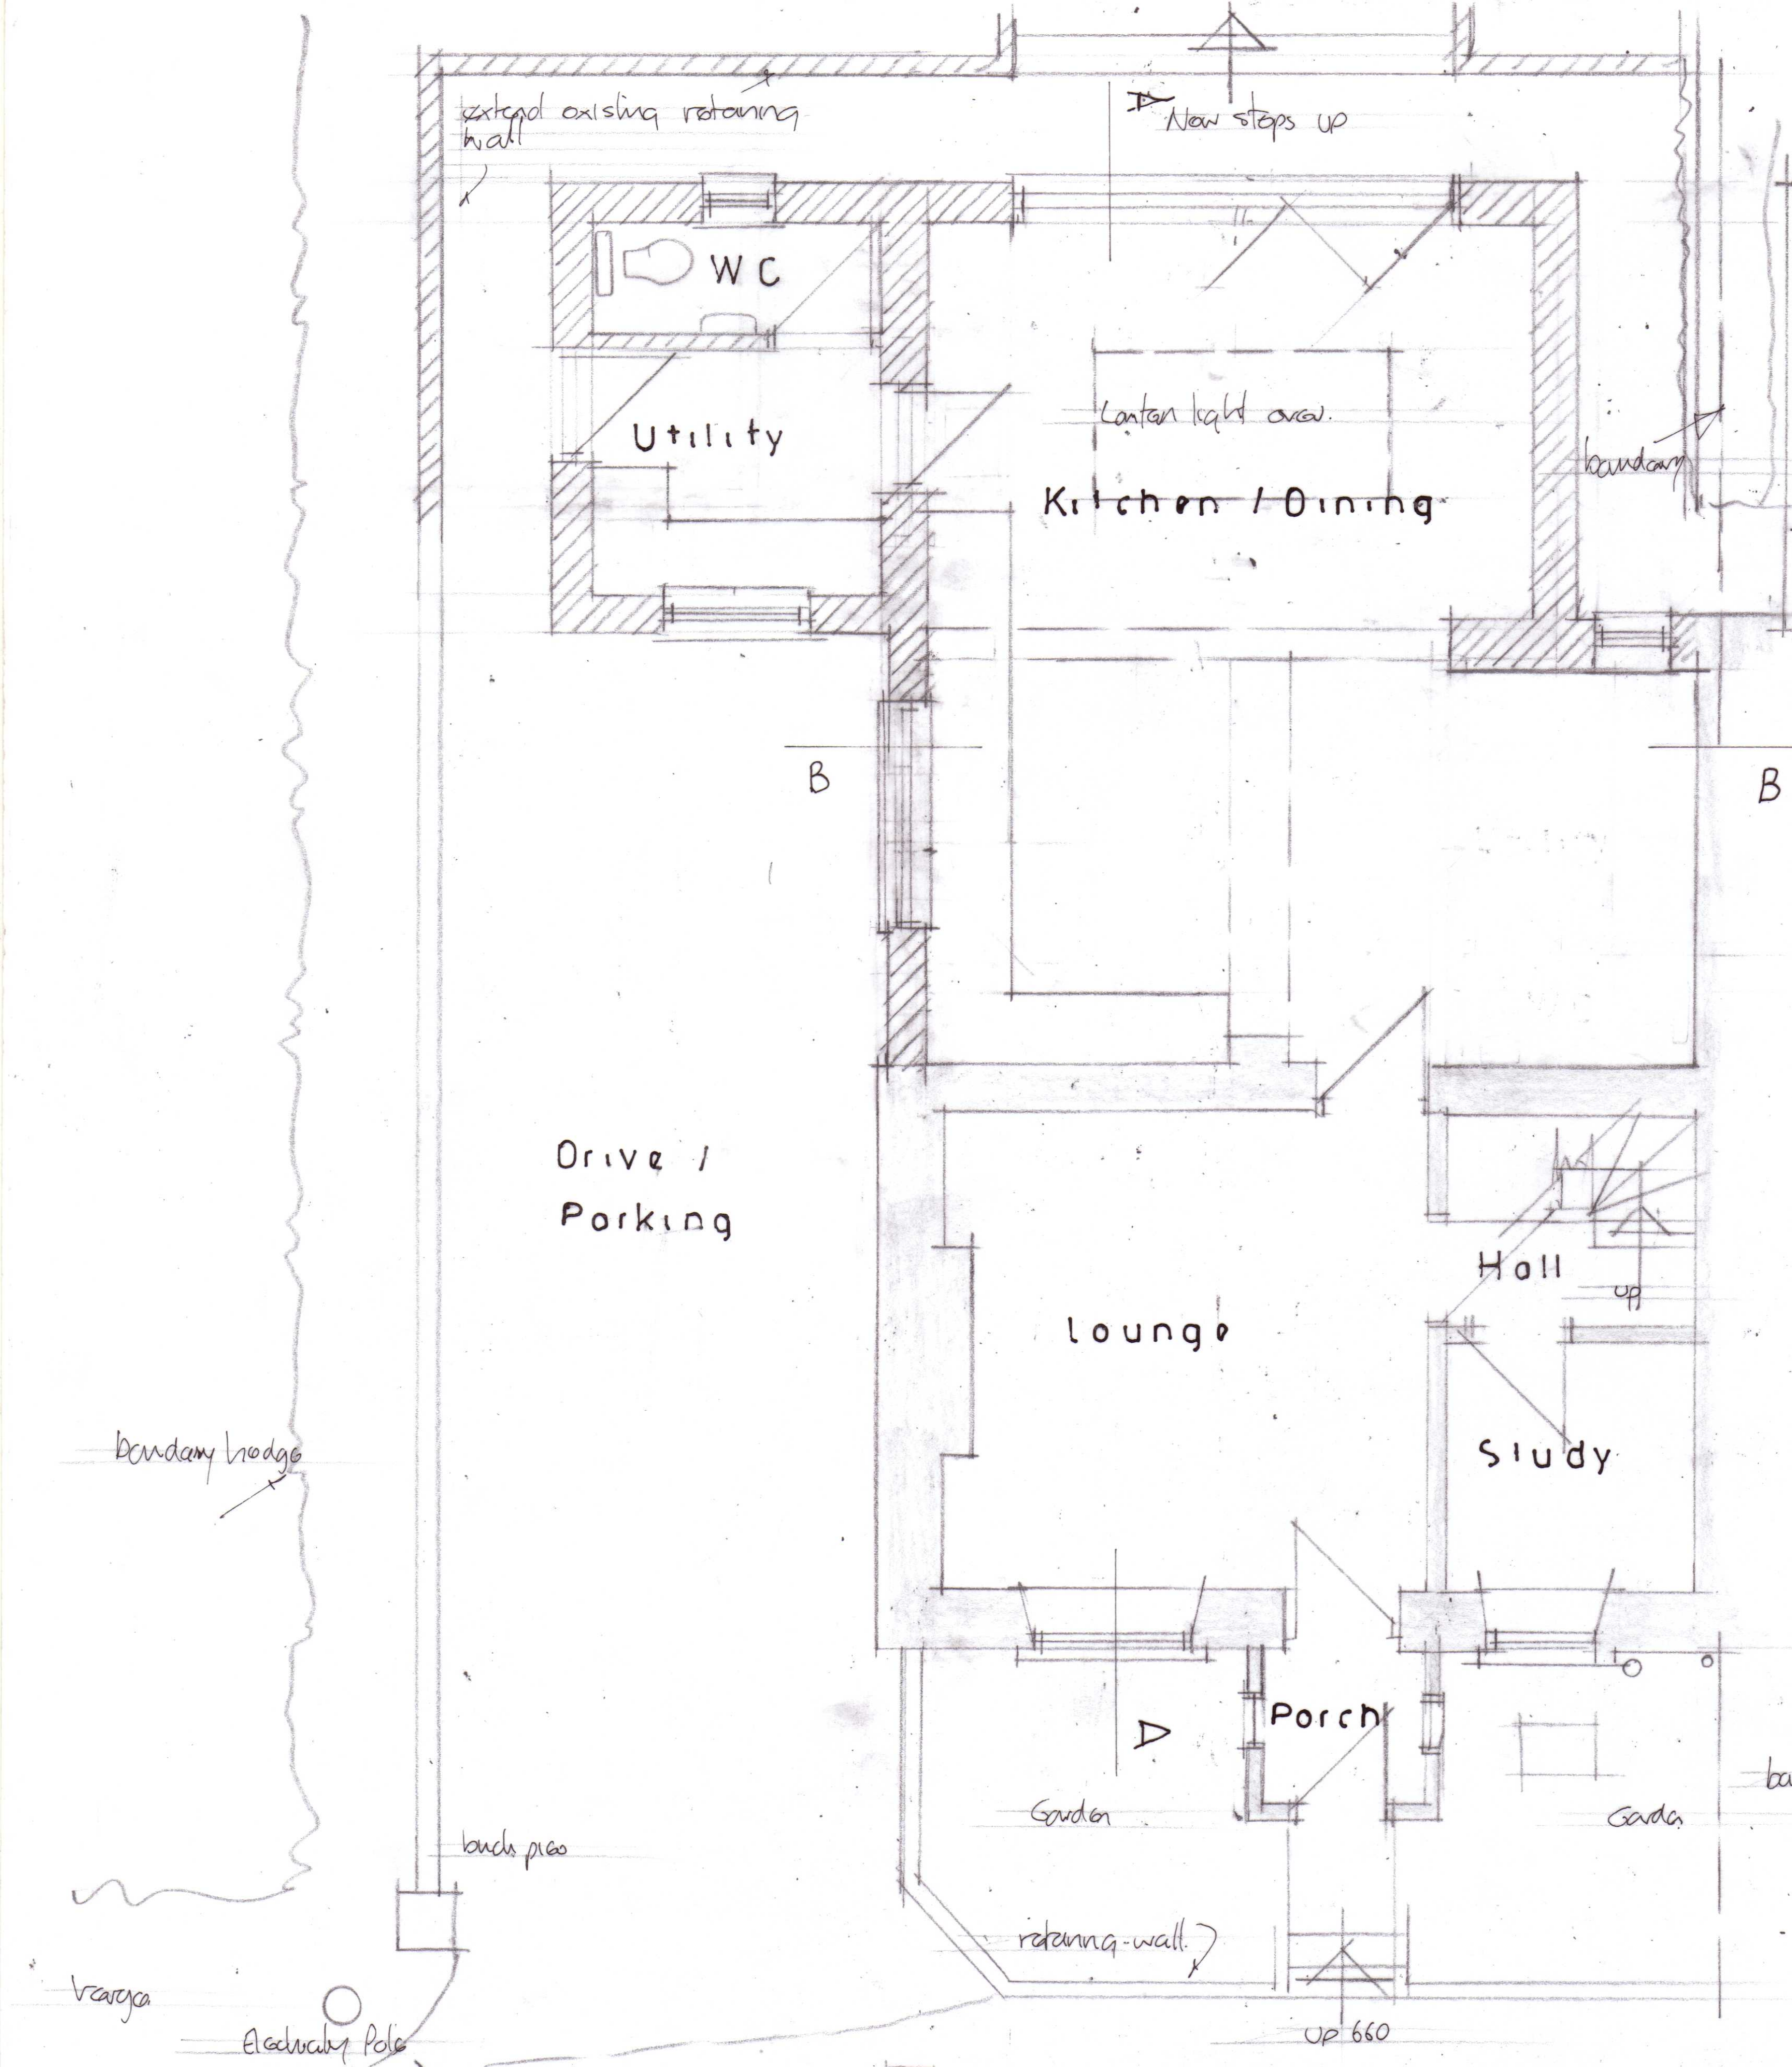

GROUND FLOOR PLAN

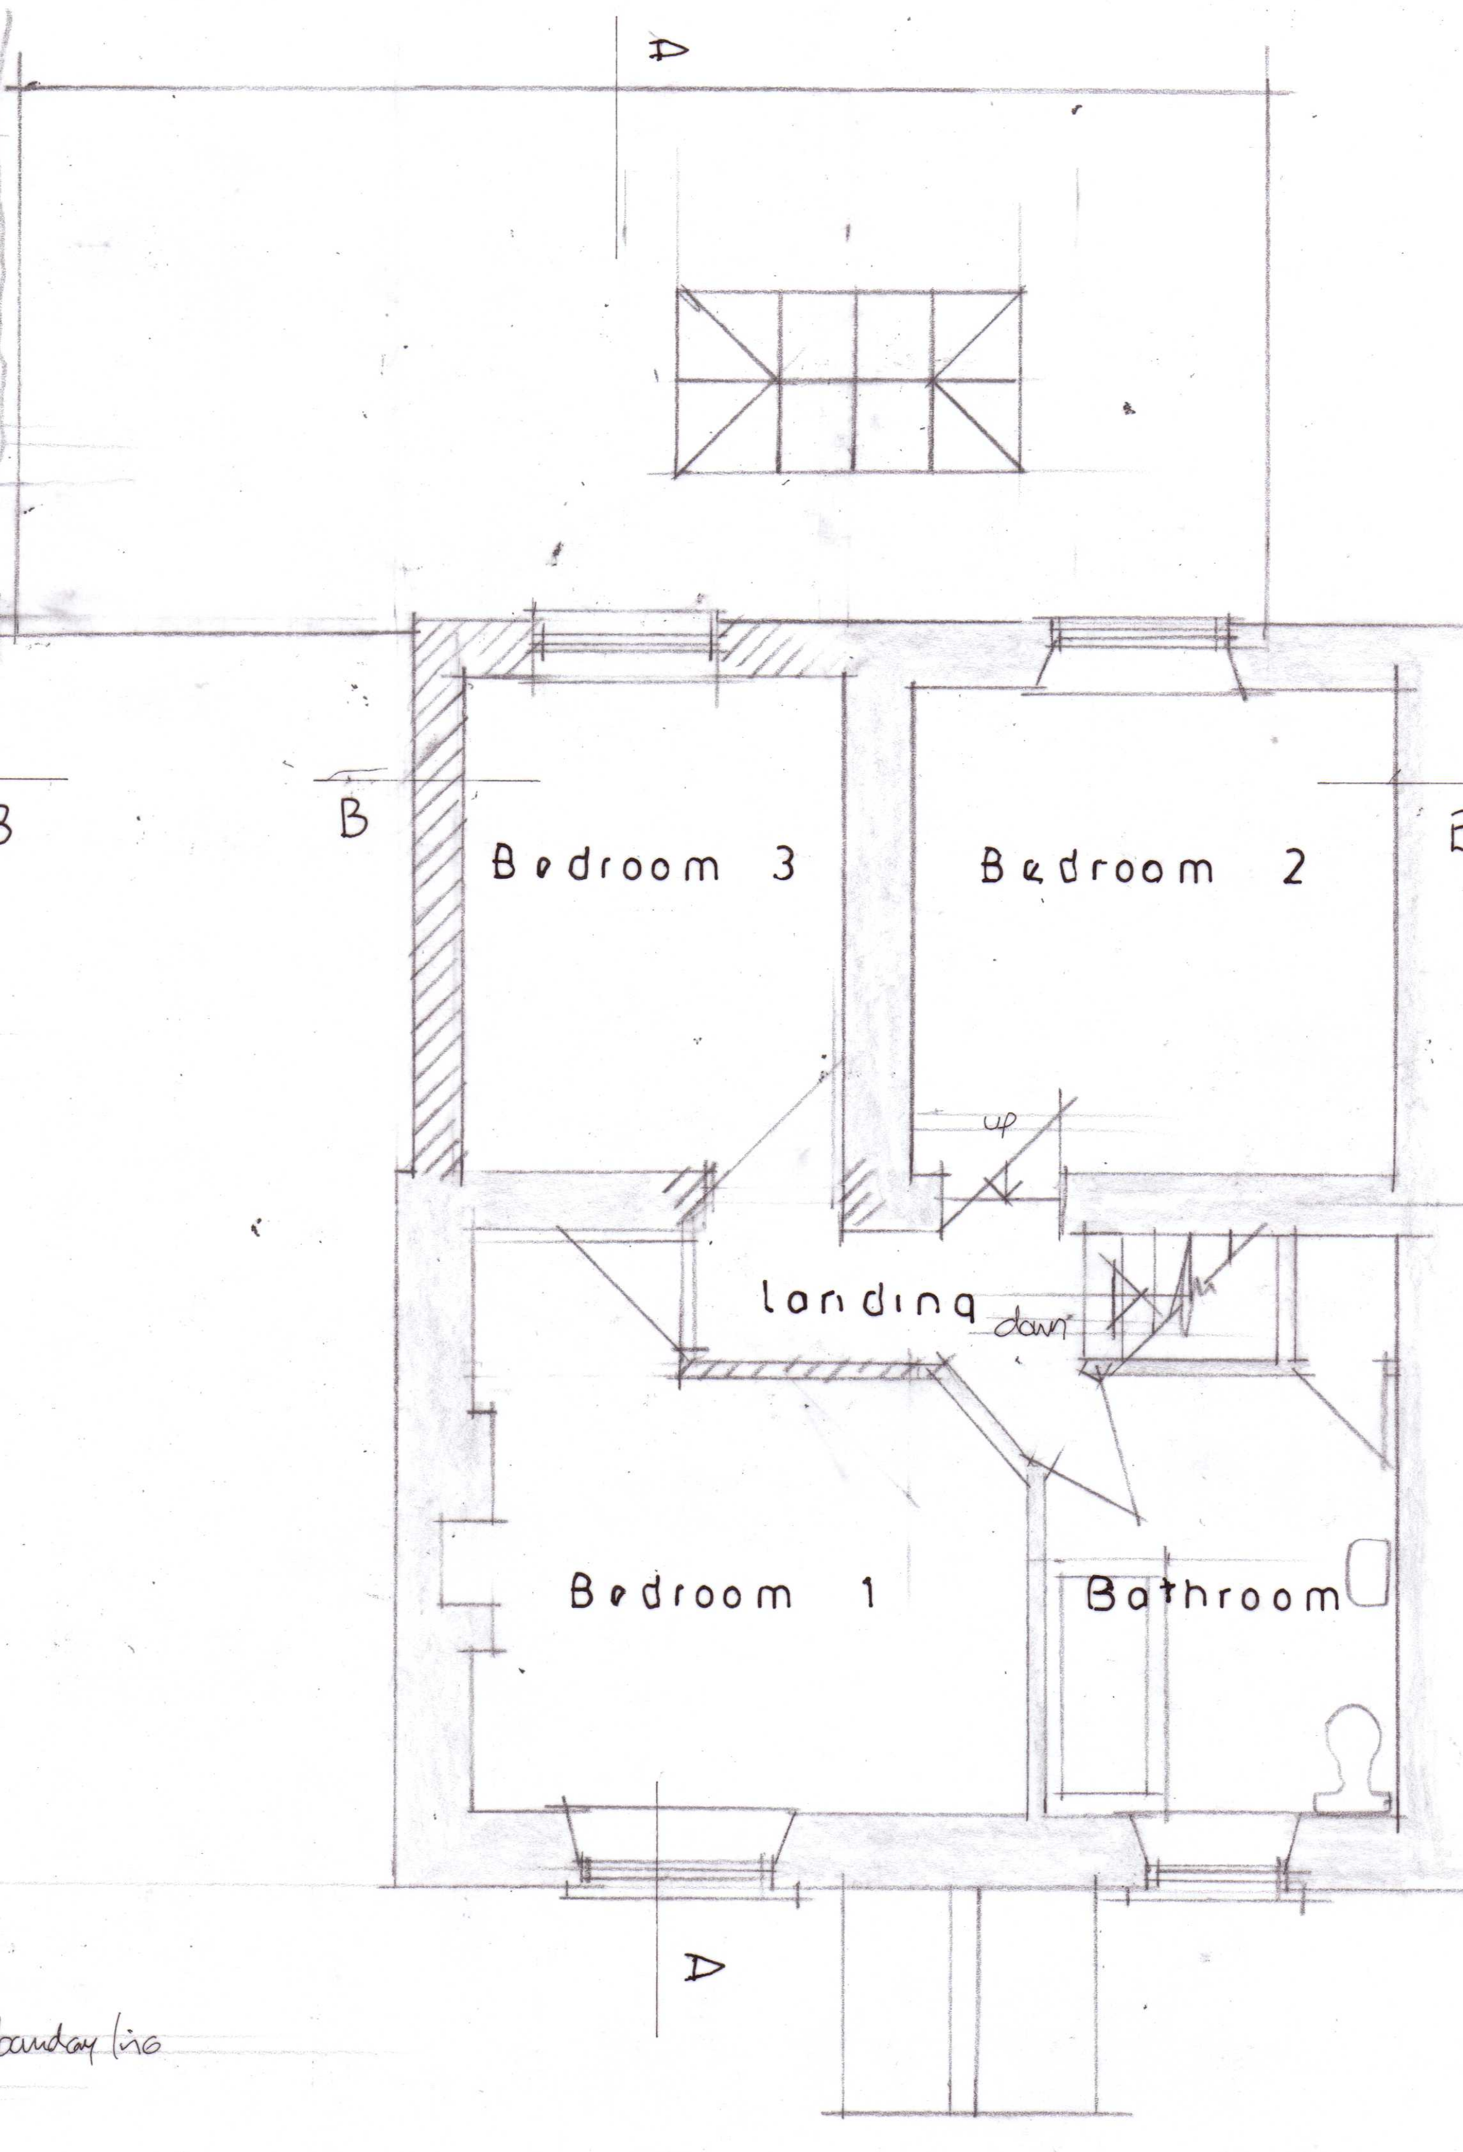

FIRST FLOOR PLAN

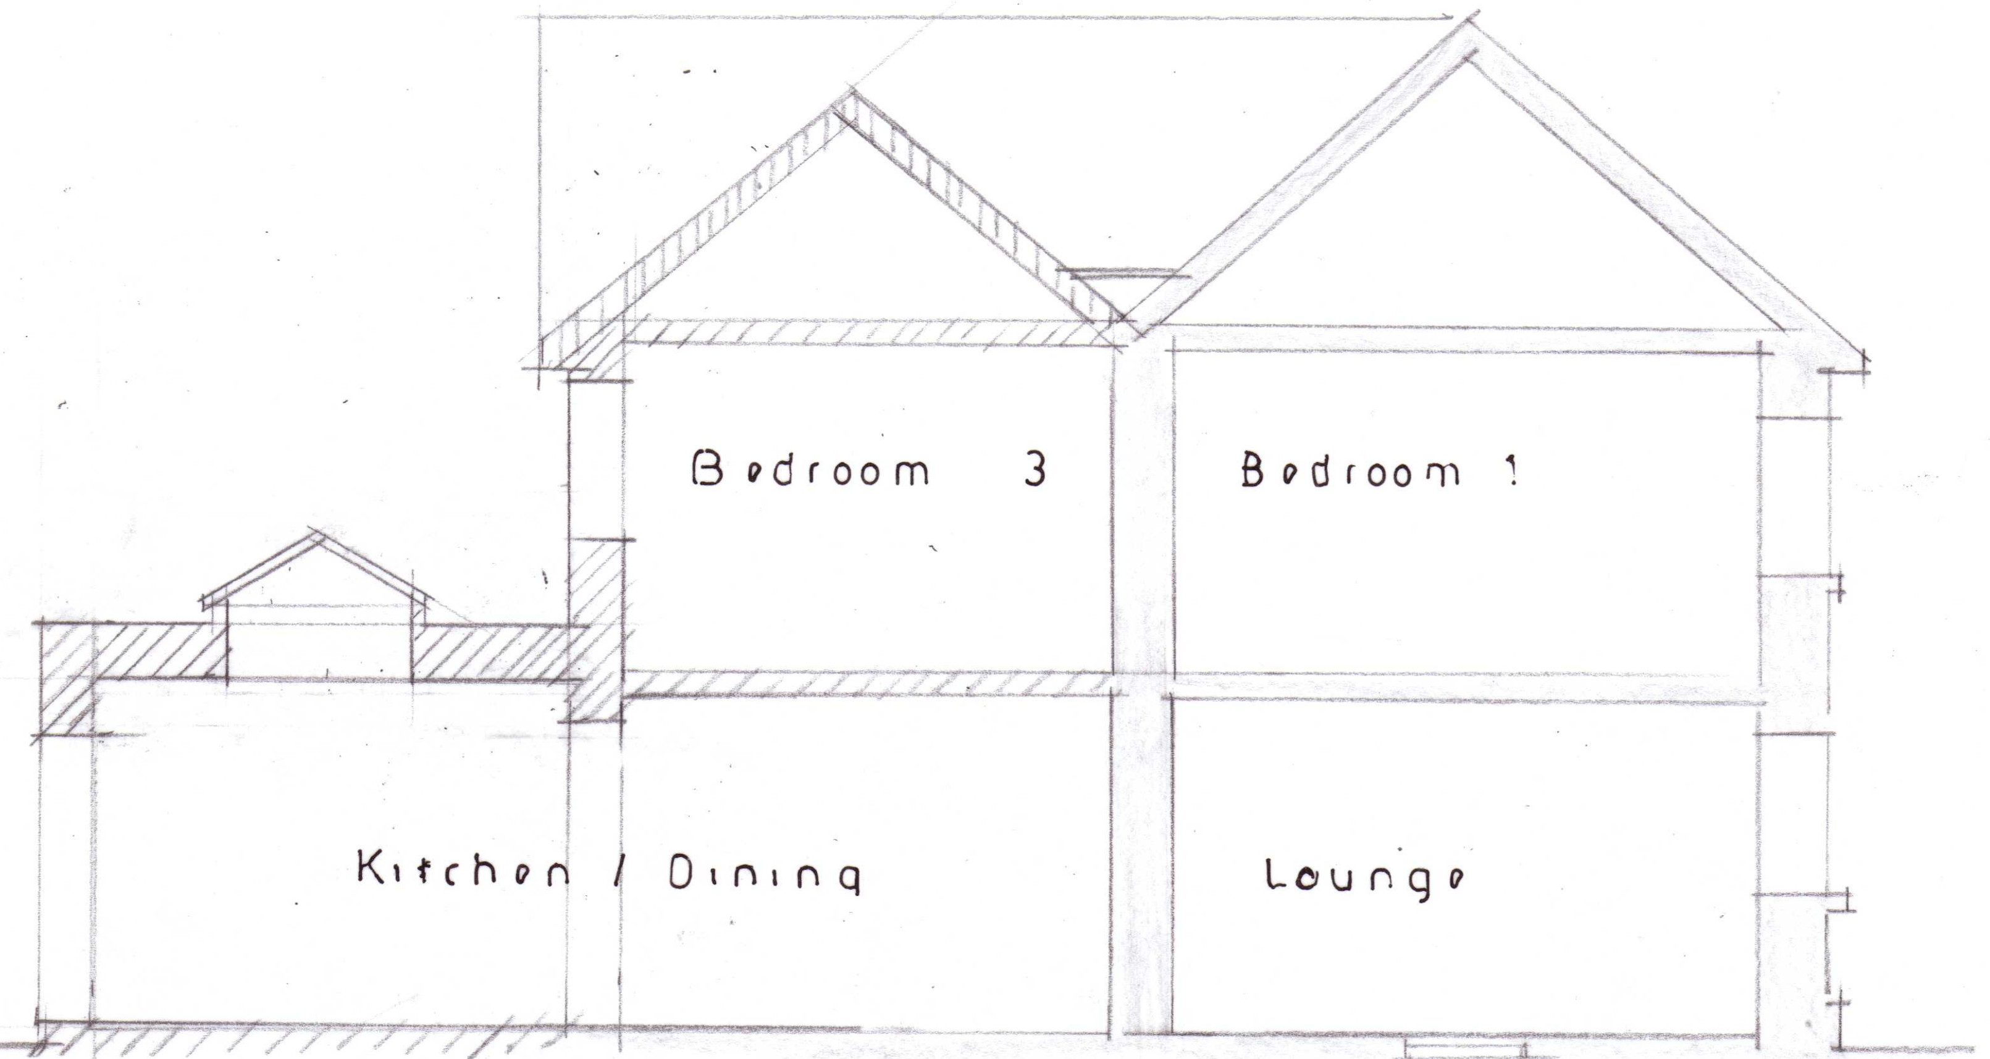

SECTION A - A

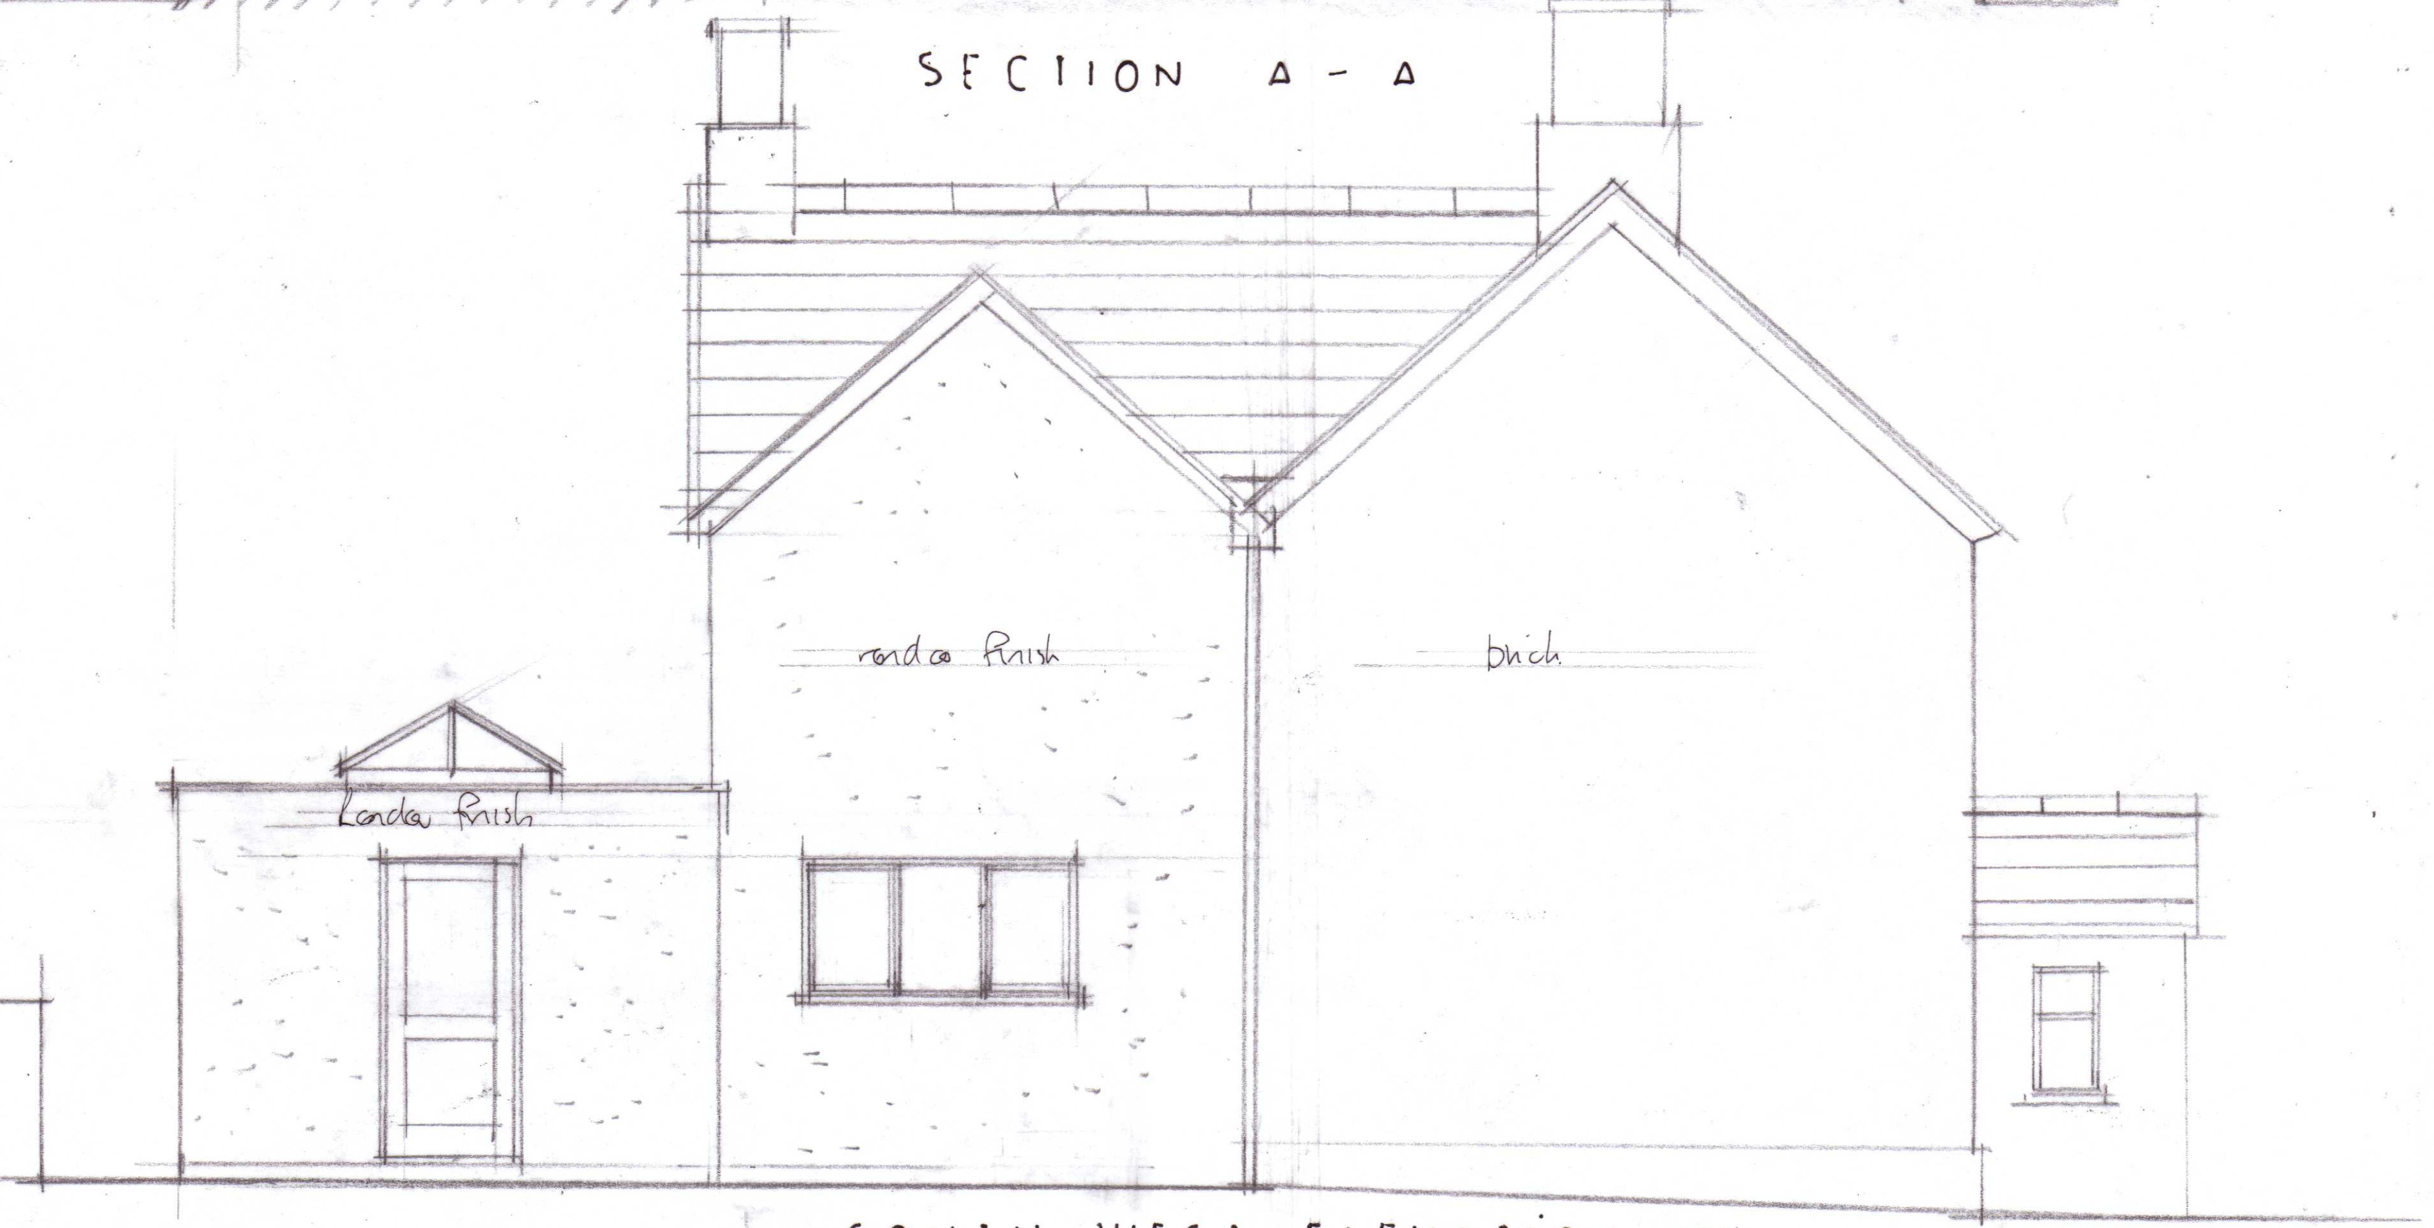

SOUTH WEST ELEVATION

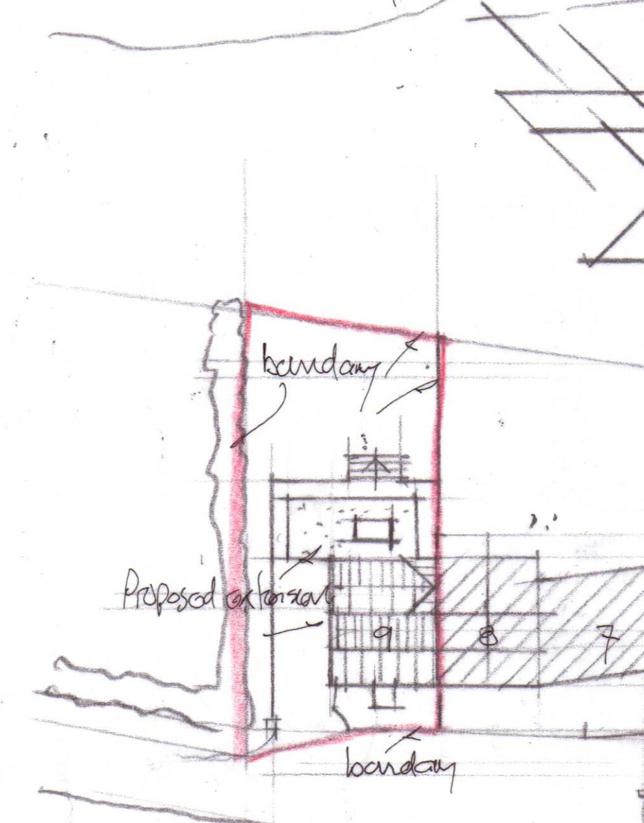

SITE PLAN

Scale 1/500

25.0m at a scale of 1/500 A1 Paper Size

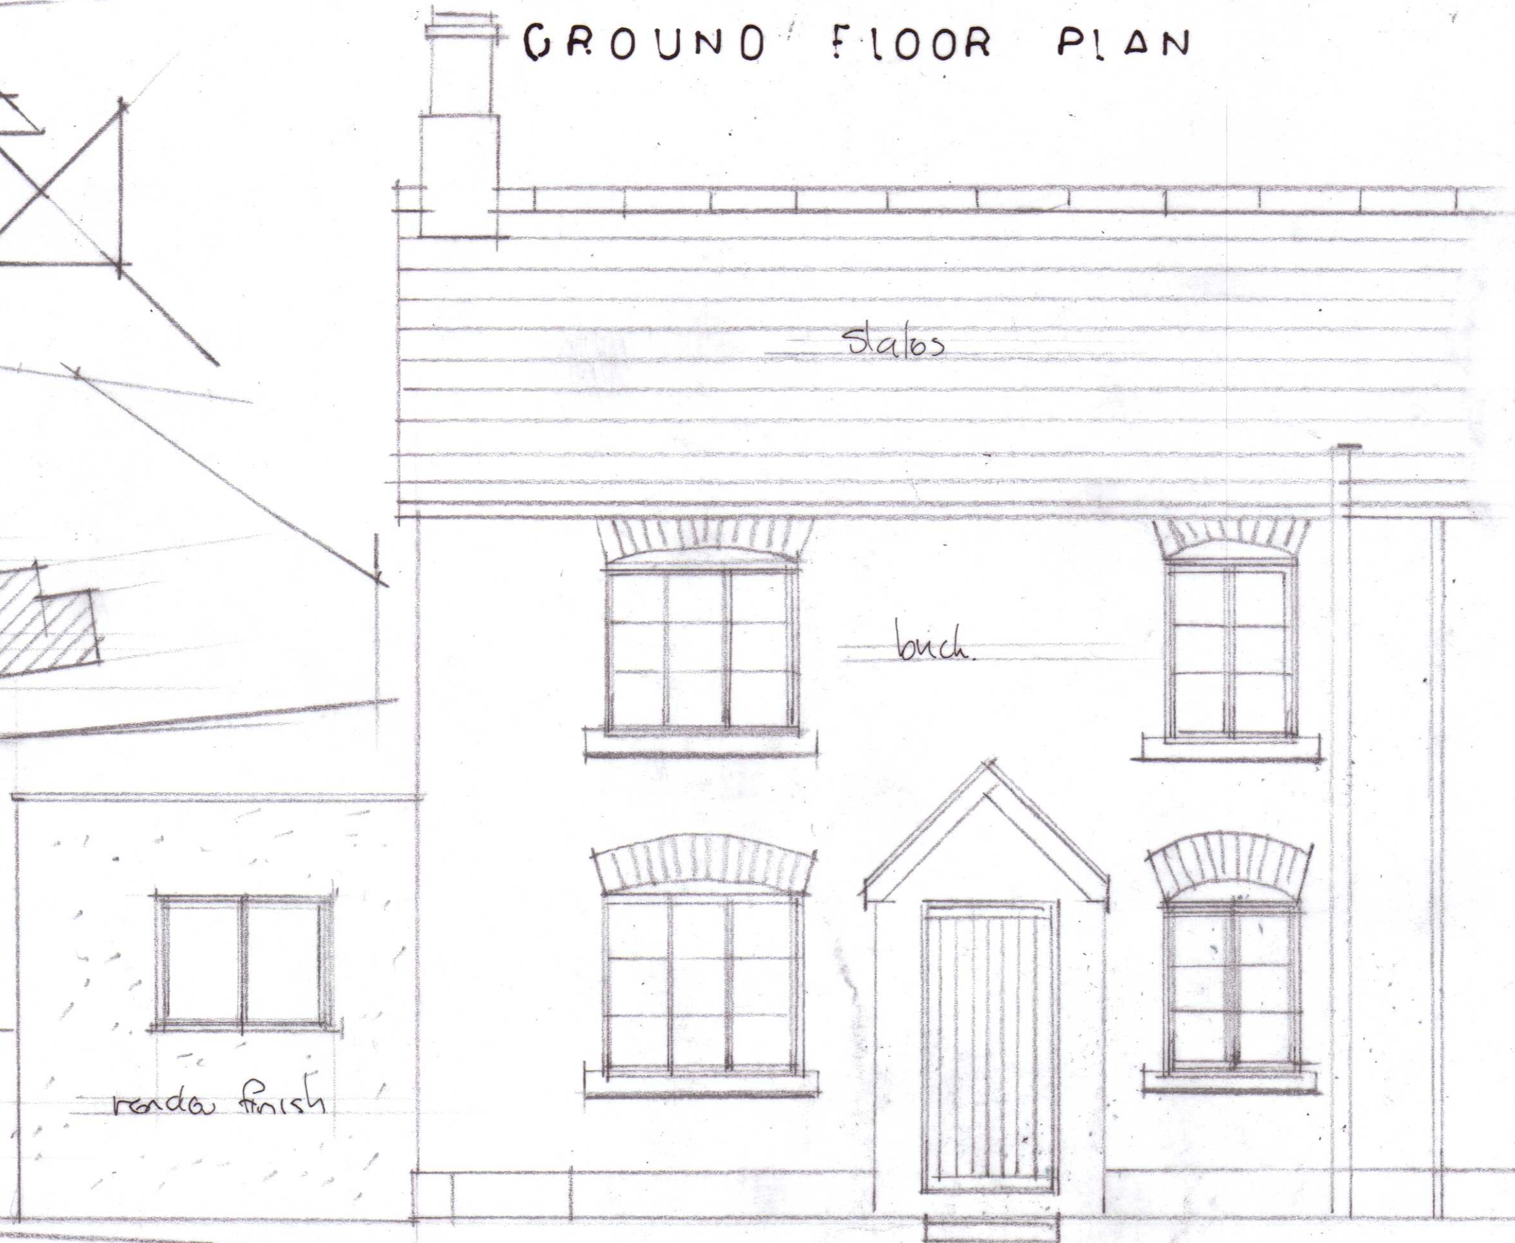

NORTH EAST ELEVATION

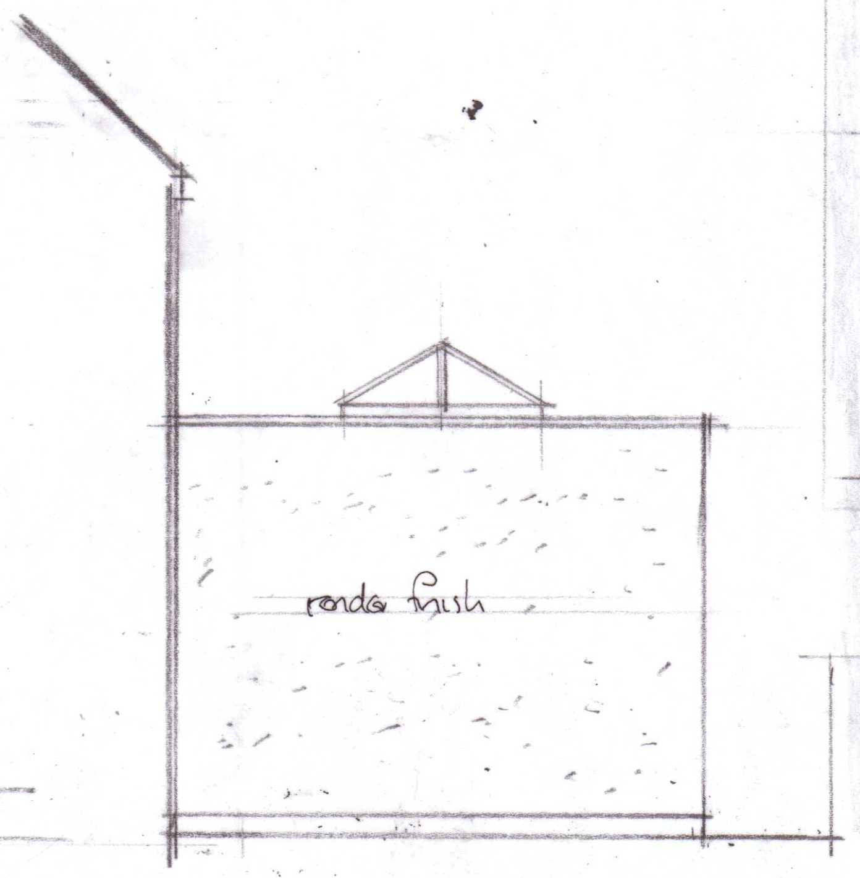

NORTH WEST ELEVATION

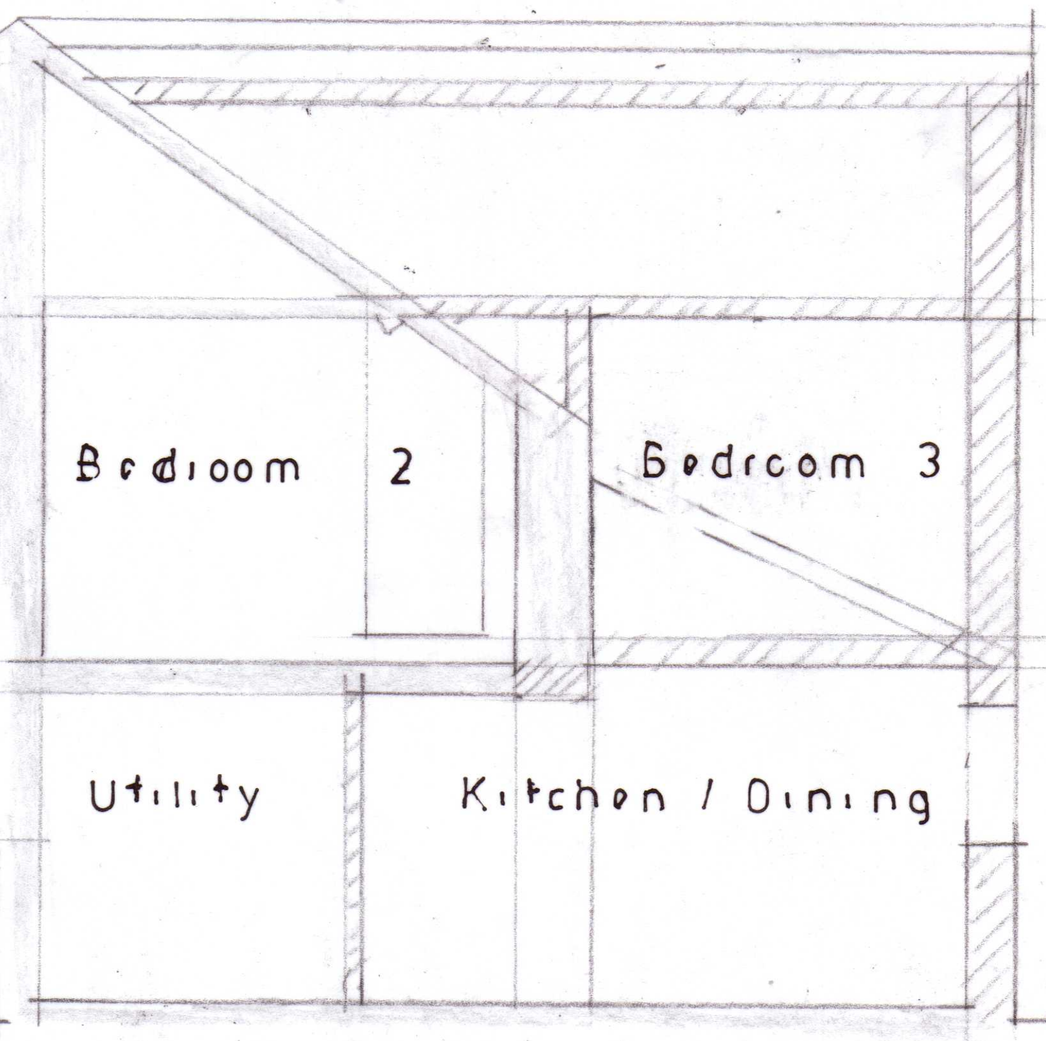

SECTION B - B

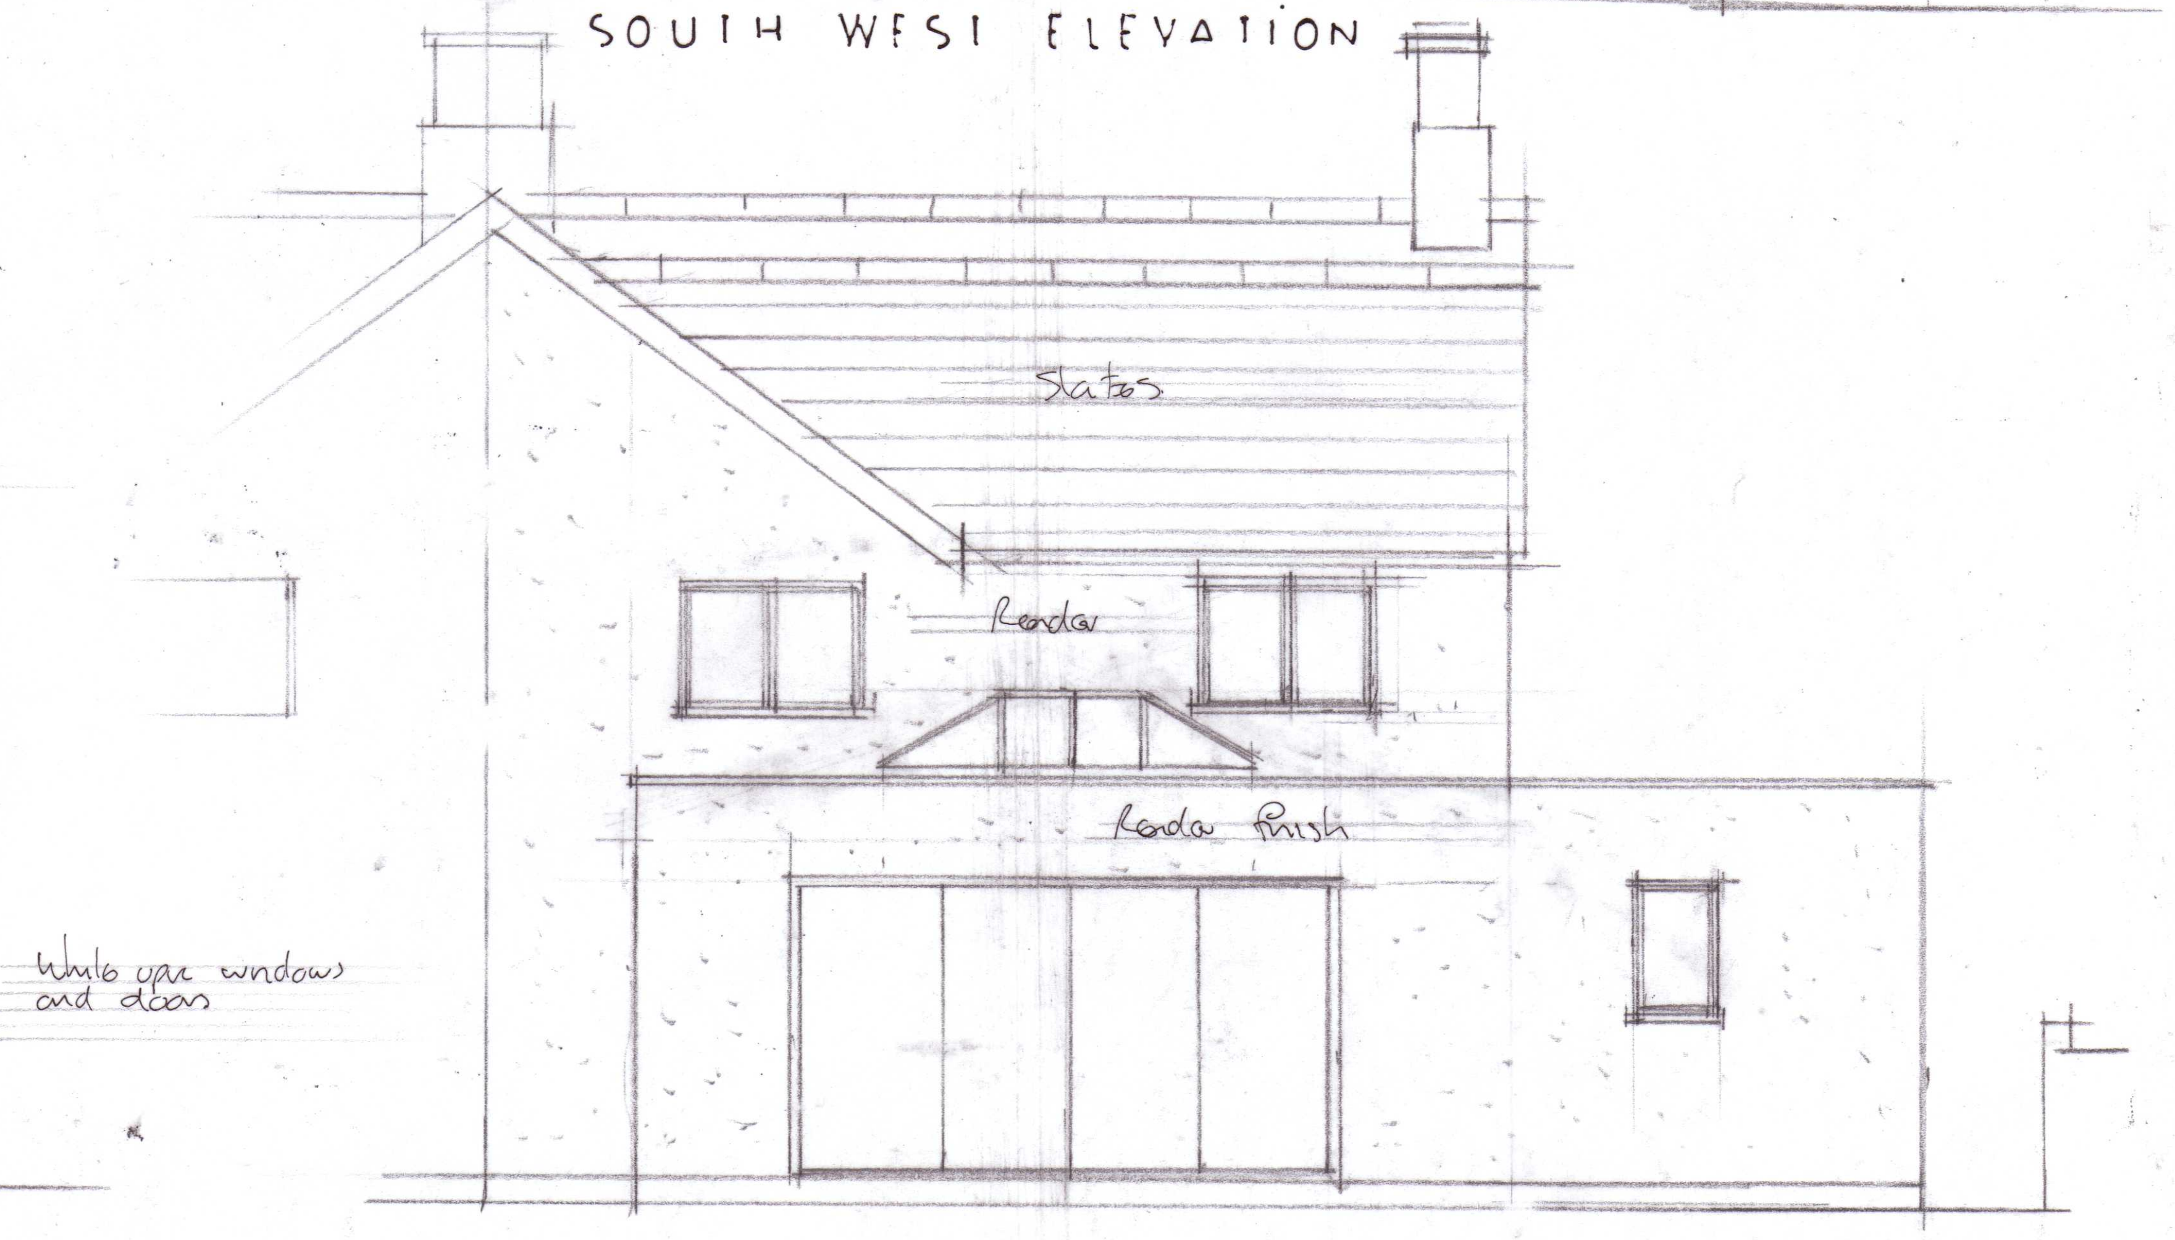

SOUTH EAST ELEVATION

PROPOSED ALTERATIONS AND EXTENSION AT 9 CLEVANCY, HILMARTIN, CALNE, WILTS SN11 8ST
PROPOSED FLOOR PLANS SECTIONS AND ELEVATIONS Scale 1/50

5.0m at a scale of 1/50 A1 Paper Size

CH2