


9 Clevancy, SN11 8ST

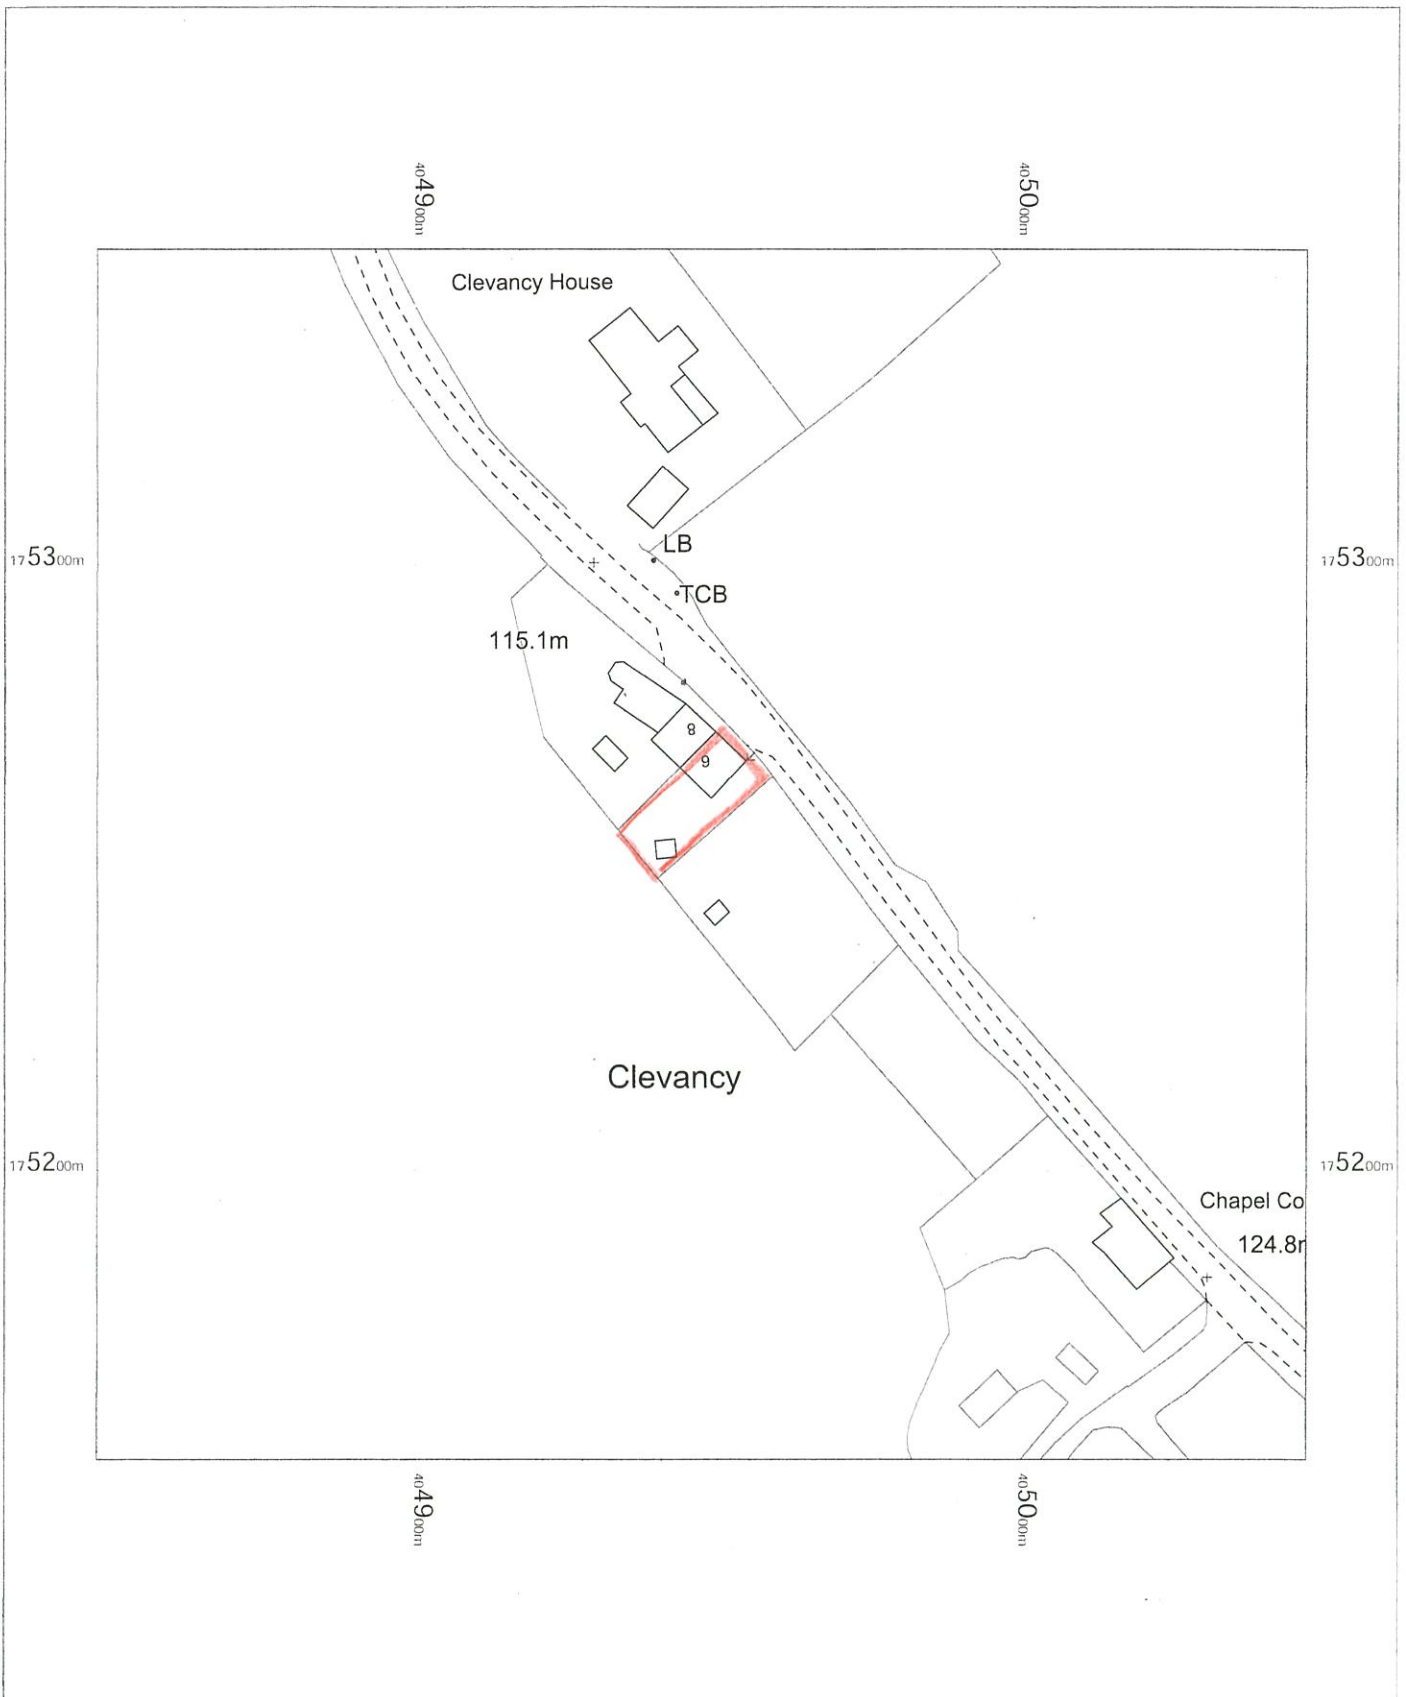


9 Clevancy,
Calne,
Hilmarton,
Wiltshire
SN11 8ST

OS MasterMap 1250/2500/10000 scale
Thursday, January 15, 2026, ID: HMC-01258352
www.themapcentre.com

1:1250 scale print at A4, Centre: 404947 E, 175252 N

© Crown Copyright Ordnance Survey. Licence no.
100018971

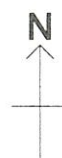

MAIL BOXES ETC.