


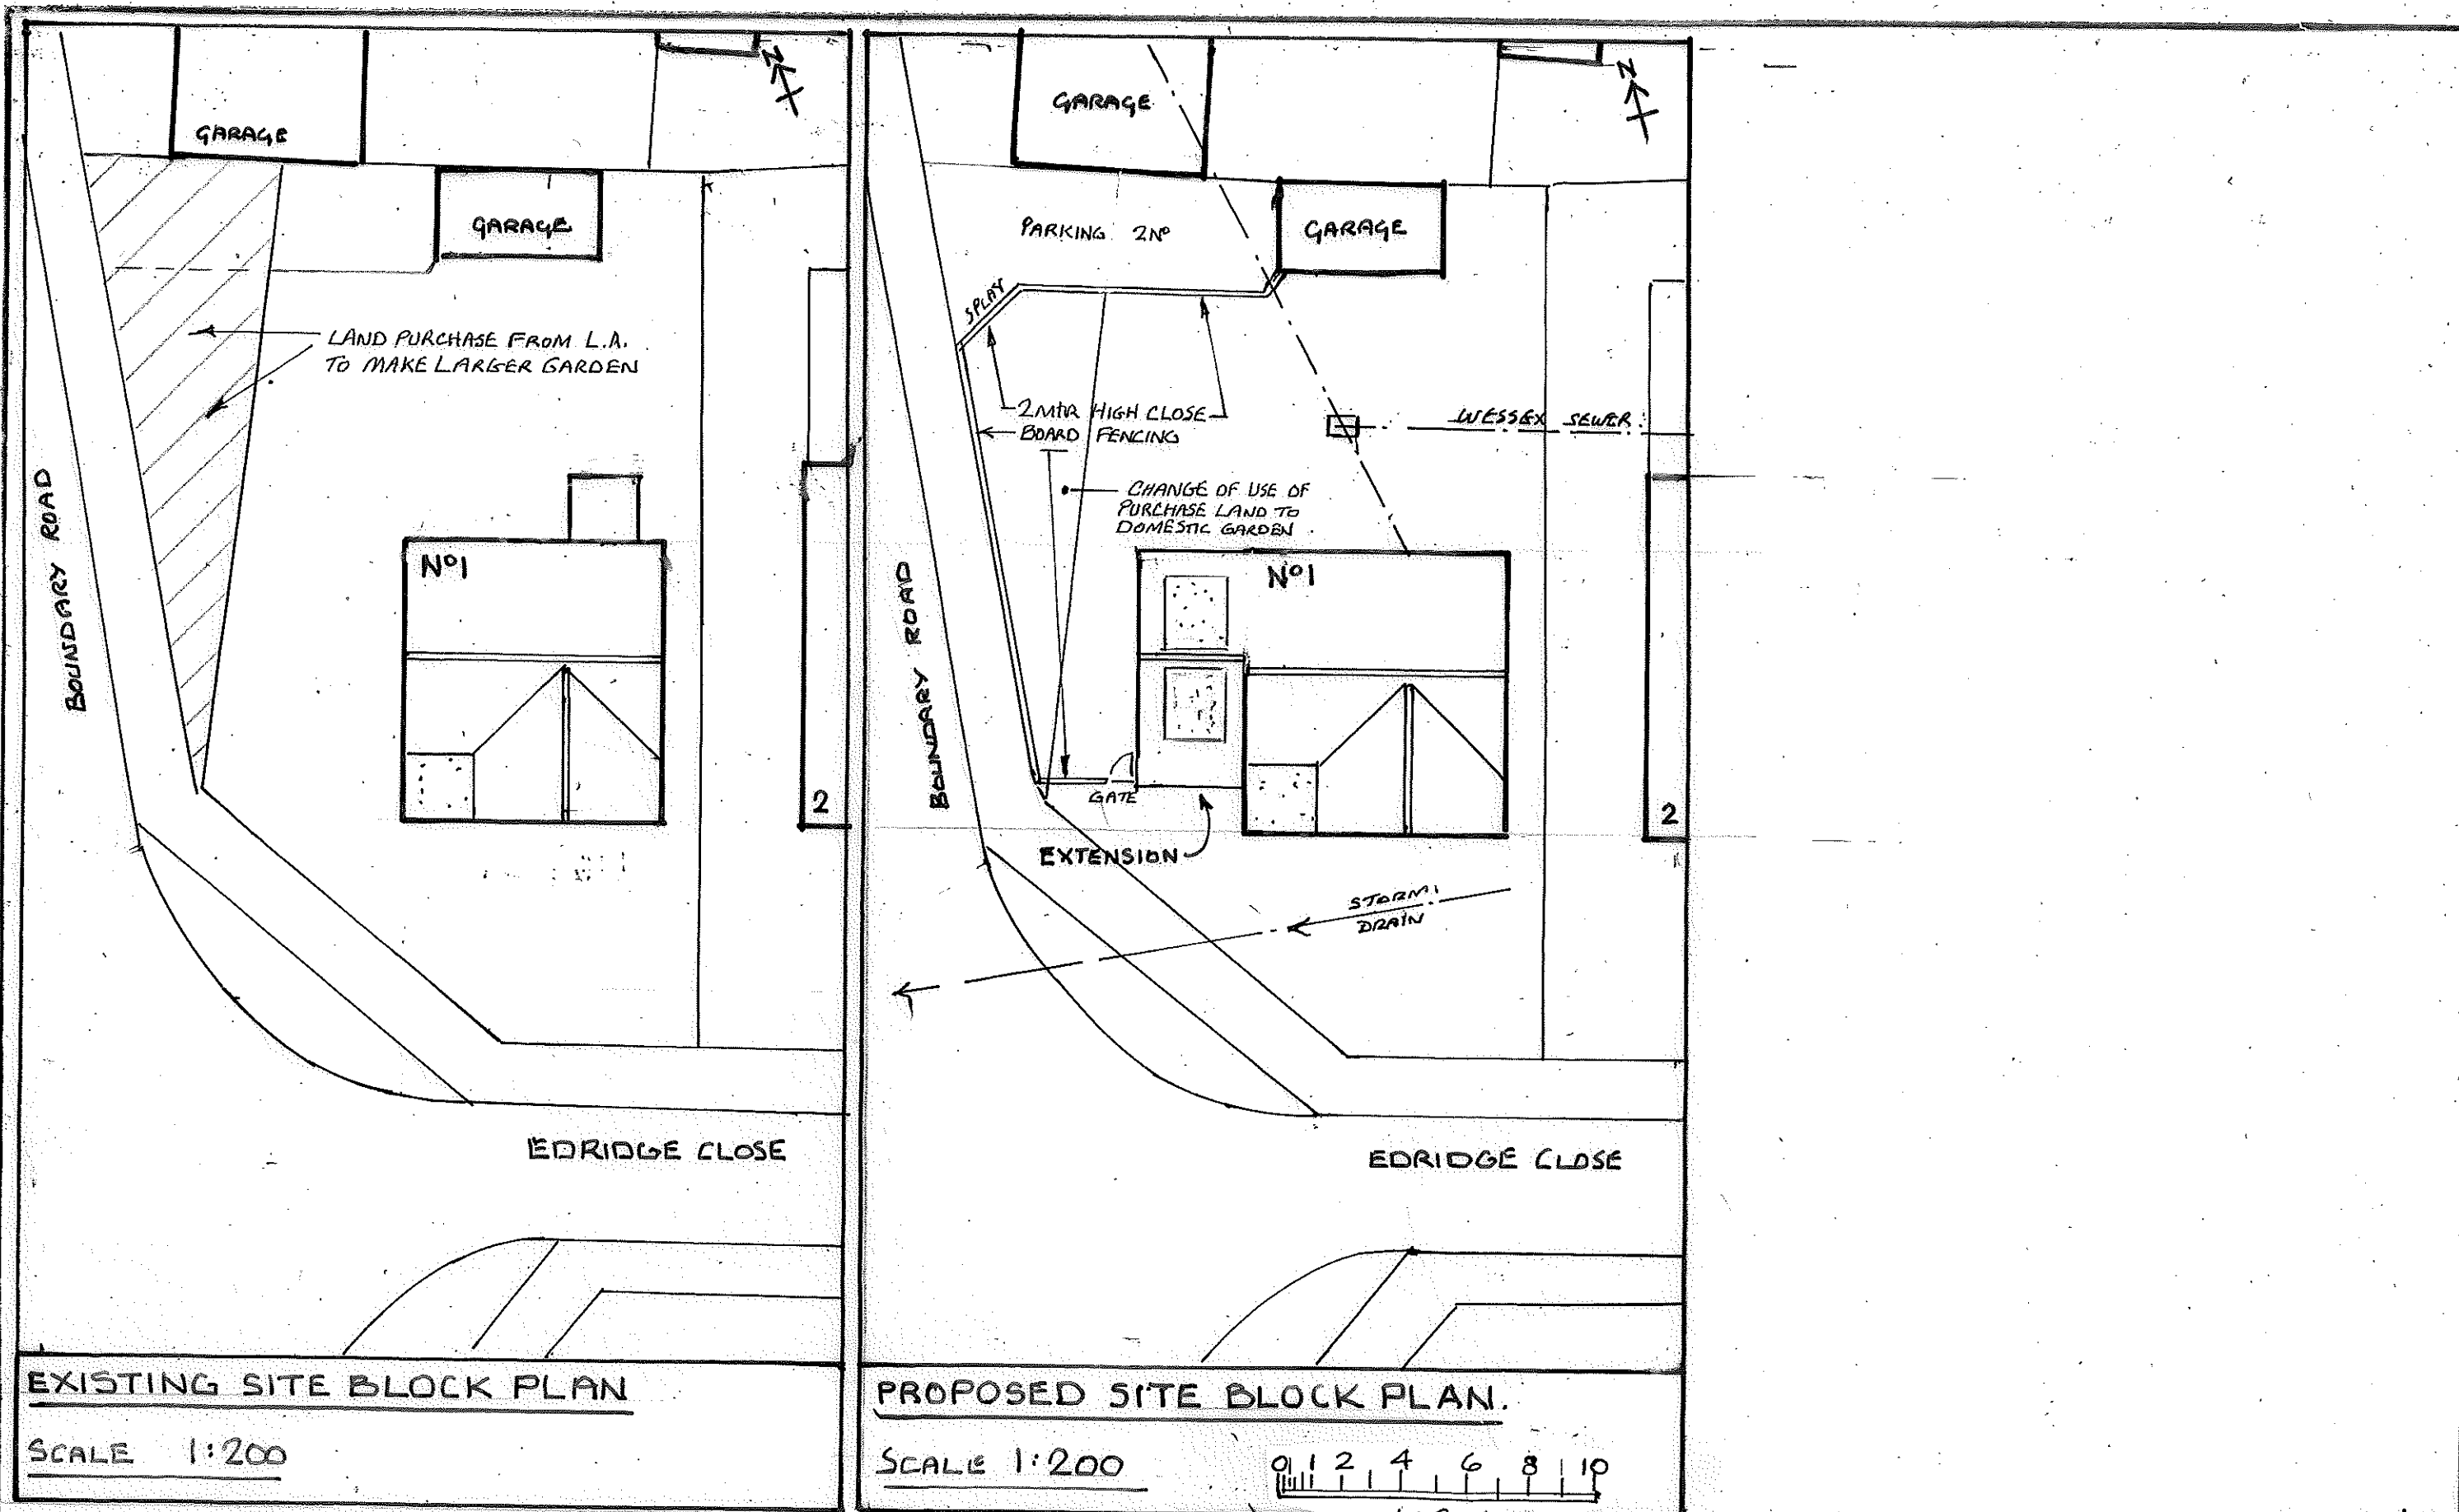

B R H	
Tel : 07764 255096	

PROJECT	PROPOSED SINGLE STOREY EXTENSION AND GARDEN CHANGE
	Nº1 EDRIDGE CLOSE
	CHIPPENHAM WILTS SN15 3NW

CLIENT	K. MOORE
--------	----------

DATE	AUG 2026	NUMBER	4533/P4
DRAWN			
SCALE	1:200		

SHT 4 of 4