Proposed East facing elevation for 84 Langley Road rear garden annex.

Note : Open garden area in front of boundry fence stretching east to rear of existing dwelling

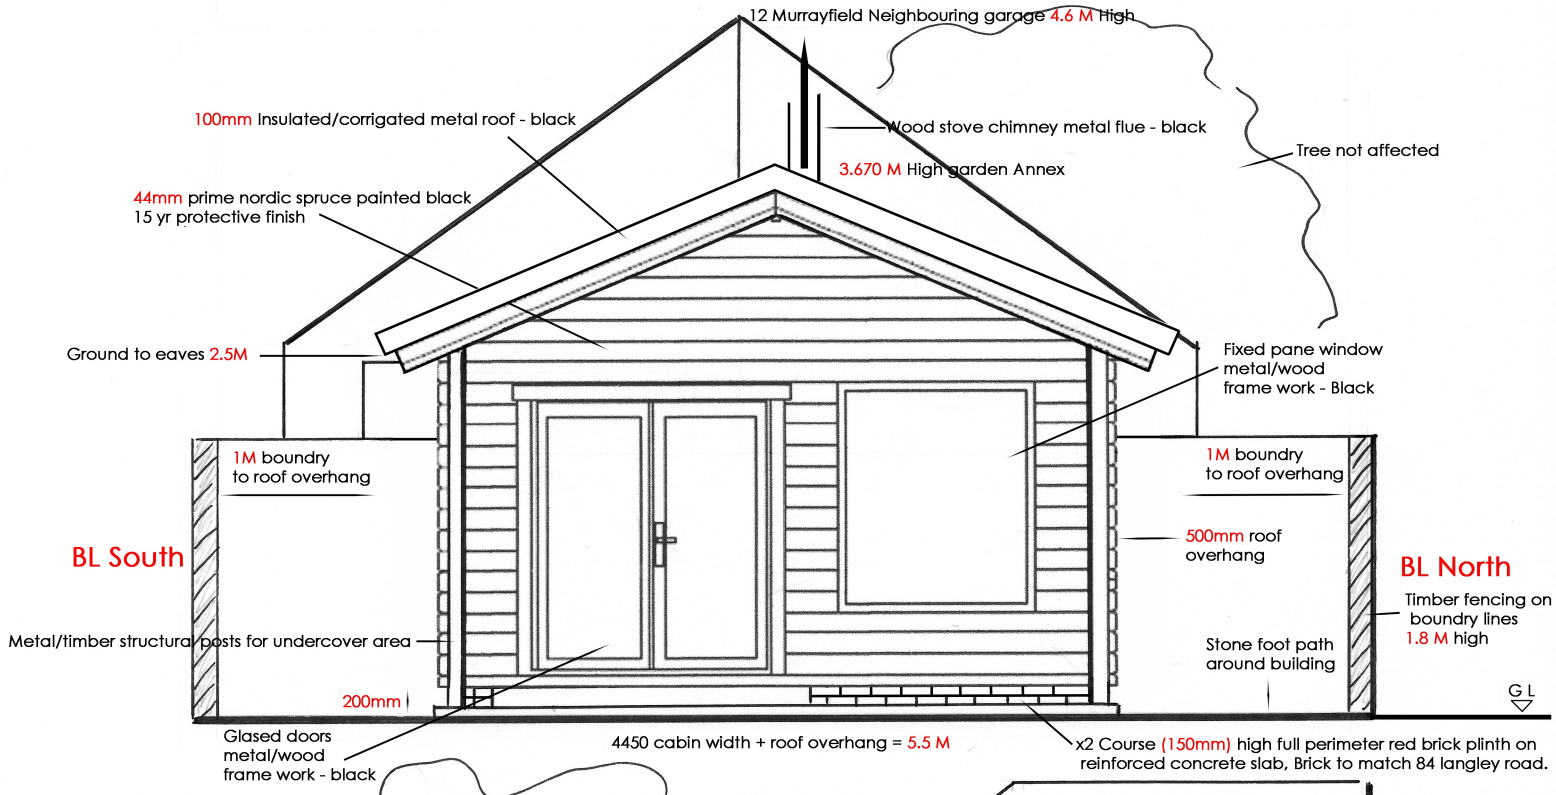

Proposed West facing elevation for 84 Langley Road rear garden annex.

Note : Open garden area in front of the west elevation stretching back west to rear boundry fence

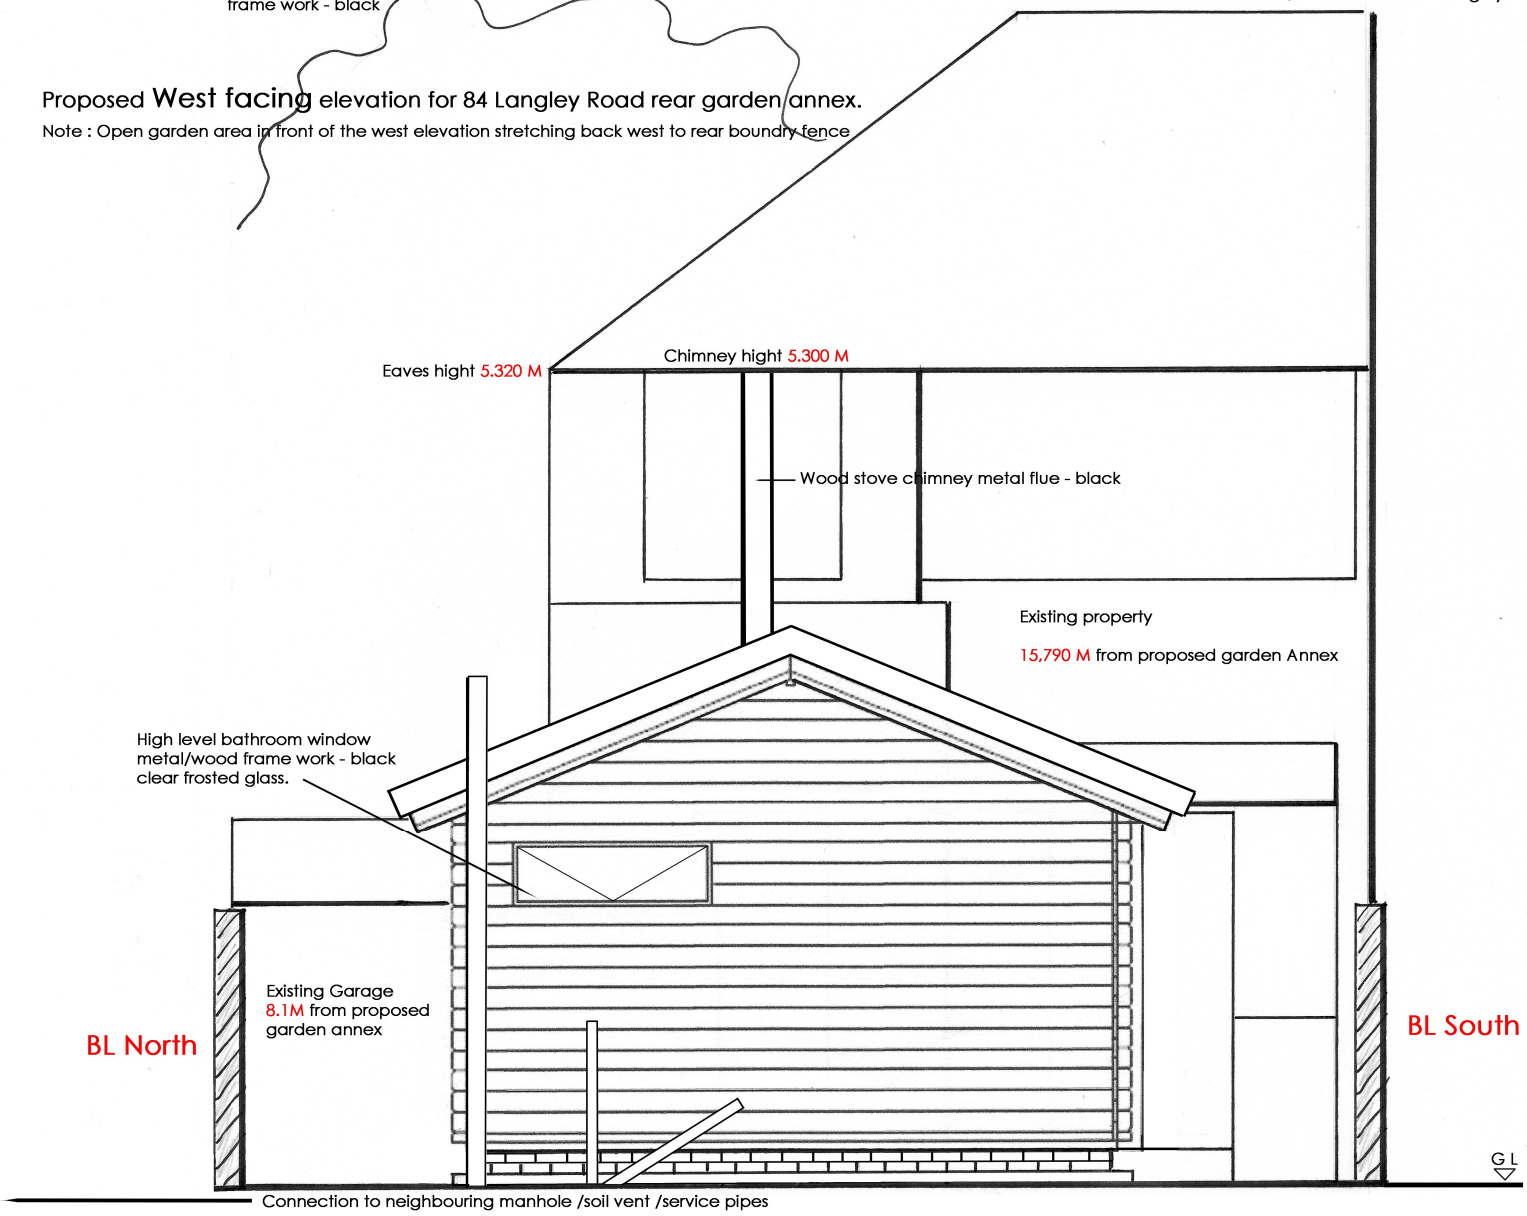

Project Title:	Rear garden annex proposal 84 Langley Road. Lucy Holl	Kristian Pettifor Contemporary Furniture Designer Maker.	
Drawing:	Proposed East and West Elevations	Date: 13/08/2026	
kristianpettifor.co.uk	Studio 3, Palmers yard, Northend, Luckington, Wiltshire, SN14 6PN, England. (+44) 07922878899	Drawing no: DR7	Scale: 1 : 50 @ A4

0 1Meter

Intellectual property rights. © copyright & design rights 2026 the intellectual property rights, copyright & design rights of this material are solely owned by Kristian Pettifor. Any copying, adaptation, distribution or public display without the express written consent of the owner is strictly prohibited. The receipt or possession of this material does not convey rights to reproduce, manufacture or distribute its contents. The presentation of the design and its contents i.e. drawings/samples/models and costings etc remain a **confidential document** between the client and Kristian Pettifor unless otherwise stated. All dimensions to be checked by contractor and reported if incorrect before building work commences.