




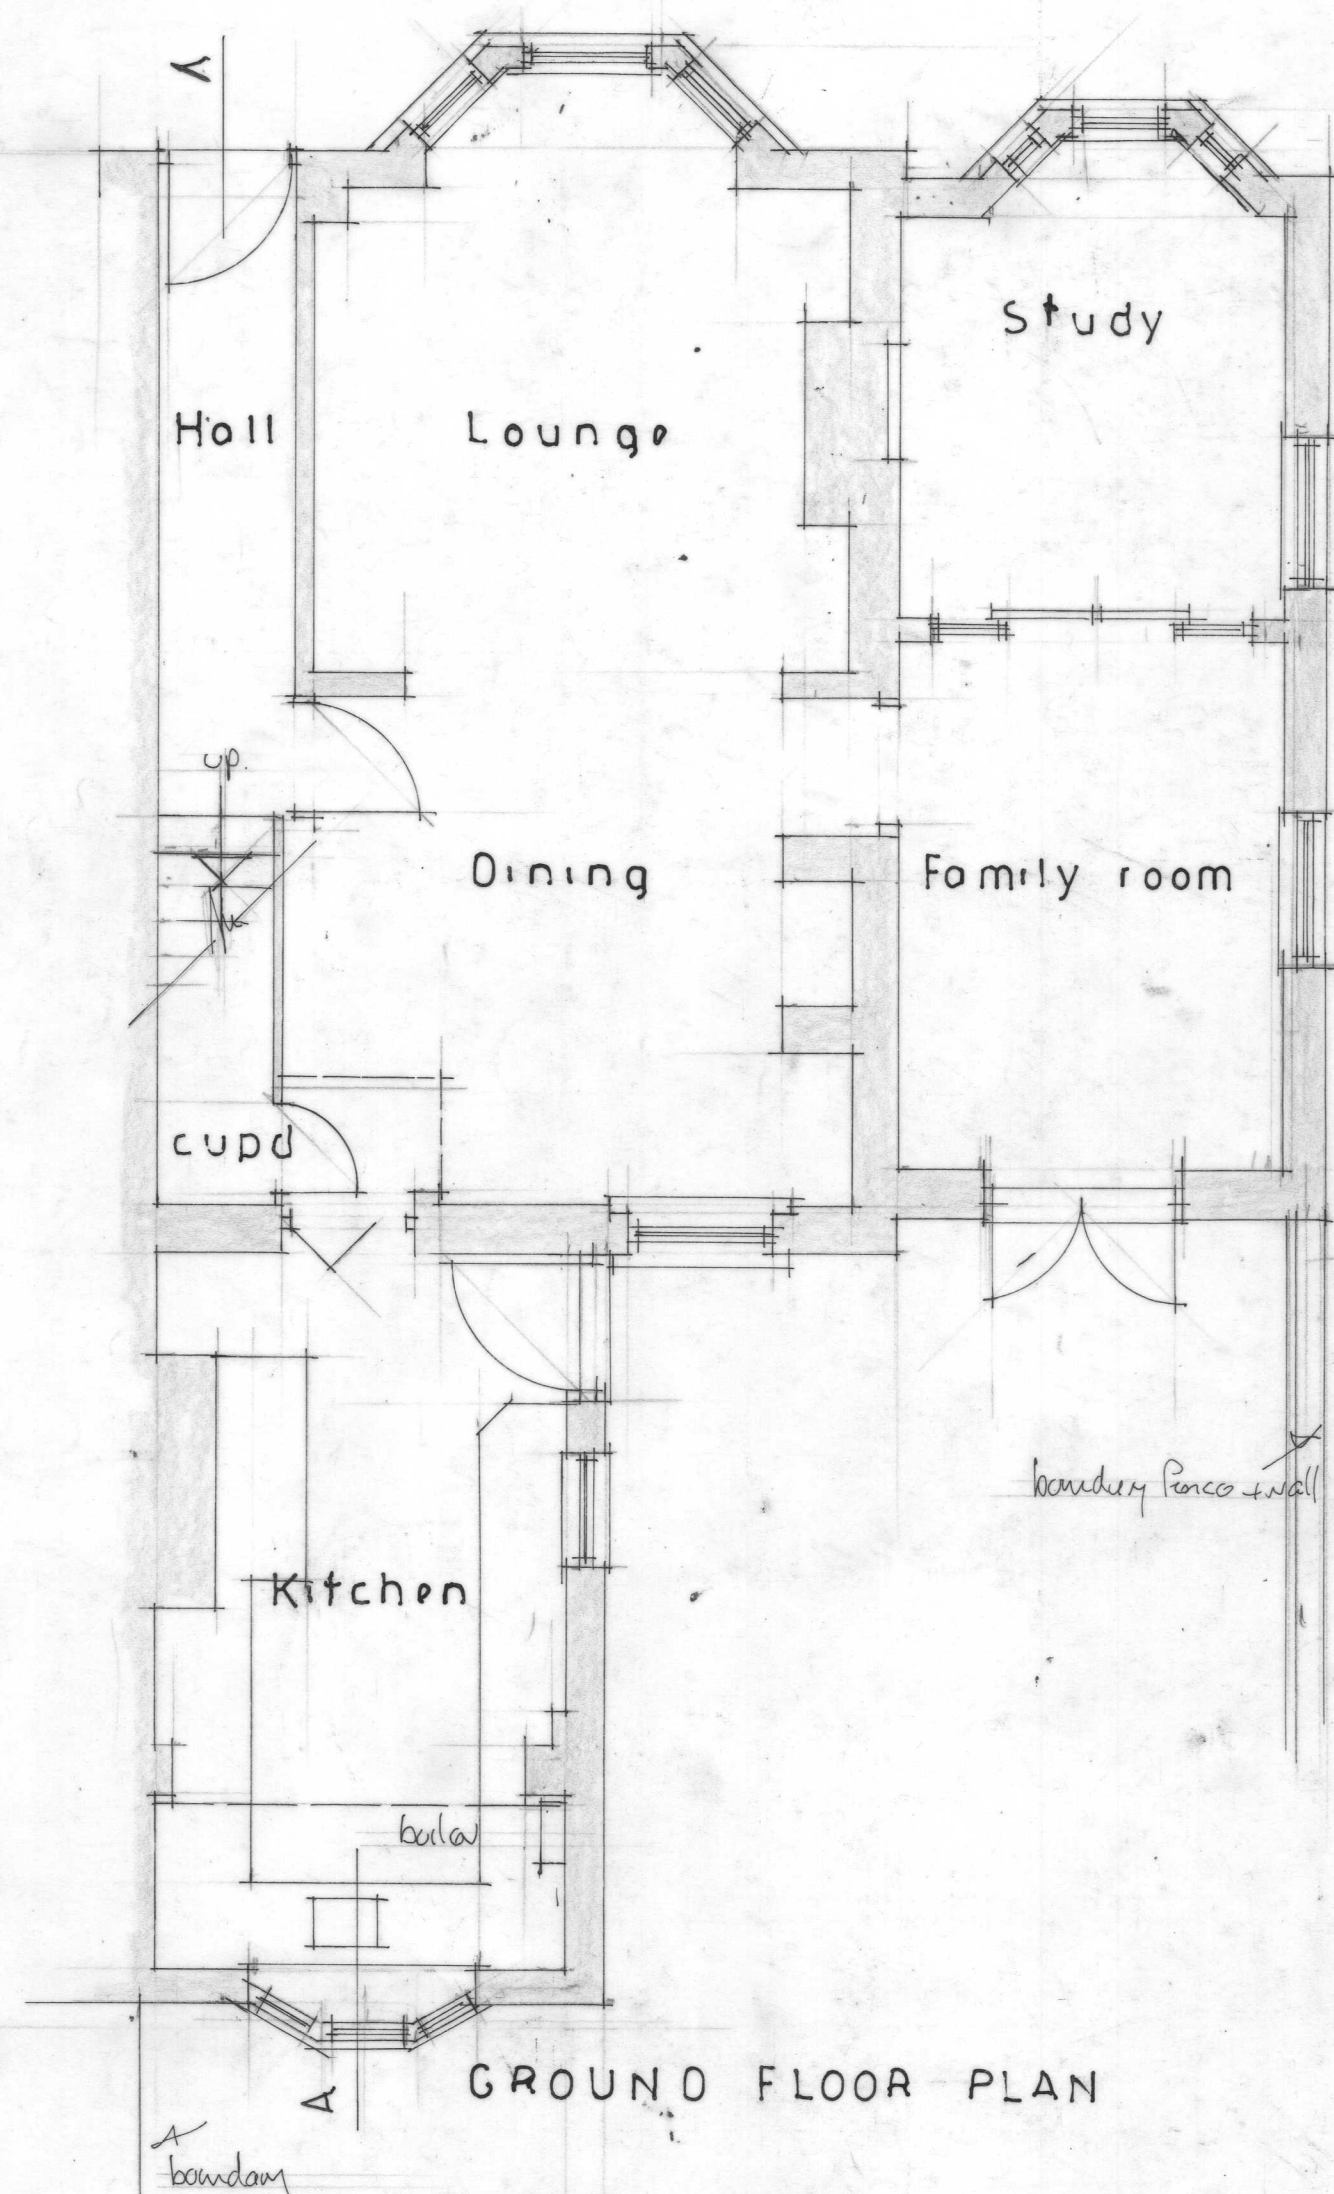


GROUND FLOOR PLAN

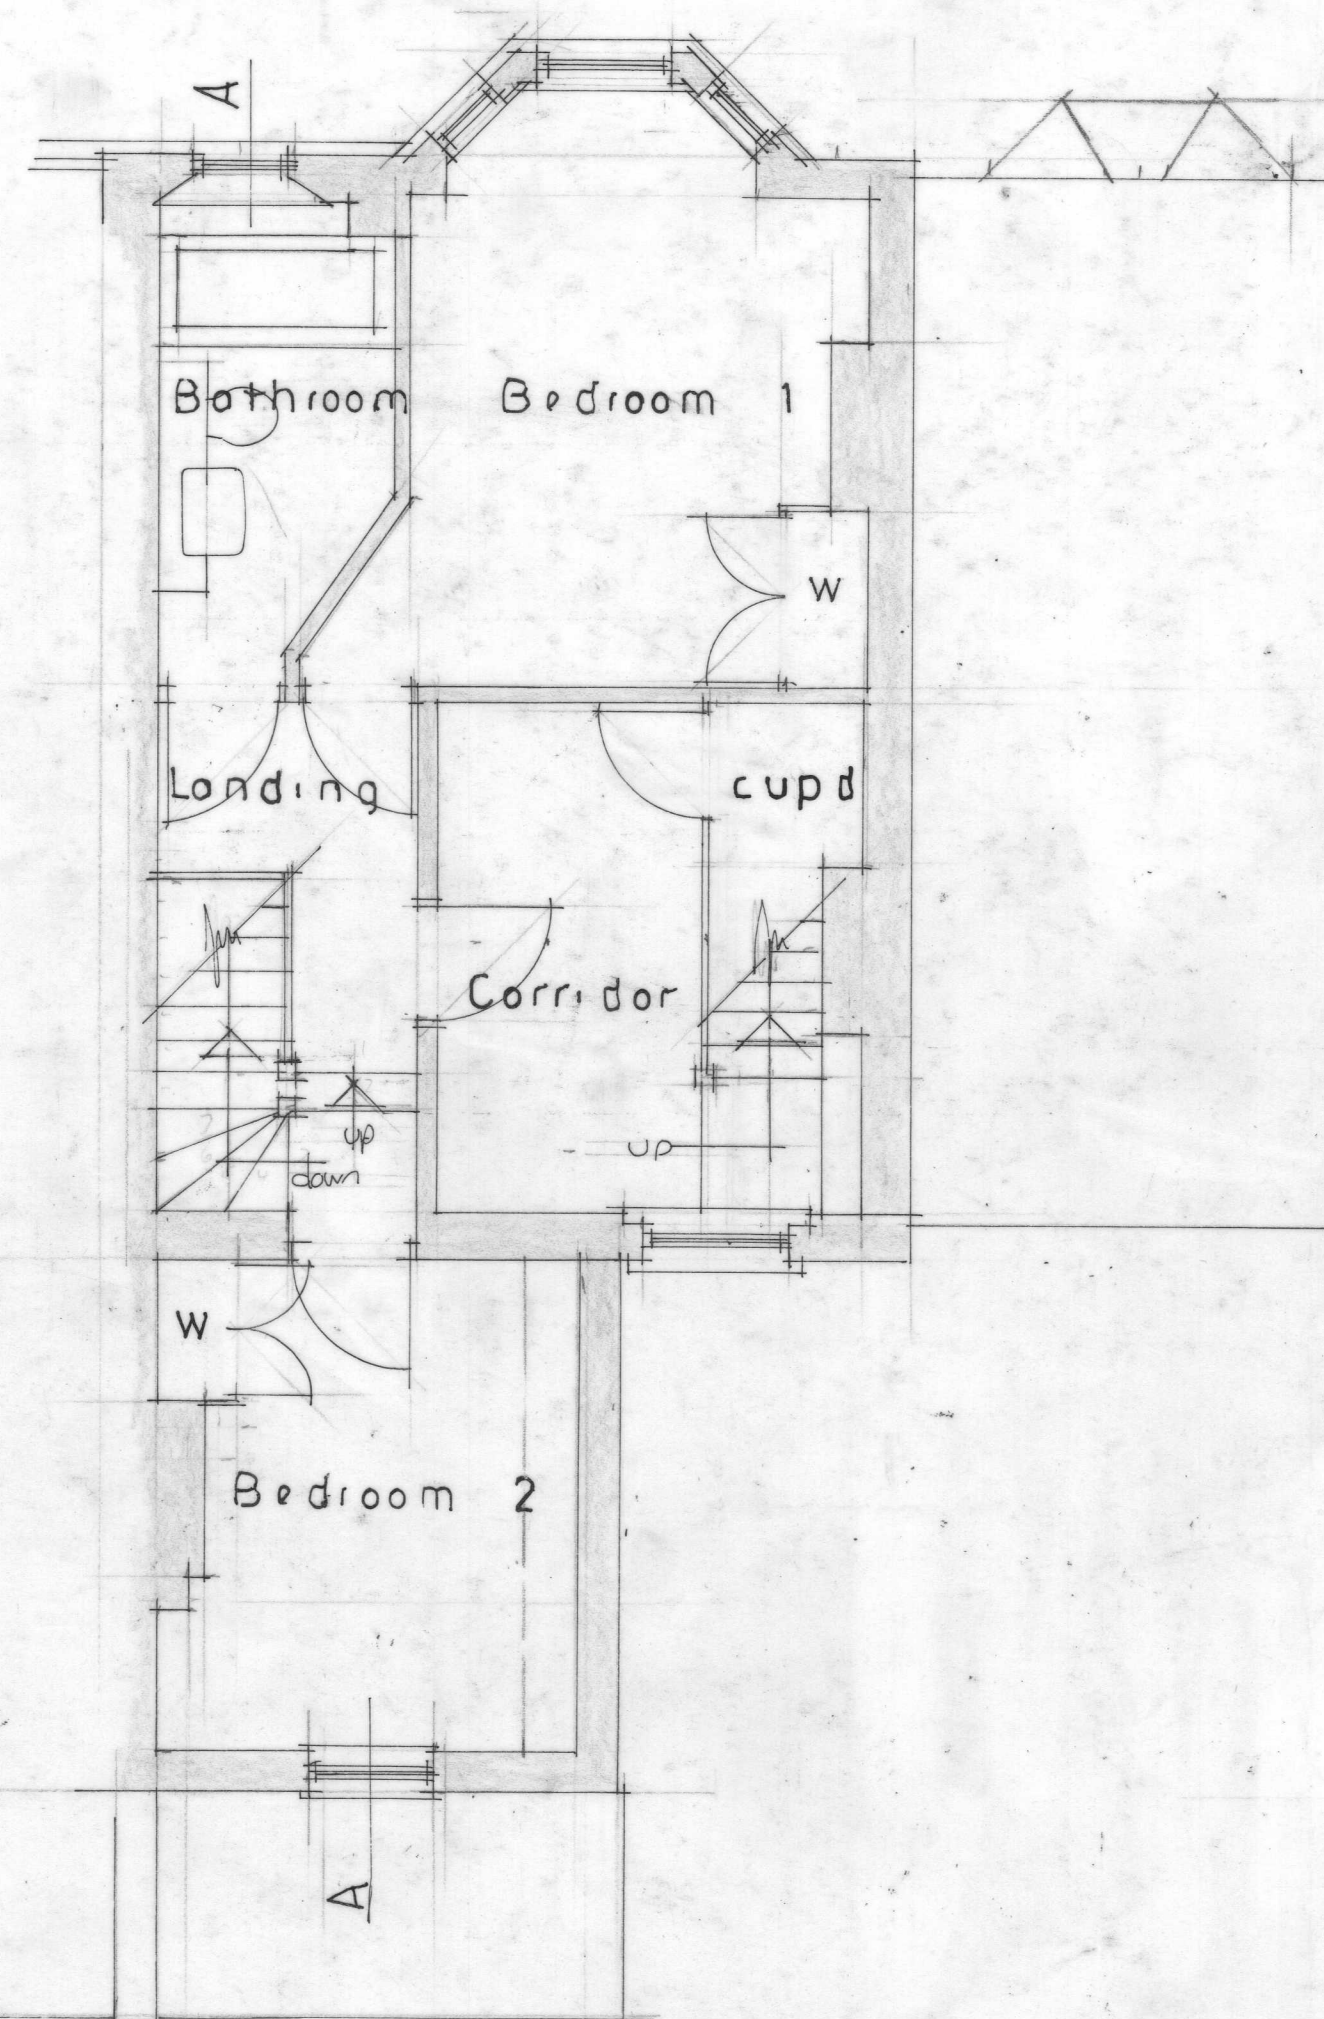


FIRST FLOOR PLAN

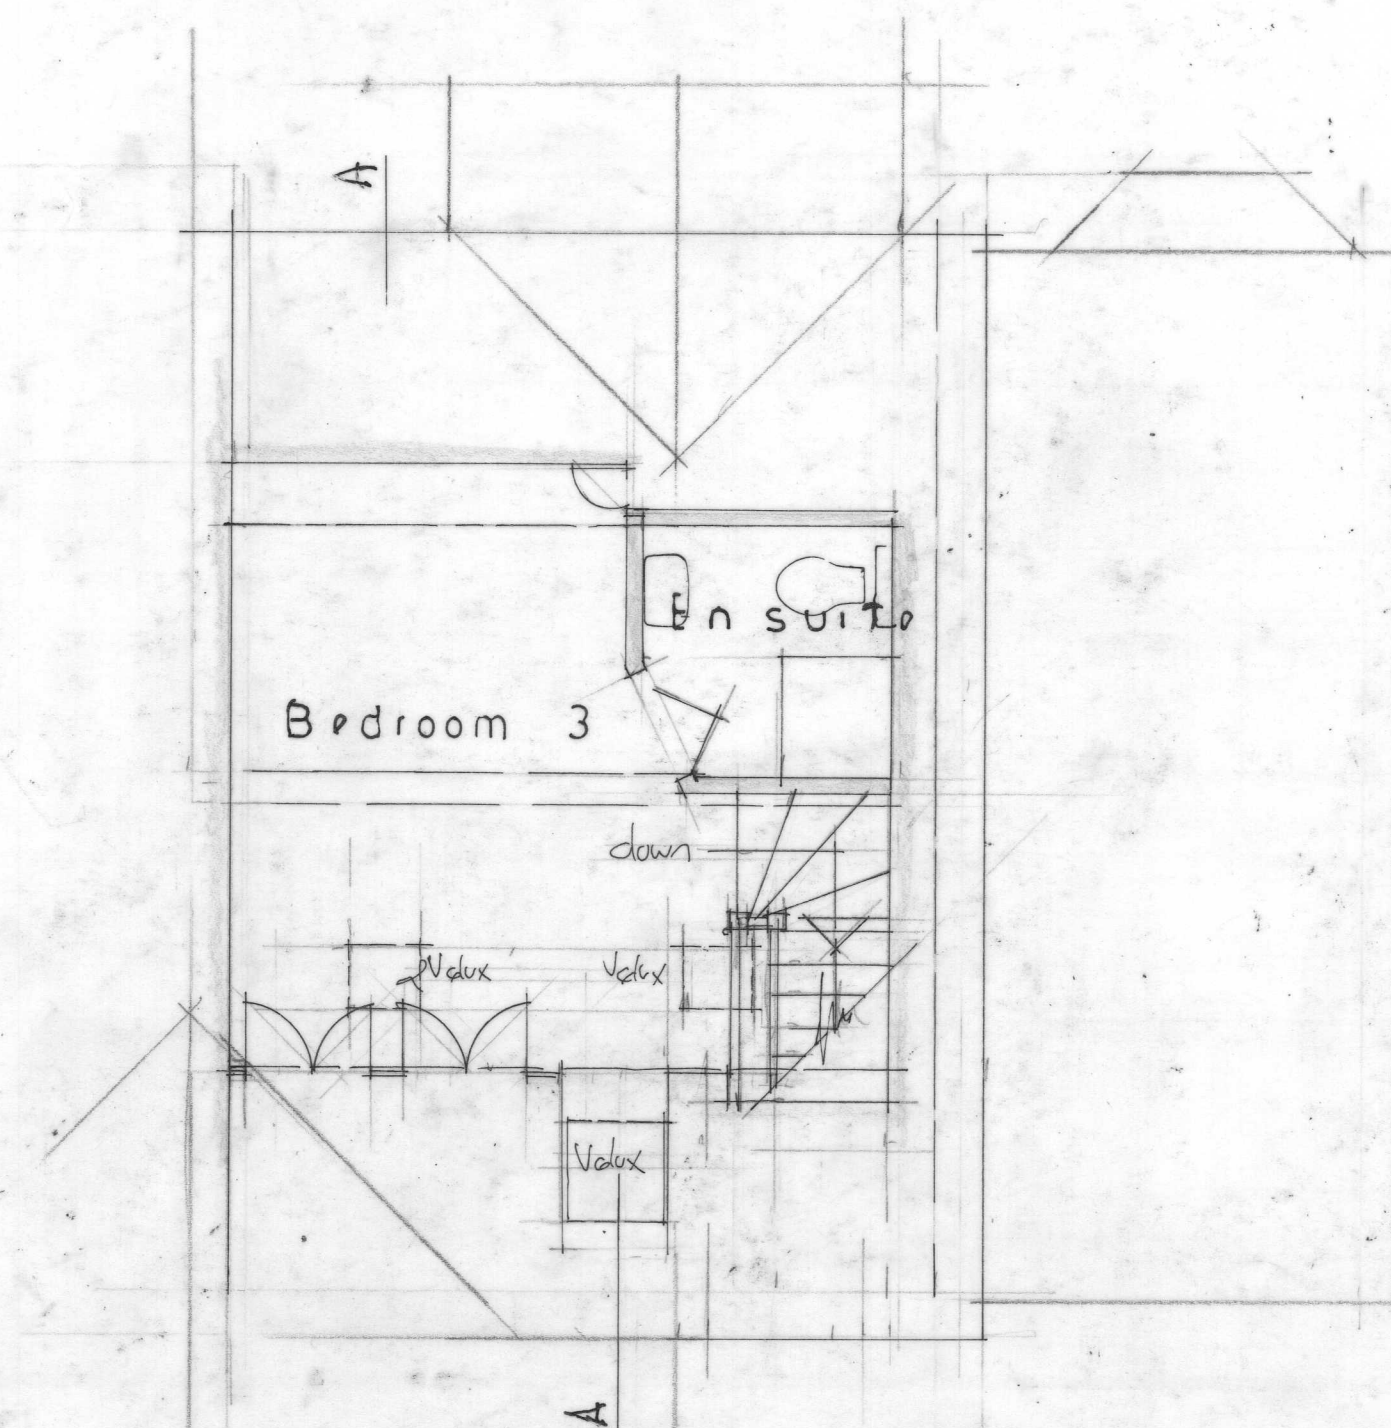


ROOF SPACE PLAN

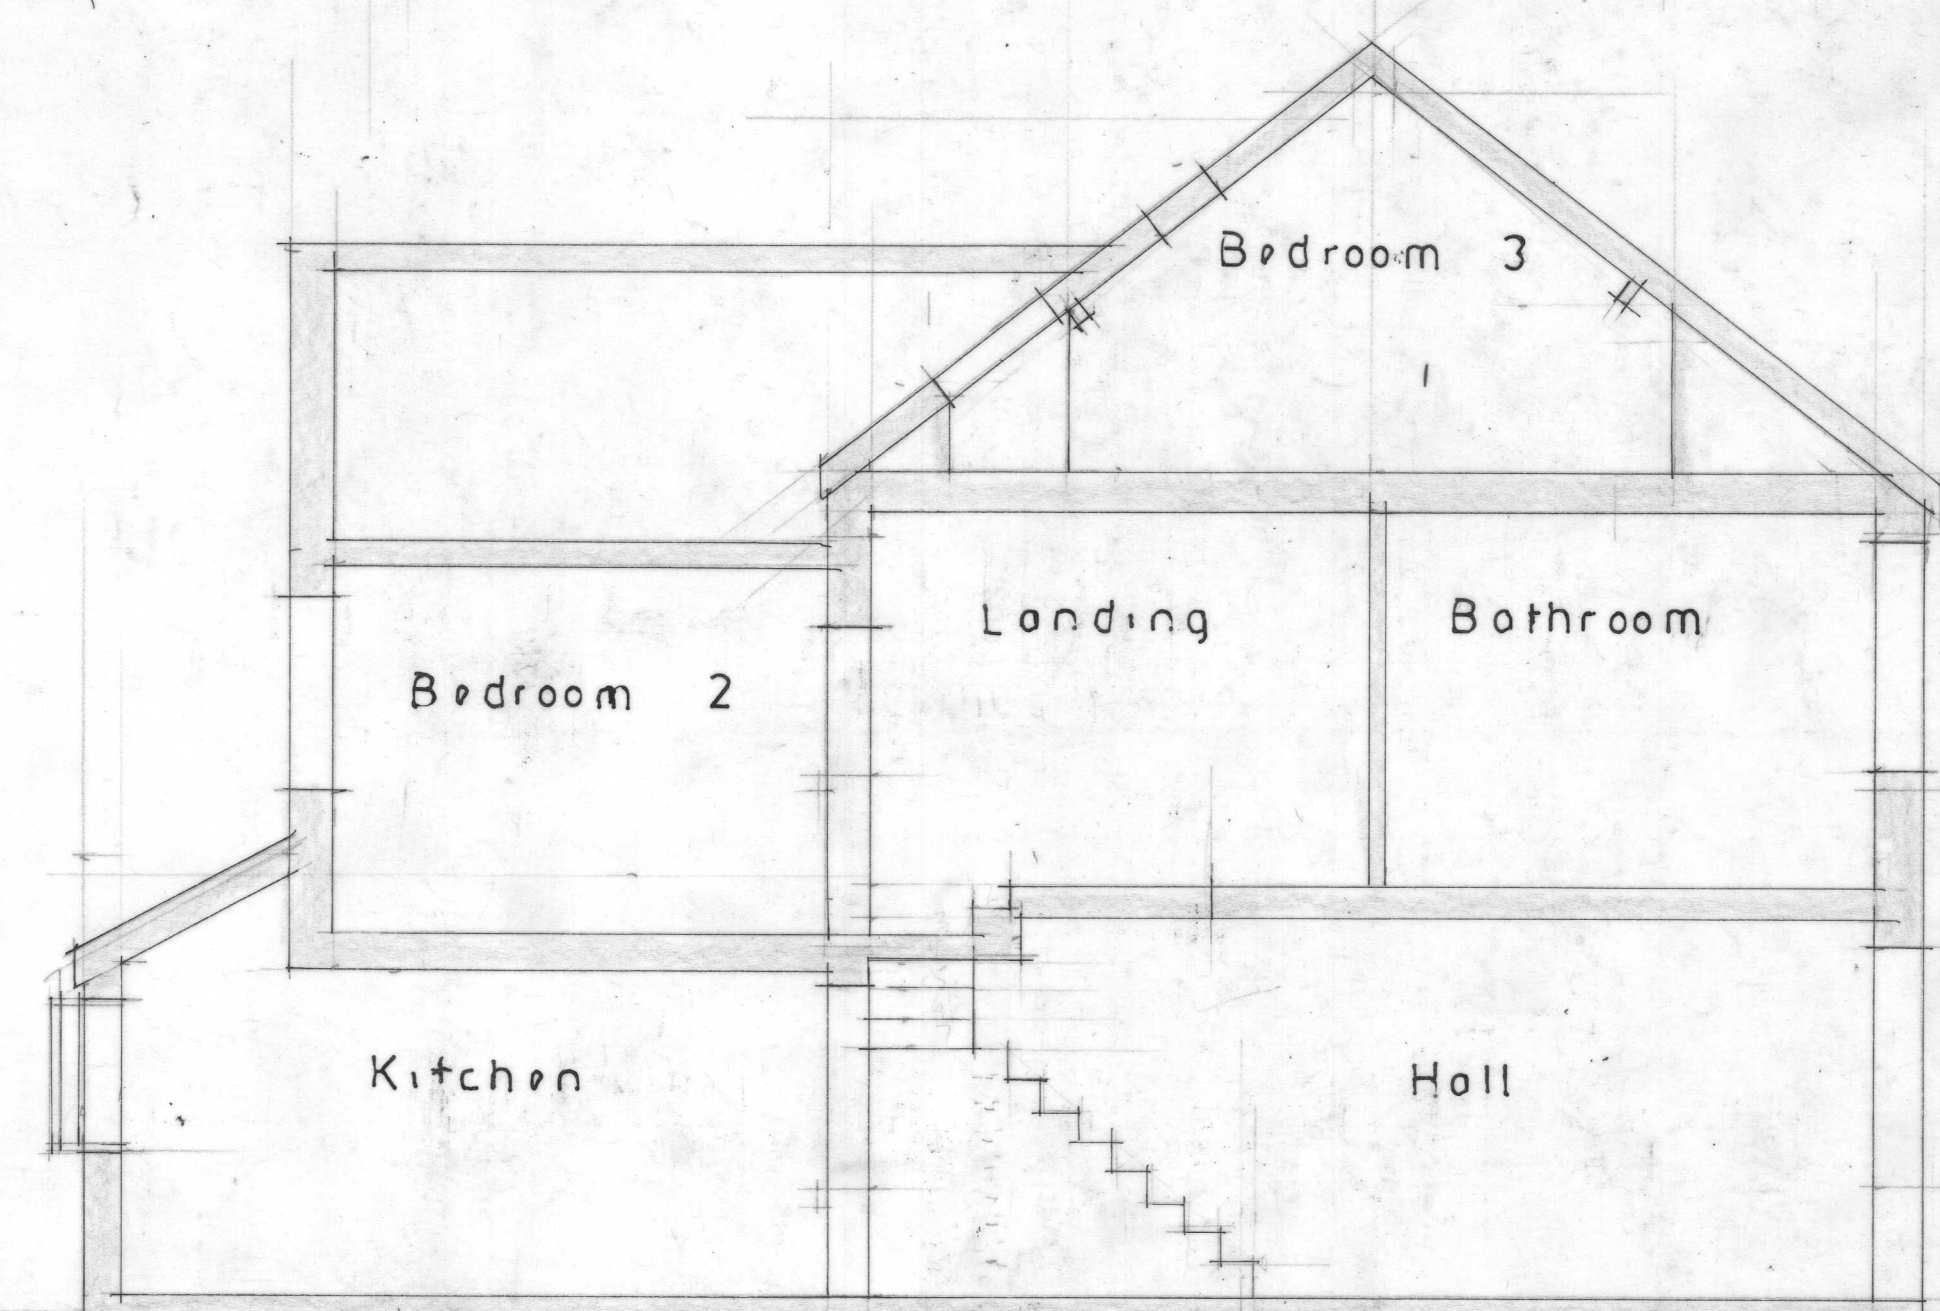

SECTION A - A

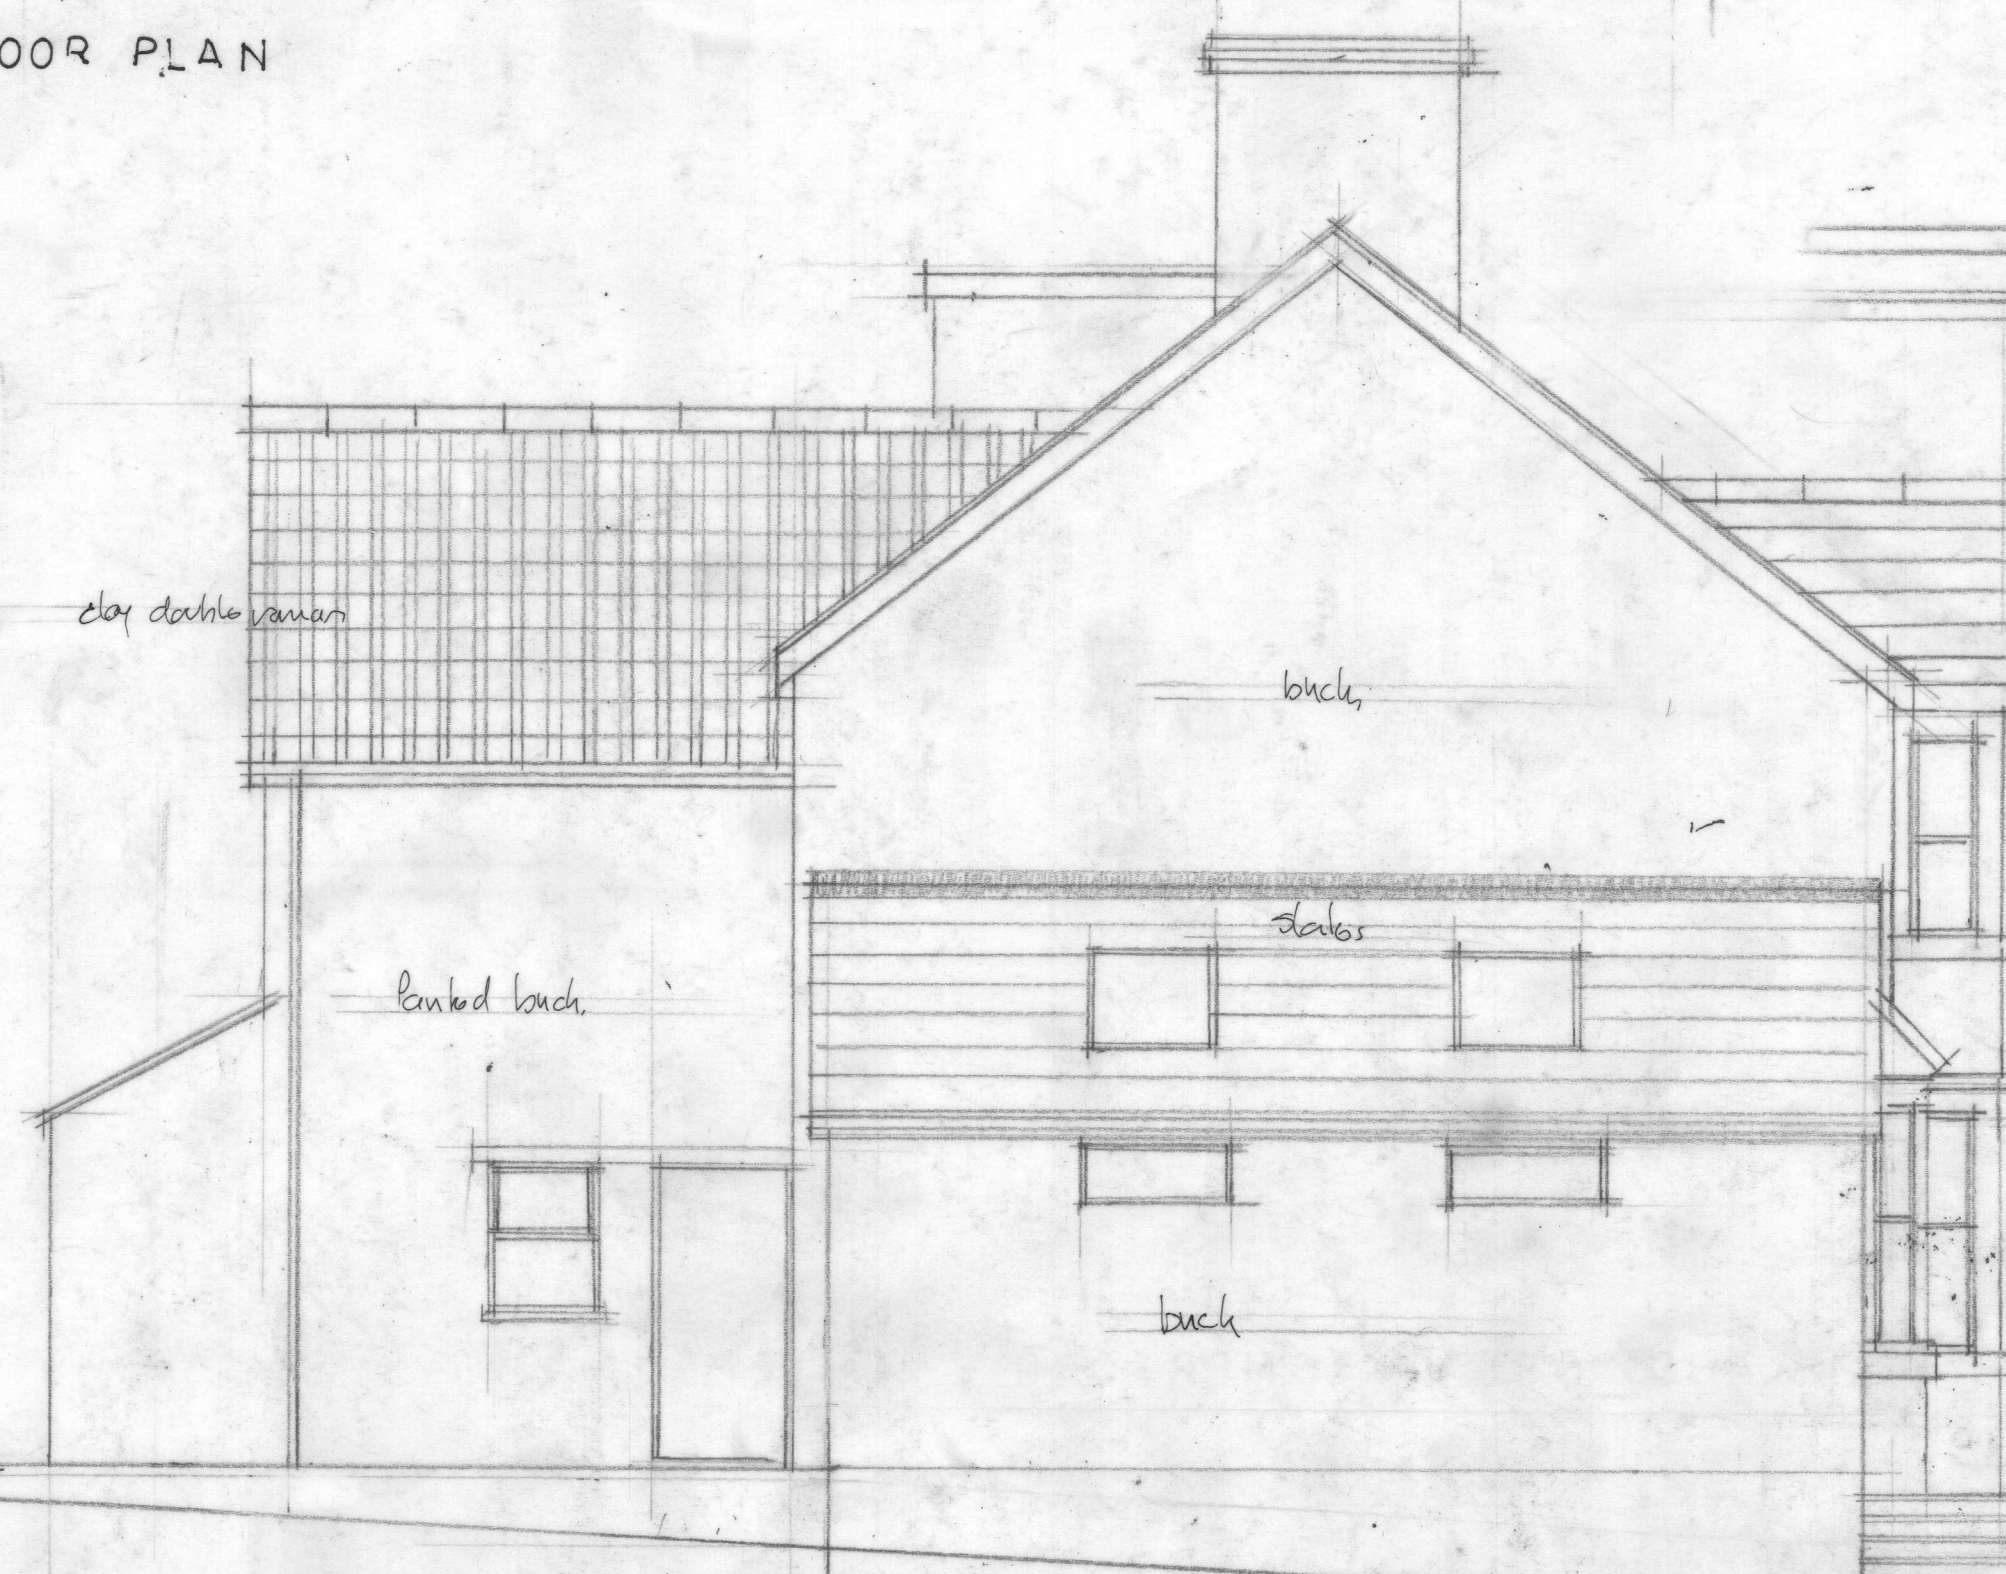

SIDE ELEVATION SOUTH WEST

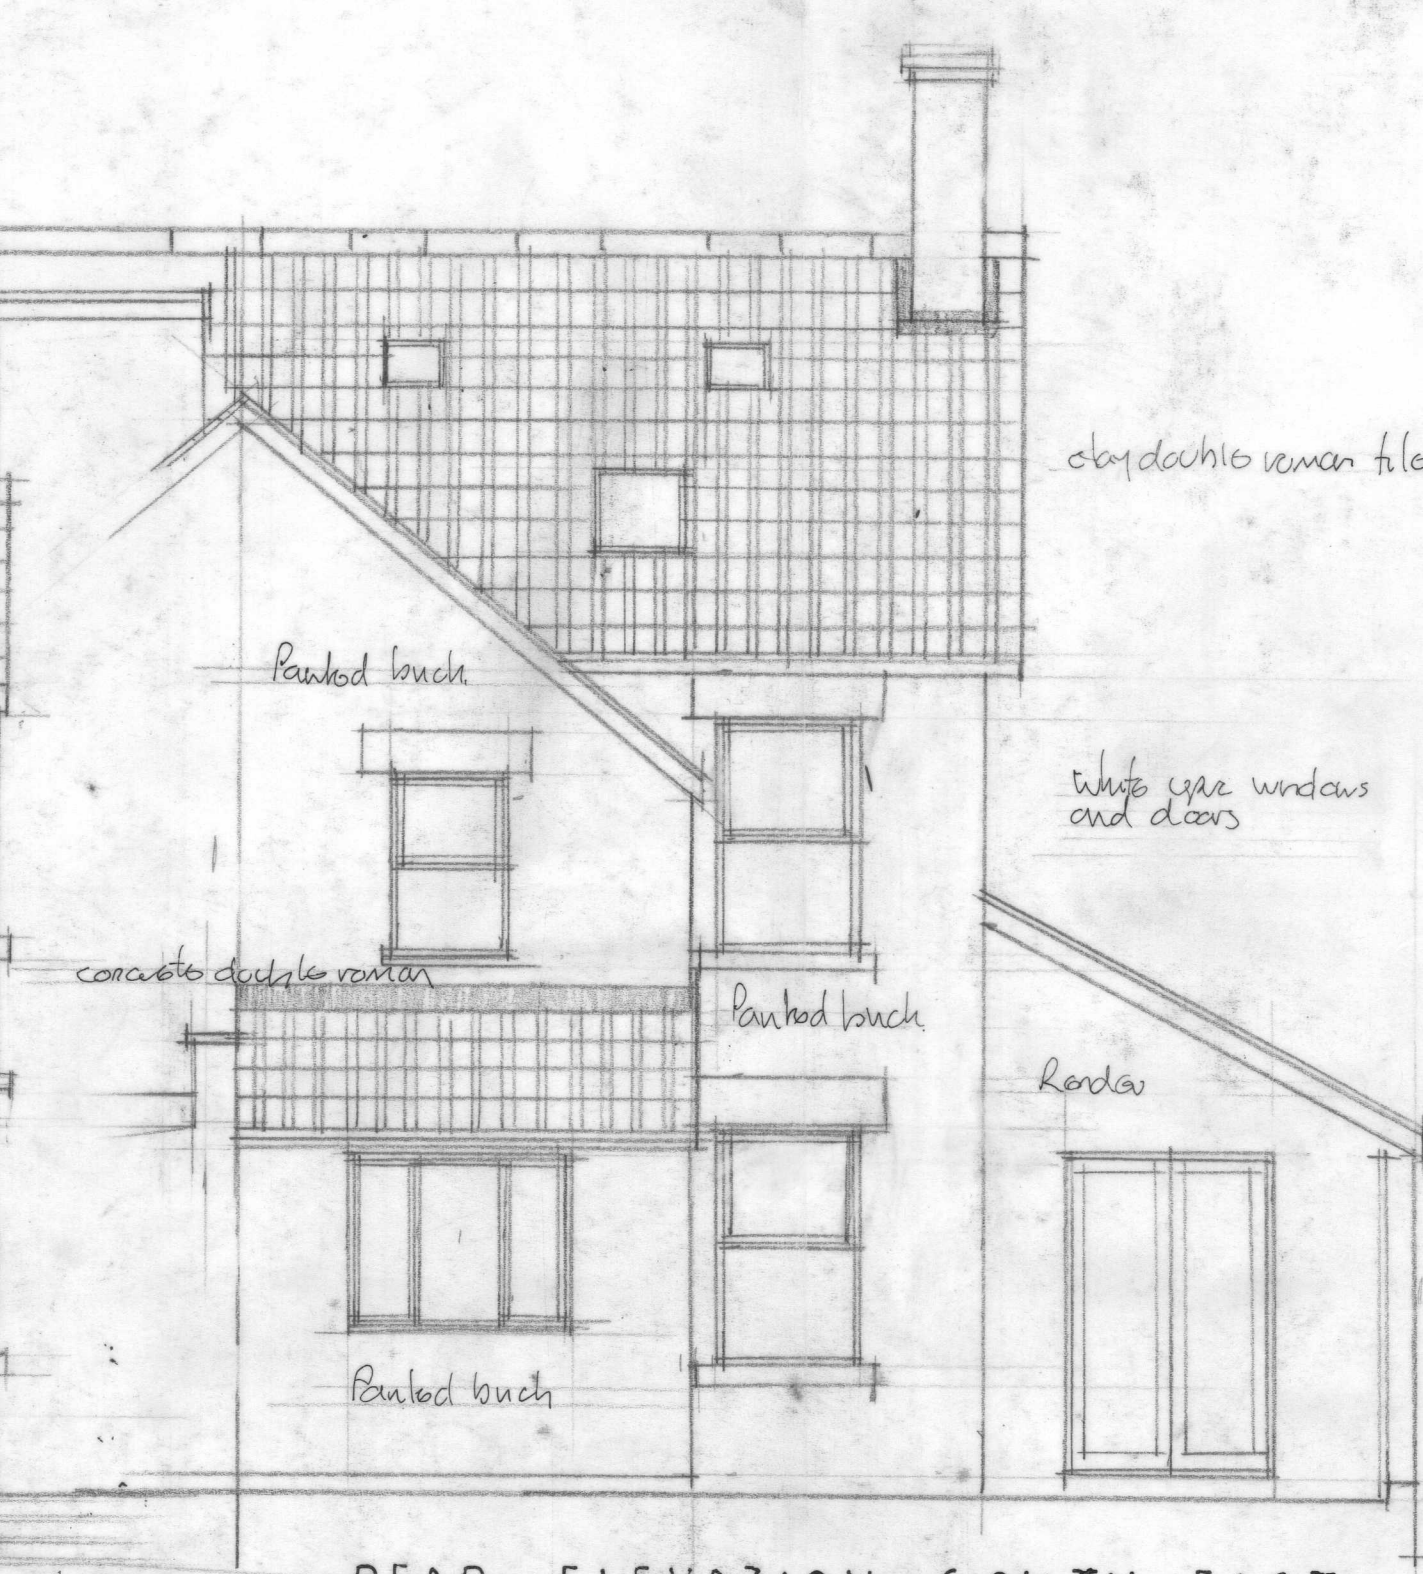

REAR ELEVATION SOUTH EAST

PROPOSED ALTERATIONS AT 99 NORTH STREET, CALNE, WILTS, SN11 0HJ
EXISTING FLOOR PLANS, SECTION, AND ELEVATIONS Scale 1/50

