




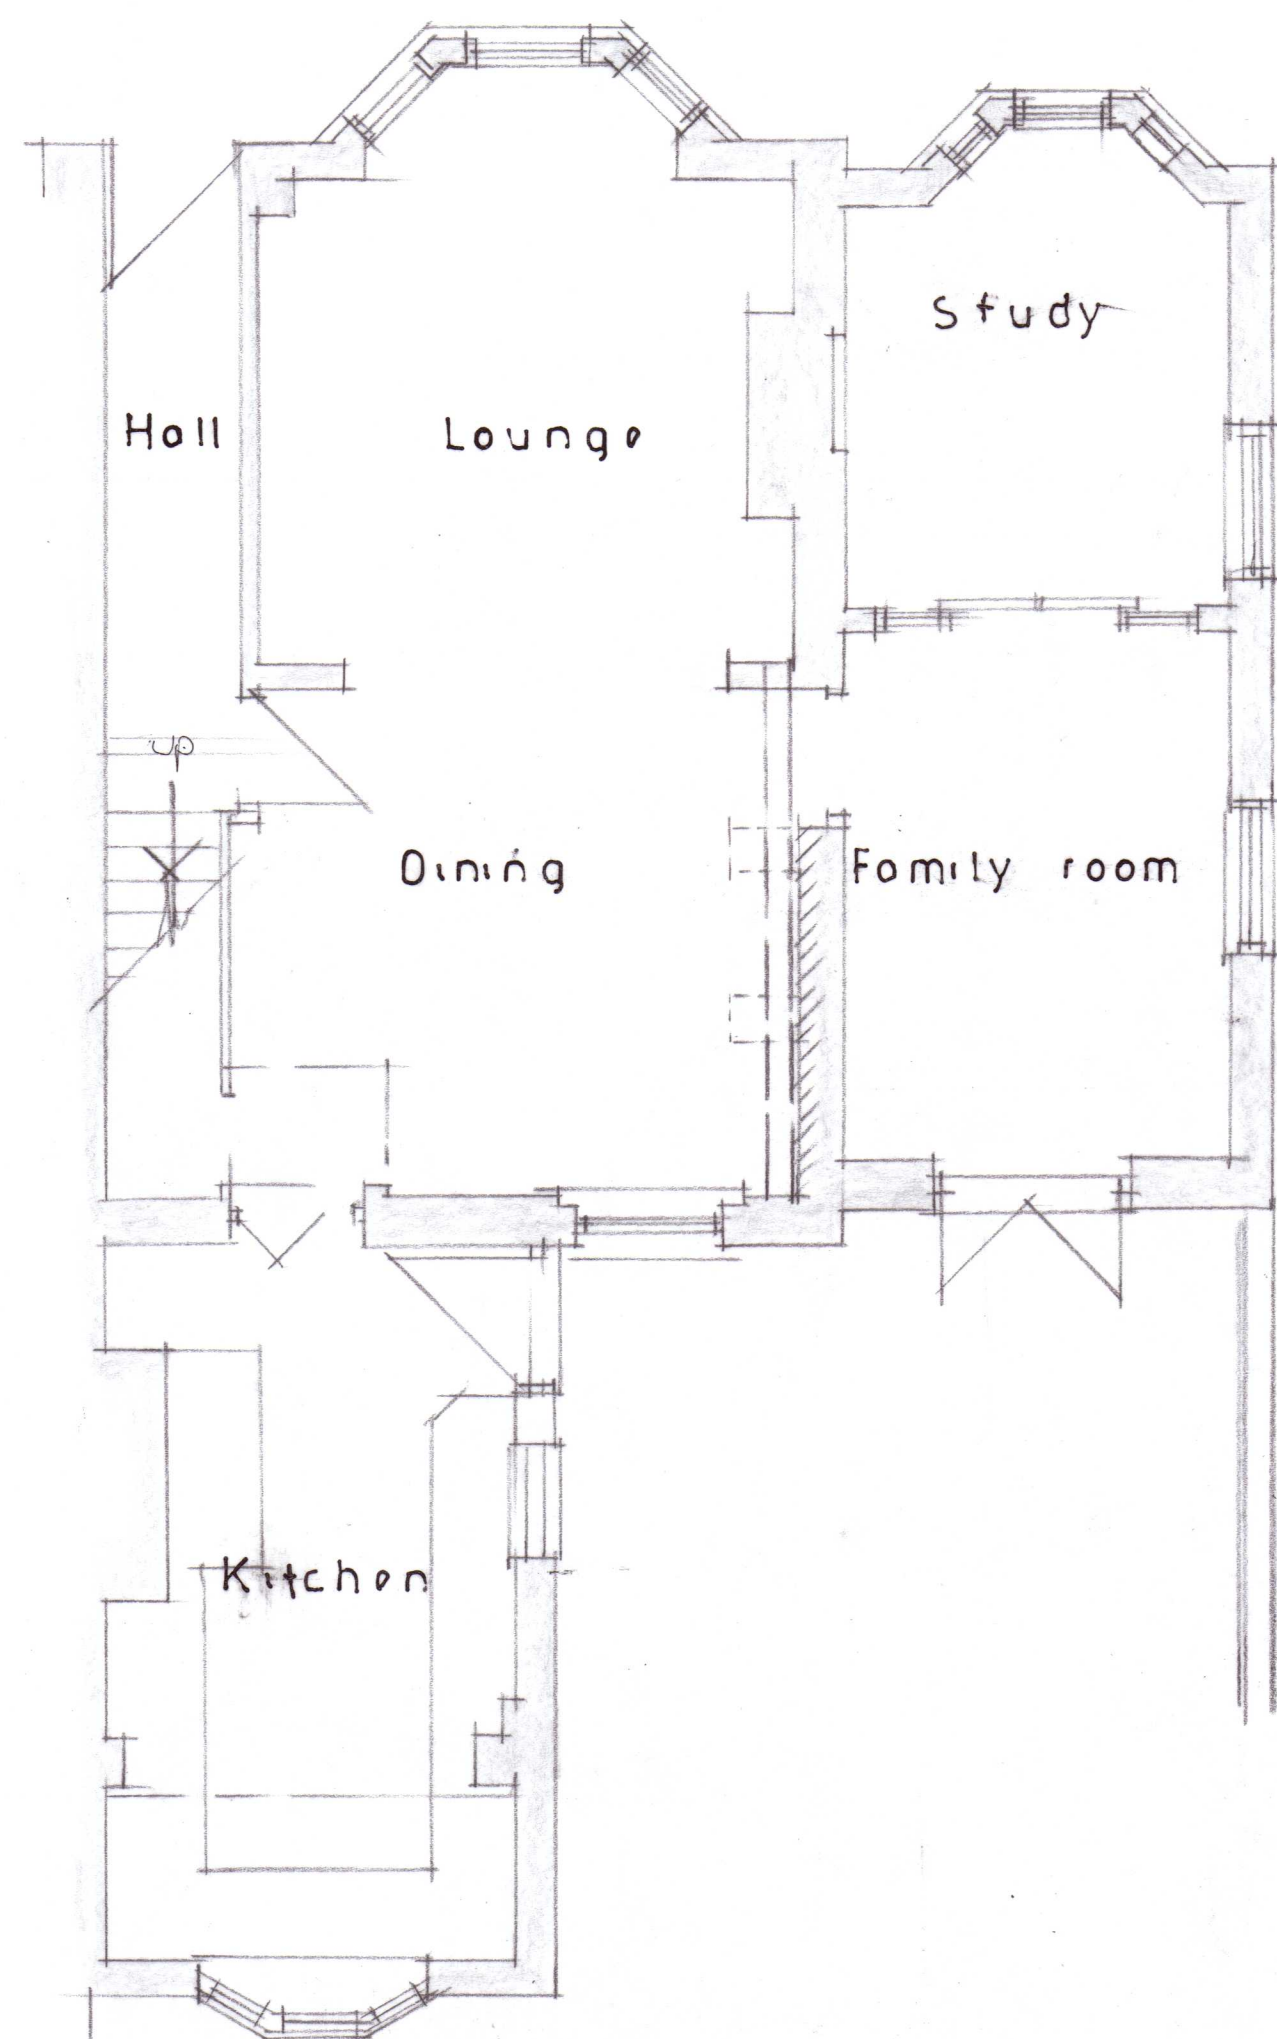


GROUND FLOOR PLAN

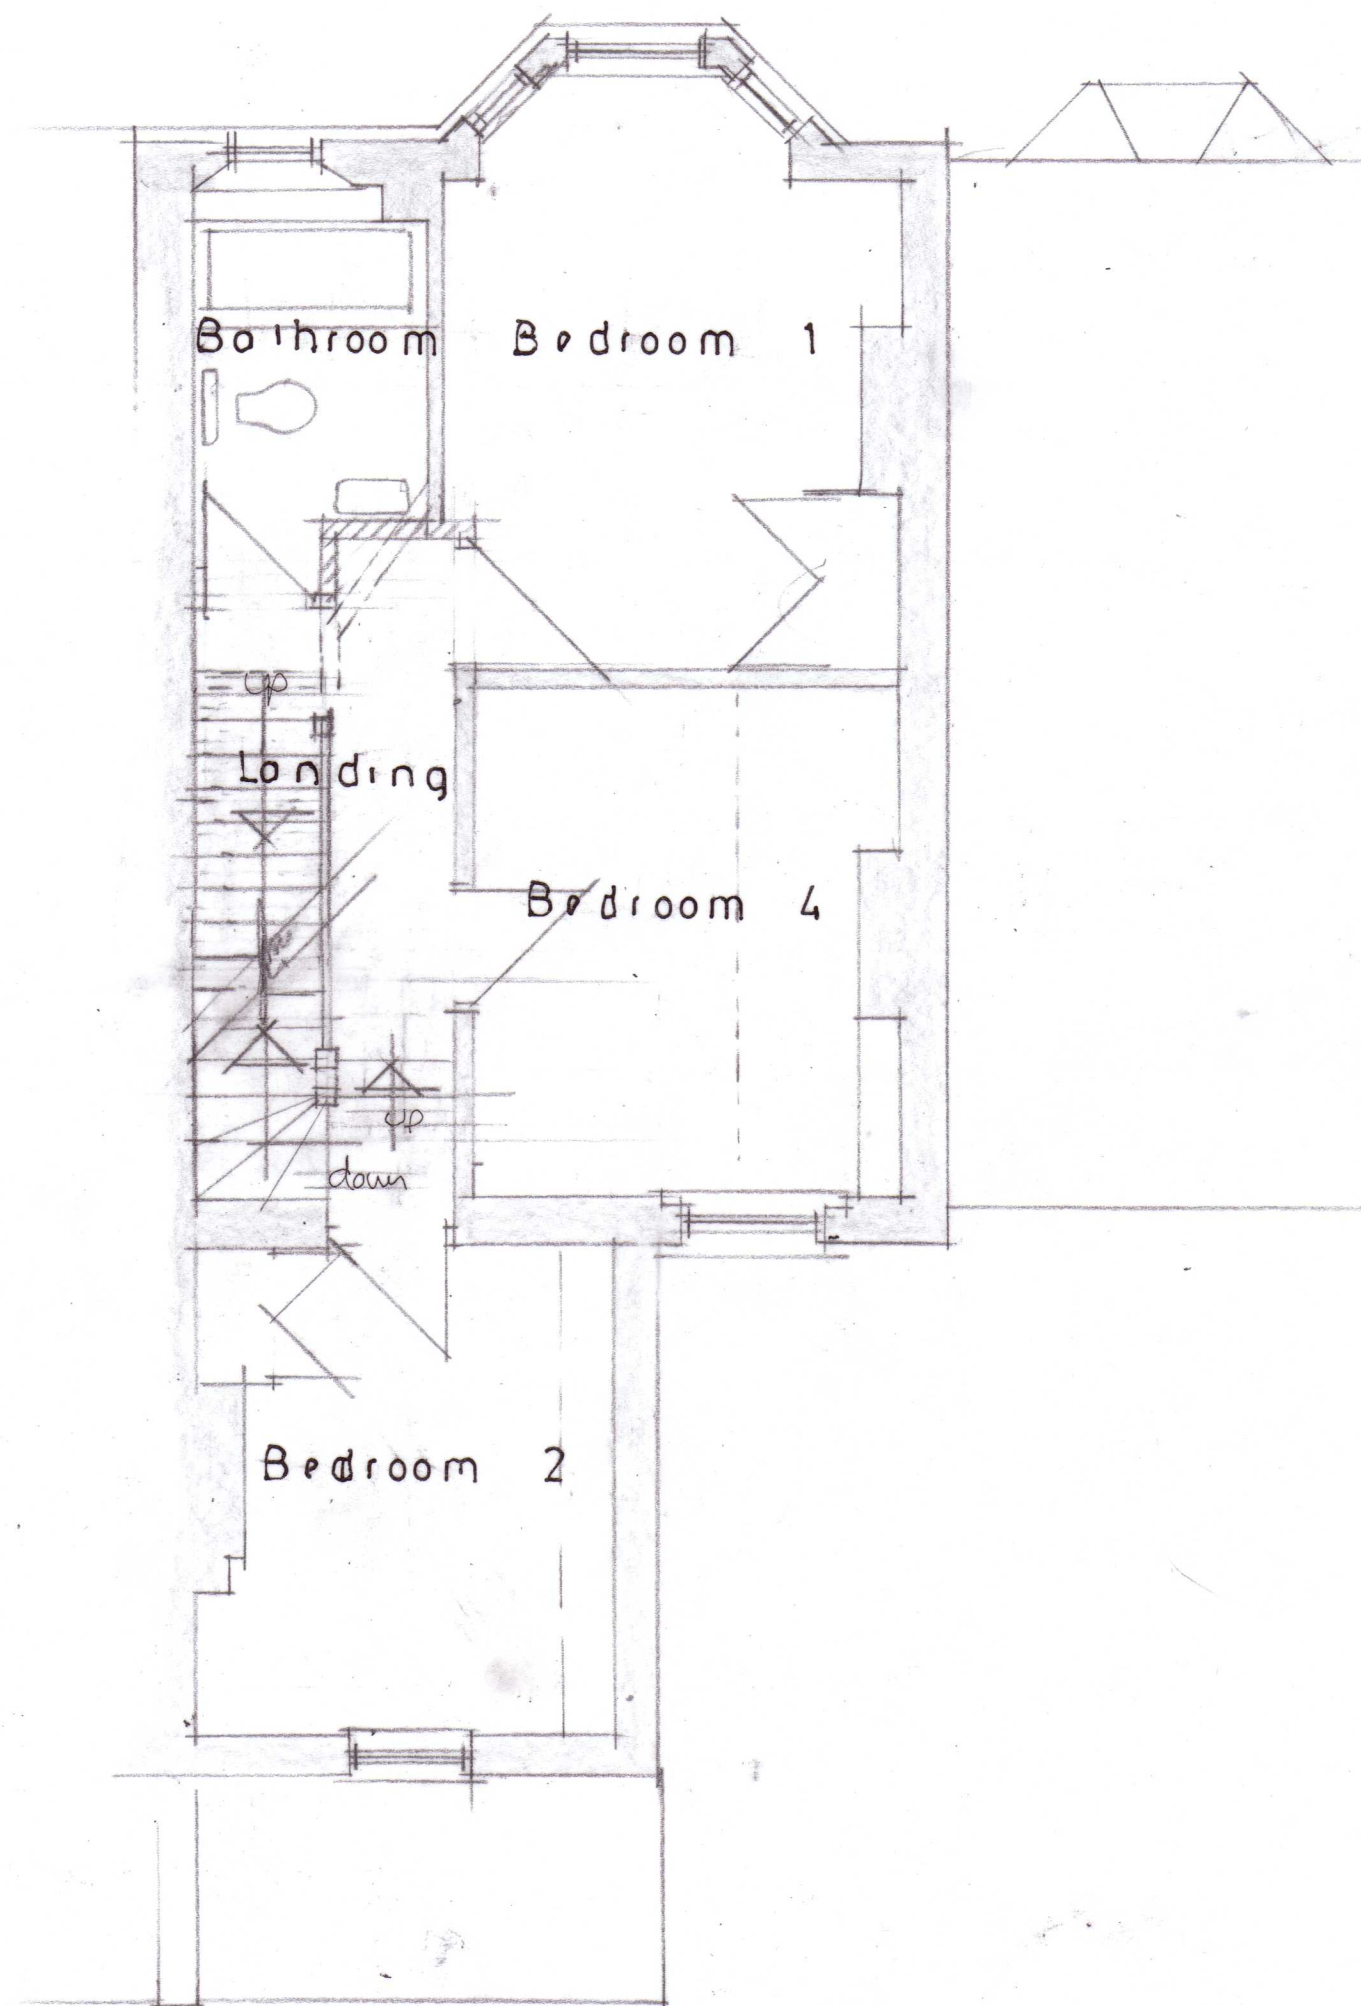

FIRST FLOOR PLAN

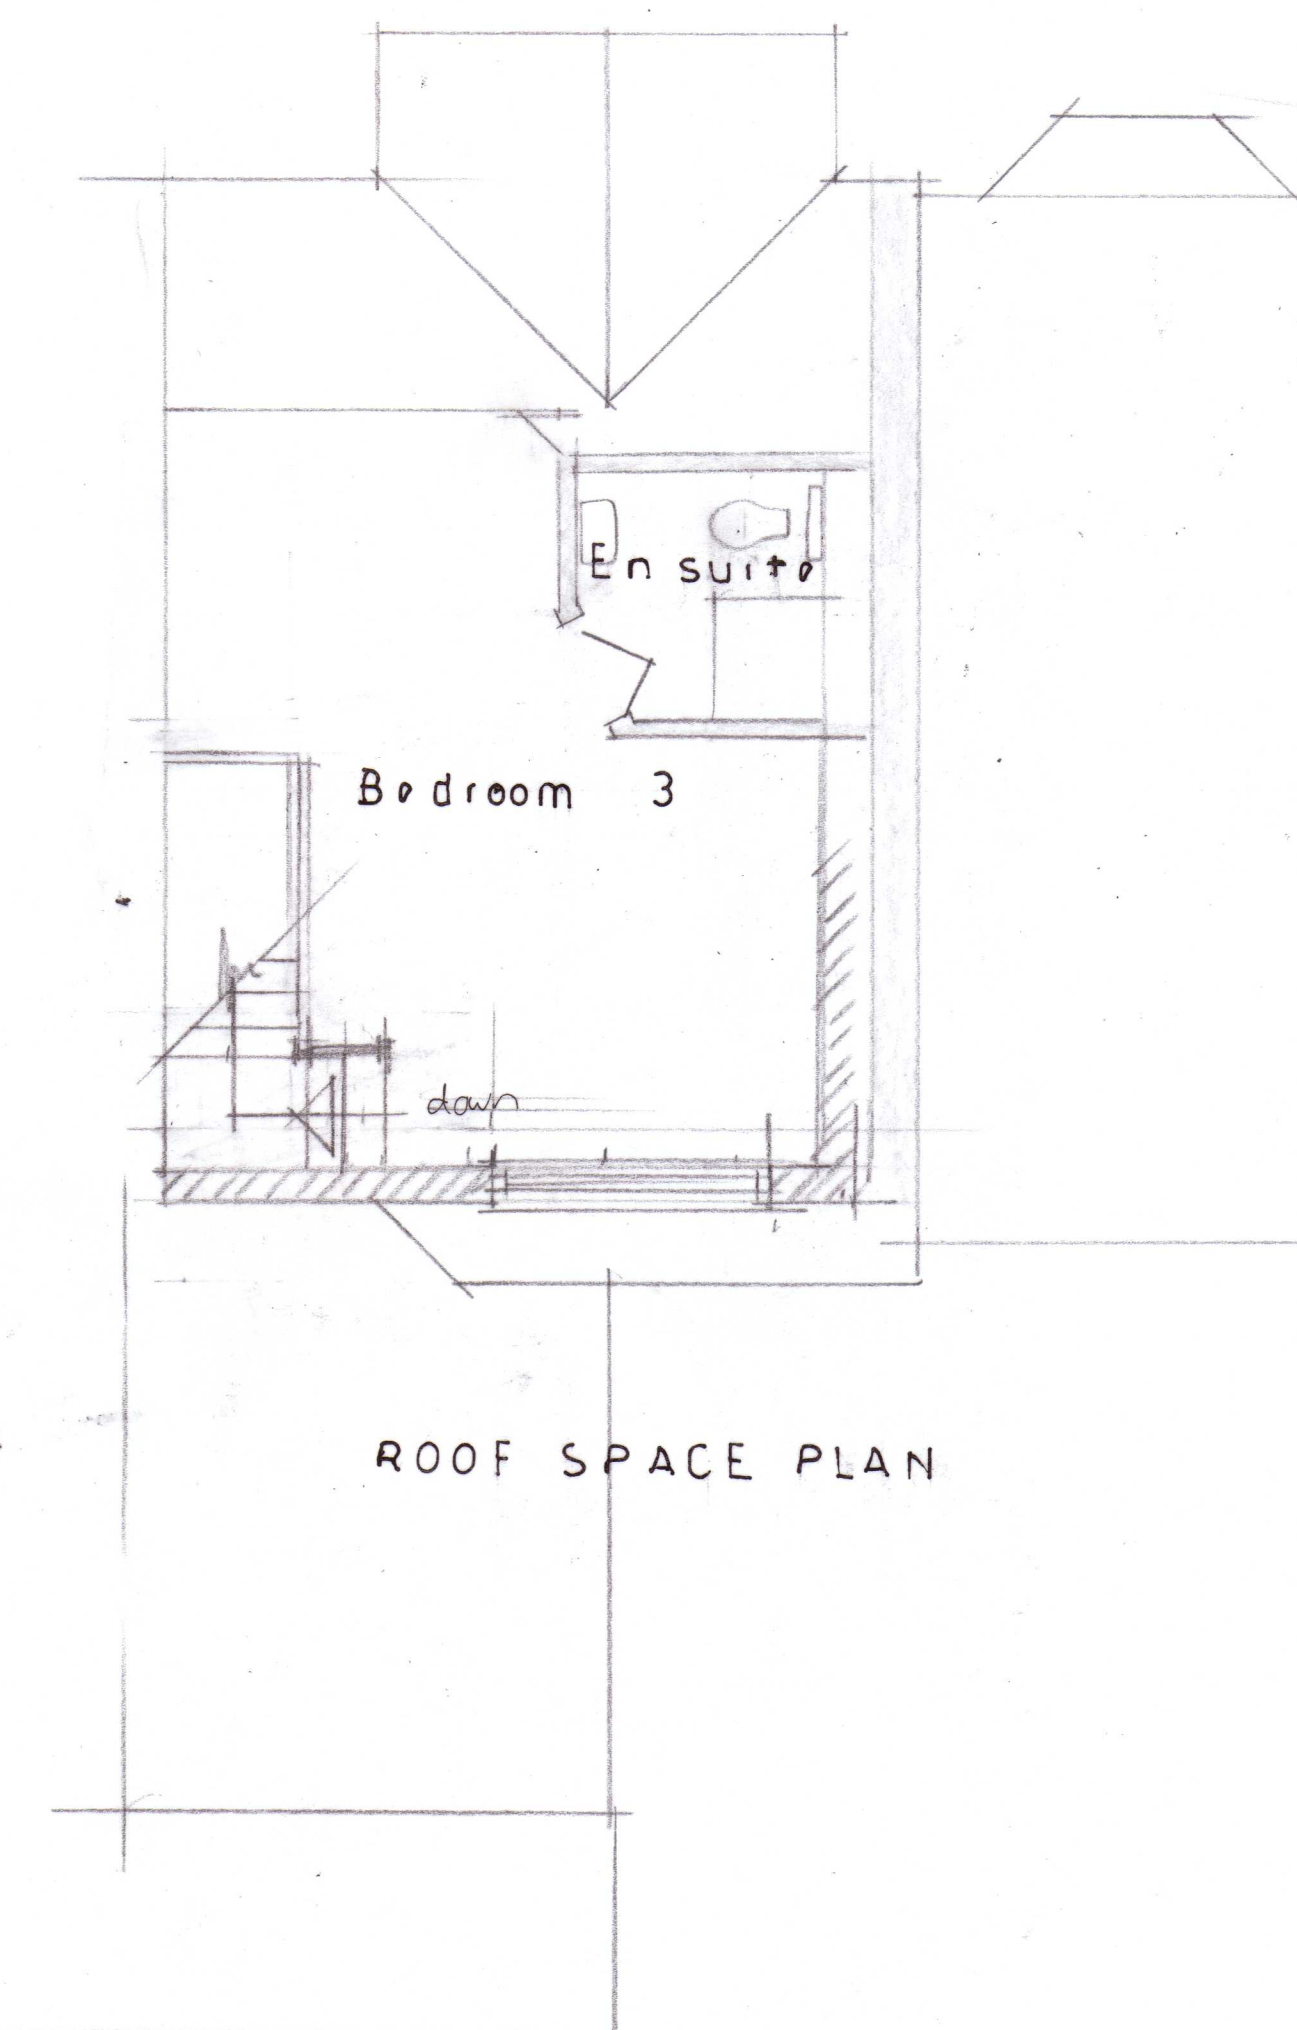


ROOF SPACE PLAN

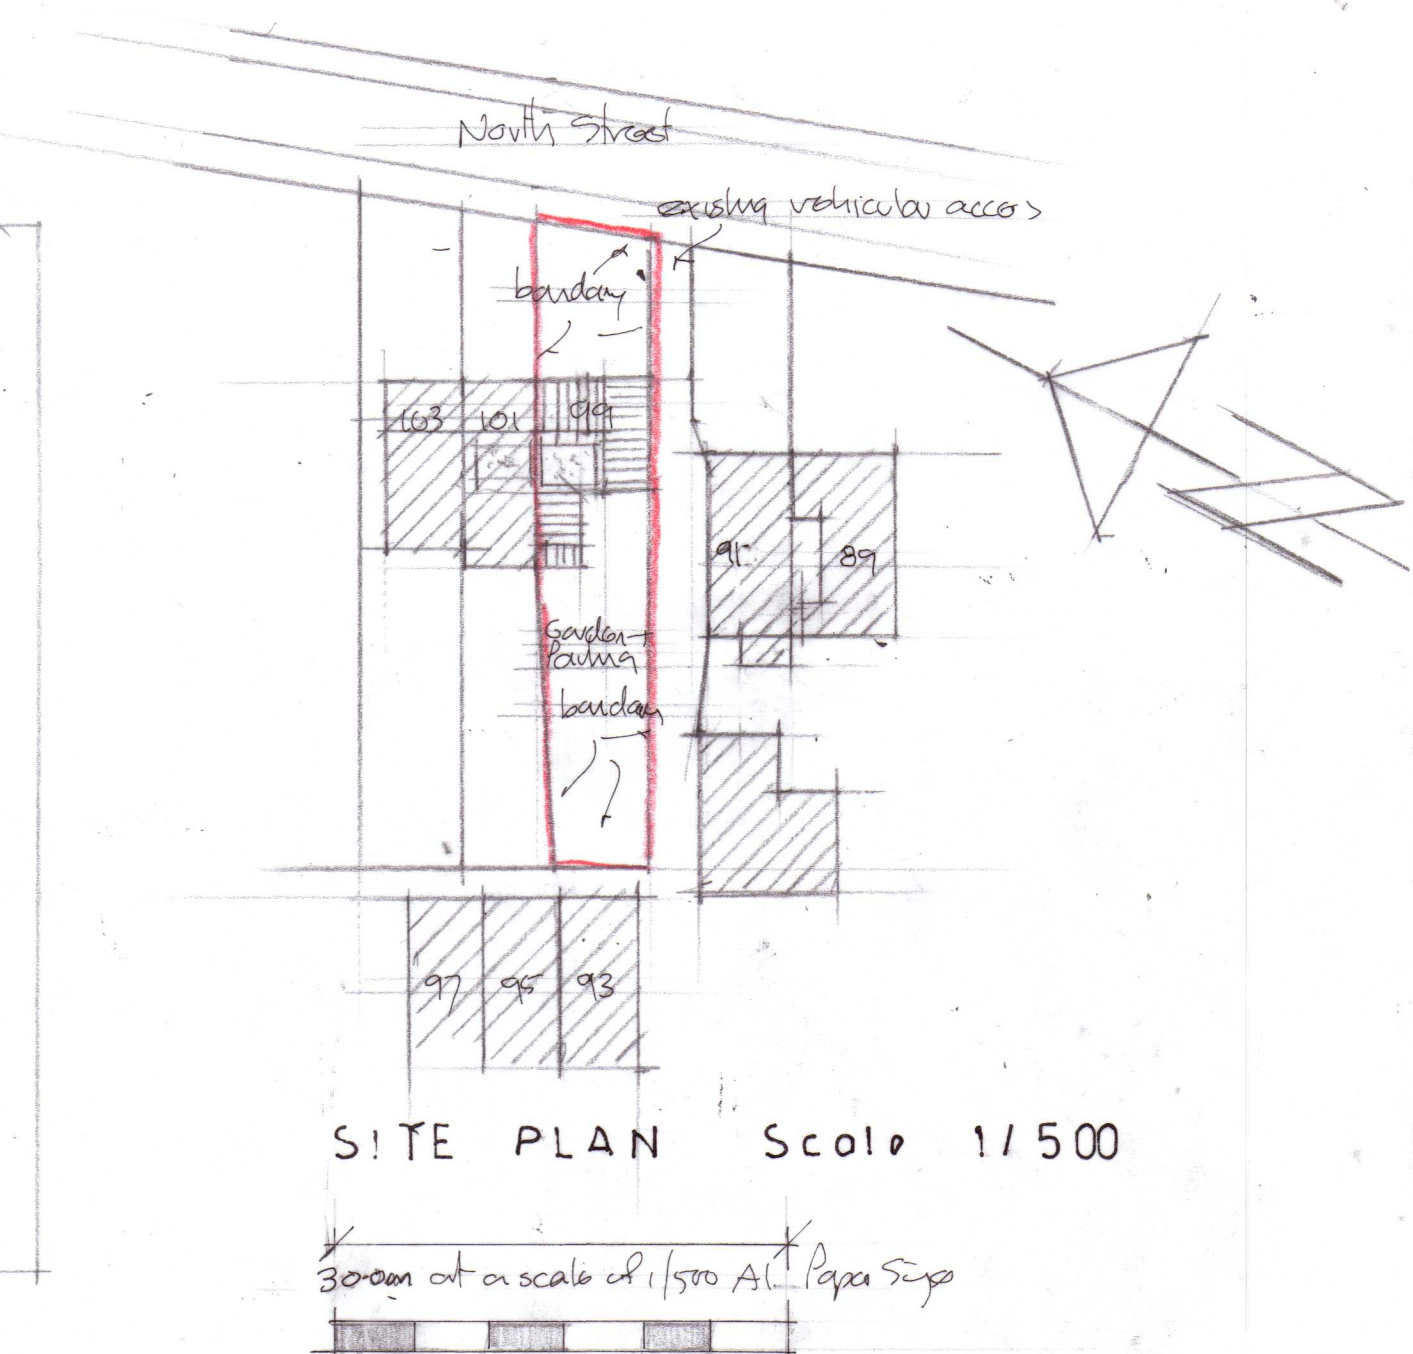

SITE PLAN Scale 1/500

300mm at a scale of 1/500 All Paper Size

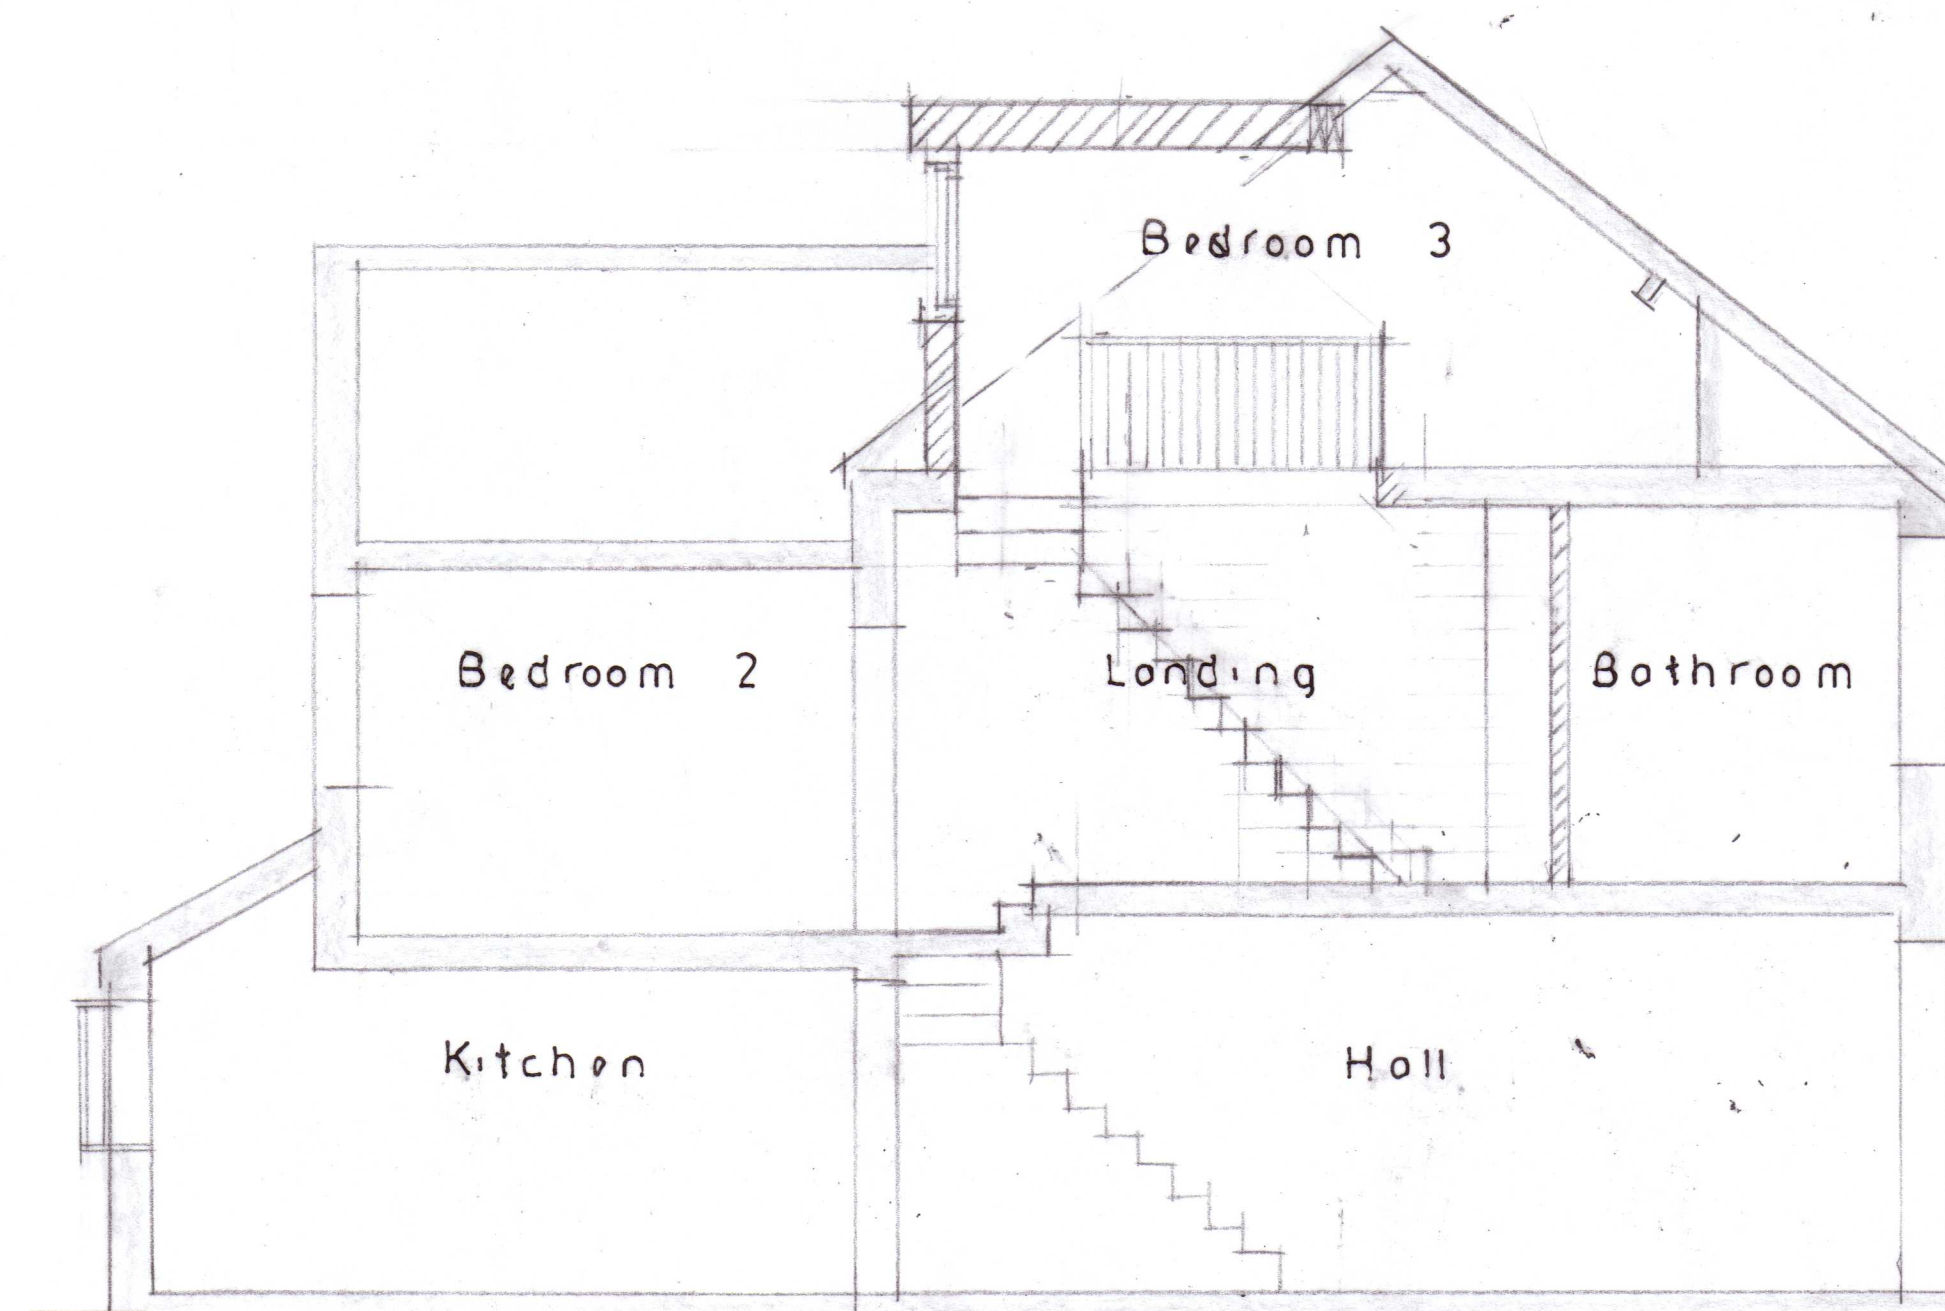

SECTION A-A



SIDE ELEVATION SOUTH WEST



REAR ELEVATION SOUTH EAST

PROPOSED ALTERATIONS AT 99 NORTH STREET, CALNE, WILTS SN11 0HJ
DESIGN SCHEME Scale 1/50

300mm at a scale of 1/50 All Paper Size