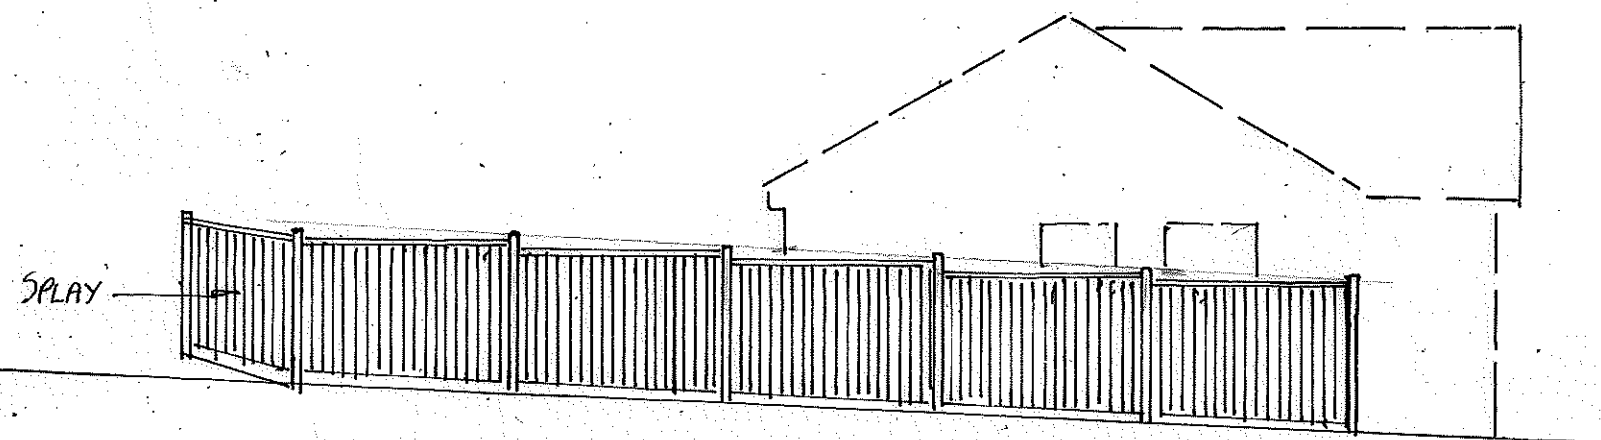
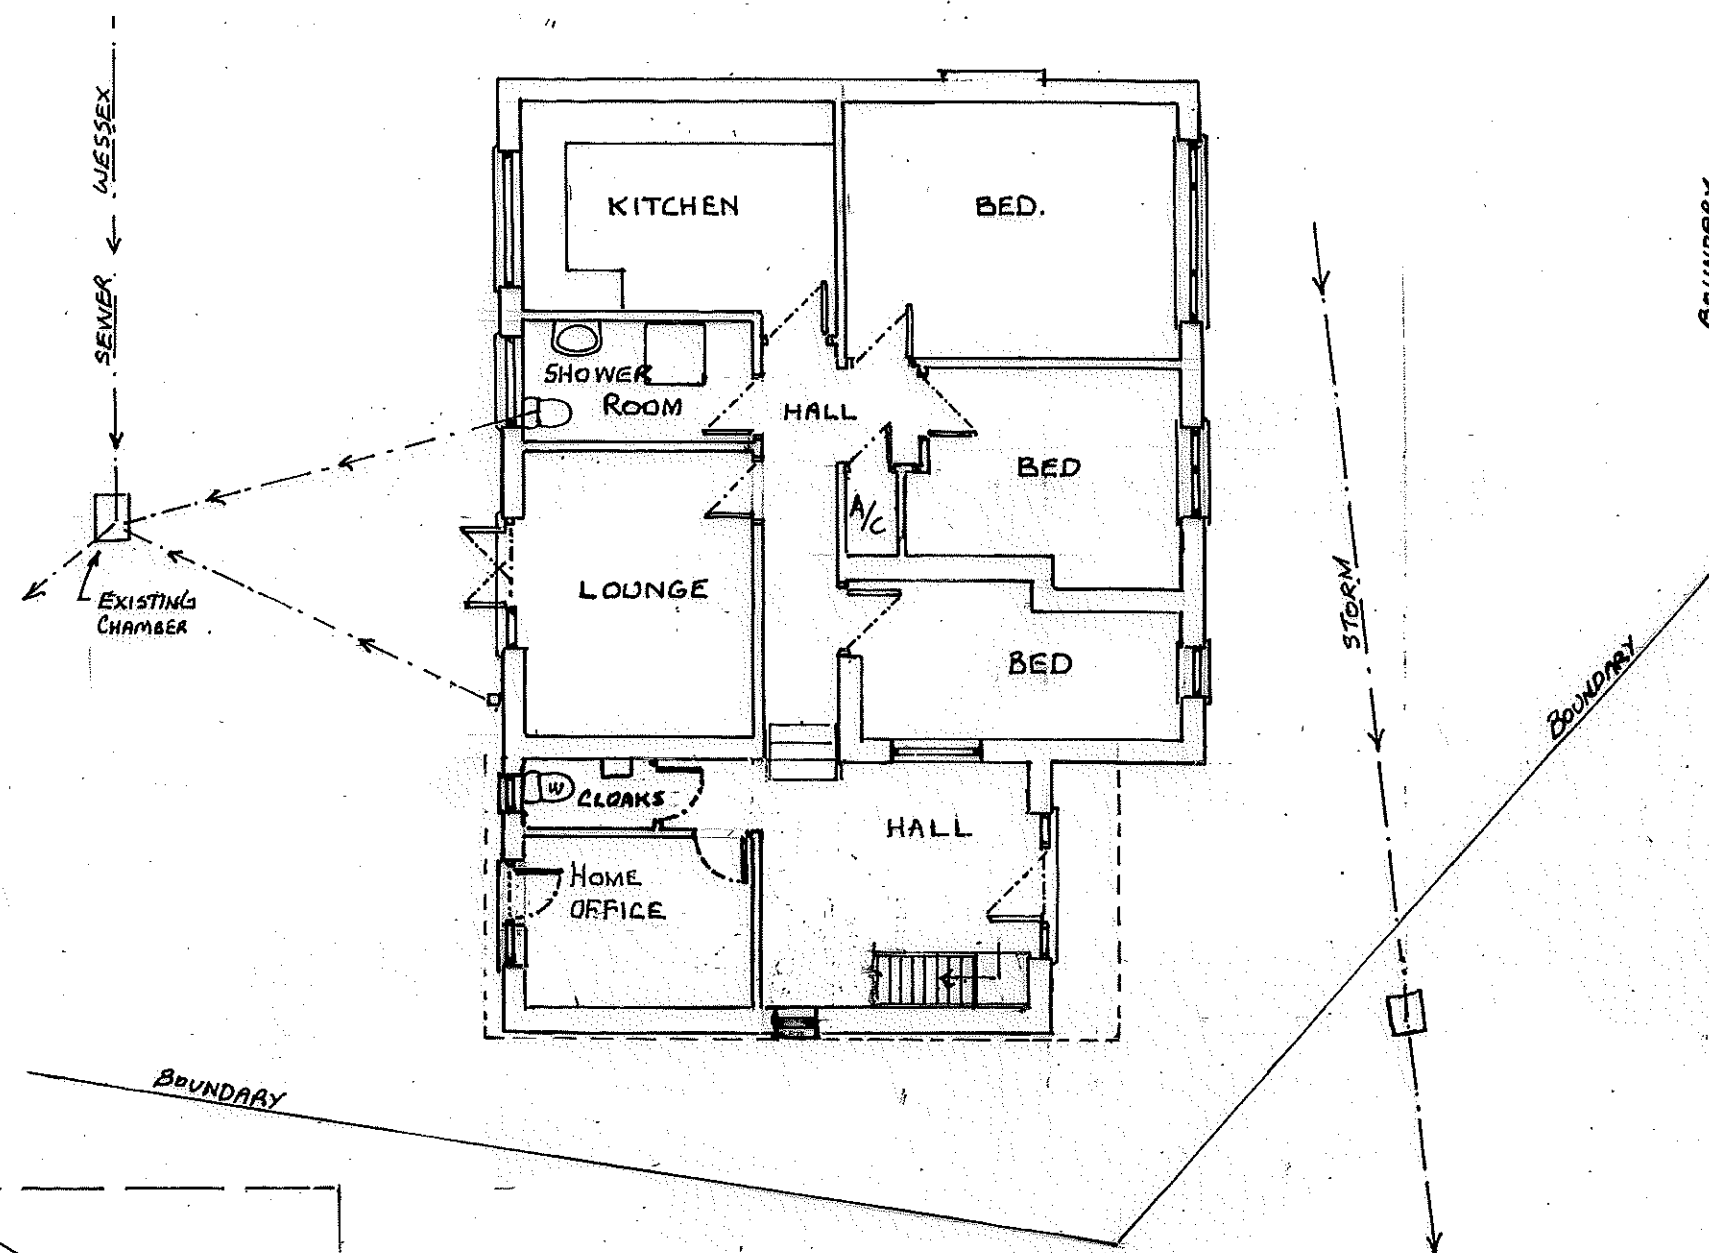
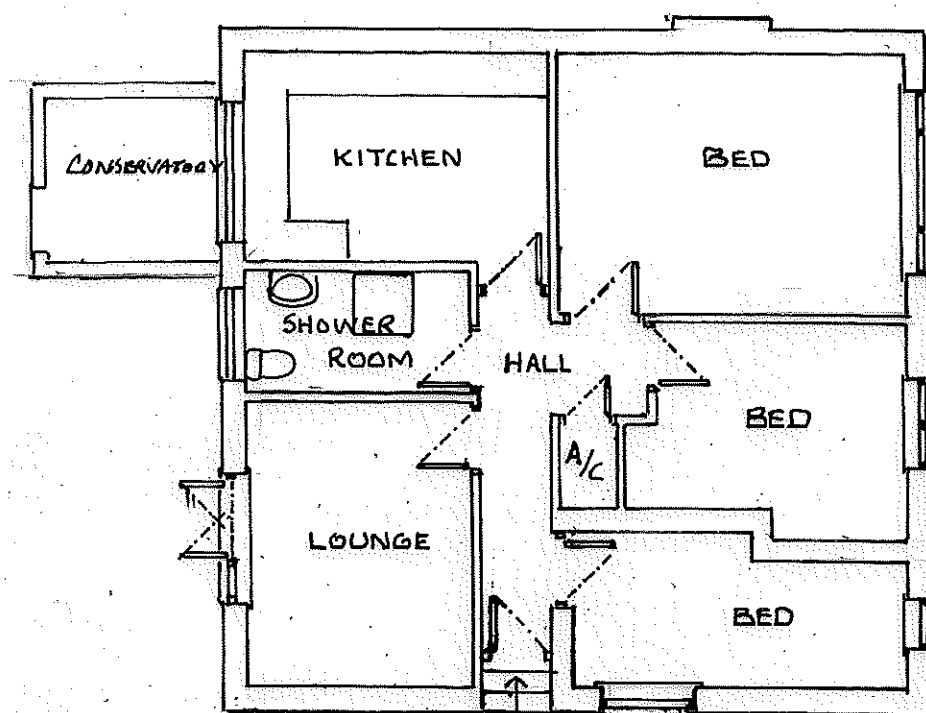


B R H	
Tel: 07764 255096	

PROJECT	PROPOSED SINGLE STOREY EXTENSION AND GARDEN CHANGE
Nº.1. EDRIDGE CLOSE	
CHIPPENHAM WILTS SN15 3NW	

CLIENT	K. MOORE
--------	----------

DATE	AUG 2026	NUMBER	4533/PI
DRAWN		SCALE	1:100
		A	