
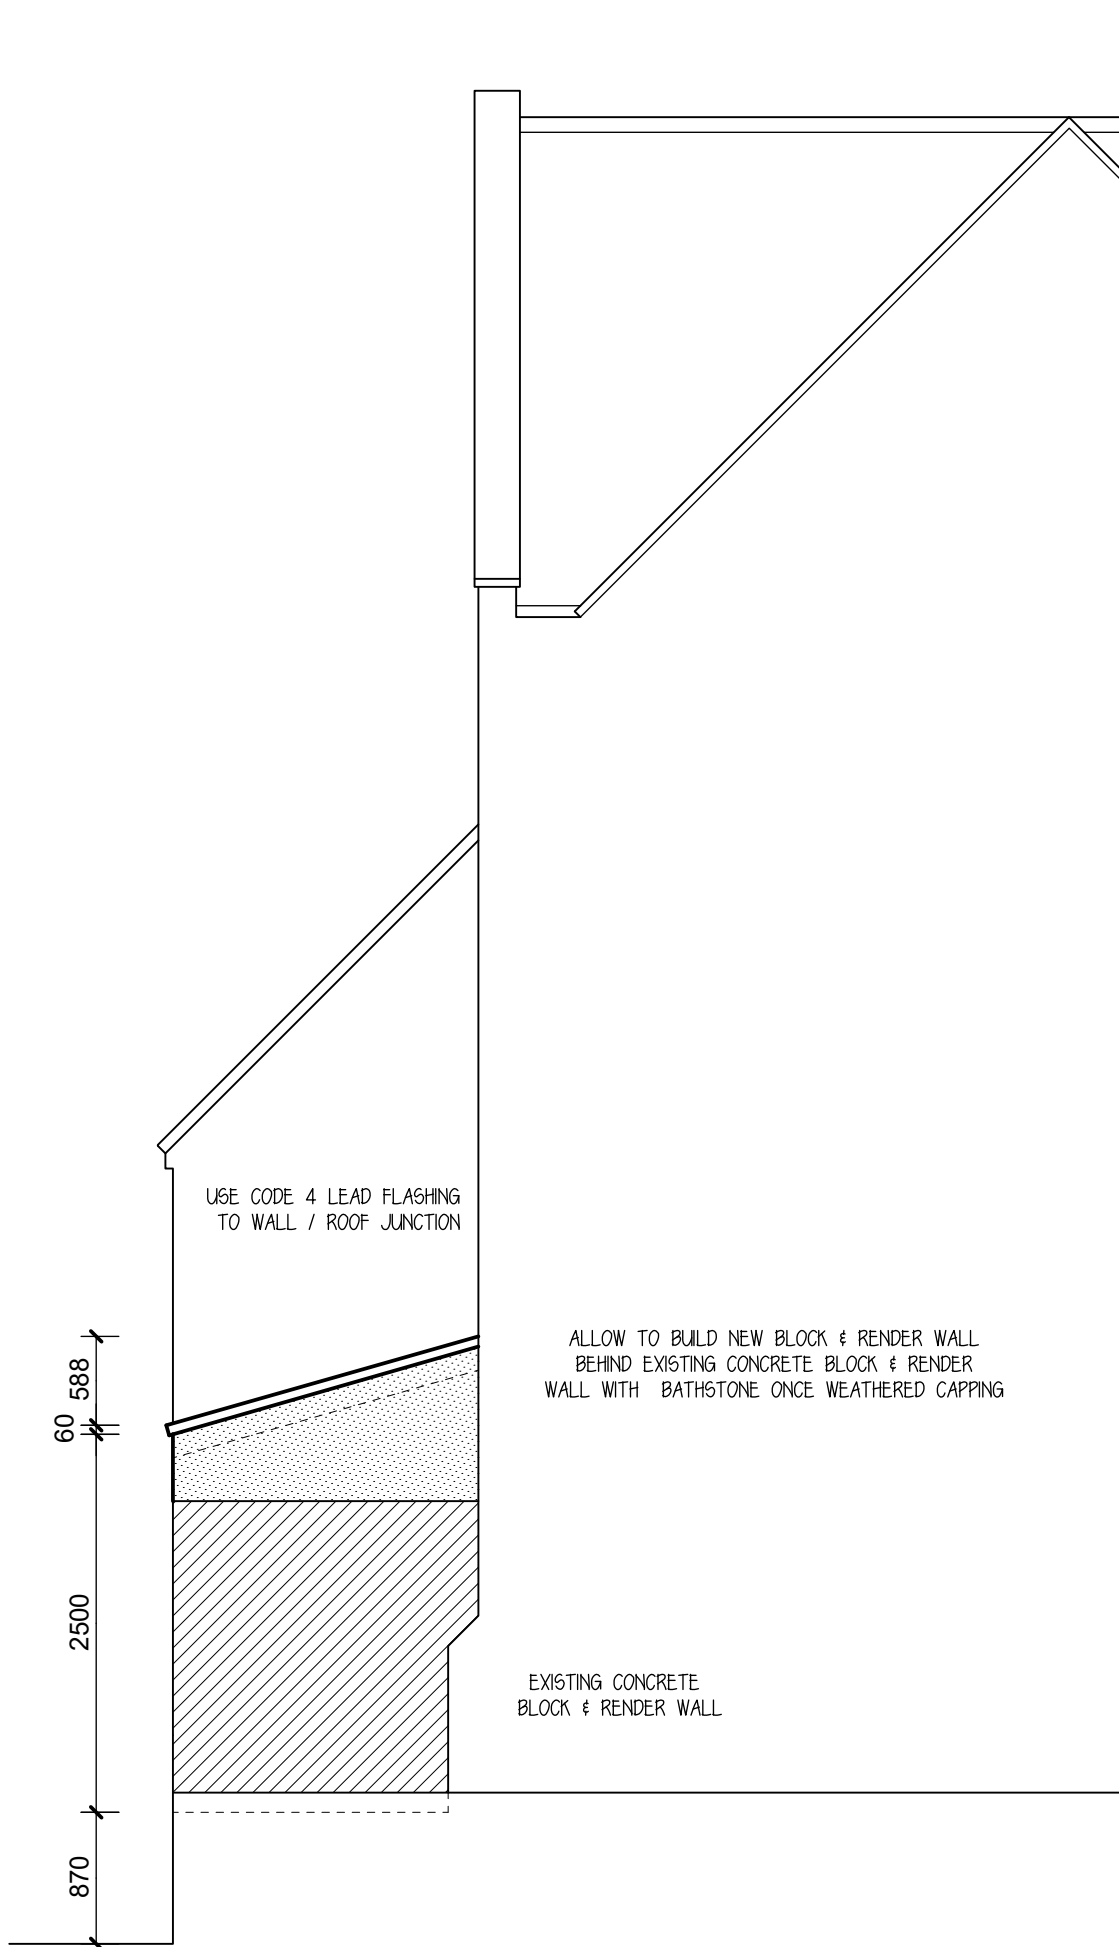
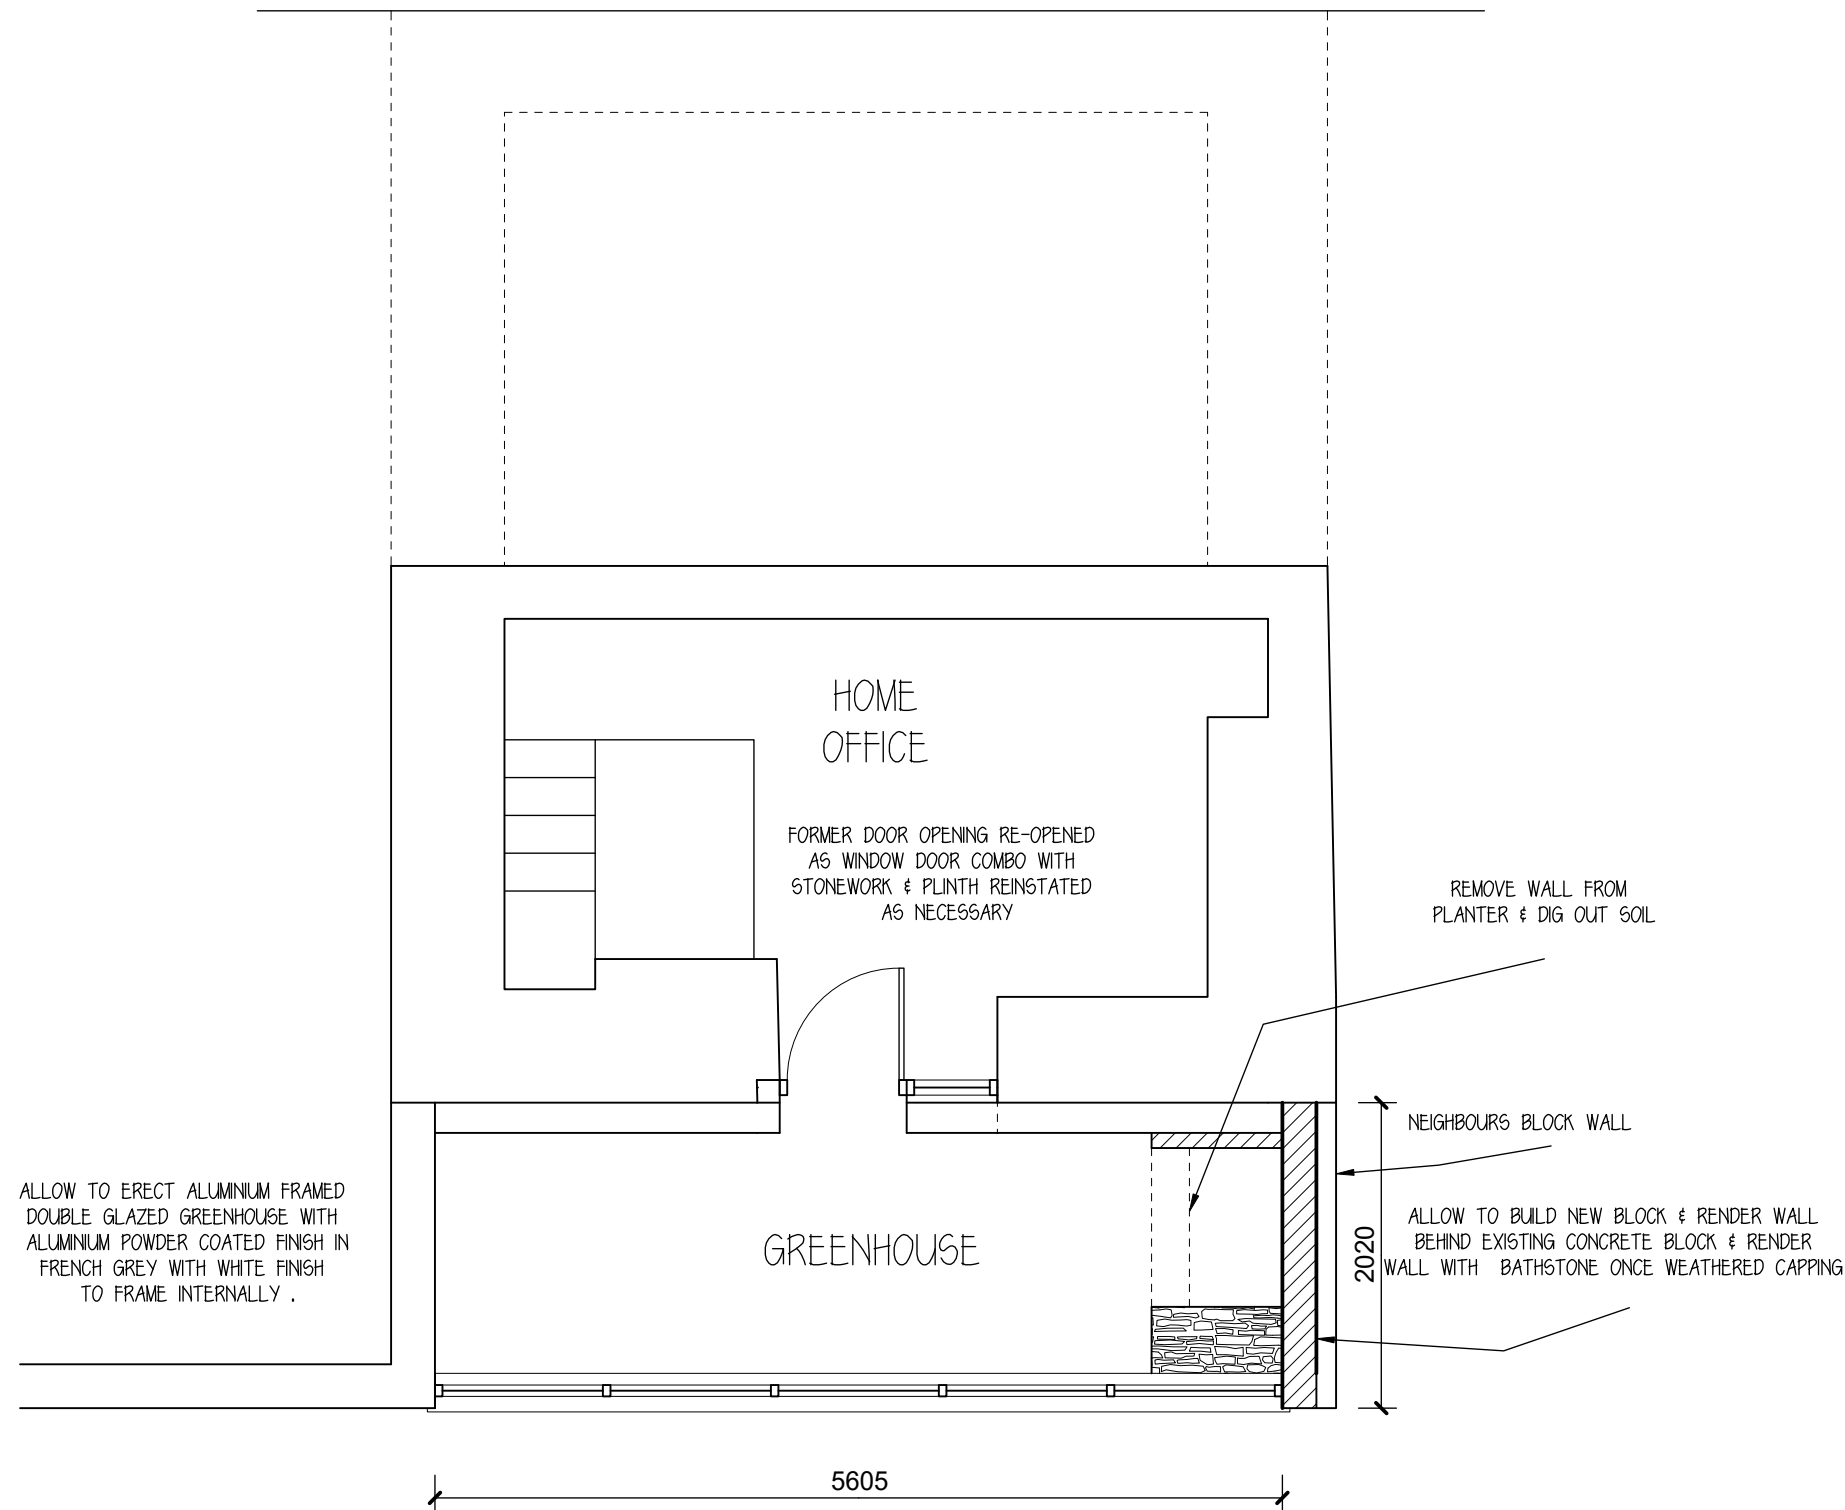


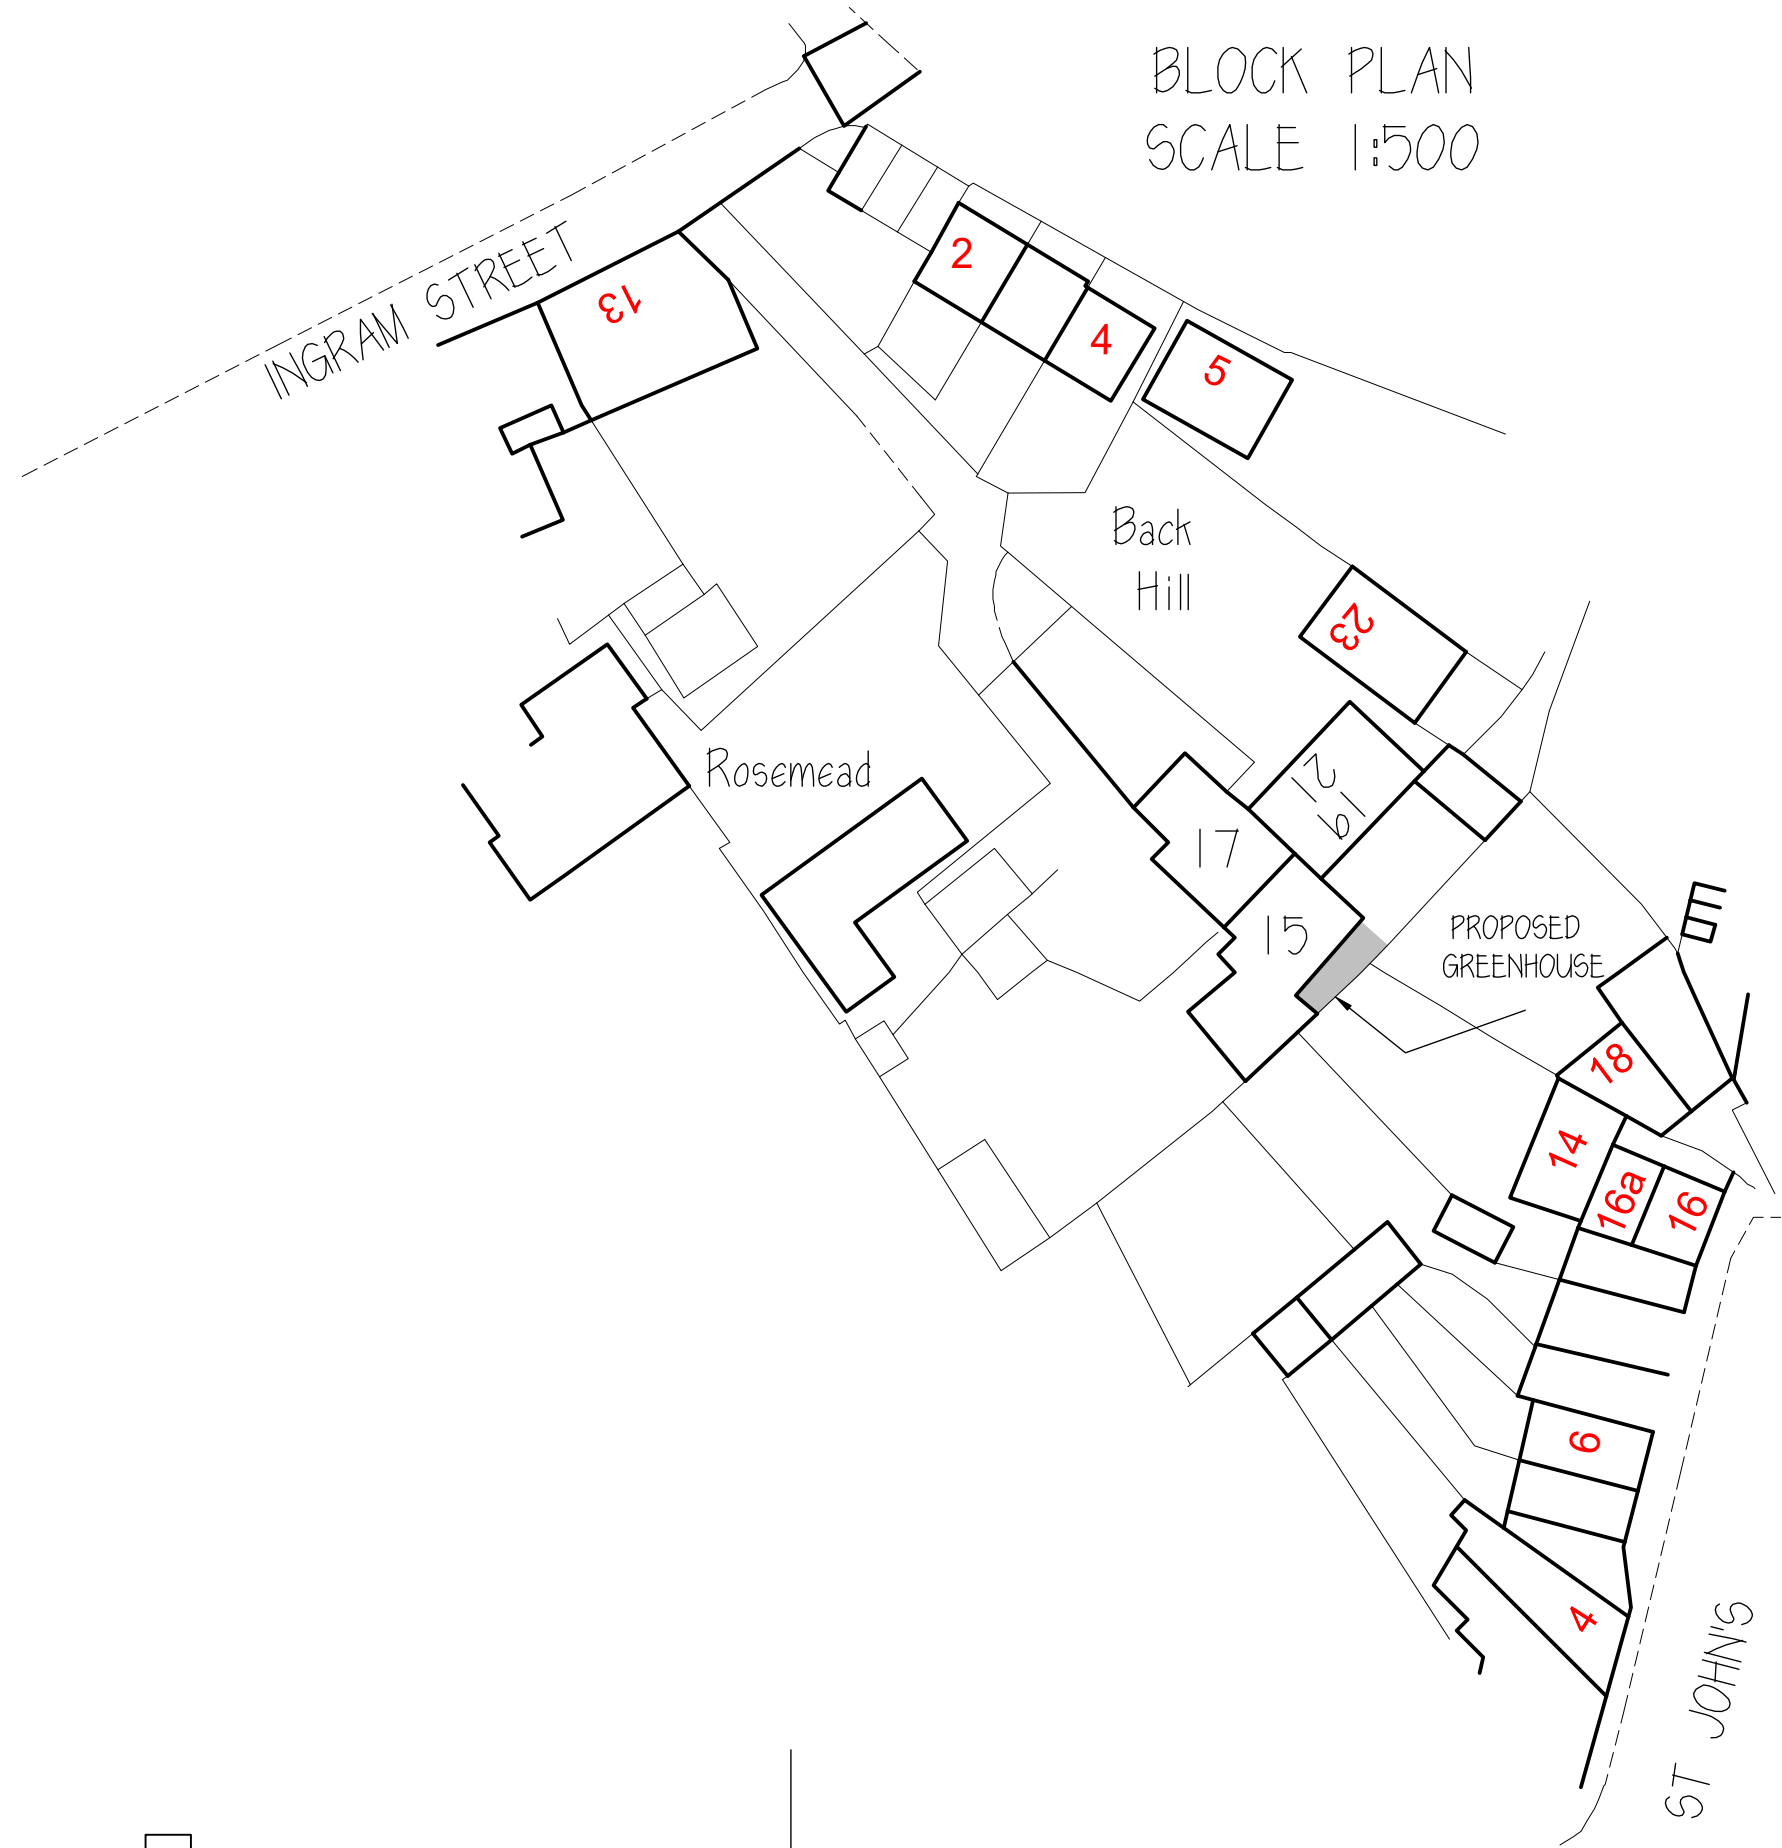

Rev.	Date	Description	By	Chk	App
------	------	-------------	----	-----	-----

Client/Project
MS MIRANDA WINRAM

Drawing Title
PROPOSED GREENHOUSE AT 15
CULVER GONS MALMESBURY
WILTSHIRE

Designed SK	Drawn SK	Date 26 NOV 25	Scale 1:50,
CAD Reference			Size A1

Stephen Kingshott MCABE
Katie Kingshott ACABE

Stephen Kingshott Building Consultancy Ltd
54 Springdale Ave
Broadstone, Poole
Dorset BH18 9EX
Tel. 07973638931

DRAWING NUMBER
0204/25/C

REVISION

SCALE BAR 1:20

0

1

2

3

4

5m

SCALE BAR 1:100

SCALE BAR 1:50

SCALE BAR 1:500