

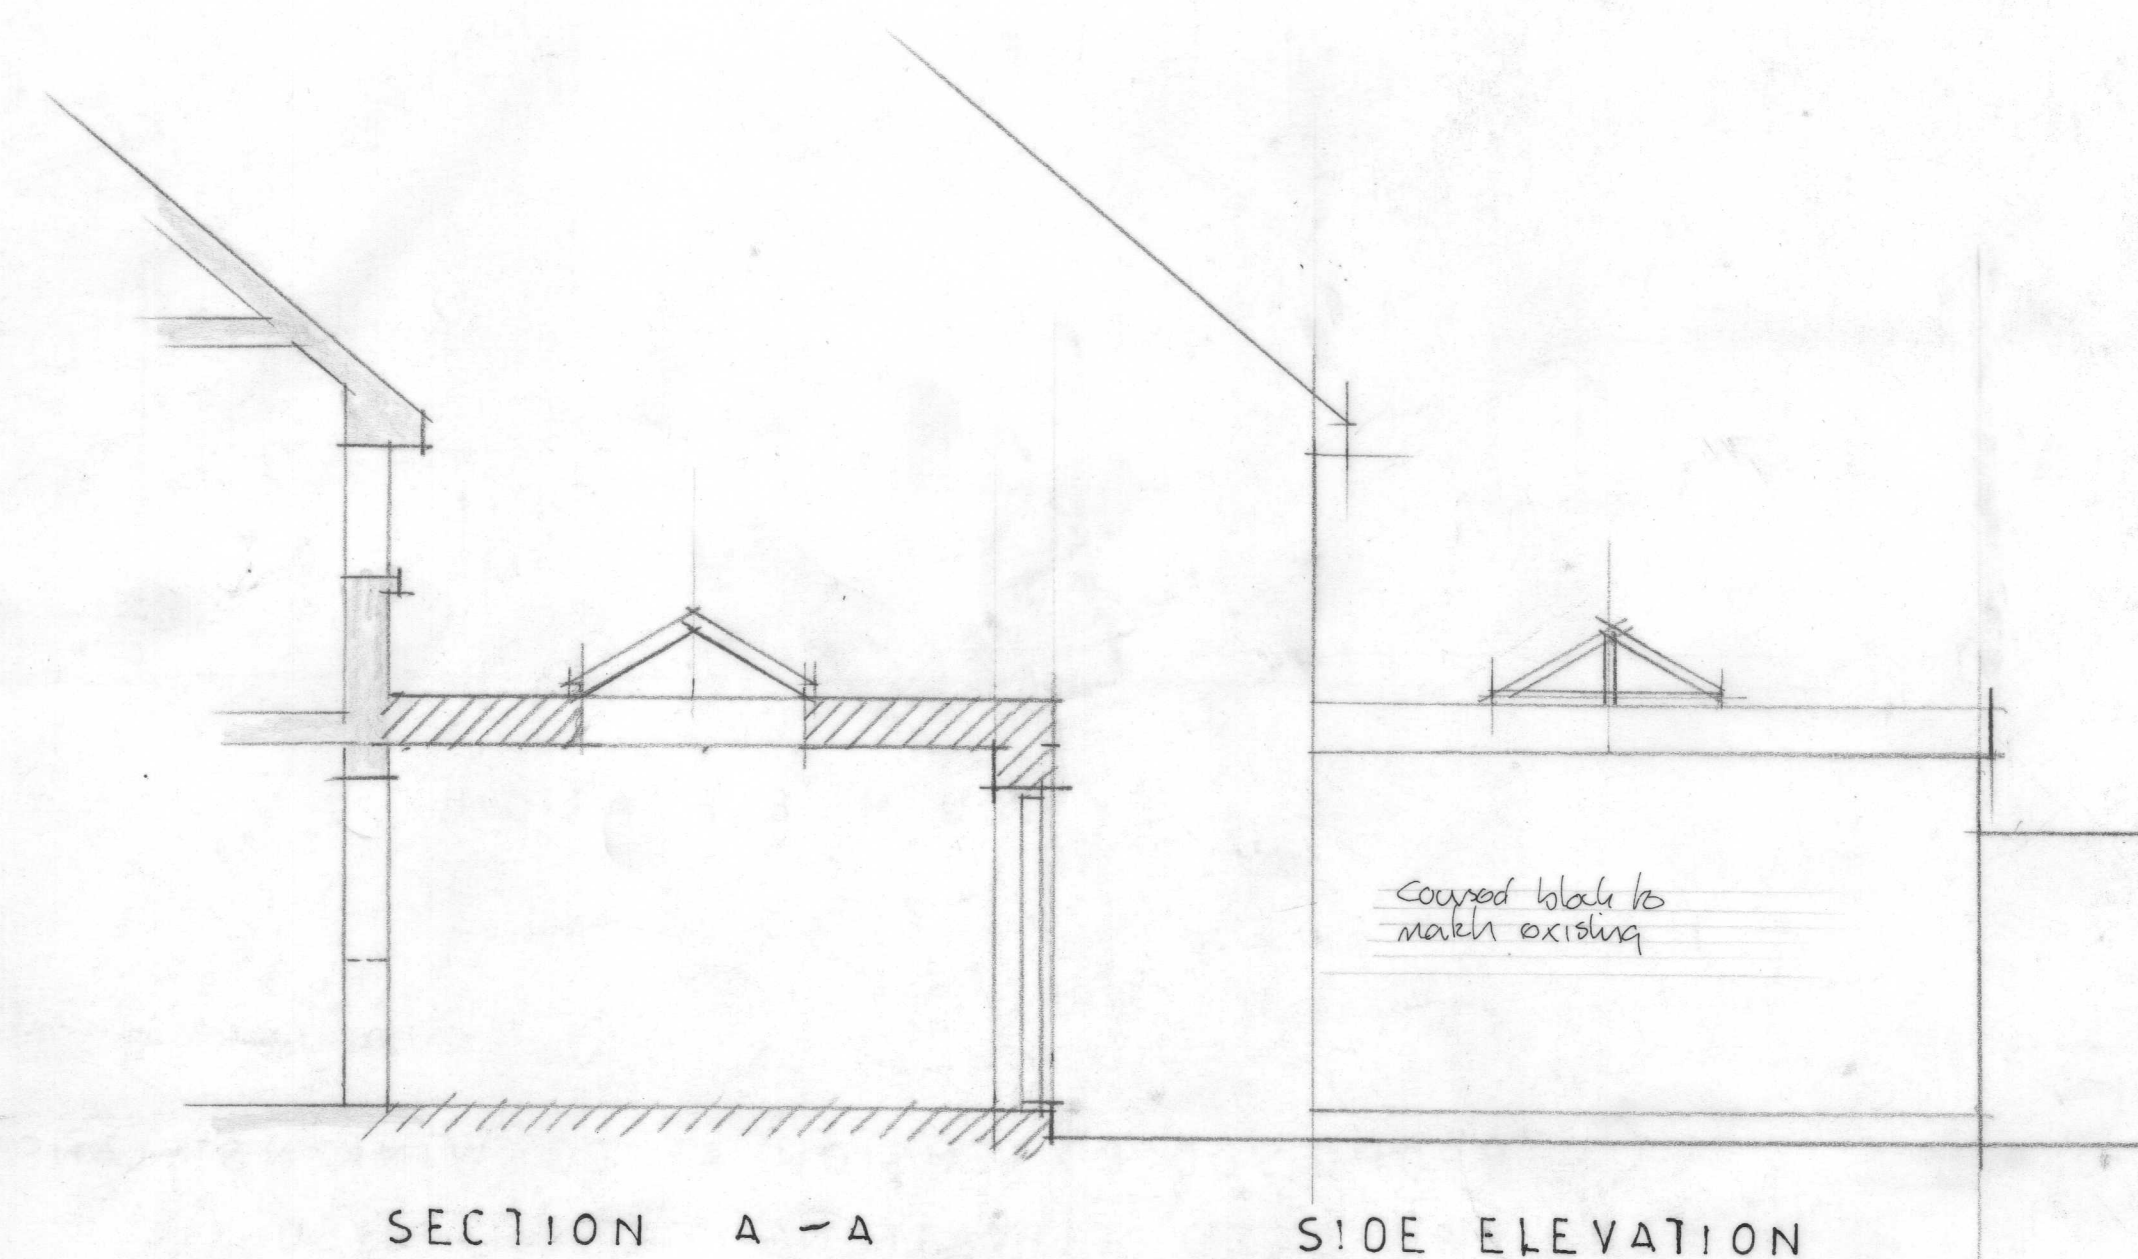
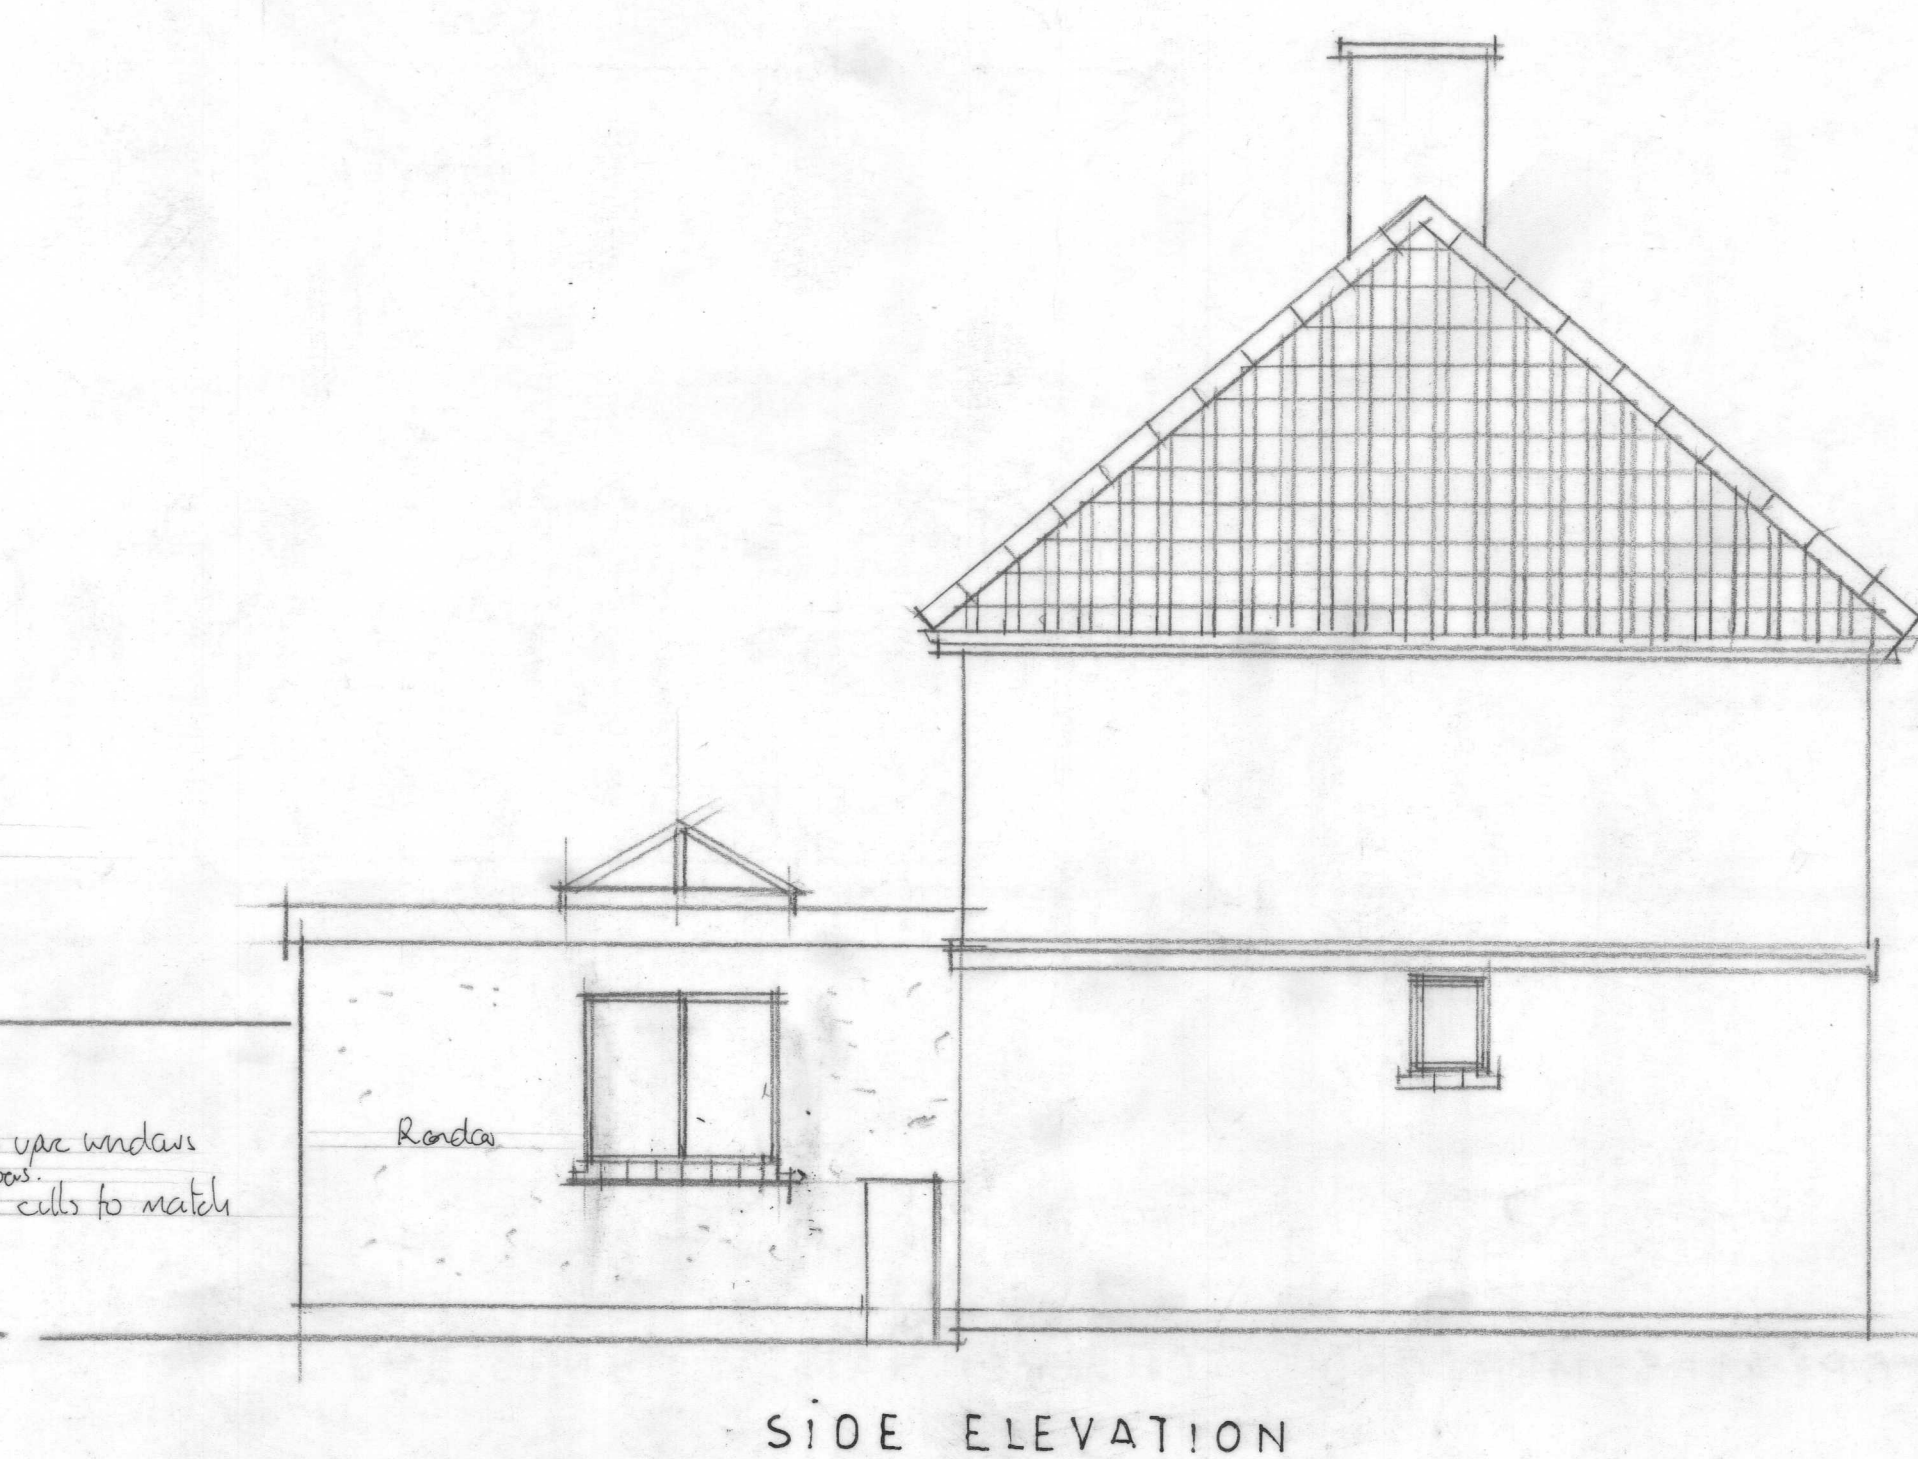
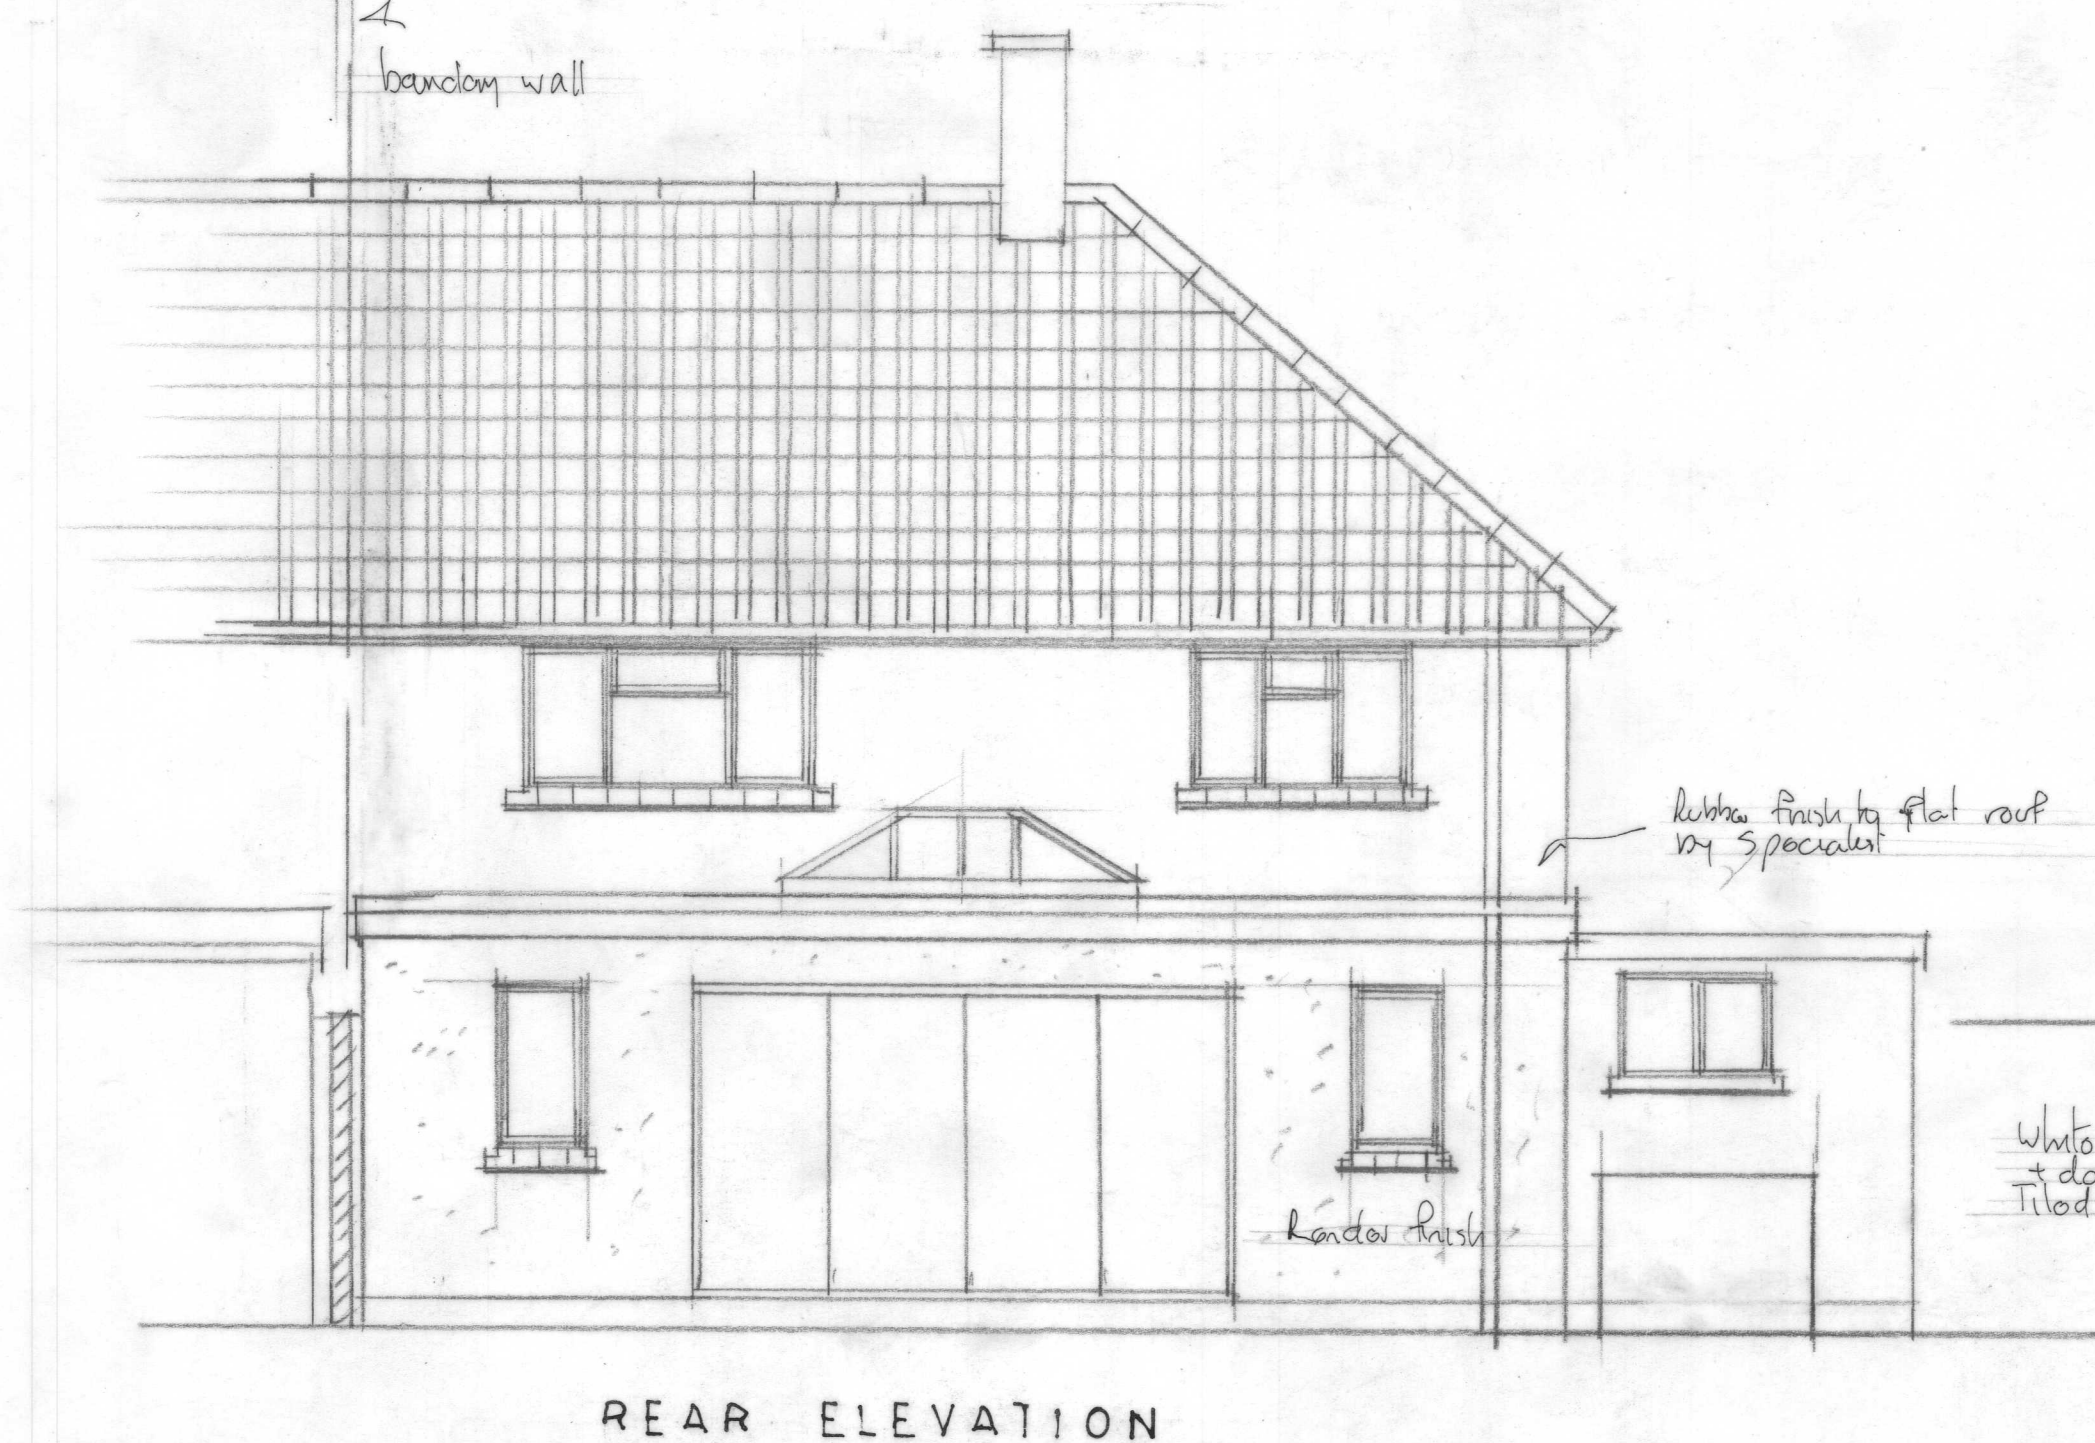
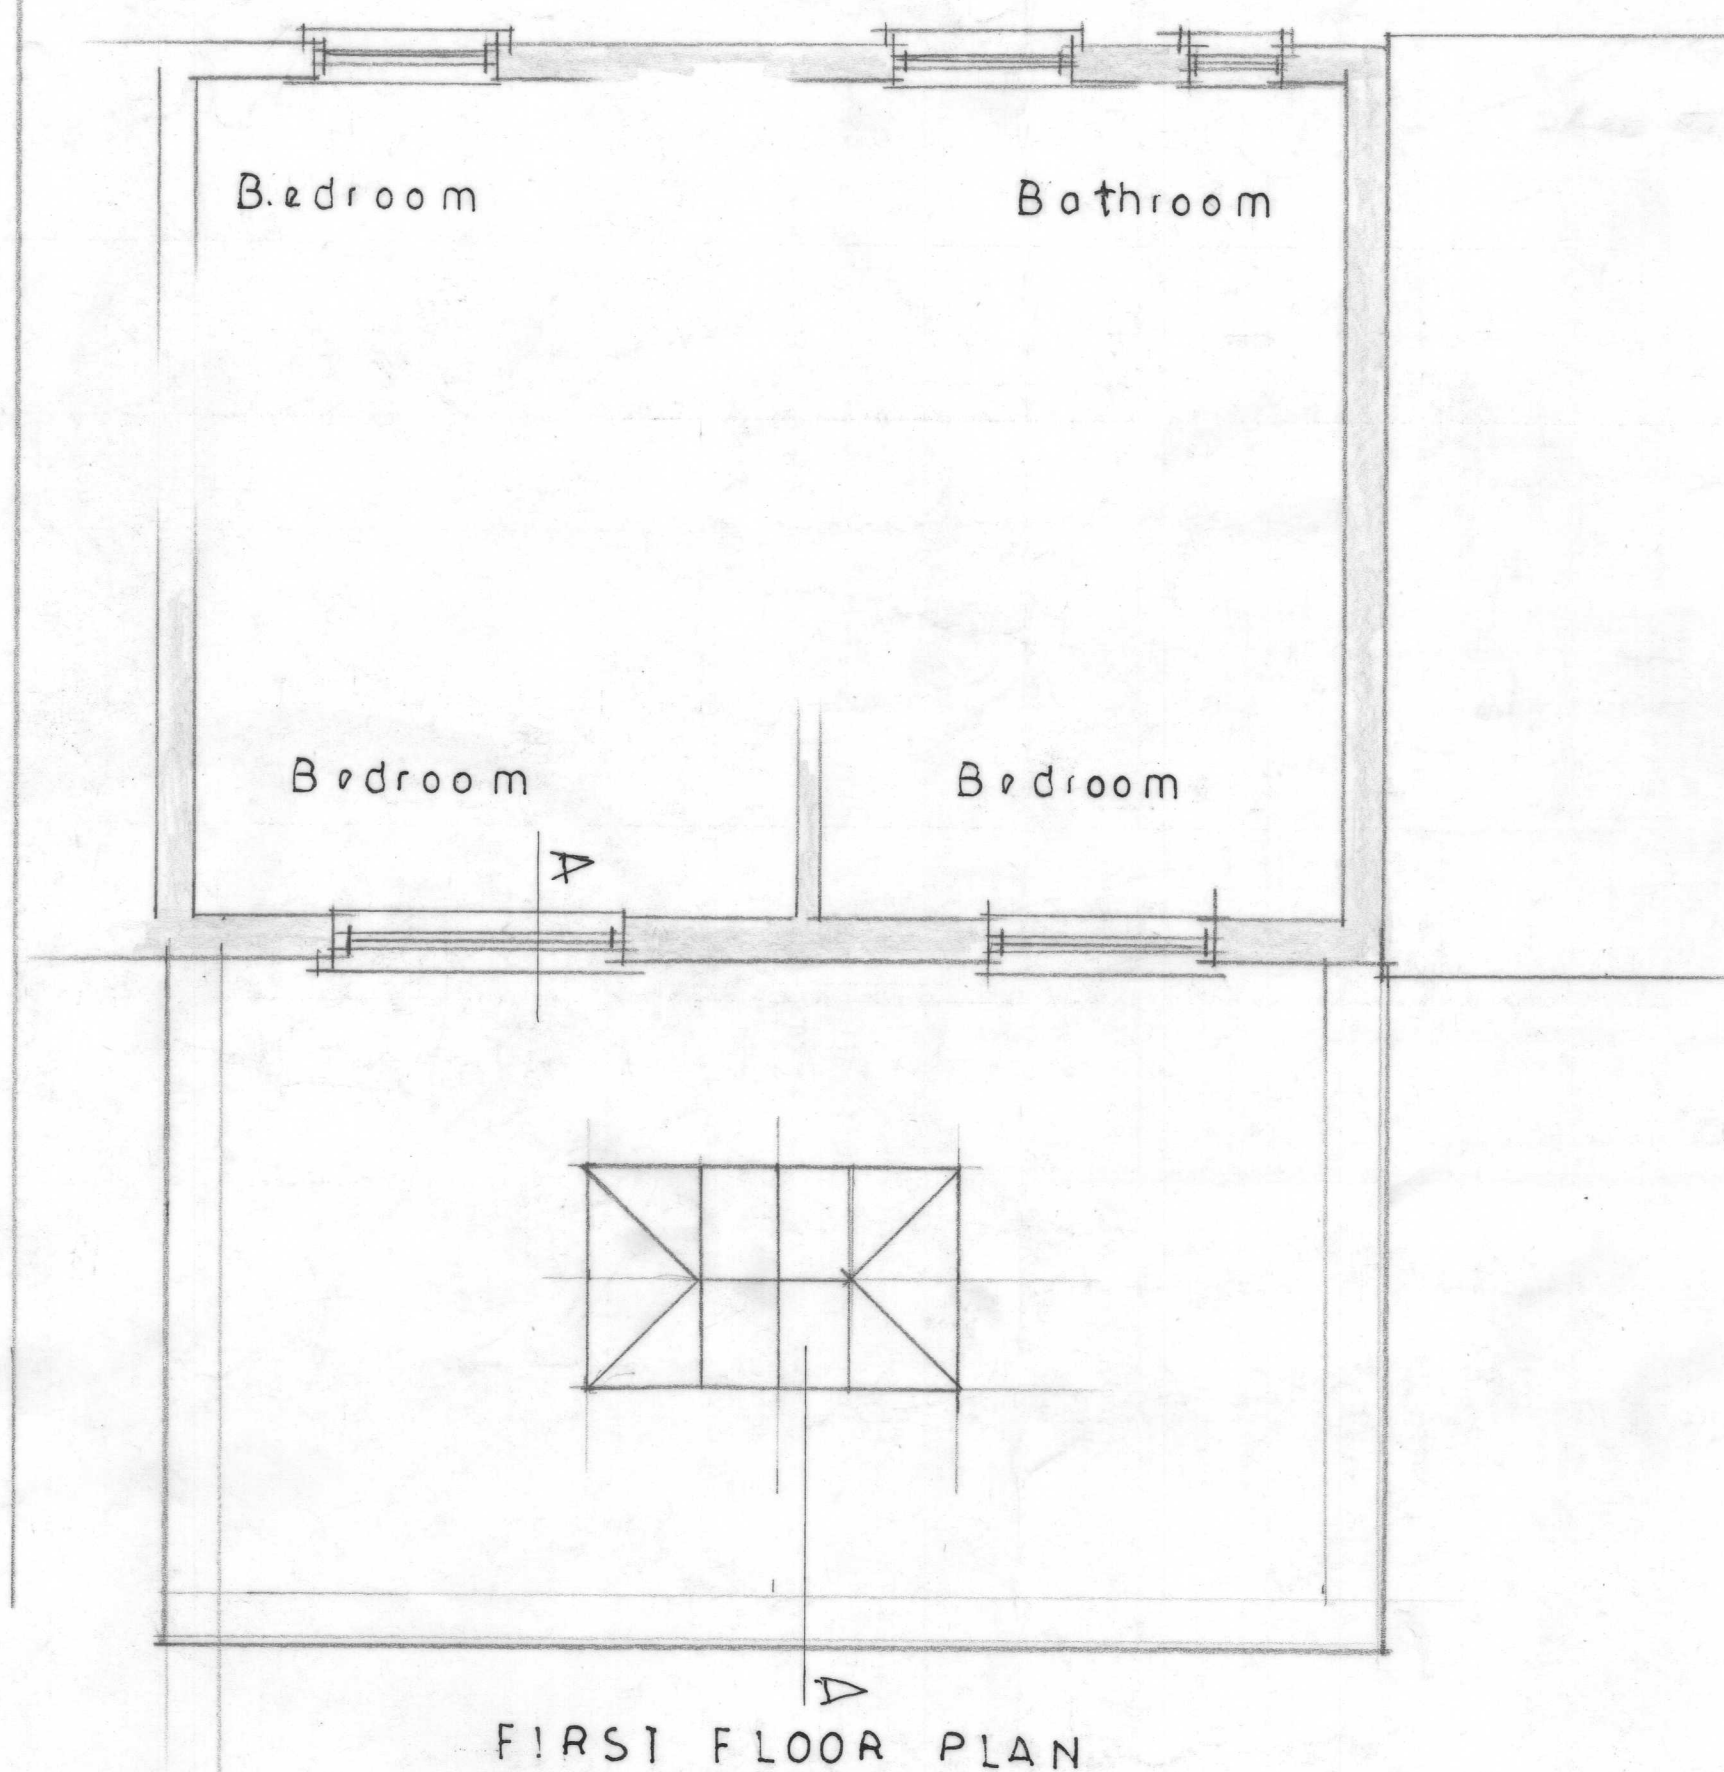


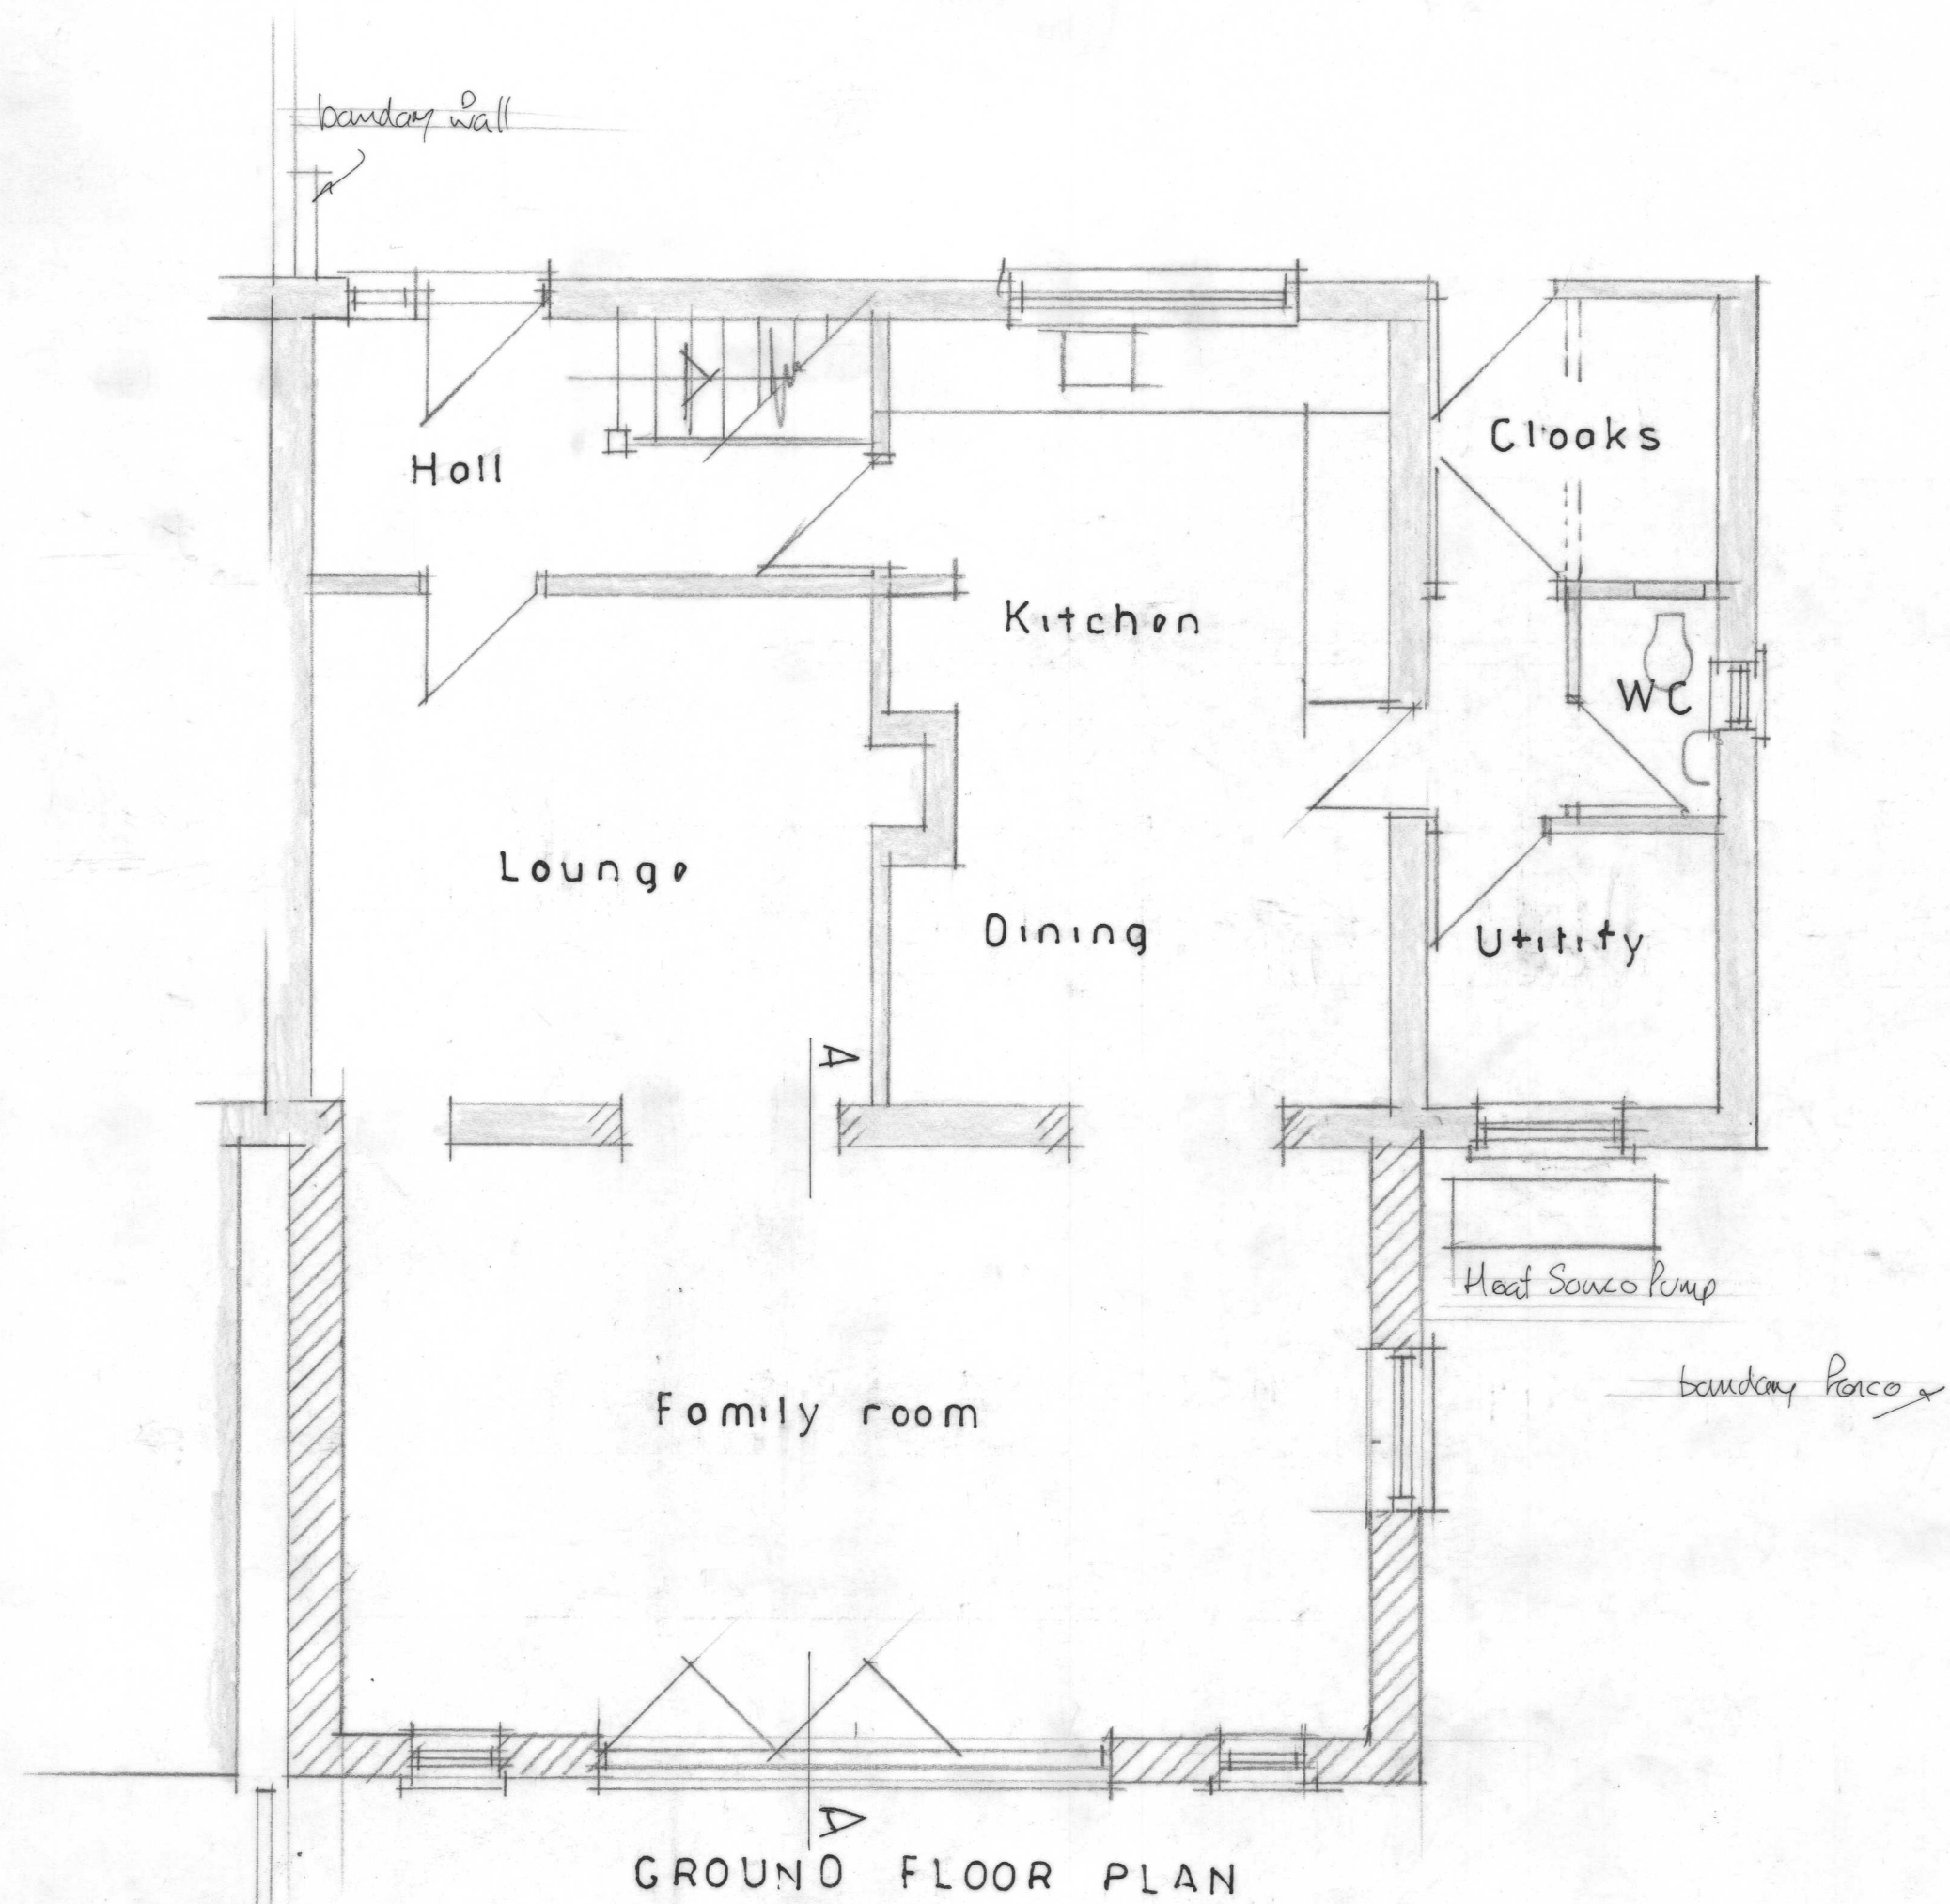

PROPOSED EXTENSION AT 4 BICKHAMS FOXHAM CHIPPENHAM
 PROPOSED FLOOR PLANS SECTION AND ELEVATIONS Scale 1/50

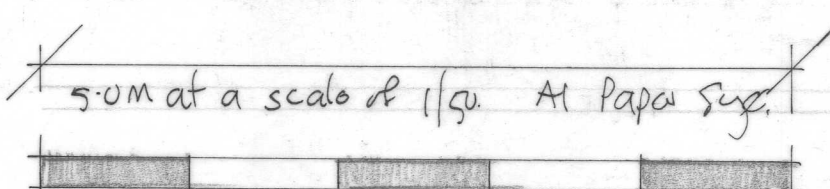

BF2