

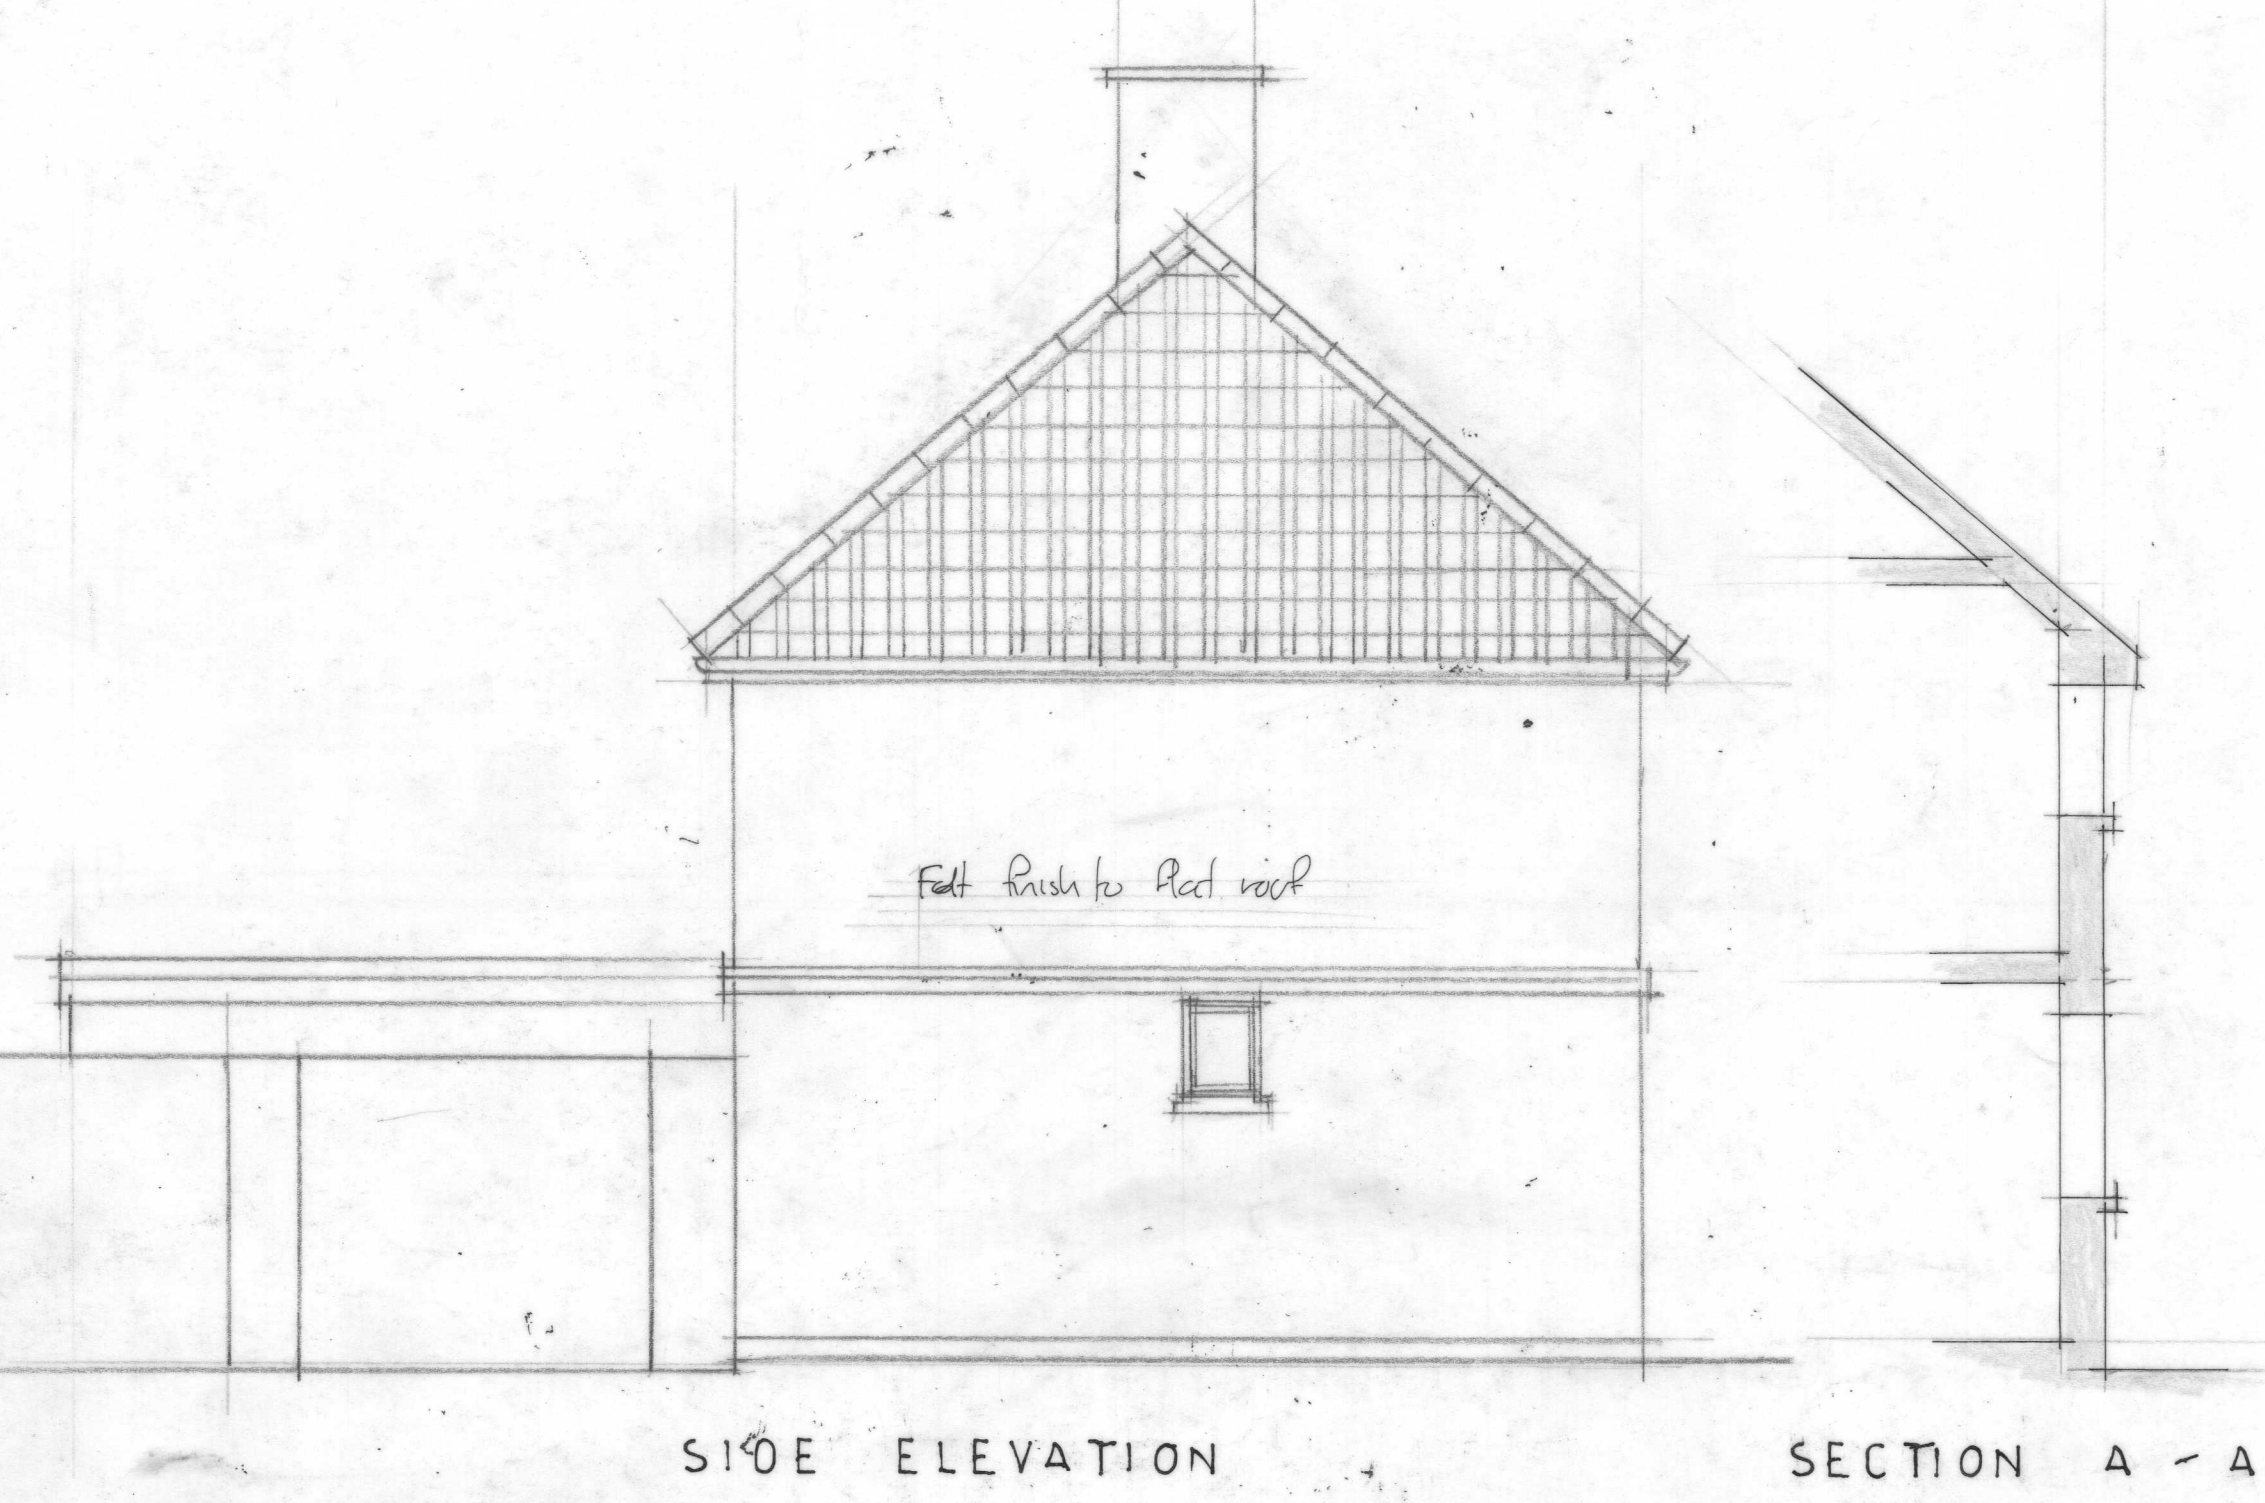
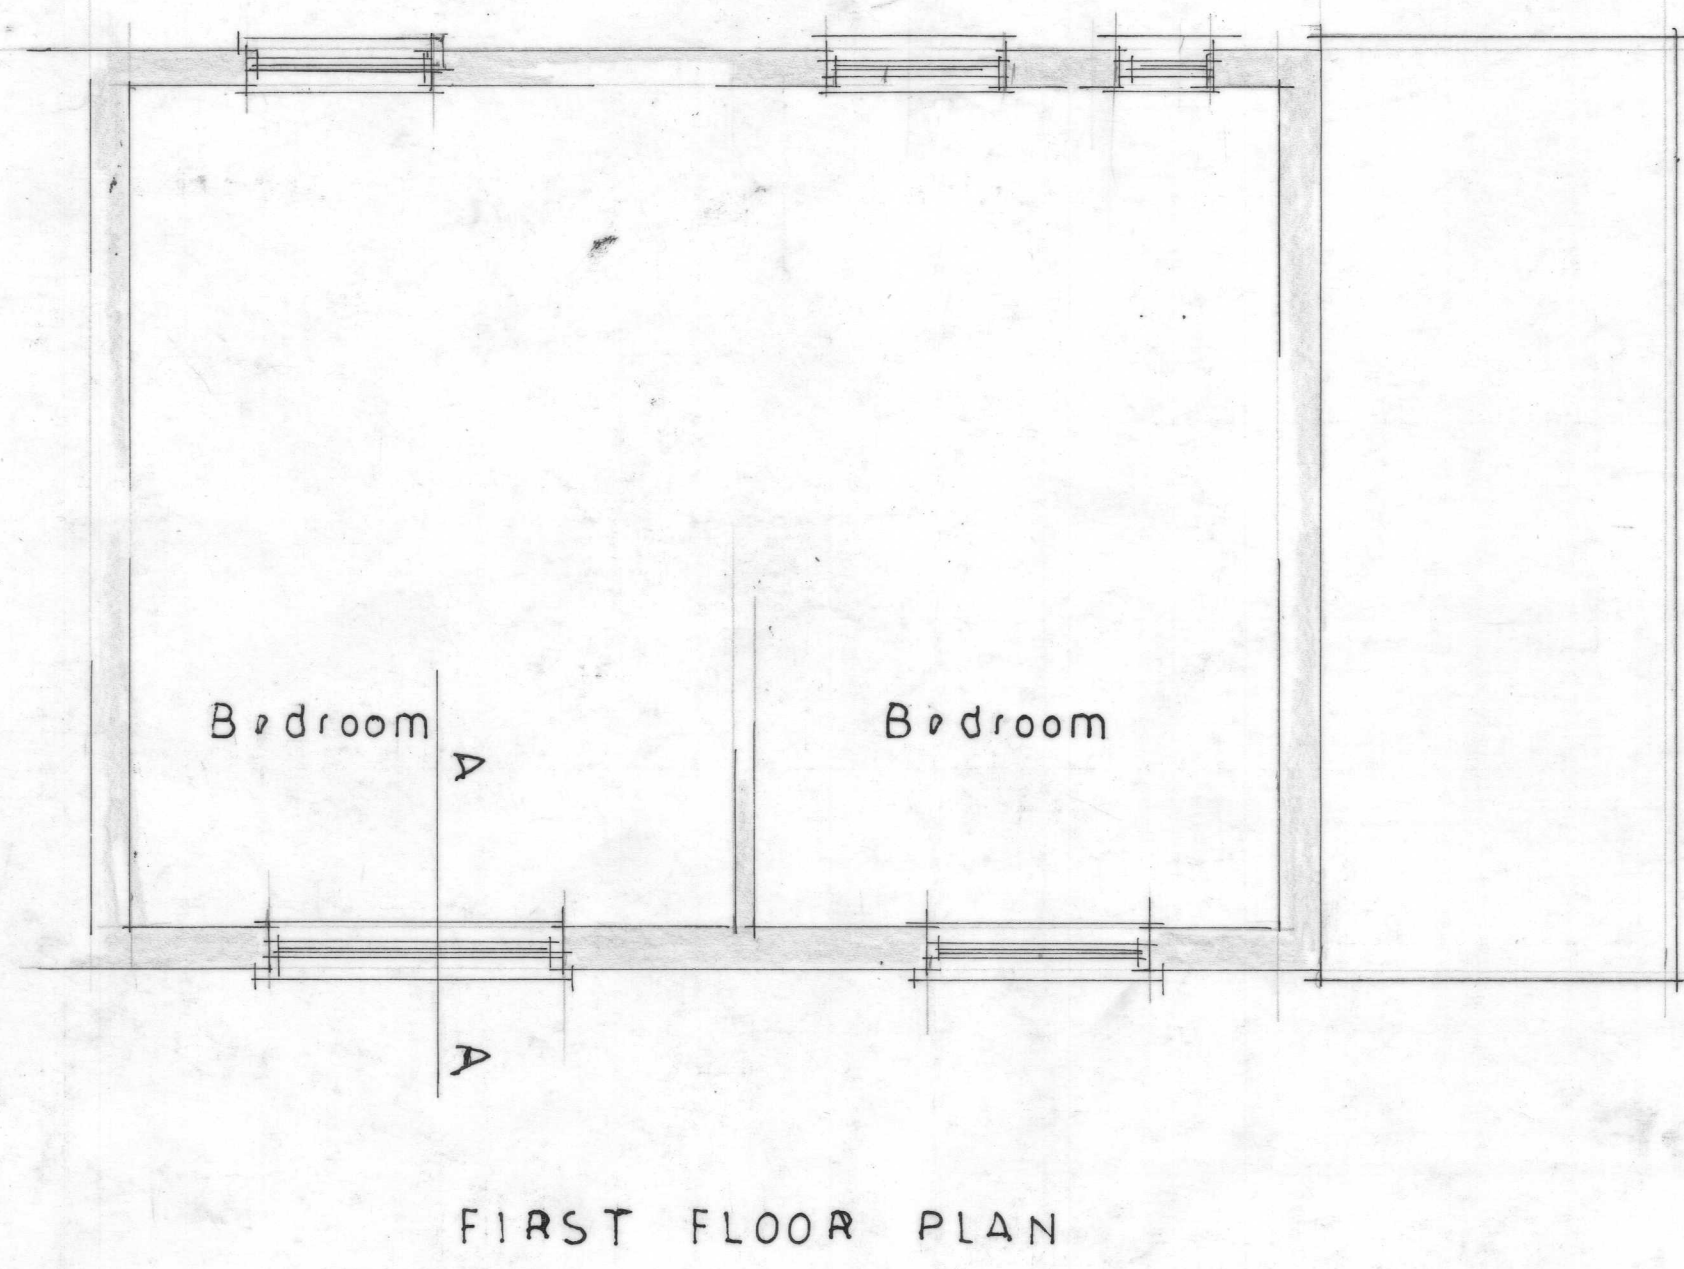


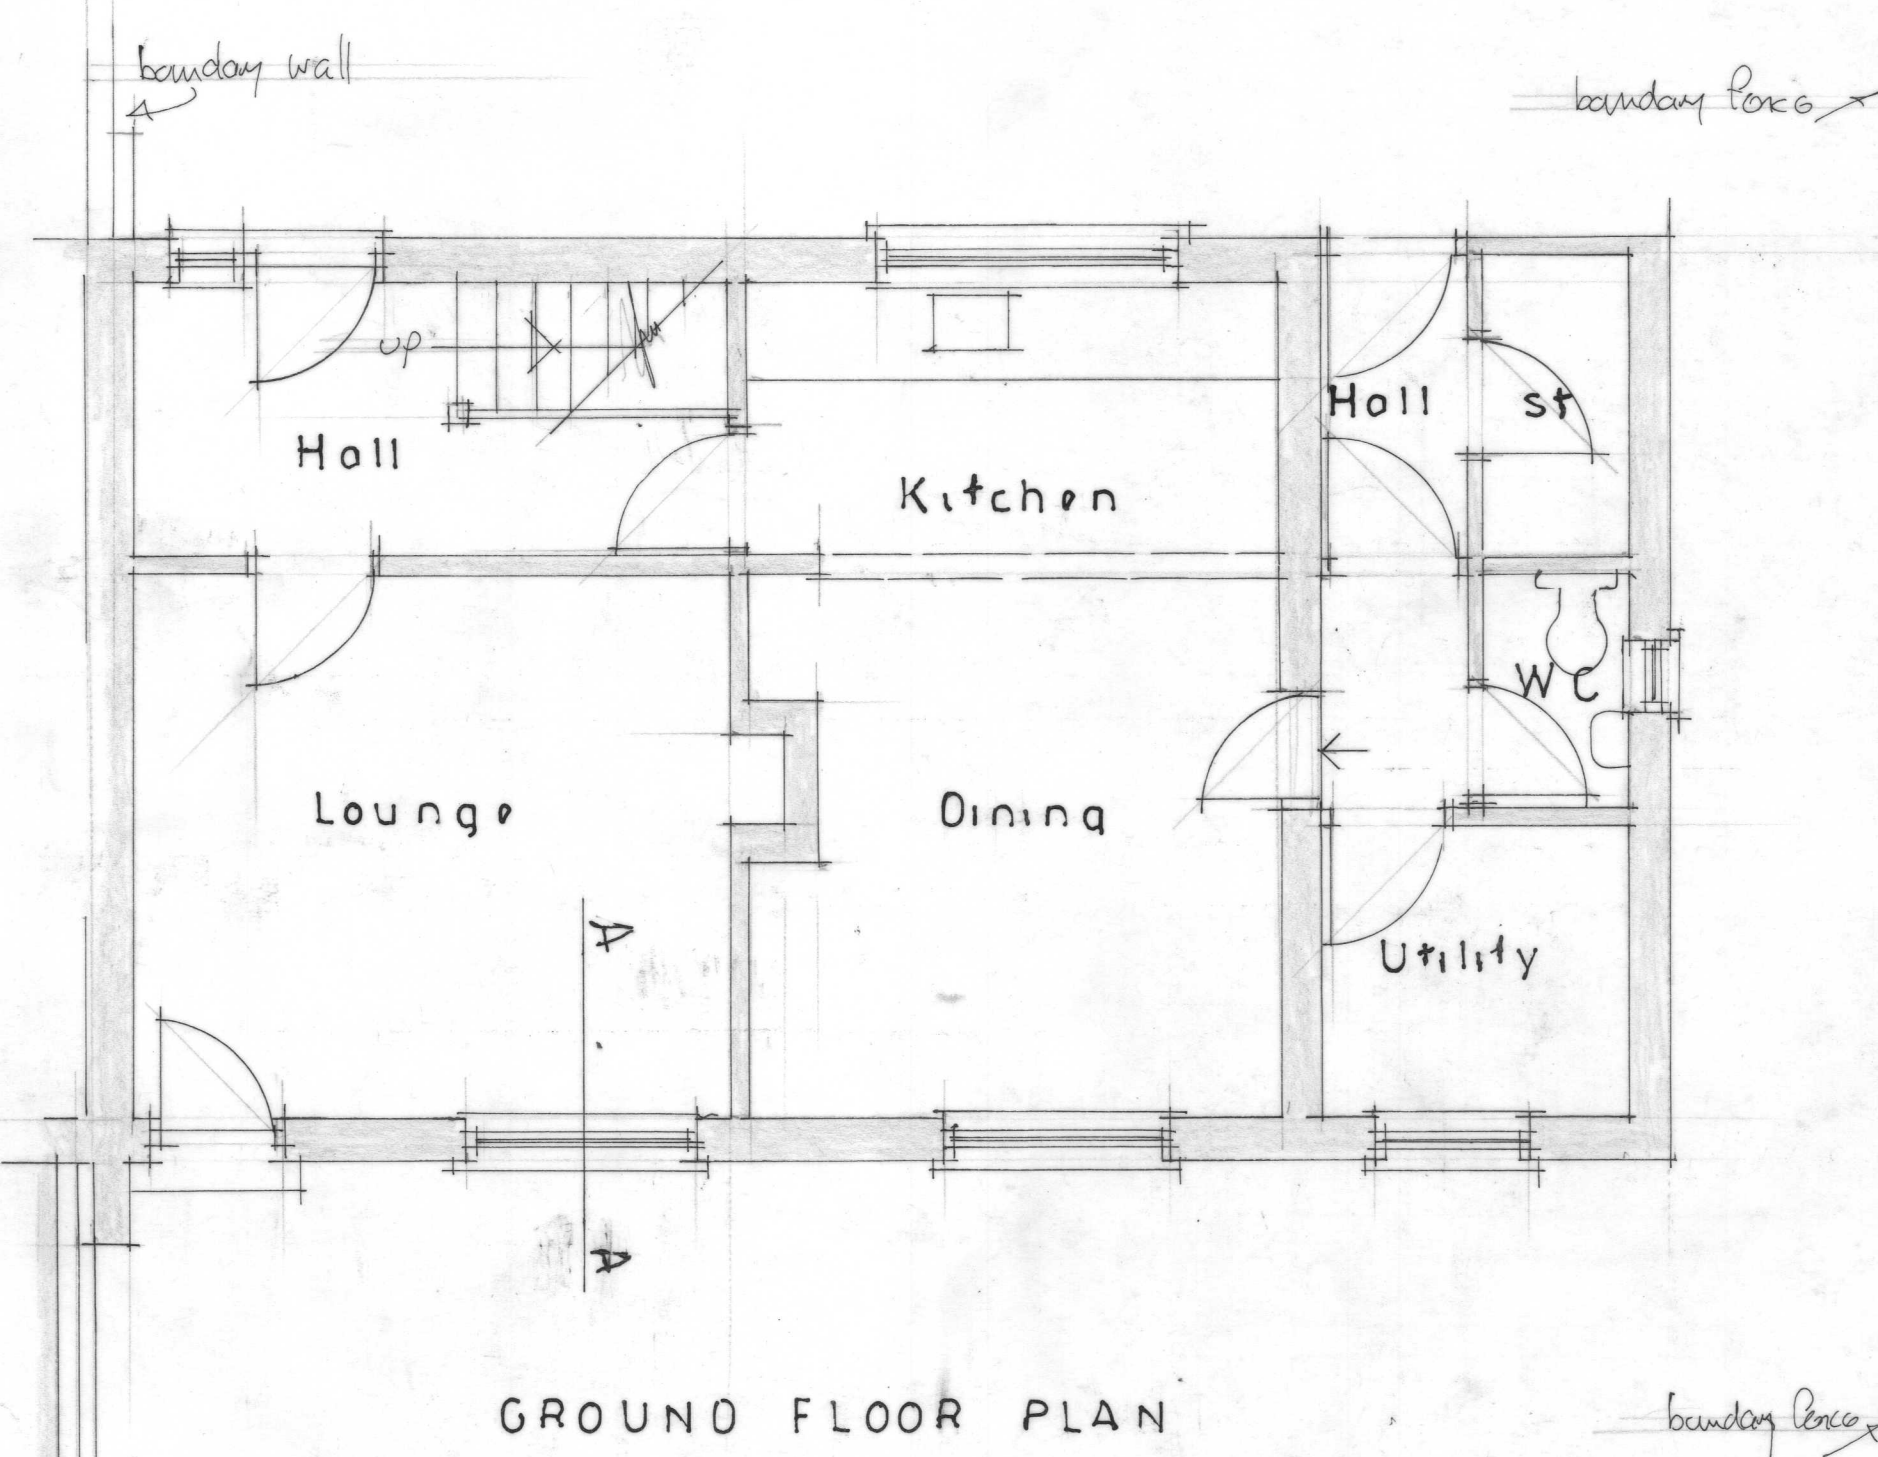

PROPOSED EXTENSION AT 4 BICKHAMS, FOXHAM, CHIPPENHAM,
EXISTING FLOOR PLANS, SECTION AND ELEVATIONS Scale 1/50

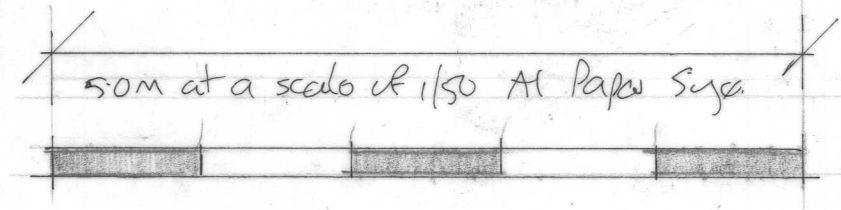

BF1