



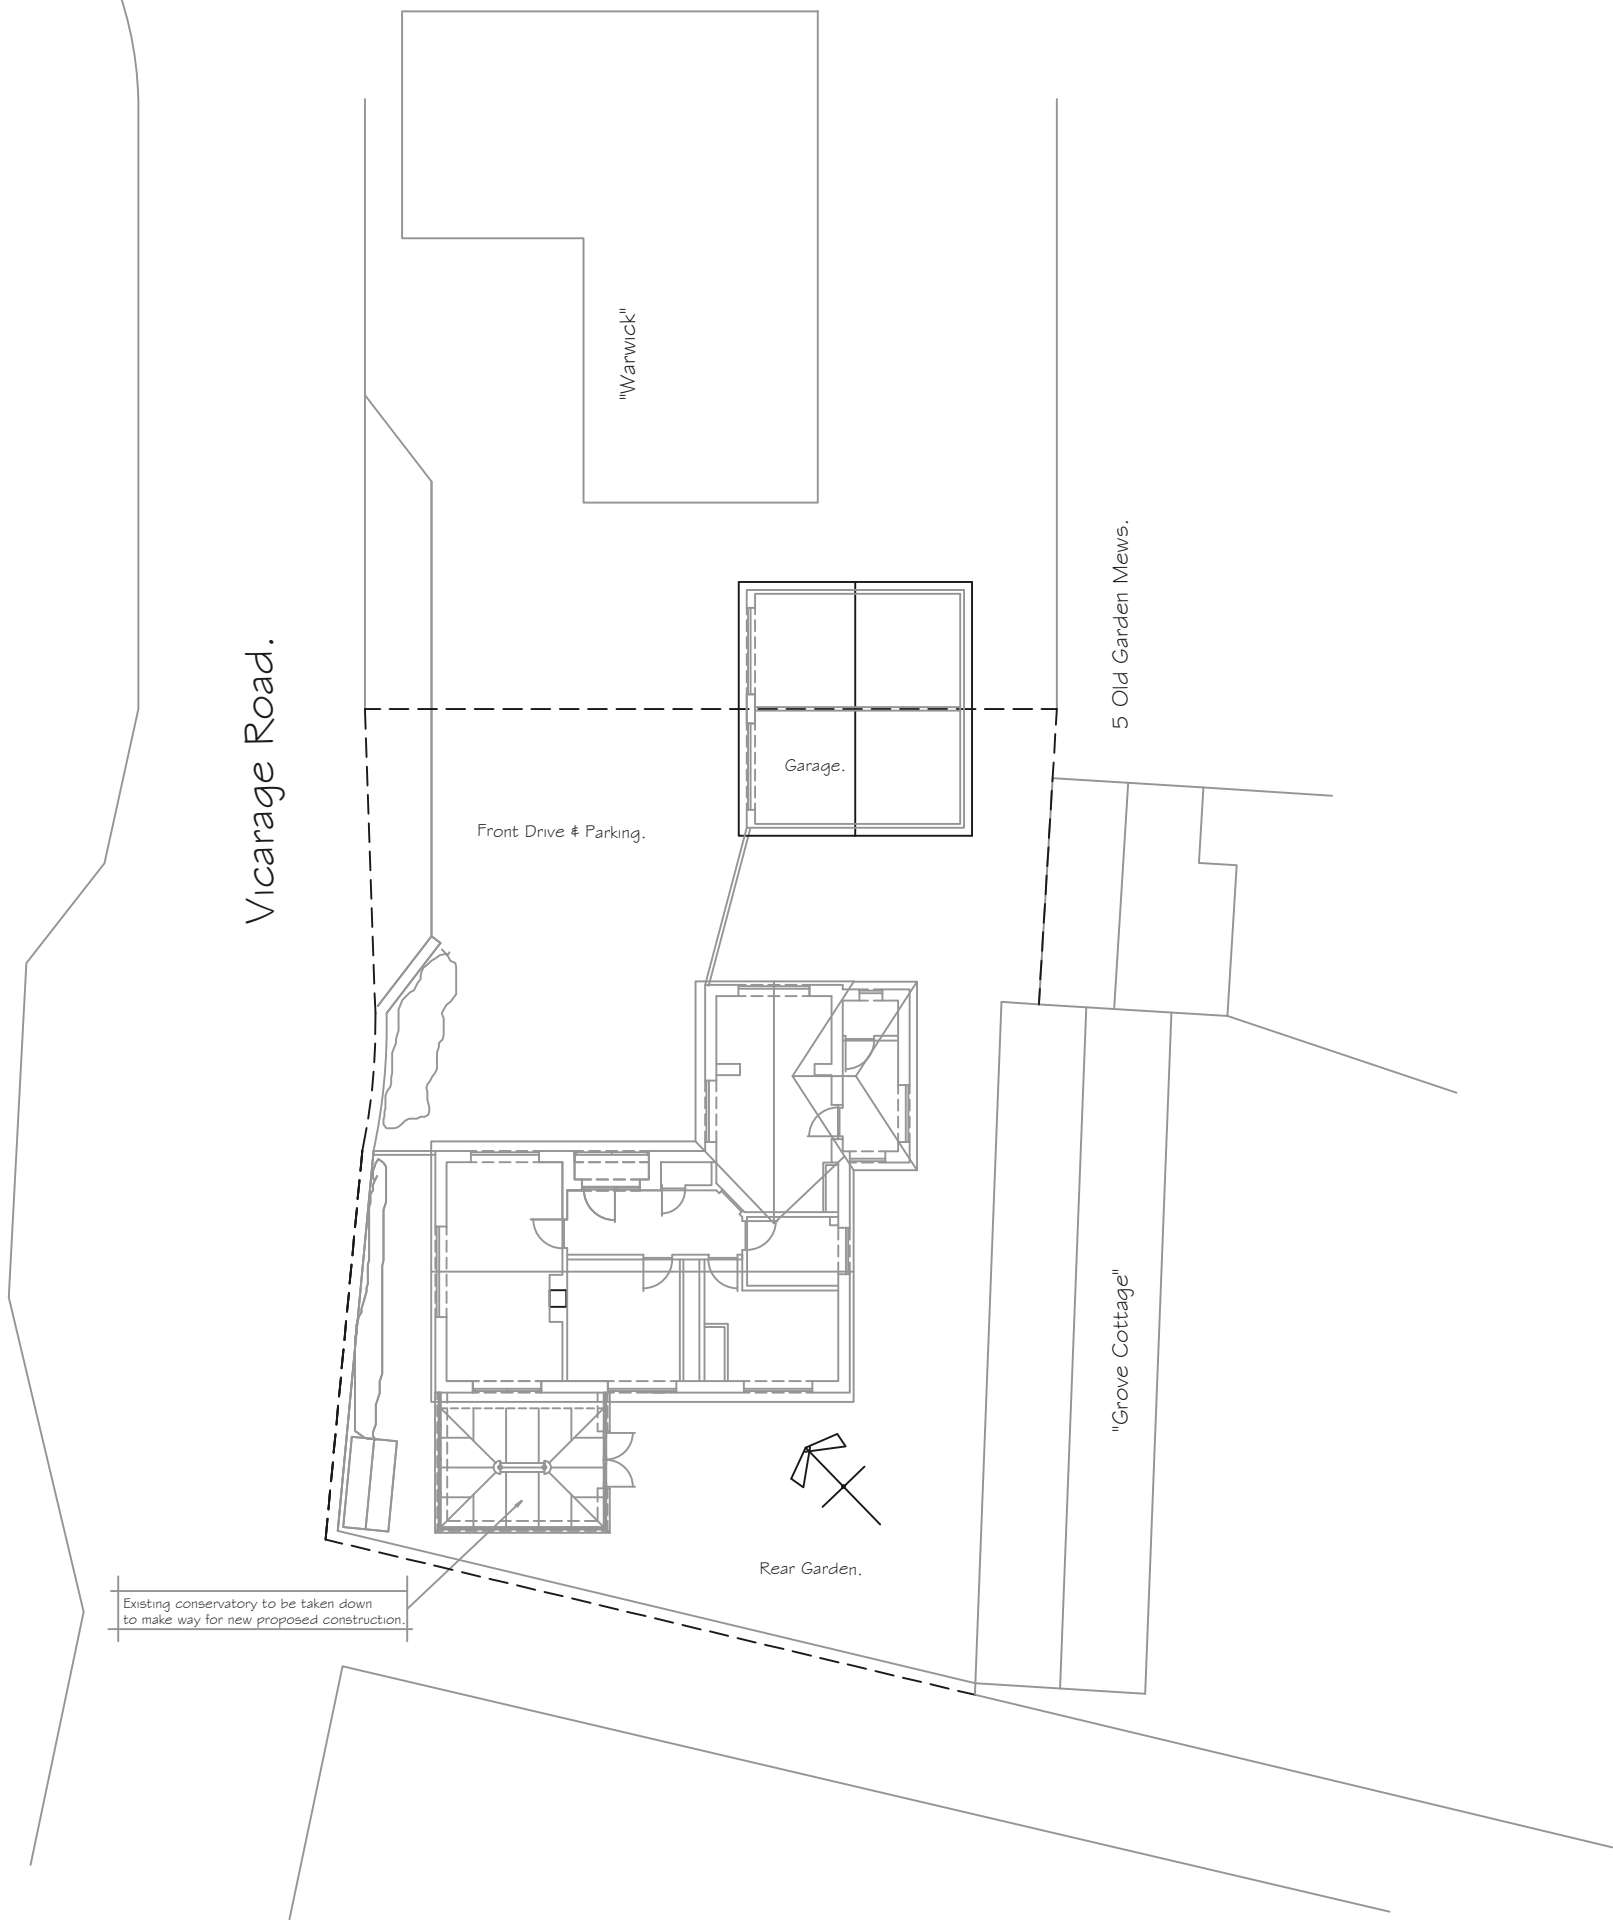


EXISTING SITE BLOCK PLAN 1/200.
Read in conjunction with 1/1250 Location Plan.

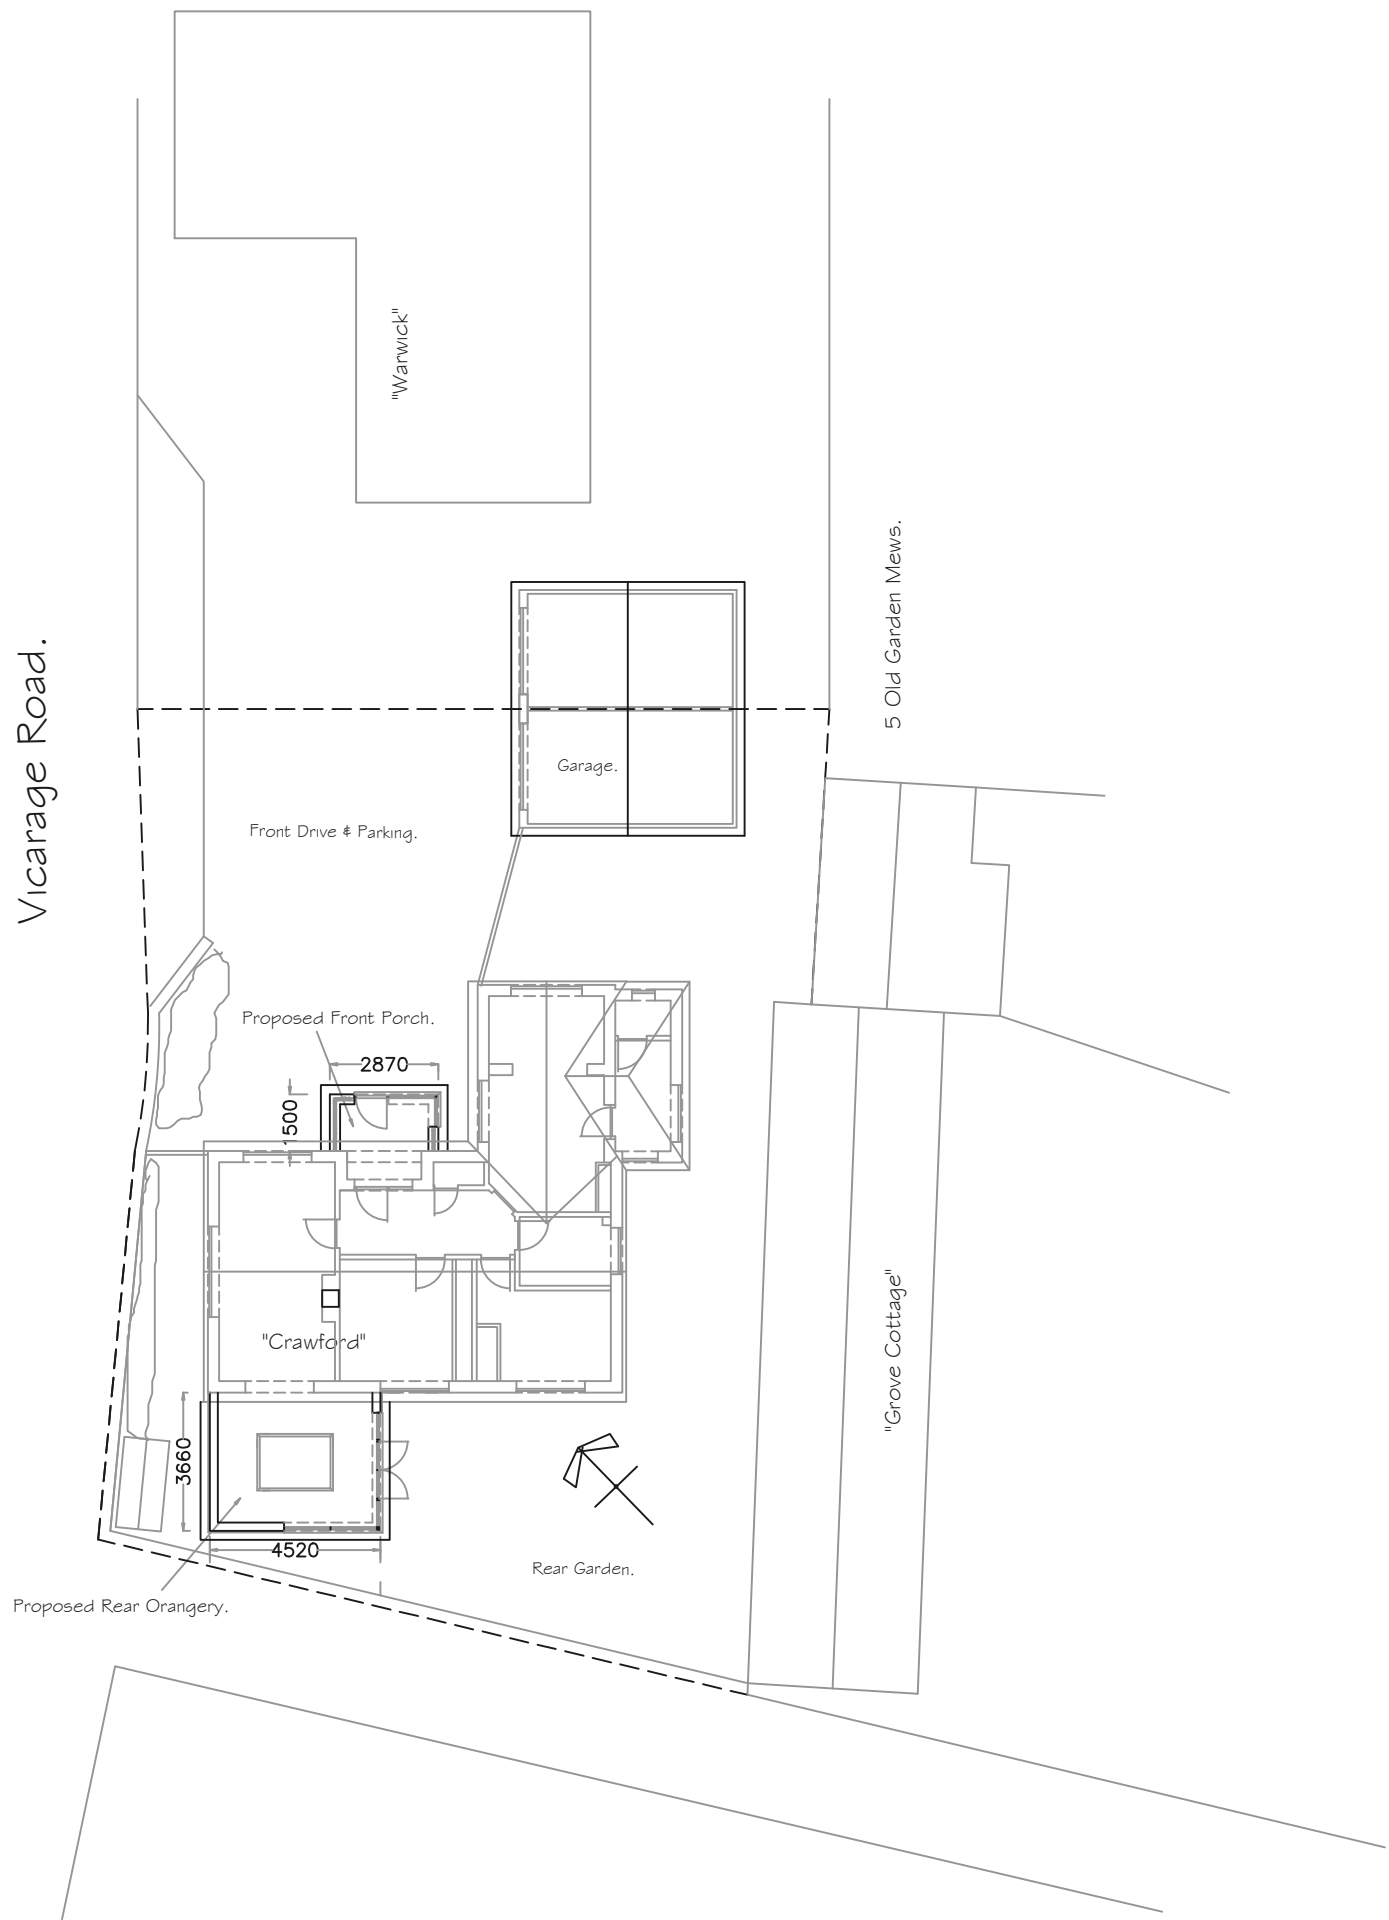


PROPOSED SITE BLOCK PLAN 1/200.
Read in conjunction with 1/1250 Location Plan.

C.P. Architectural Ltd. 01264 333626
www.cparchitectural.co.uk
For:
Salisbury Glass Centre
LIMITED
www.salisbury-glass.com 01722 326985

REV.	DATE.	NOTES.	Drawn by. Colin Peter Dodds.	
Drawing Title. Proposed & Existing Site Block Plans.			Scale As Marked.	Date. 05/08/26.
Job Title. Rear Orangery & Front Porch For. For Mrs. M Honeybourne. "Crawford" Vicarage Road, Tisbury. Nr. Salisbury, Wilts. SP3 6HZ.			PLANNING NUMBER	BUILDING CONTROL No.
			READ IN CONJUNCTION WITH: 01/HONEYBOURNE-SGC/26. General Layouts & Elevations.	
			Drawing Number.	
			02/HONEYBOURNE-SGC/26.	

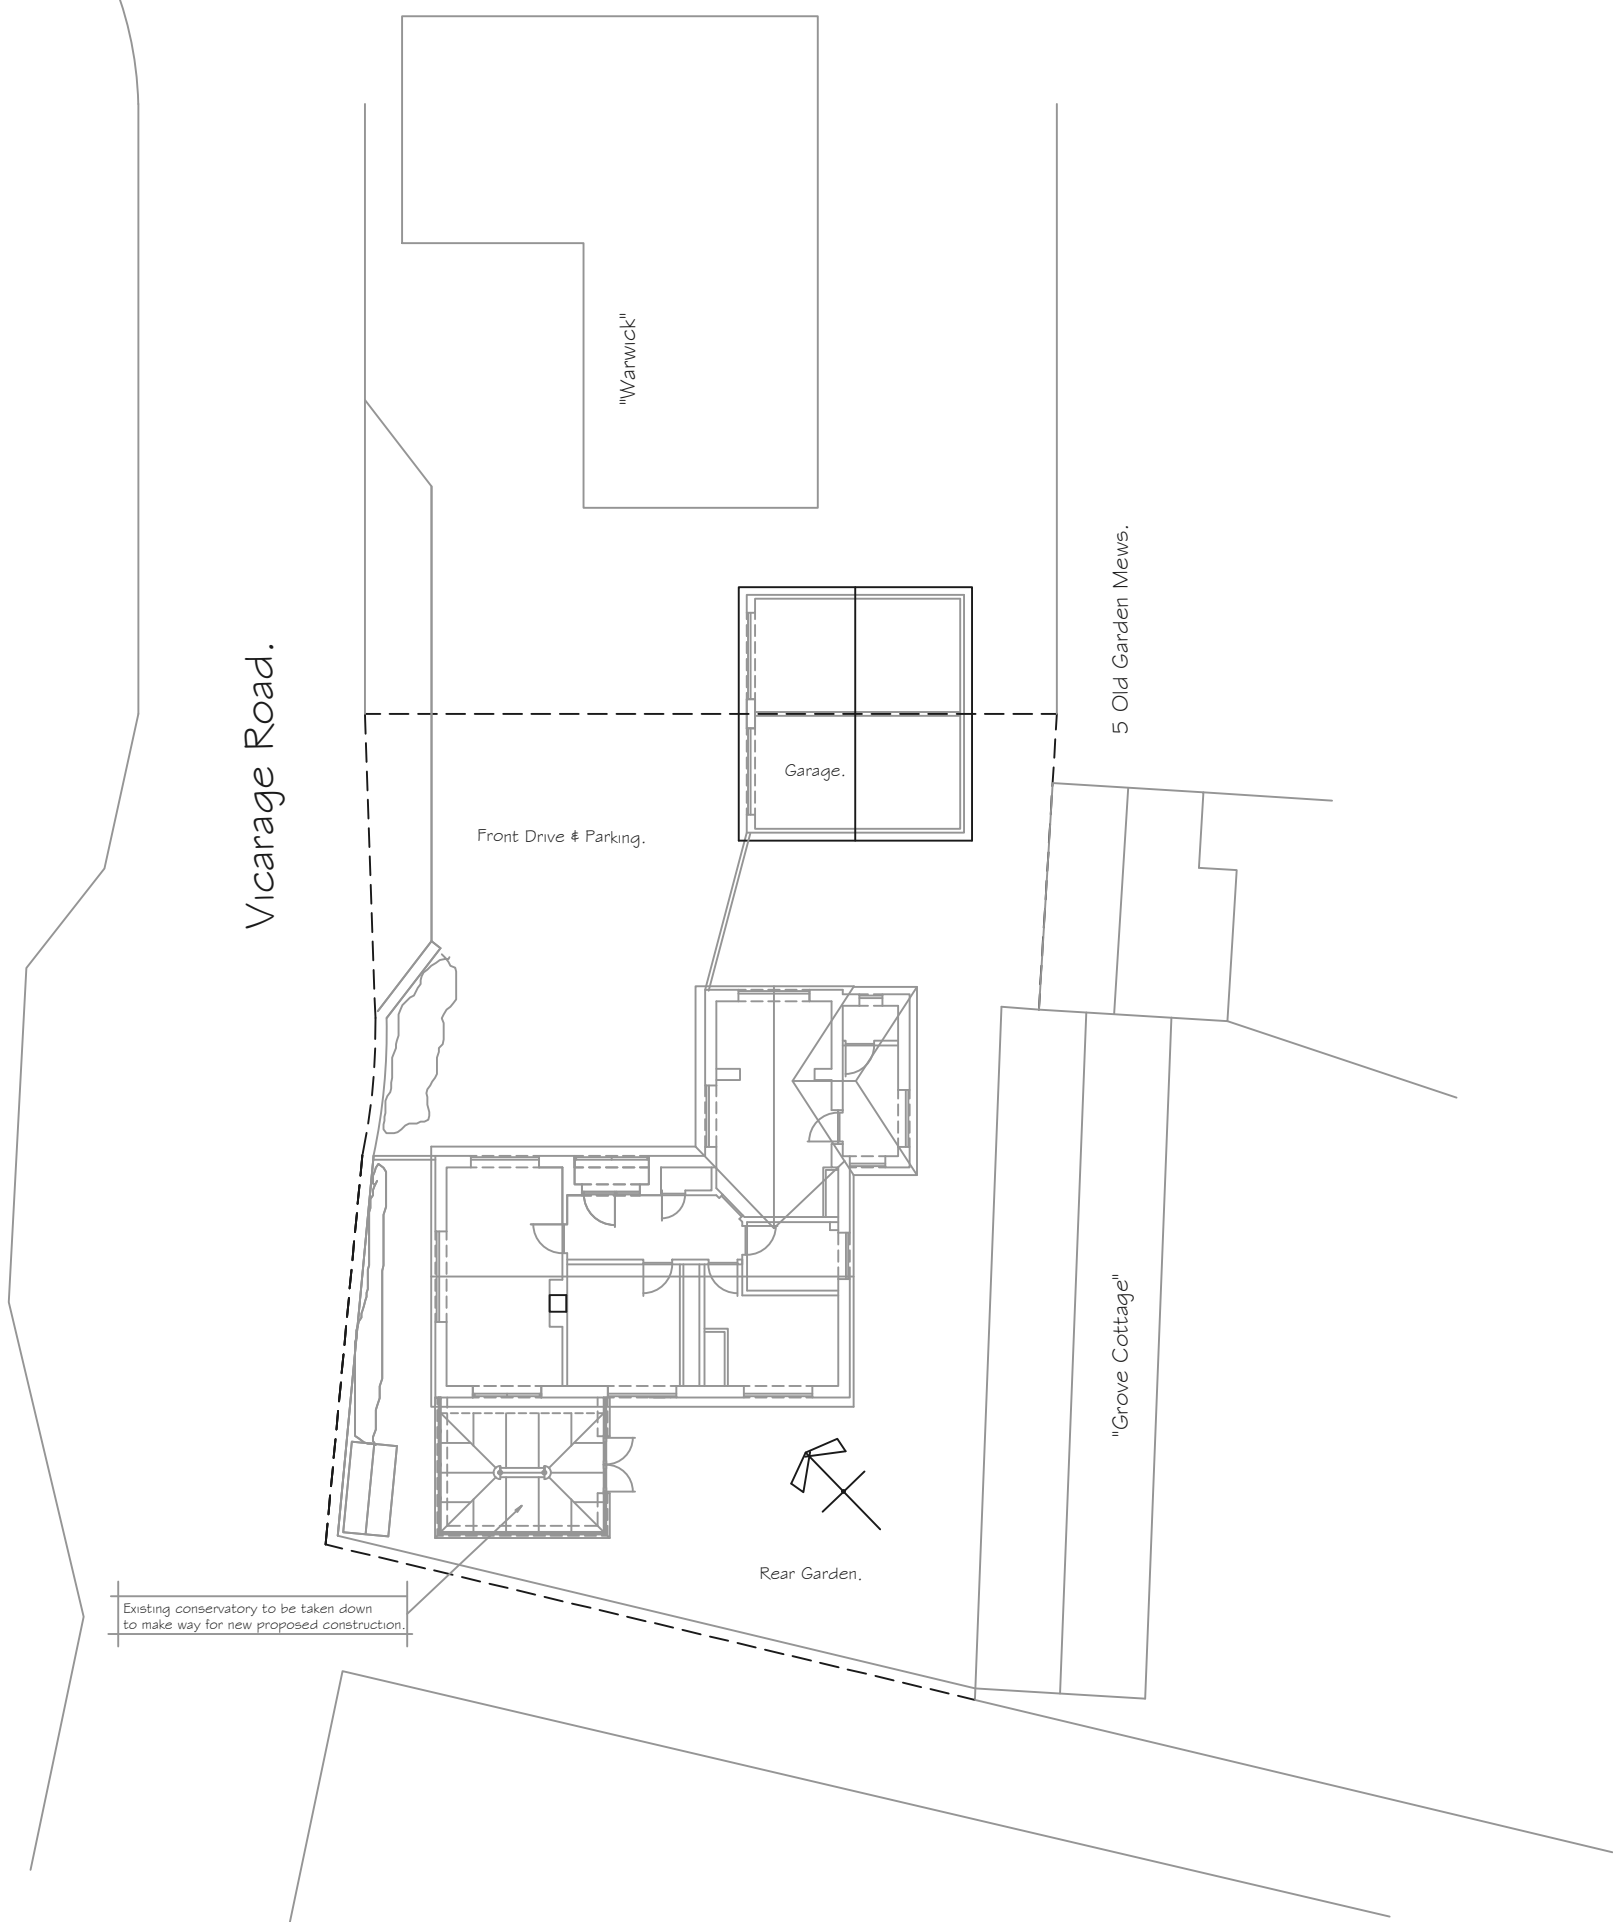

EXISTING SITE BLOCK PLAN 1/200.
Read in conjunction with 1/1250 Location Plan.

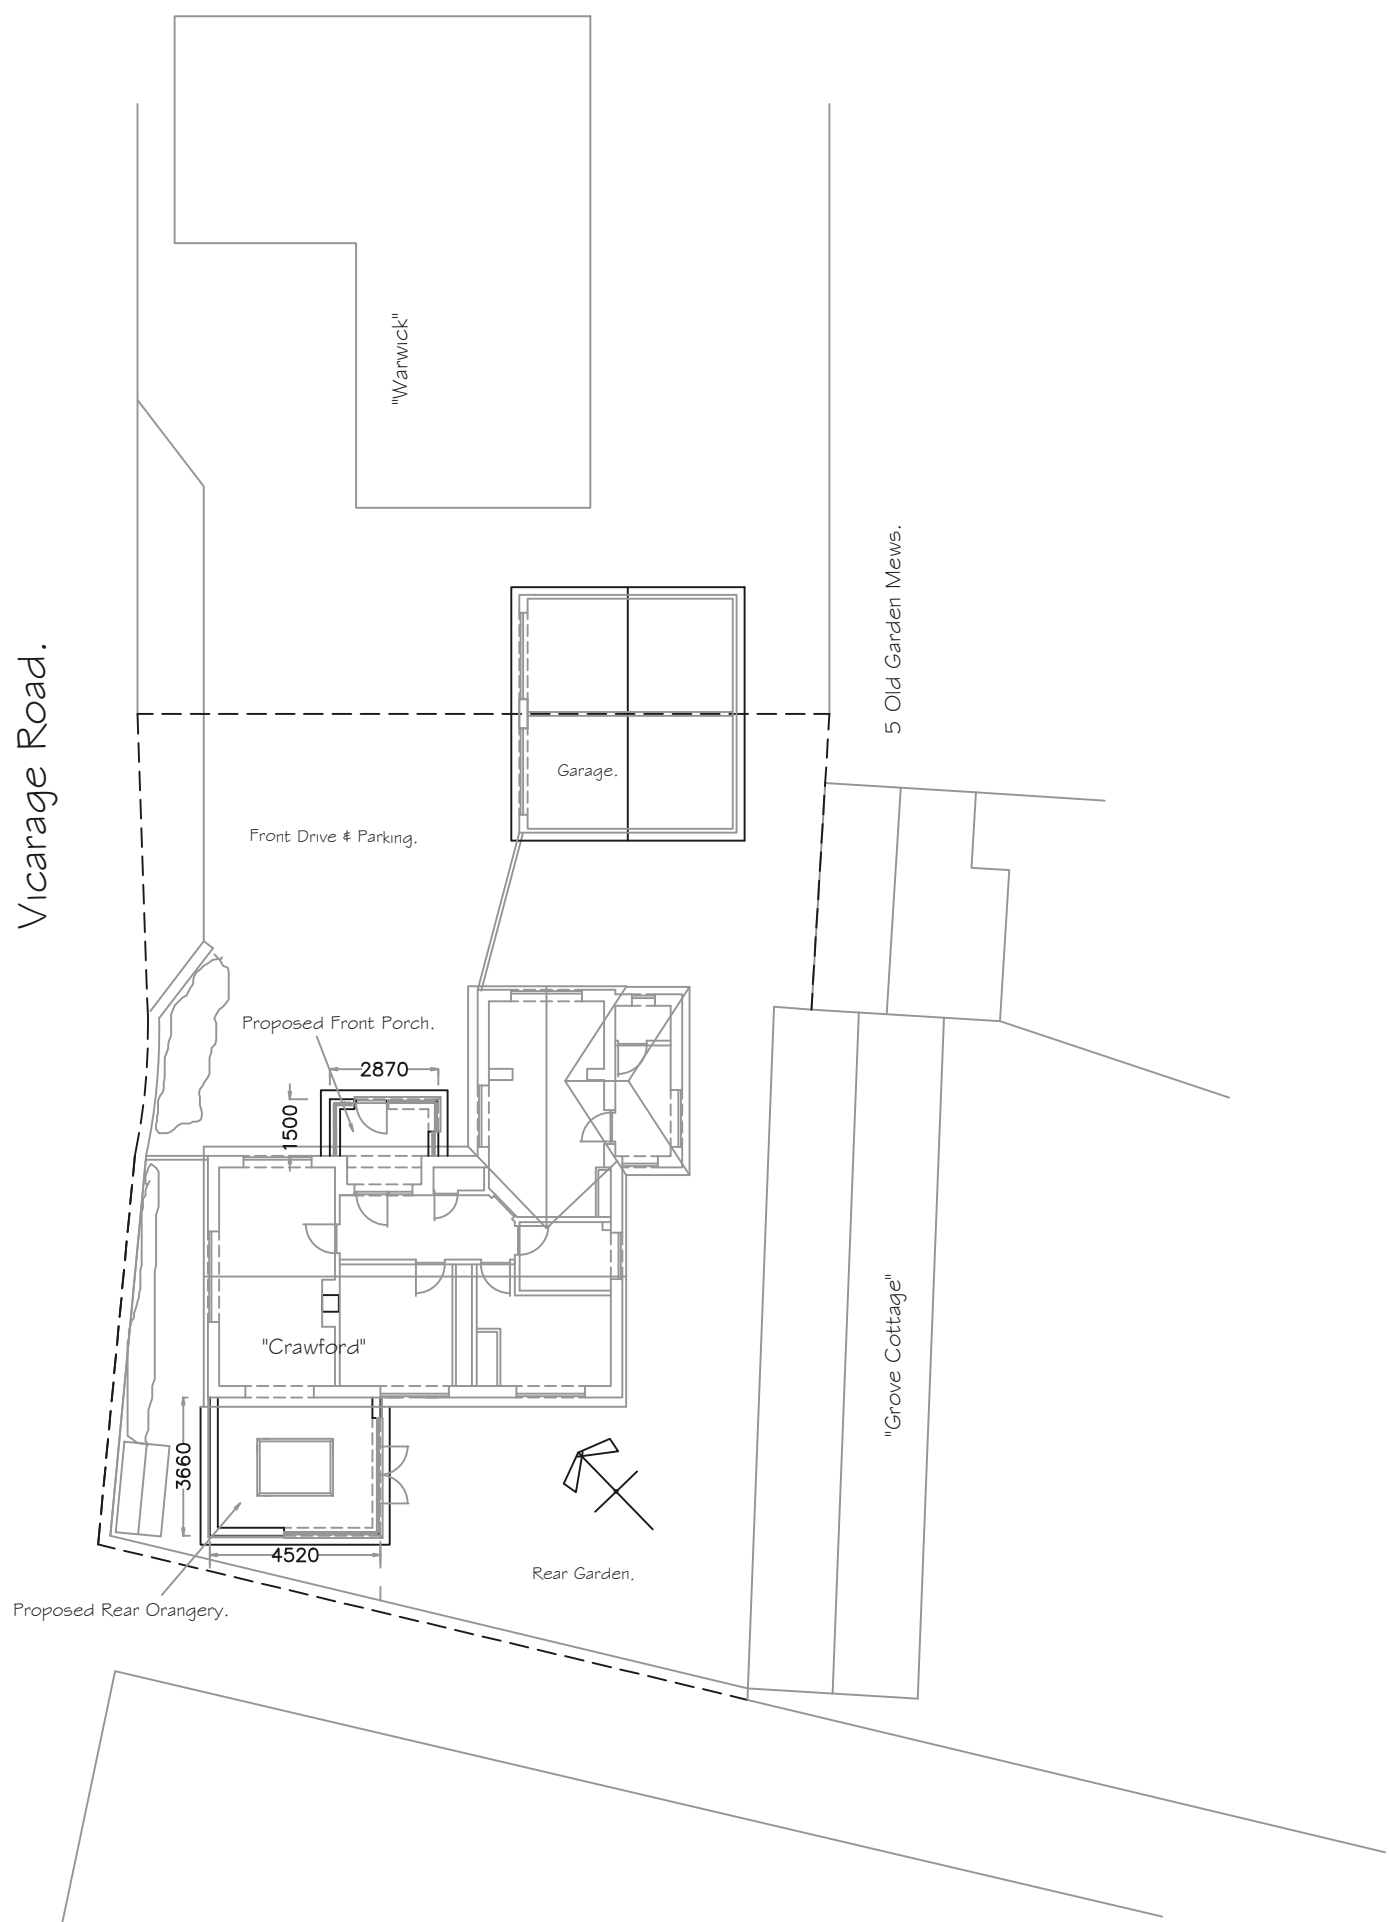

PROPOSED SITE BLOCK PLAN 1/200.
Read in conjunction with 1/1250 Location Plan.

C.P. Architectural Ltd. 01264 333626
www.cparchitectural.co.uk
For:
Salisbury Glass Centre
LIMITED
www.salisbury-glass.com 01722 326985

REV.	DATE.	NOTES.	Drawn by. Colin Peter Dodds.	
Drawing Title. Proposed & Existing Site Block Plans.			Scale As Marked.	Date. 05/08/26.
Job Title. Rear Orangery & Front Porch For. For Mrs. M Honeybourne. "Crawford" Vicarage Road, Tisbury. Nr. Salisbury, Wilts. SP3 6HZ.			PLANNING NUMBER	BUILDING CONTROL No.
			READ IN CONJUNCTION WITH: 01/HONEYBOURNE-SGC/26. General Layouts & Elevations.	
			Drawing Number.	
			02/HONEYBOURNE-SGC/26.	