




Access route from parking/welfare to working area.

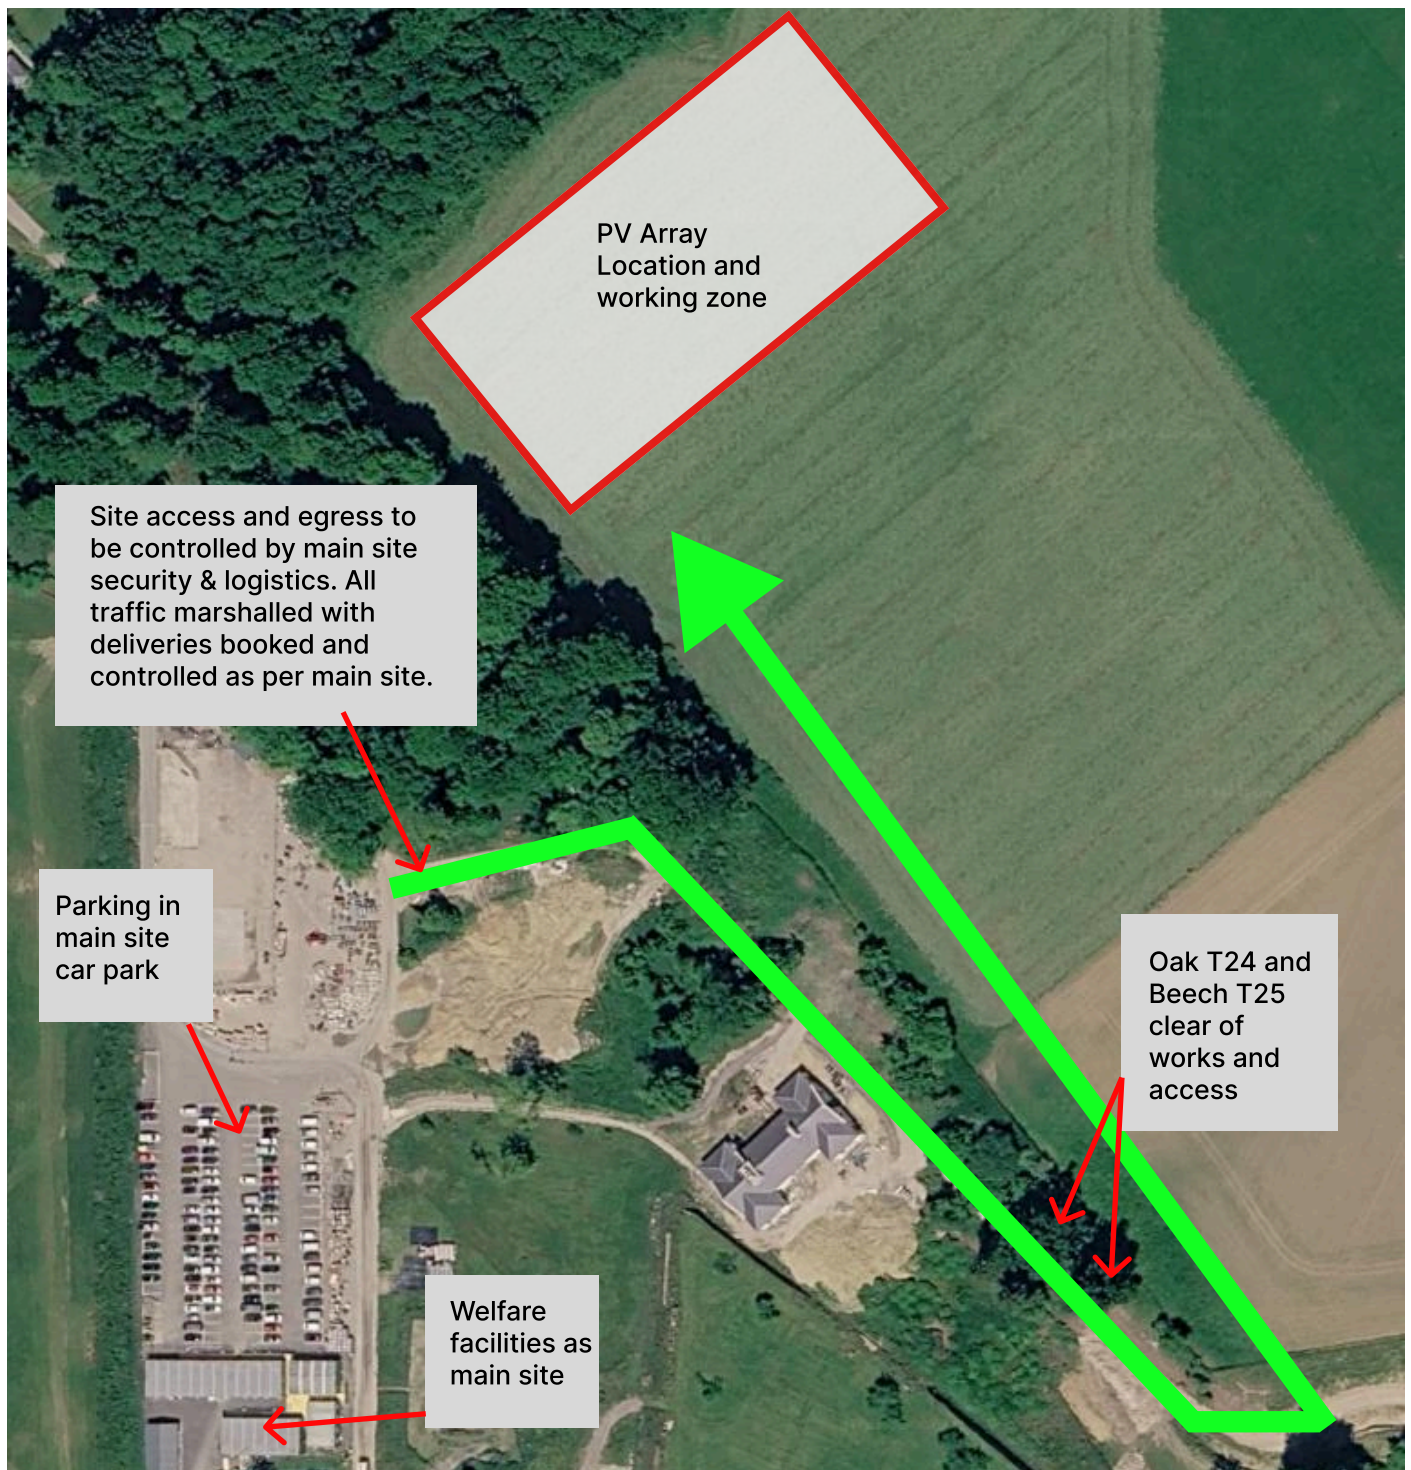

Array Location and working area

Tottenham House - Solar PV Installation

Appendix B

Site Plan