




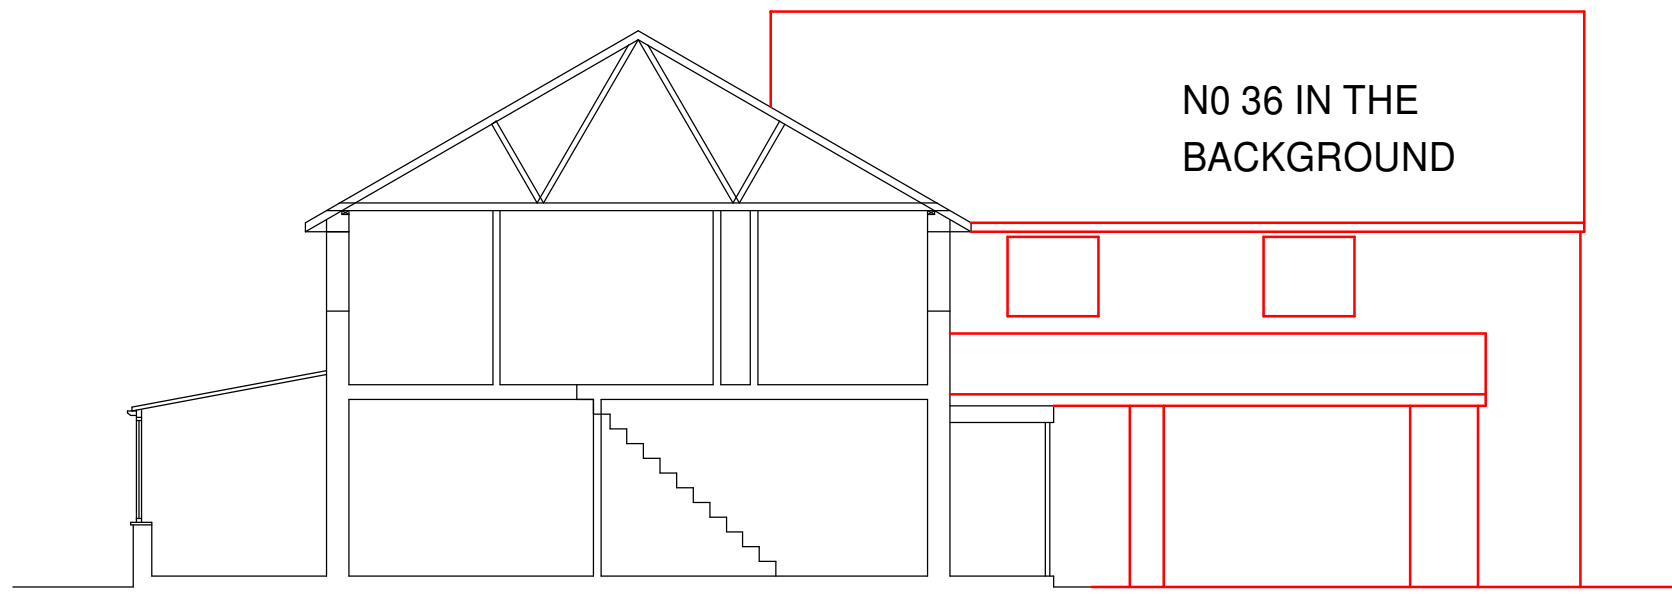


EXISTING SECTION / SIDE ELEVATION

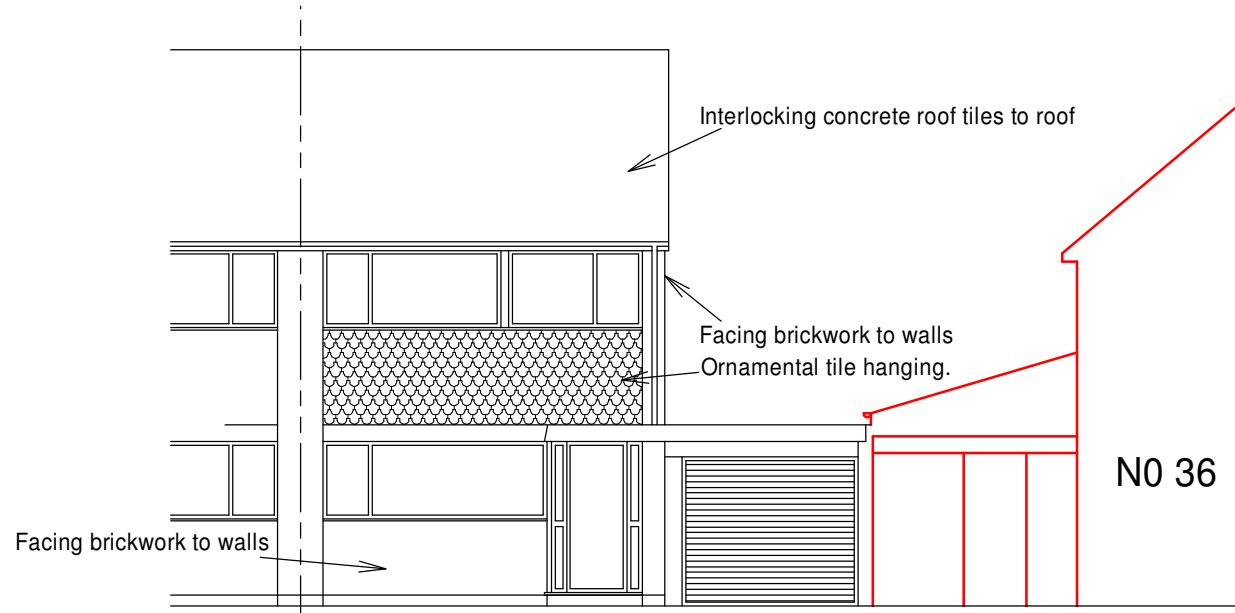


EXISTING FRONT ELEVATION

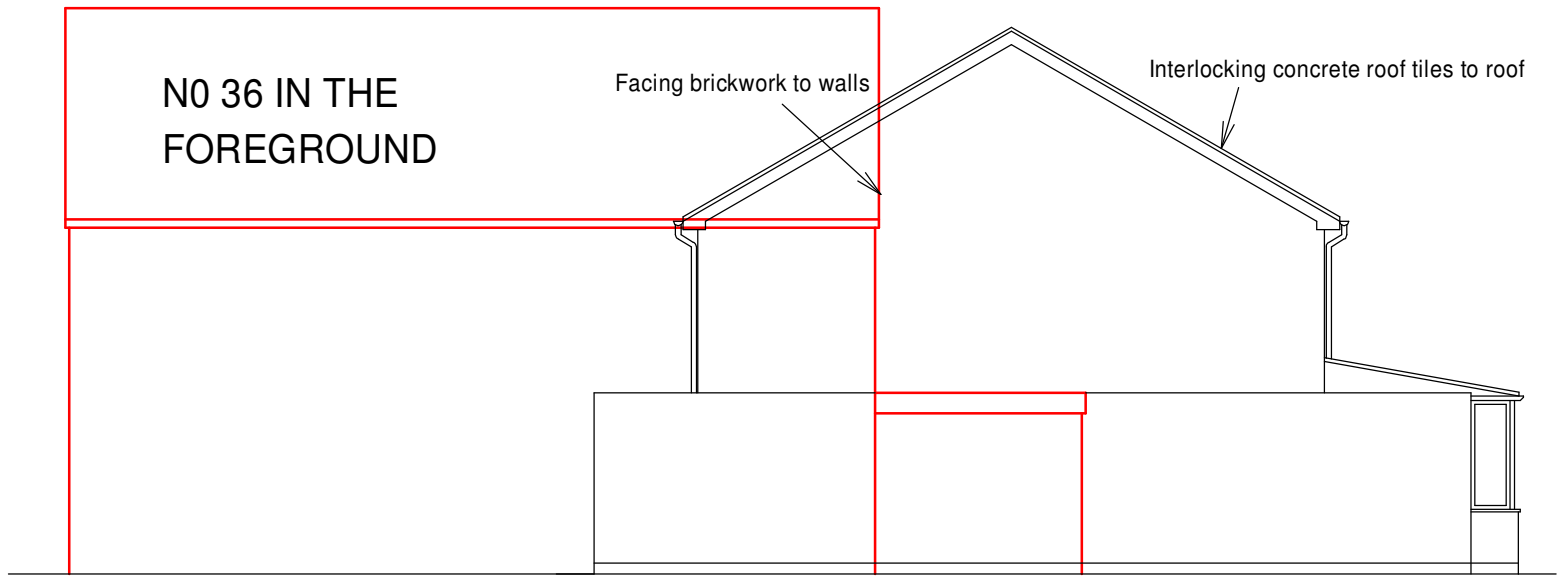


EXISTING SIDE ELEVATION

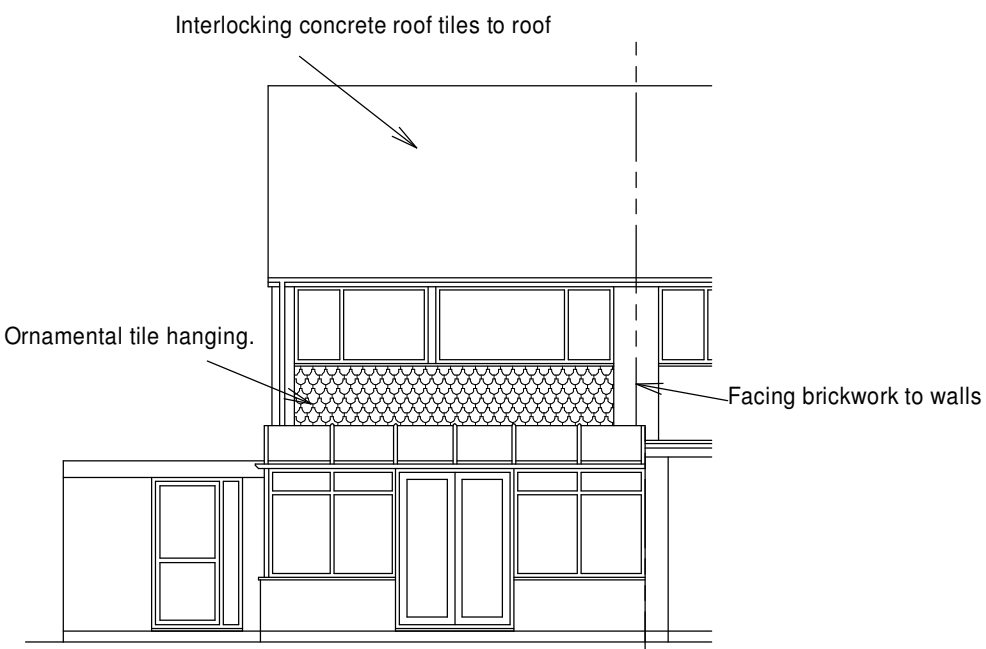


EXISTING REAR ELEVATION

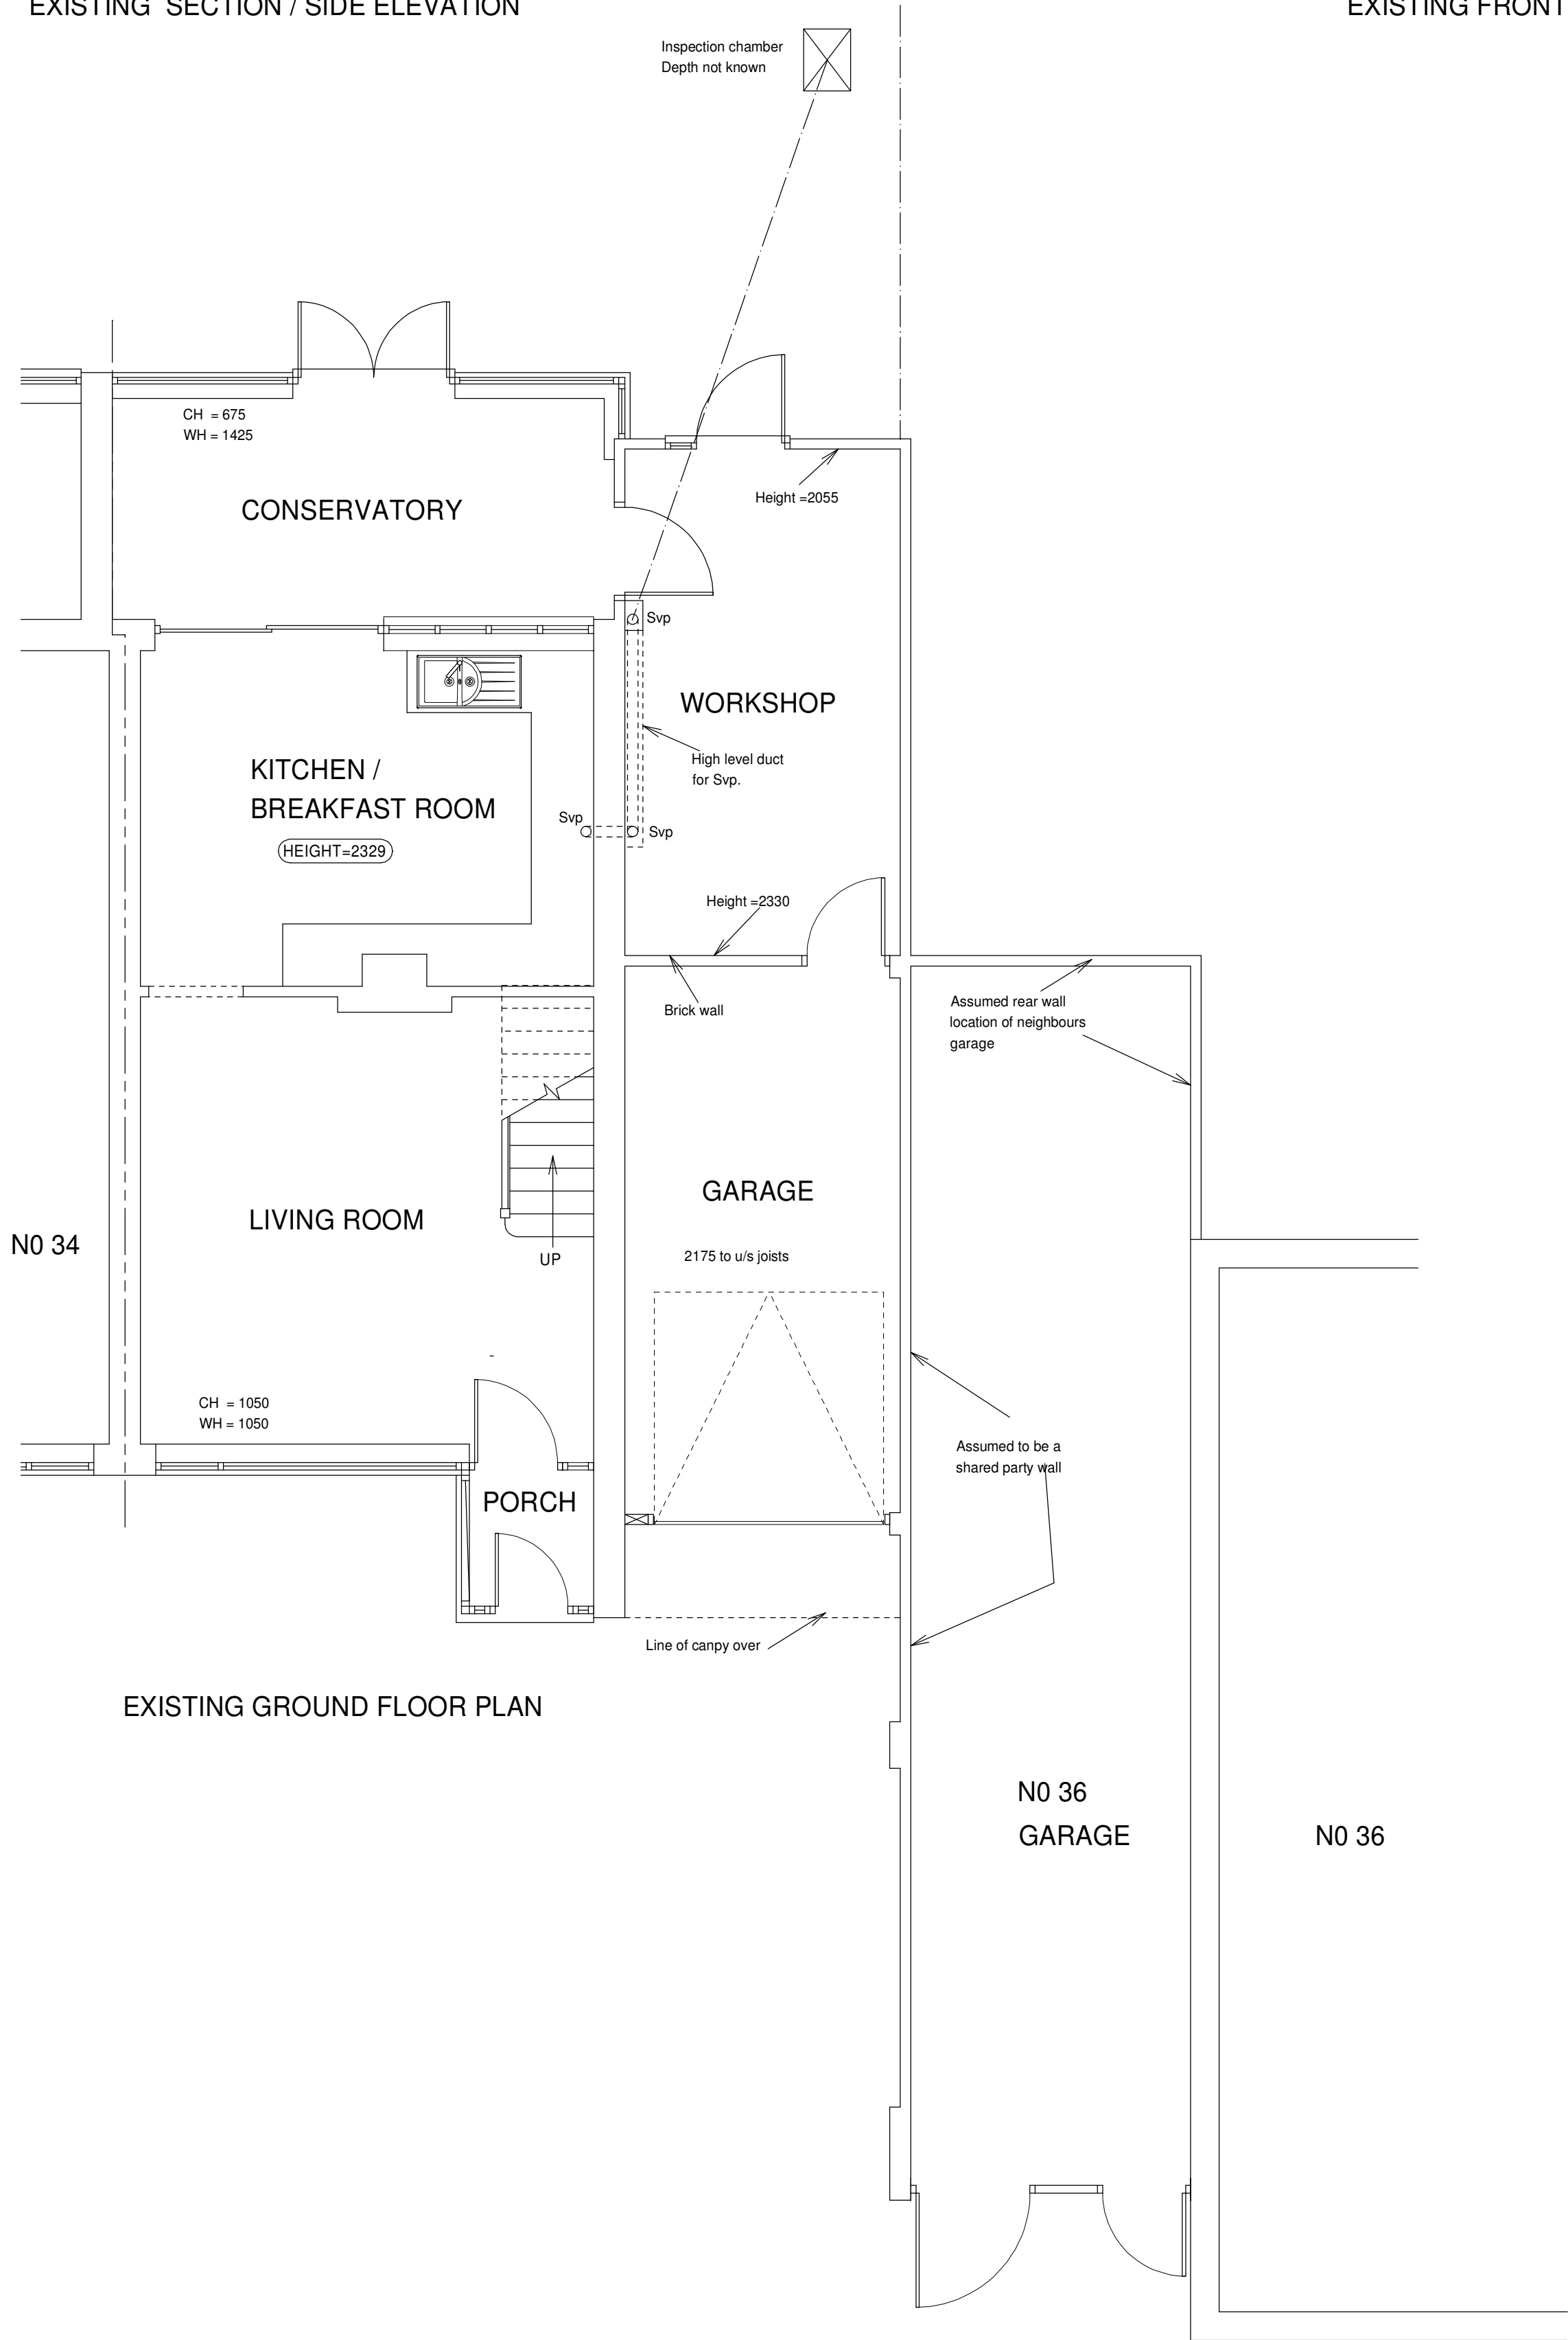

EXISTING GROUND FLOOR PLAN

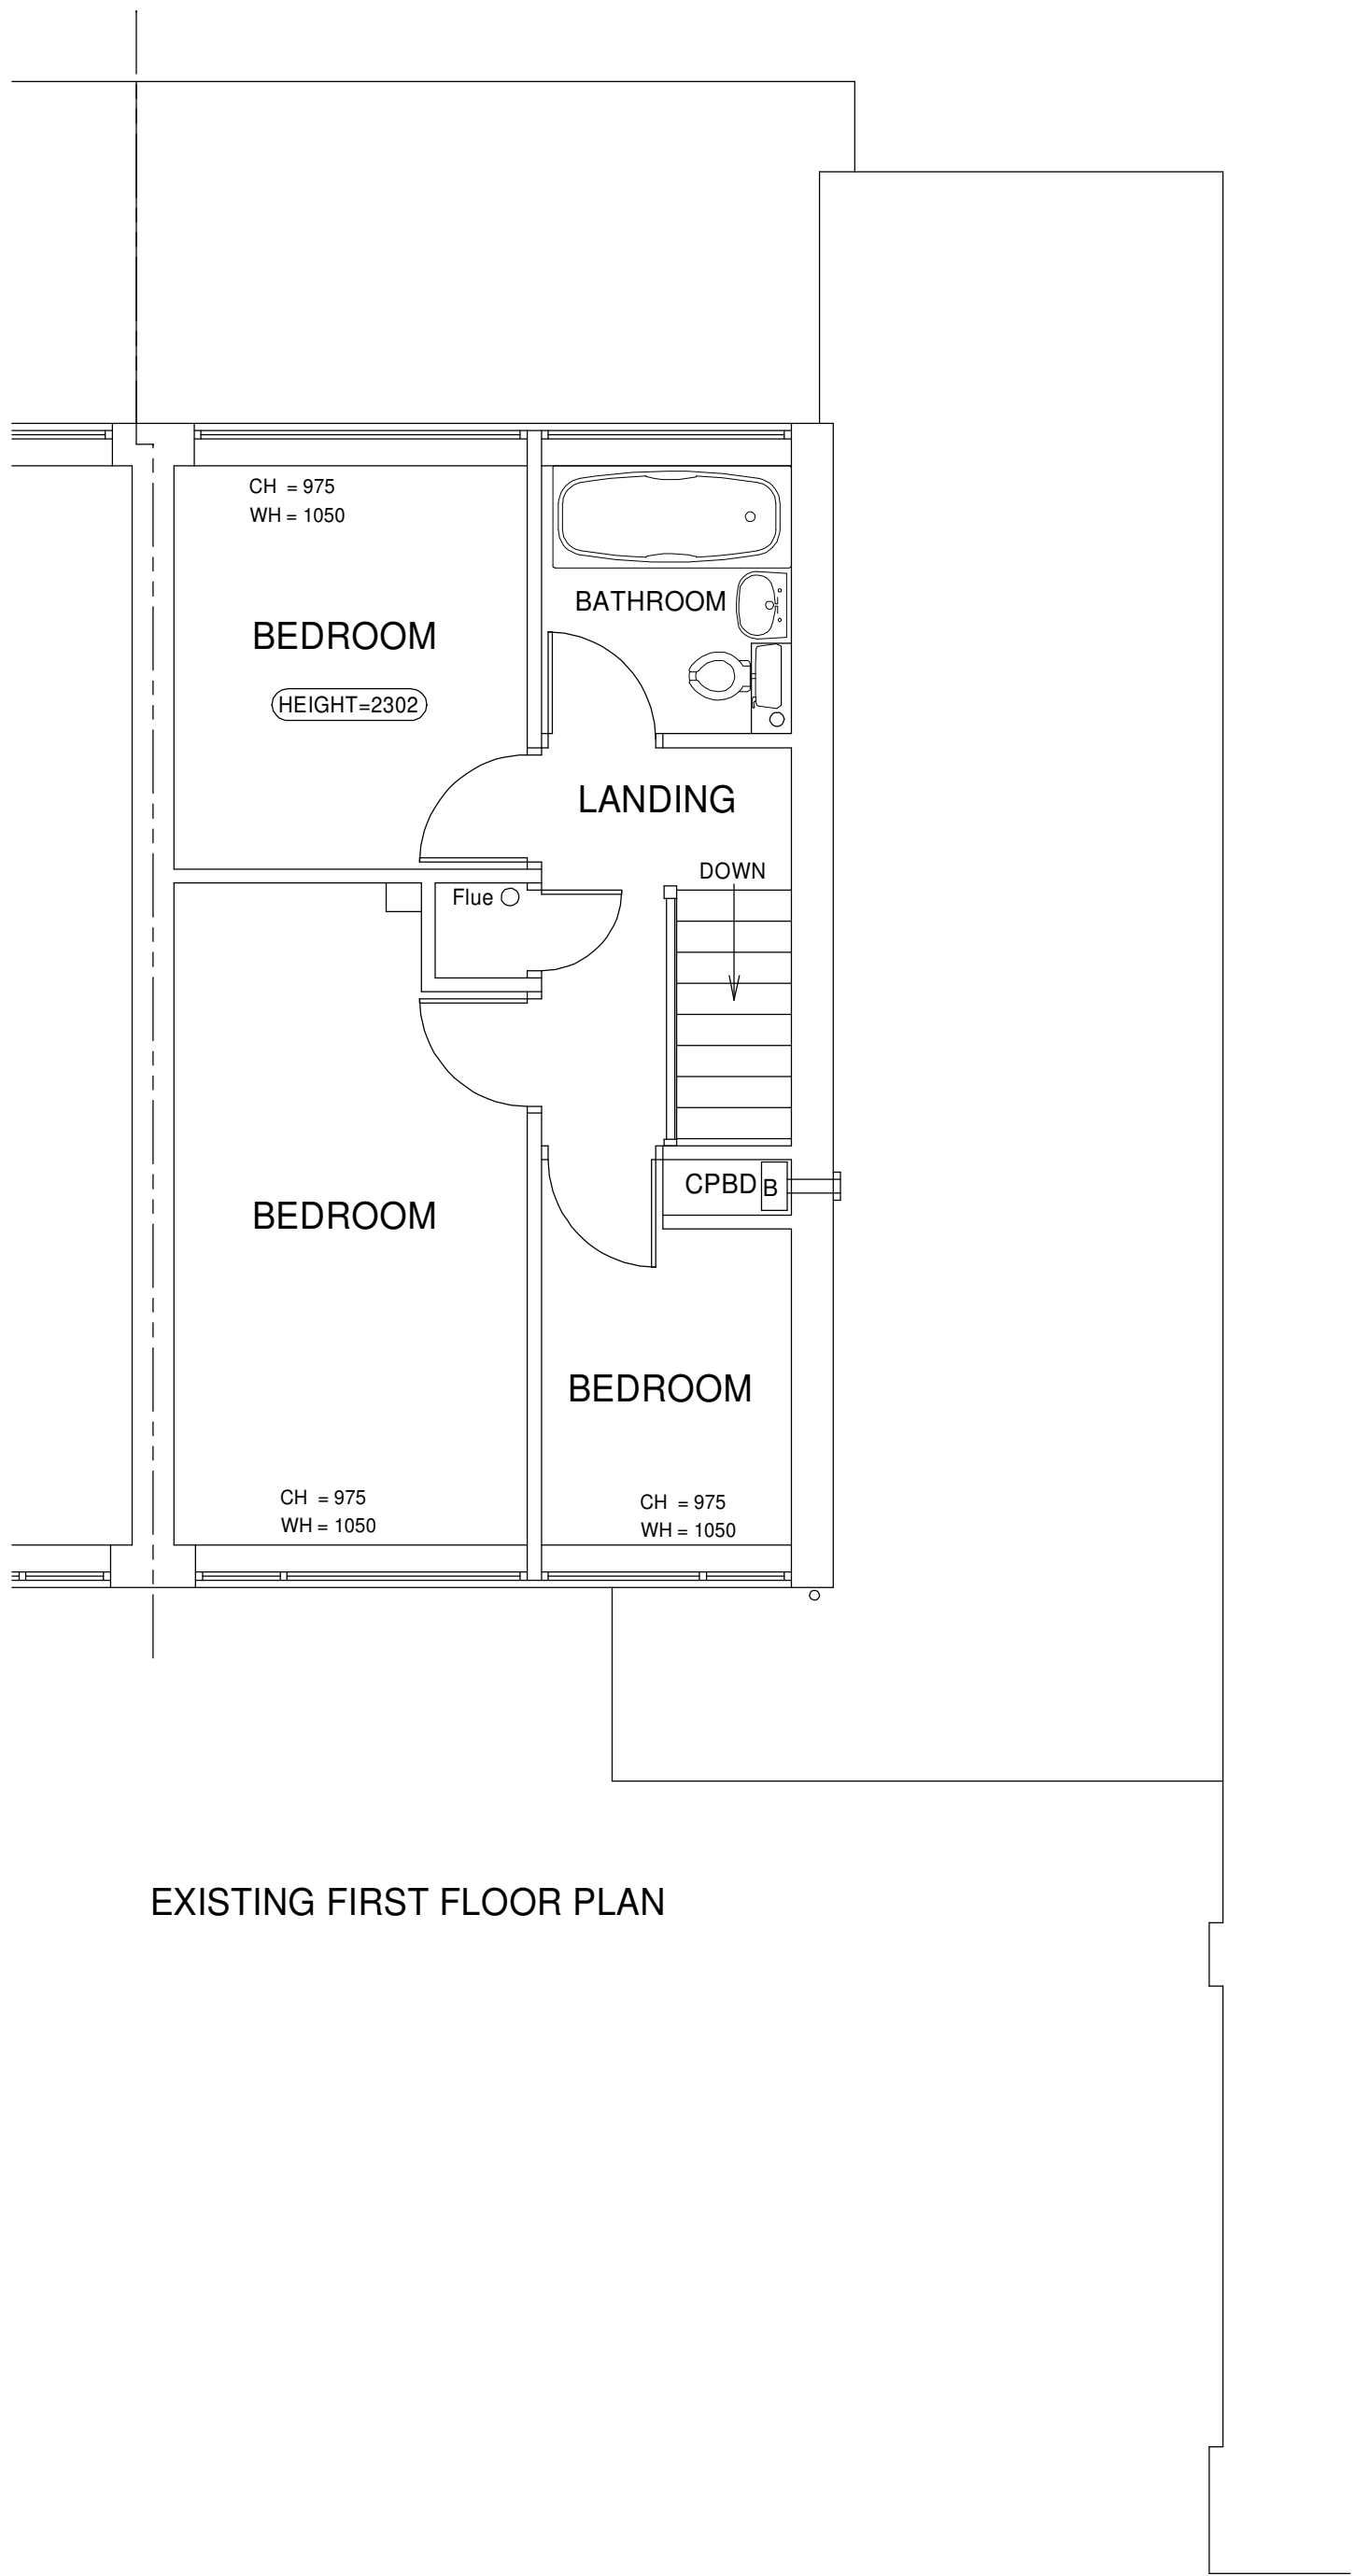


EXISTING FIRST FLOOR PLAN

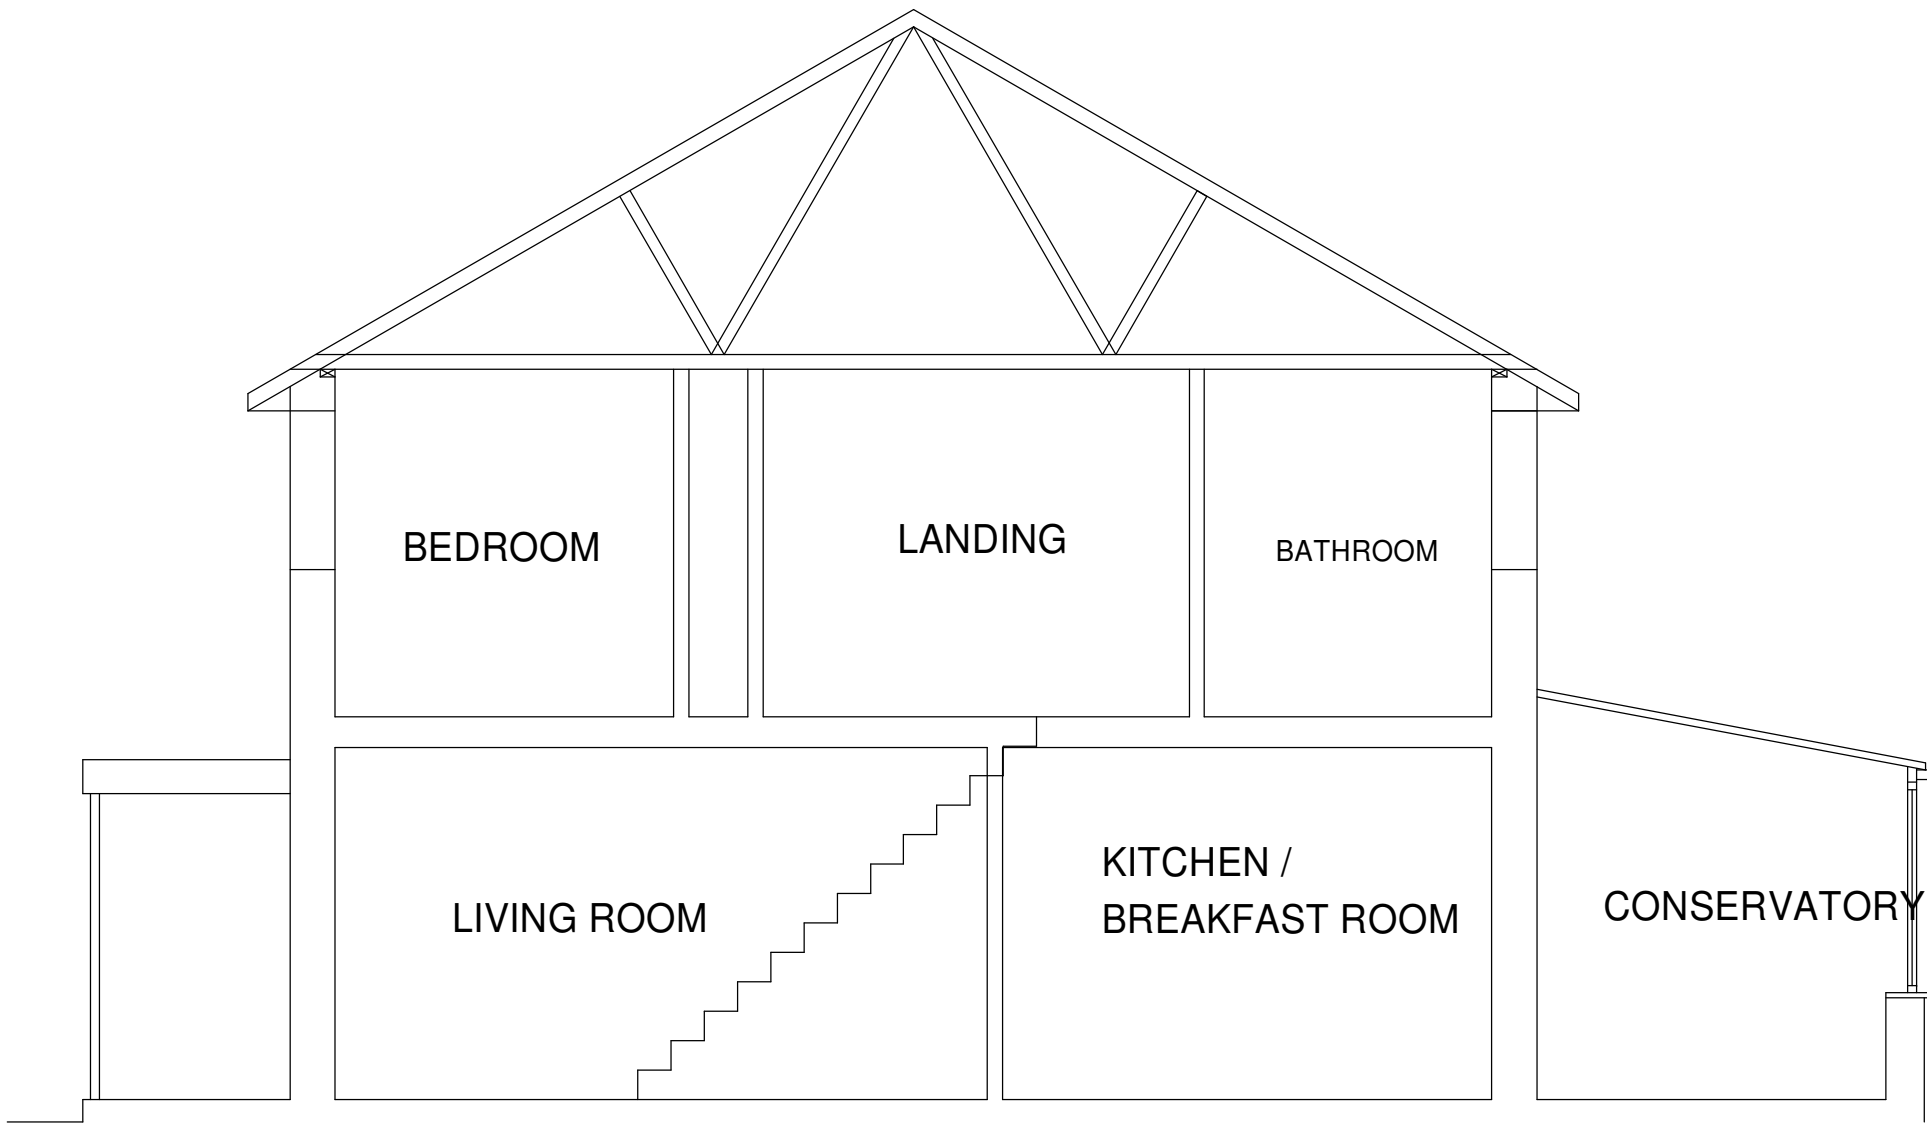

EXISTING SECTION

CIL FLOOR AREAS CALC		
EXISTING GROUND FLOOR PLAN	-	76.7 SQM
EXISTING FIRST FLOOR PLAN	-	33.4 SQM
EXISTING TOTAL FLOOR AREA	-	110.1 SQM

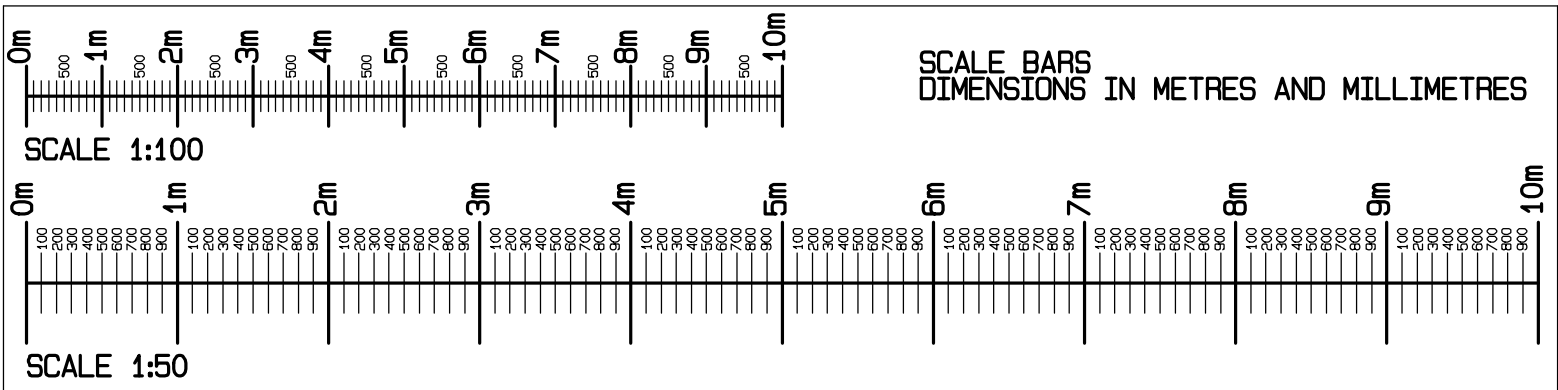

NEIL ARMSTRONG ARCHITECTURAL SERVICES		
31 Church Ground, South Marston, Swindon, Wilts. SN3 4PL. Tel: (01793) 632158 Mobile: 07971 881162		
client	MISS L TOMPKINS AND MR C EGGLETON	
project	35 WAYLANDS CRICKLADE SWINDON WILTS SN6 6BT	
title	SURVEY OF EXISTING.	
scale	date	drawn
1:100	9-8-2026	NBA
1:50		paper
revision	no.	Y26-115-1
Work to figured dimensions only. Any queries should be referred to the address shown above. This drawing is the Copyright of Neil Armstrong Architectural Services and shall not be altered, copied or reproduced in any way without prior written consent.		