

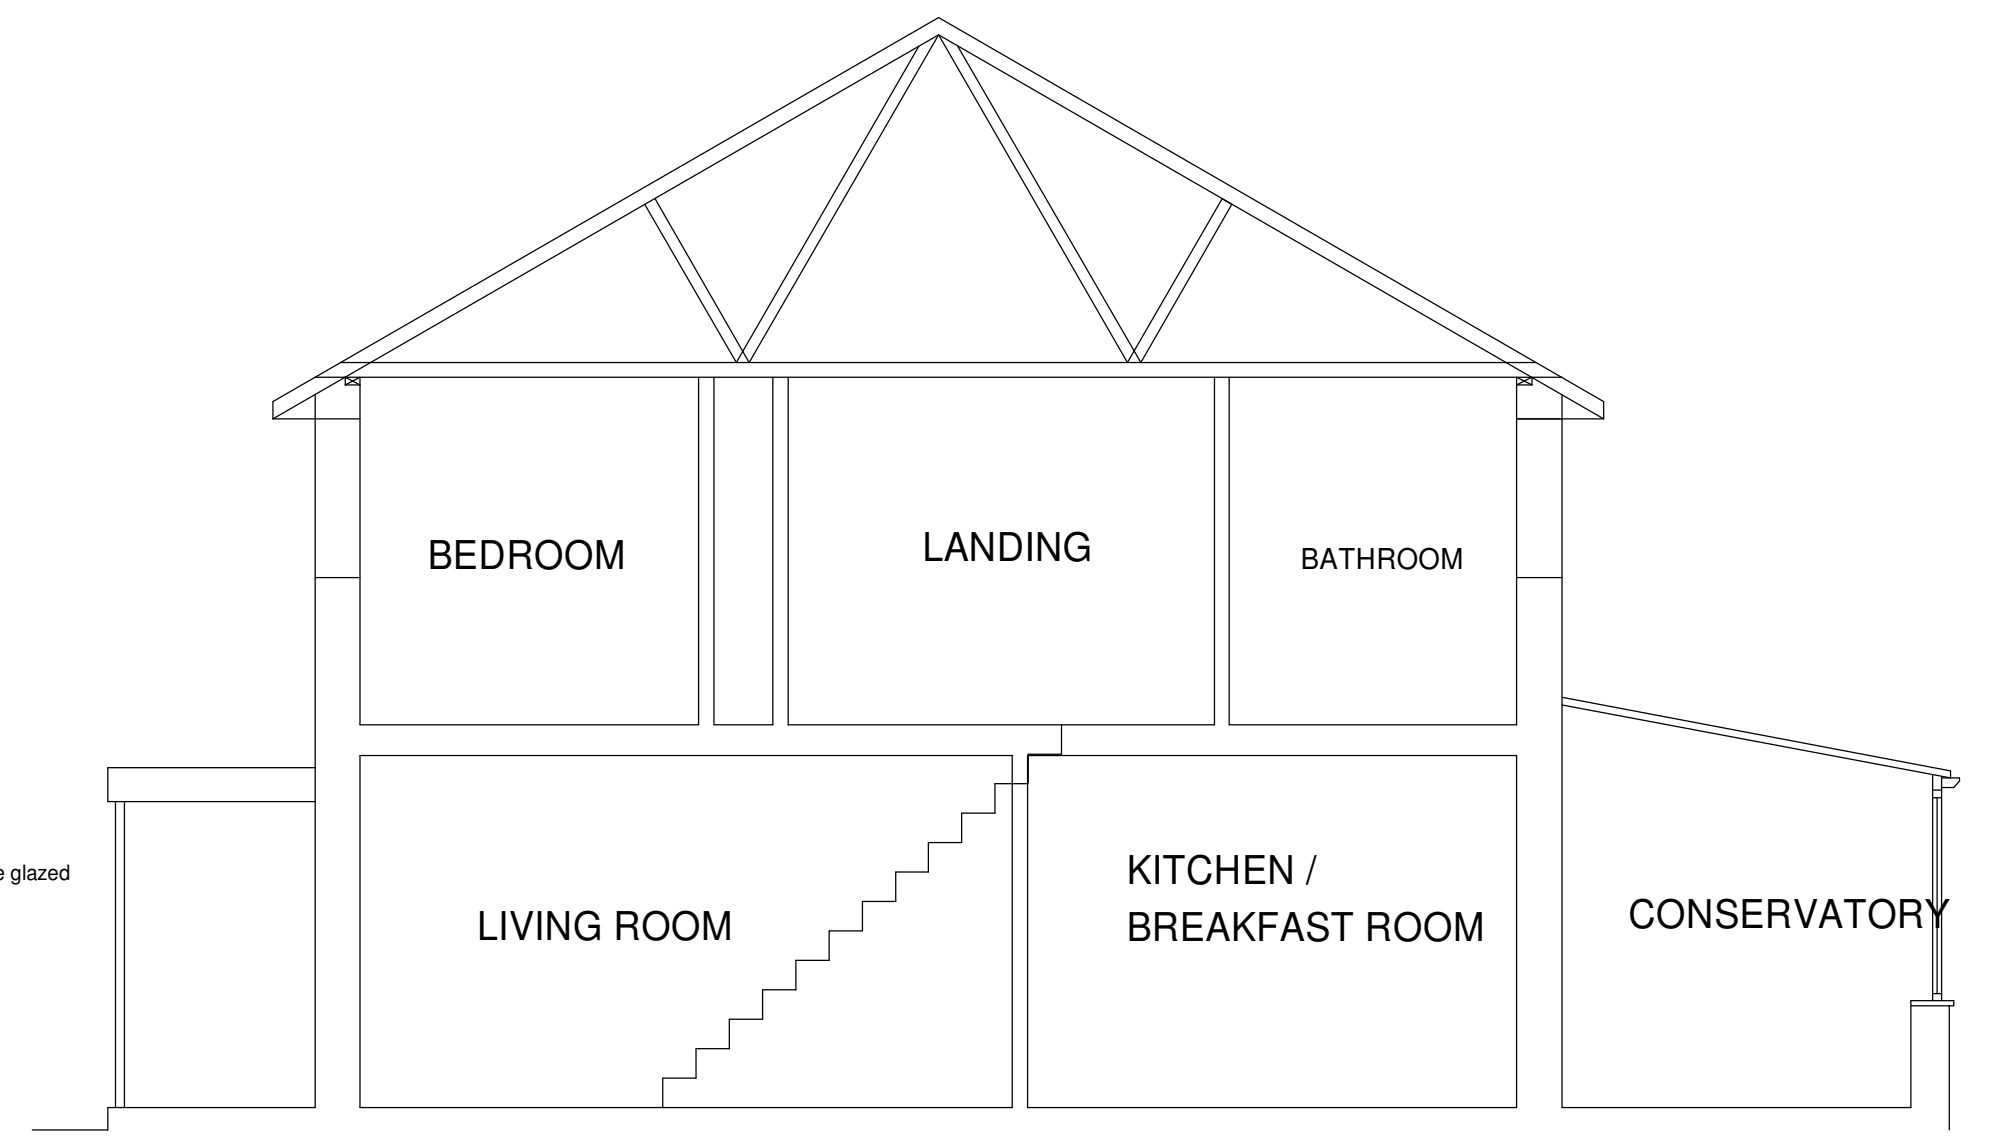
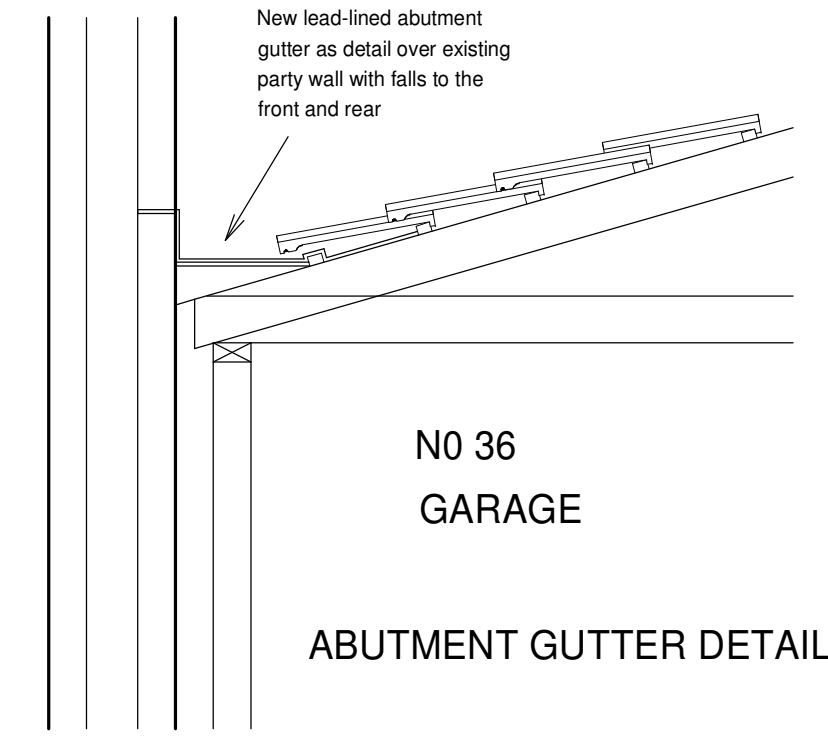
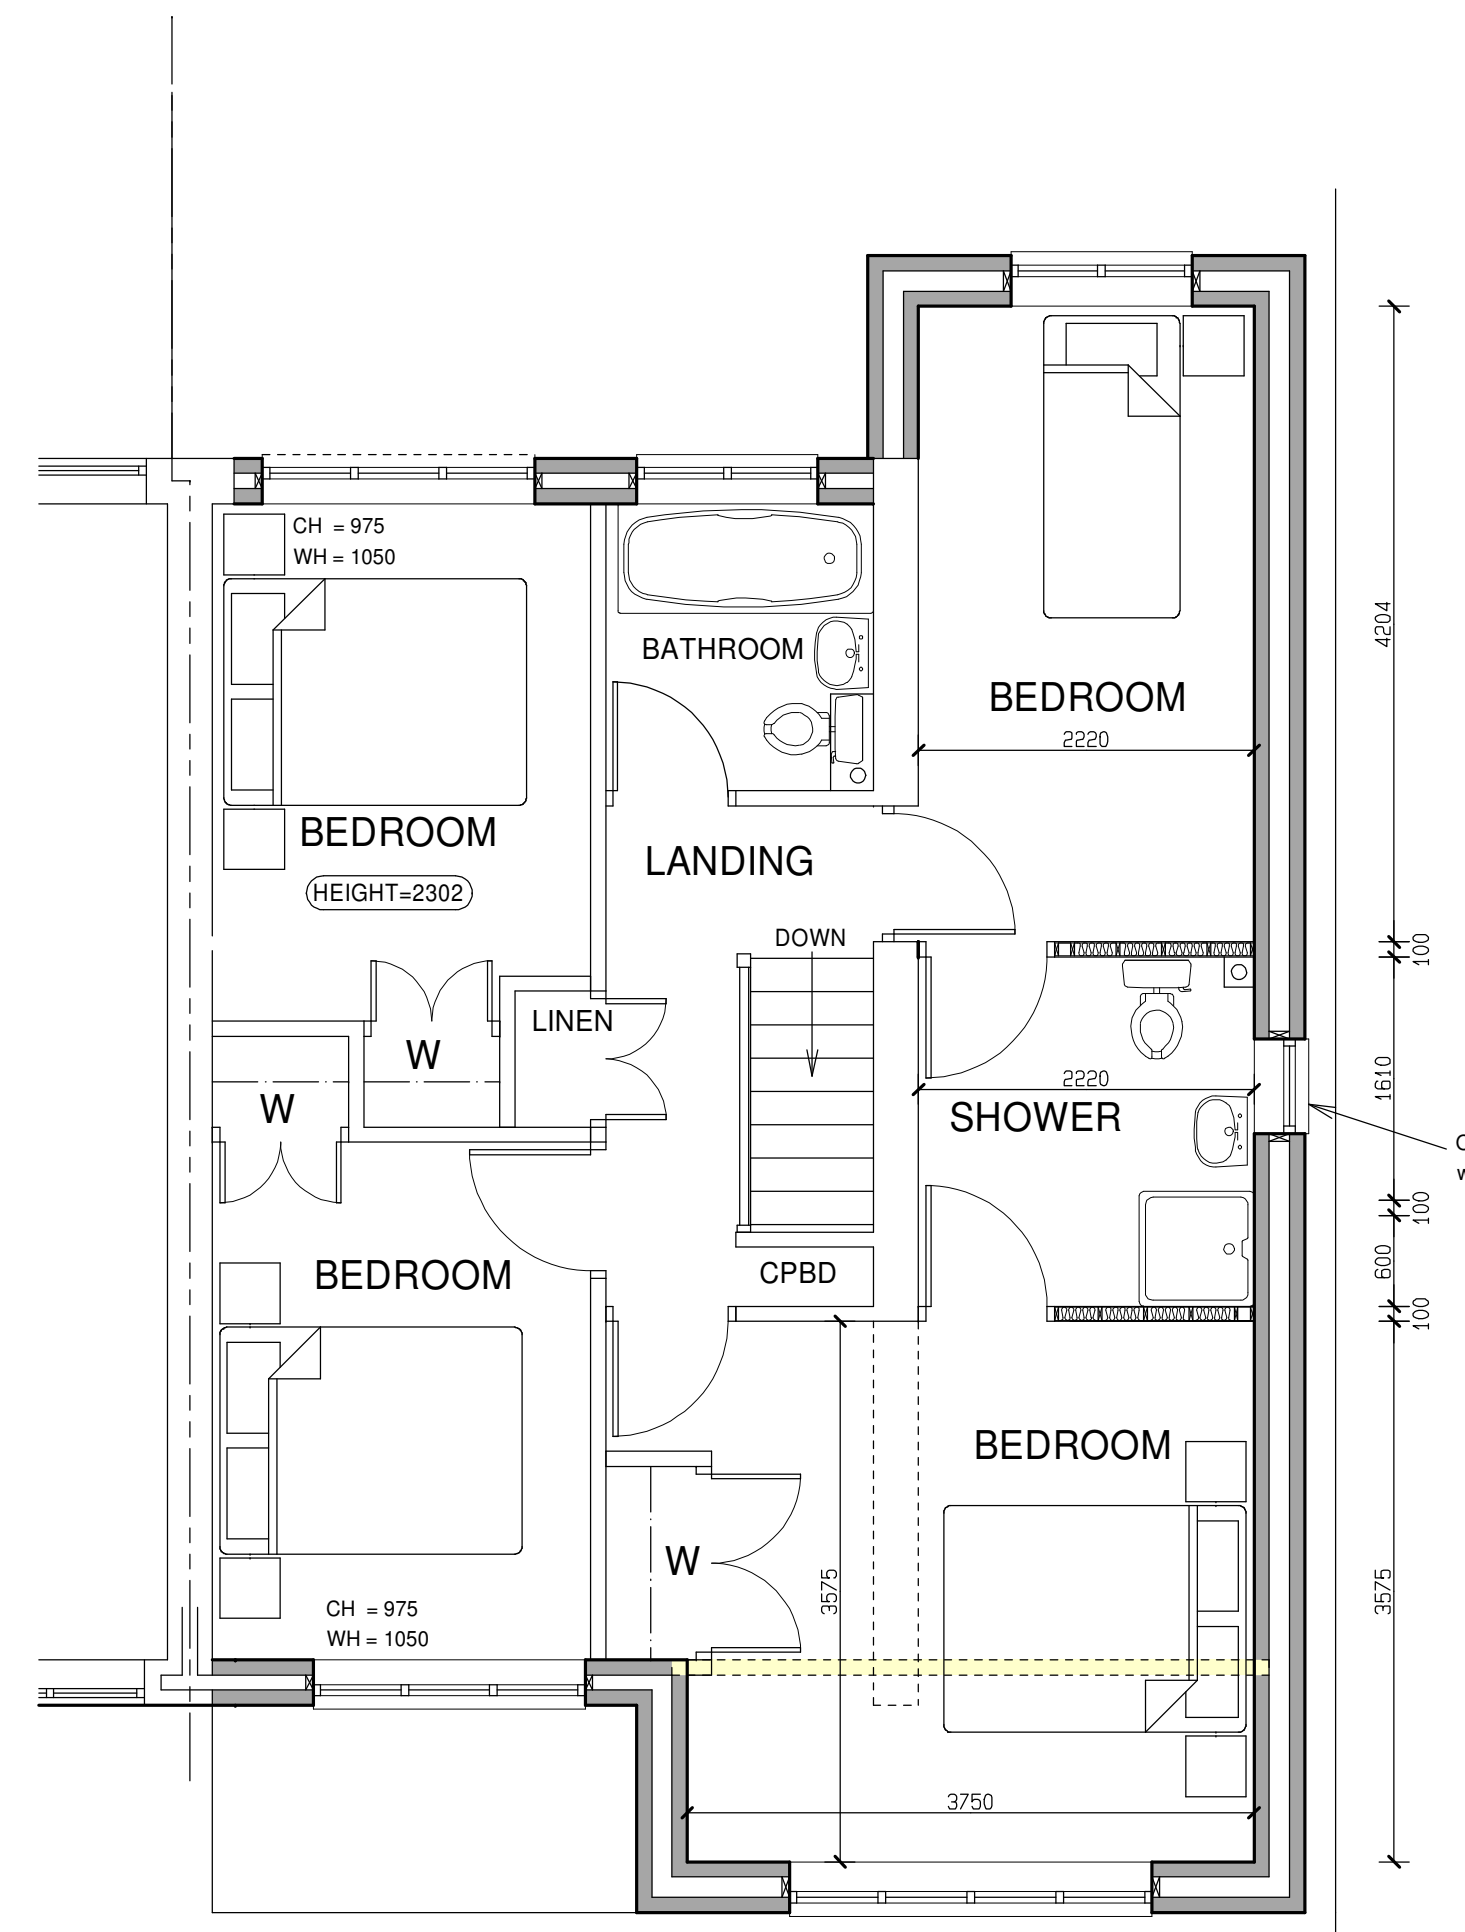
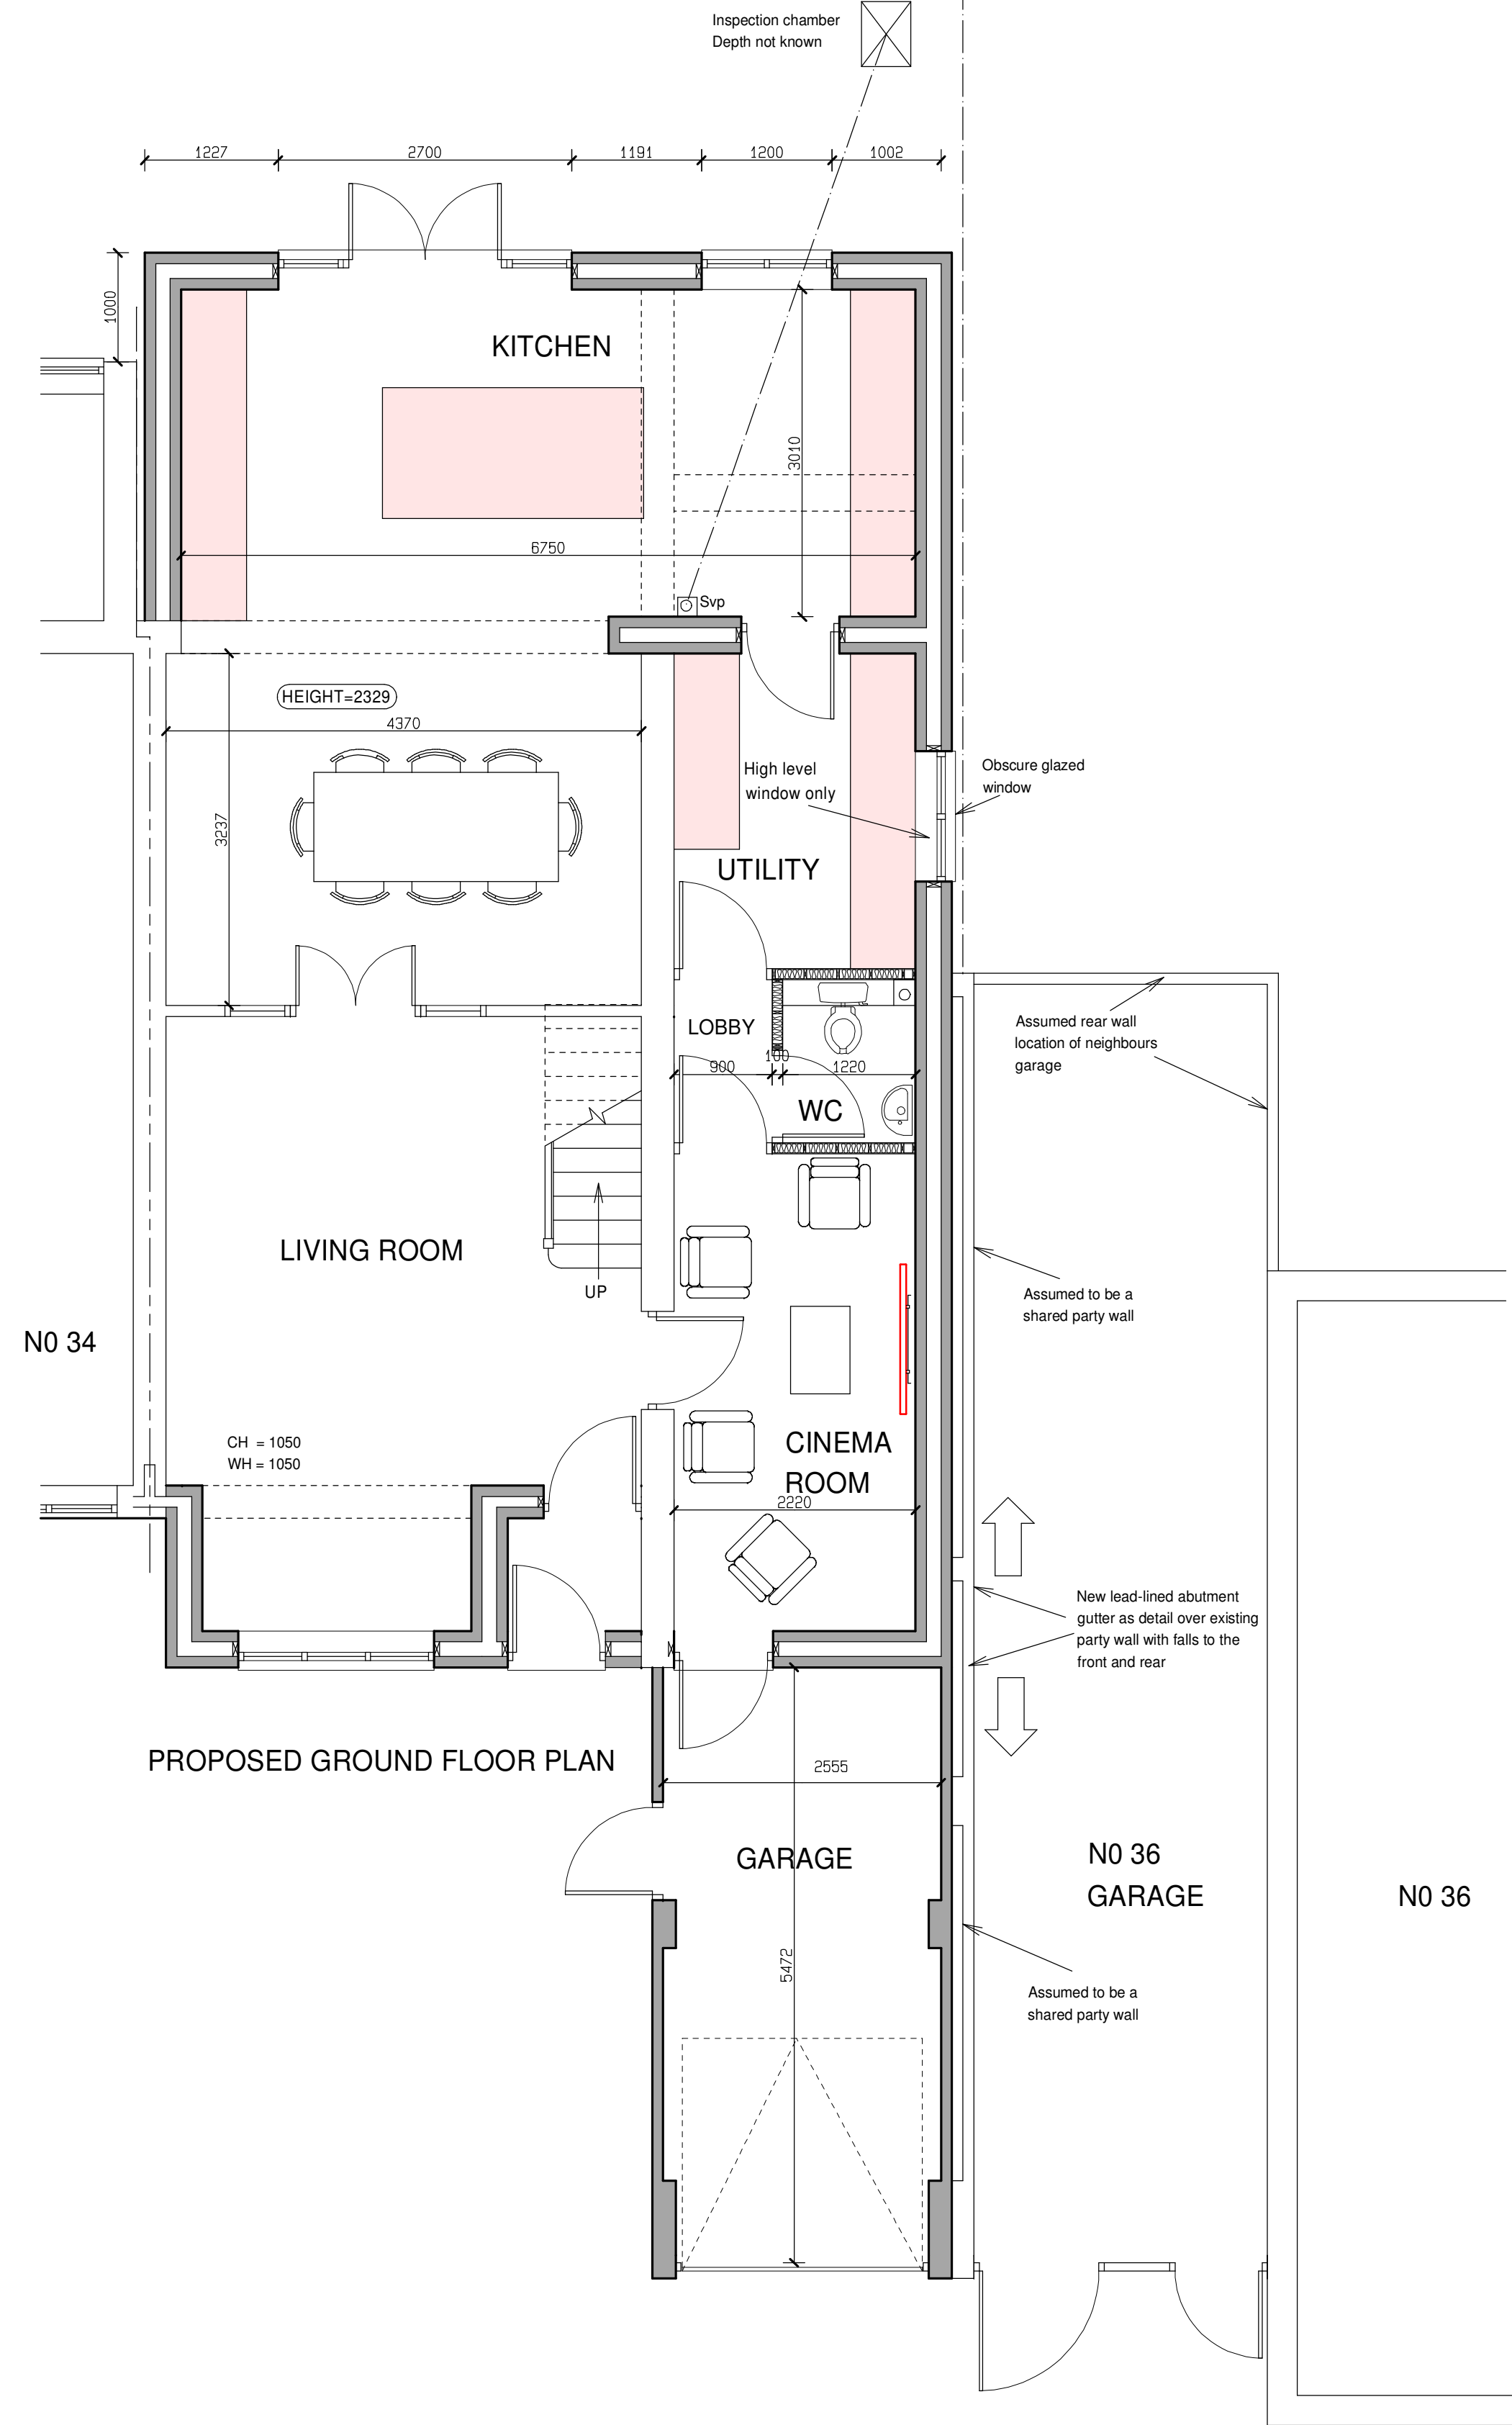
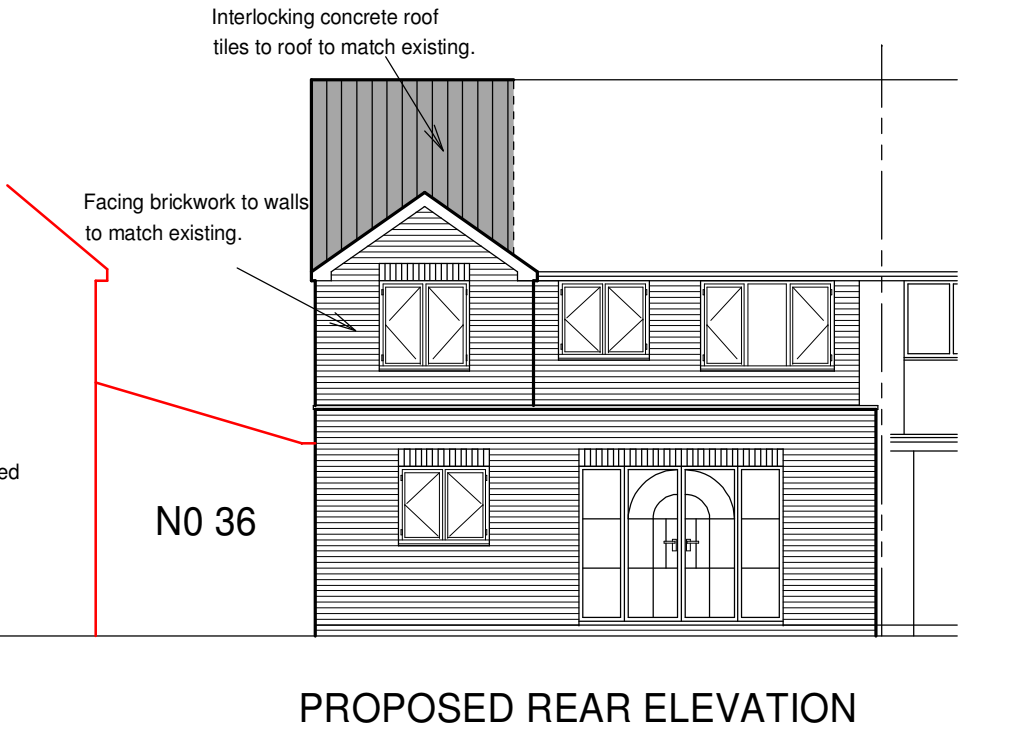
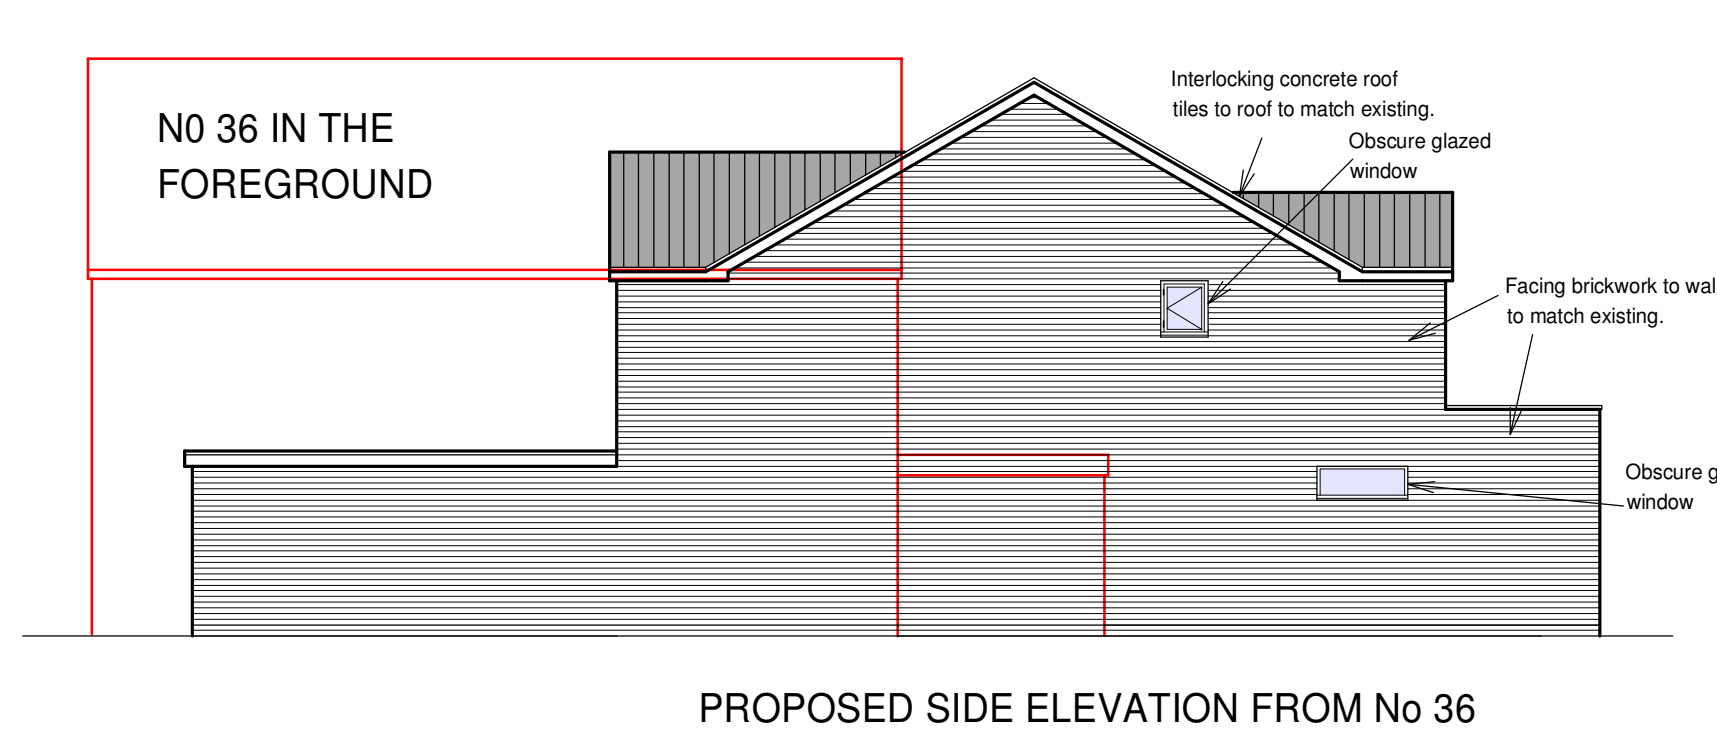
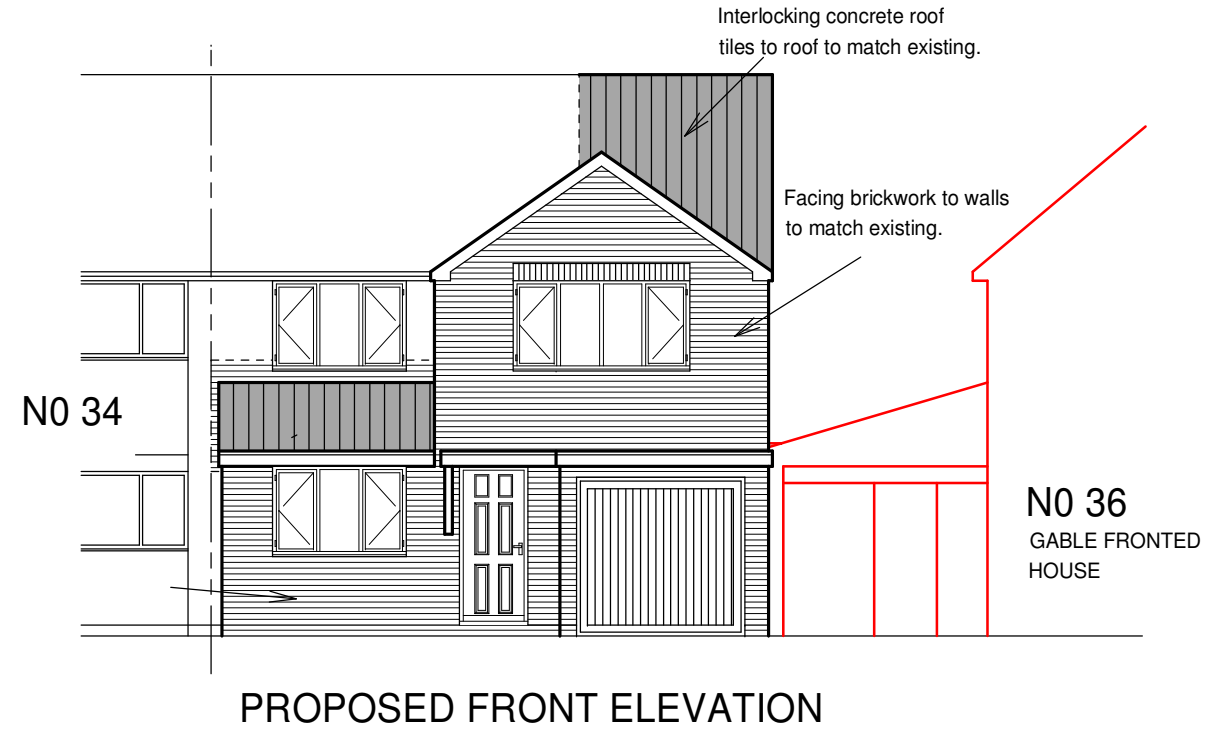


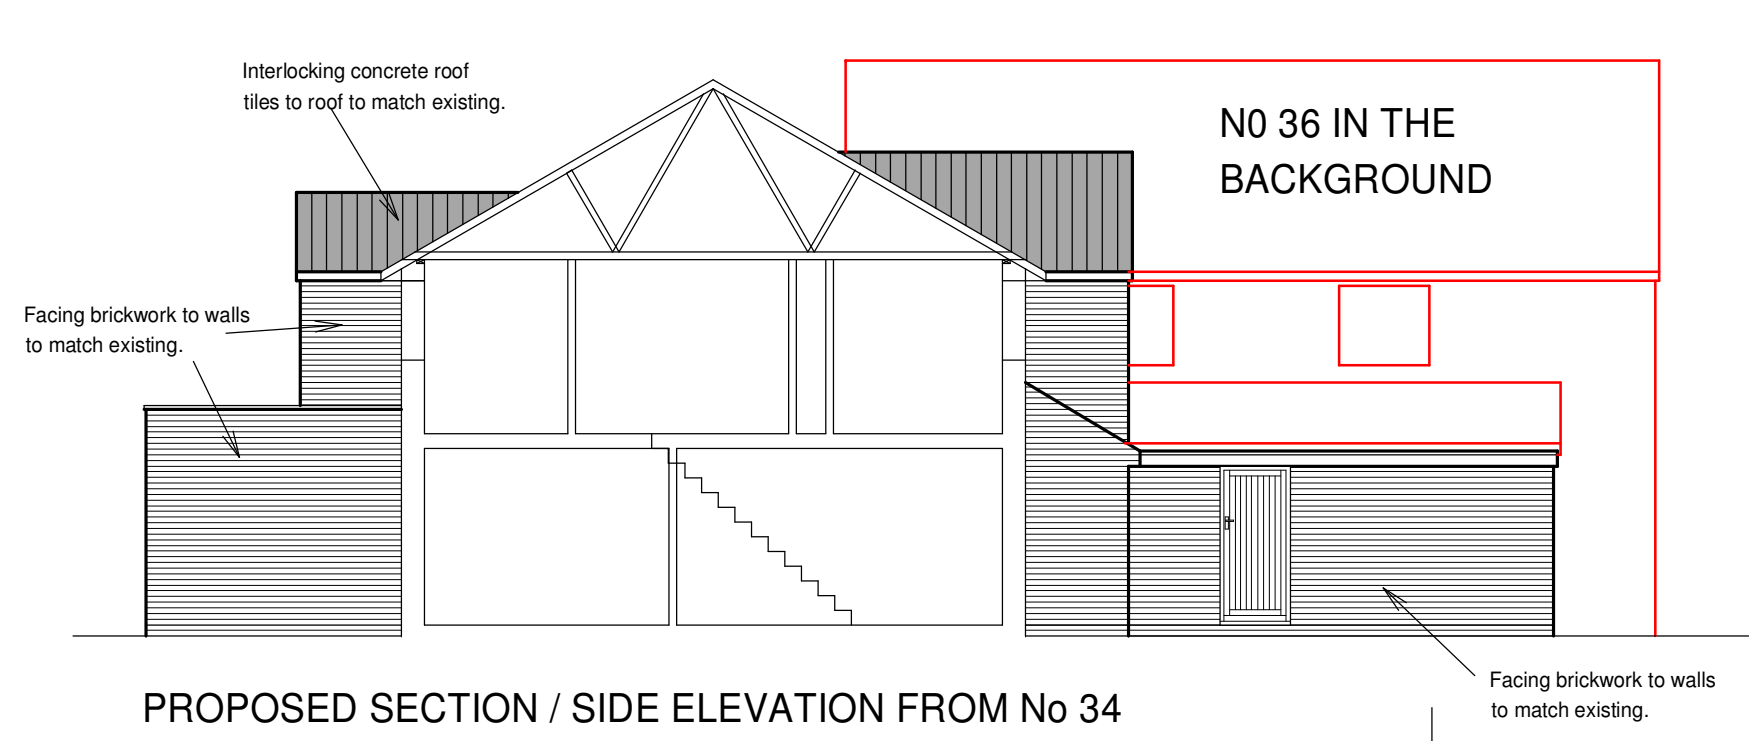

NOTE:
THIS DRAWING HAS BEEN PREPARED
TO OBTAIN PLANNING CONSENT ONLY.
IT IS NOT TO BE USED FOR
CONSTRUCTION PURPOSES.

ALL DIMENSIONS APPROXIMATE.
THESE PLANS CAN BE SCALED FOR
PLANNING PURPOSES ONLY.

CIL FLOOR AREAS CALC	
EXISTING GROUND FLOOR PLAN	- 76.7 SQM
EXISTING FIRST FLOOR PLAN	- 33.4 SQM
EXISTING TOTAL FLOOR AREA	-110.1 SQM
PROPOSED GROUND FLOOR PLAN	- 99.4 SQM
PROPOSED FIRST FLOOR PLAN	- 60.6 SQM
PROPOSED TOTAL FLOOR AREA	-160.0 SQM
FLOOR AREA TO BE TAKEN DOWN	- 43.3 SQM
TOTAL ADDITIONAL FLOOR AREA	- 49.9 SQM
PROPOSED NEW EXTENSIONS TOTAL	-993.2 SQM

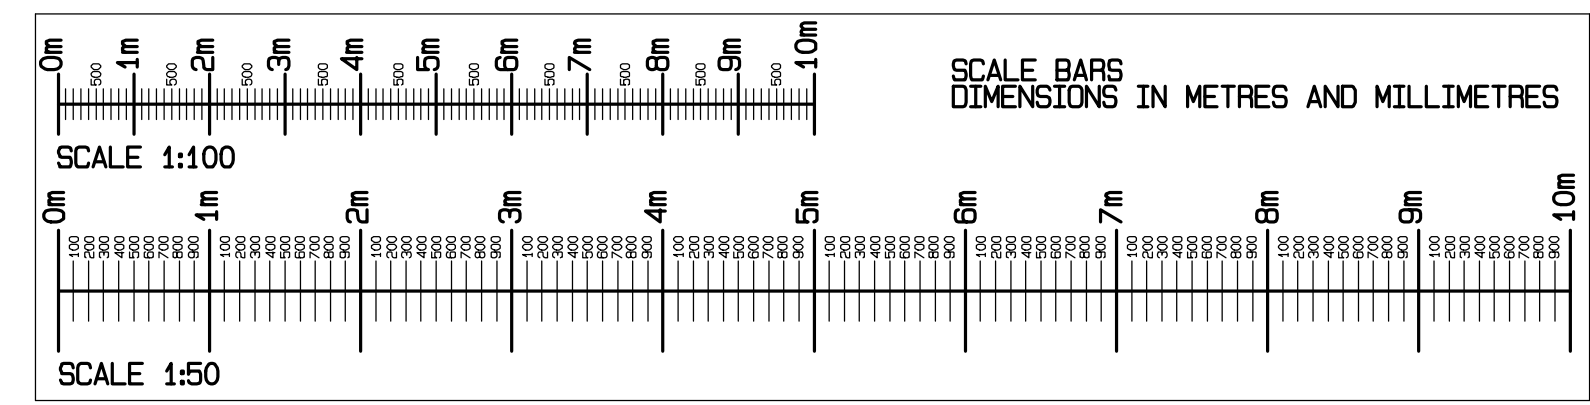

NEIL ARMSTRONG
ARCHITECTURAL SERVICES

31 Church Ground, South Marston,
Swindon, Wilts. SN3 4PL. Tel: (01793) 632158
Mobile: 07971 881162

client
**MISS L TOMPKINS AND
MR C EGGLETON**

project
**35 WAYLANDS
CRICKLADE
SWINDON WILTS
SN6 6BT**

title
**PROPOSED TWO STOREY
SIDE EXTENSION AND
SINGLE STOREY FRONT
AND REAR EXTENSIONS.**

scale
1:100
1:50

date
24-8-2026

drawn
NBA

paper
A1

revision
no.
Y26-115-2

Work to figured dimensions only.
Any queries should be
referred to the address shown above.
This drawing is the Copyright of
Neil Armstrong Architectural Services
and shall not be altered, copied or reproduced
in anyway without prior written consent.