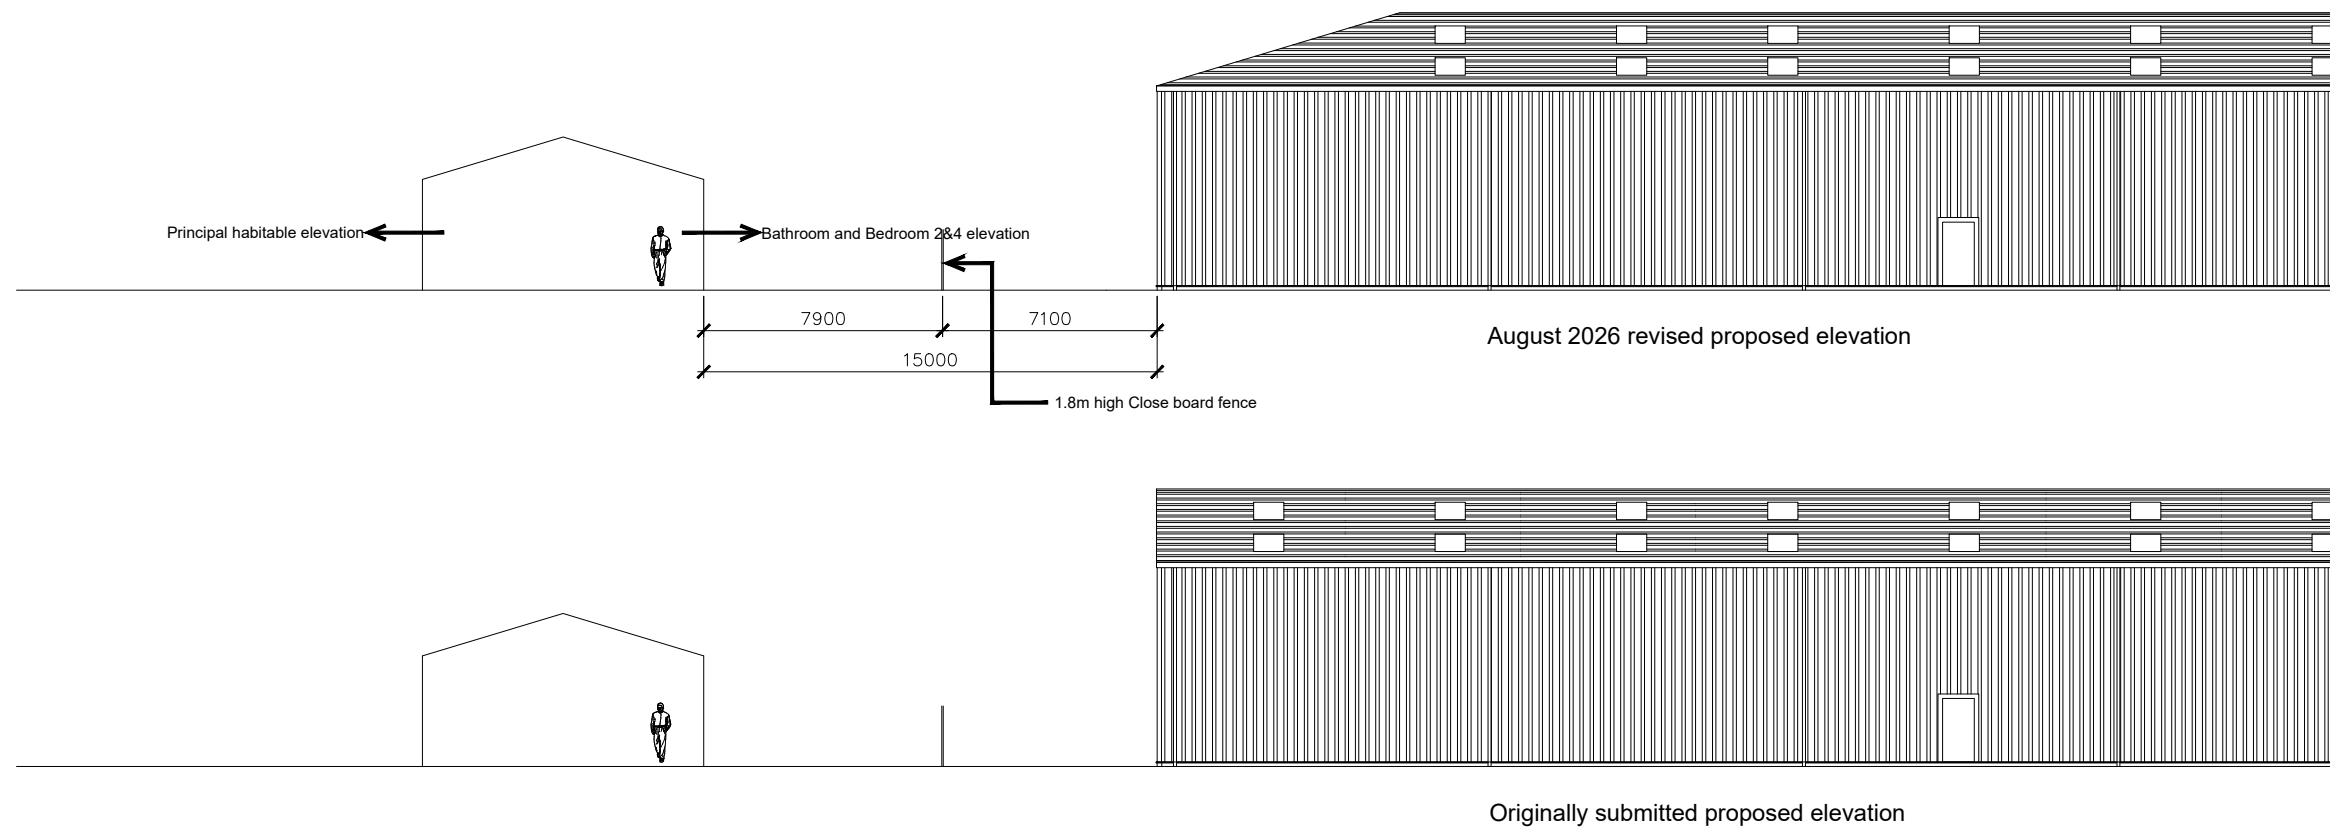
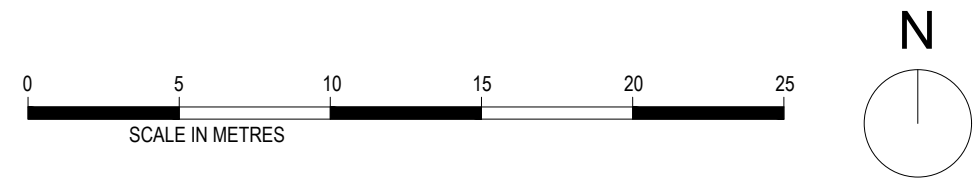


**ASHFORD
HOMES**
[SOUTH WESTERN] LIMITED

DORIC HOUSE, MIDDLETON DRIVE
BRADFORD ON AVON
WILTSHIRE BA15 1GB
TEL: 01225 791155
FAX: 01225 791166
WEB SITE: www.ashford-homes.co.uk
E-MAIL: ahmail@ashford-homes.co.uk

- revisions	
Only figured dimensions are to be worked from. Discrepancies must be reported to Ashford Homes.	
THIS DRAWING IS COPYRIGHT ©	
drawing status PLANNING ISSUE	
project TINPLATE SOUTHWICK	
drawing name CLASS Q RELATIONSHIP	
drawing no. TIN-007	revision -
scale 1:250	paper size A3
date 25-06-25	
drawn by FC	approved by