
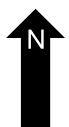
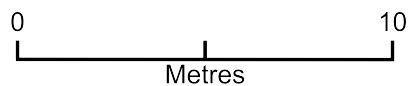


Bridge House, Happy Land., Ashton Keynes, SN6 6PN

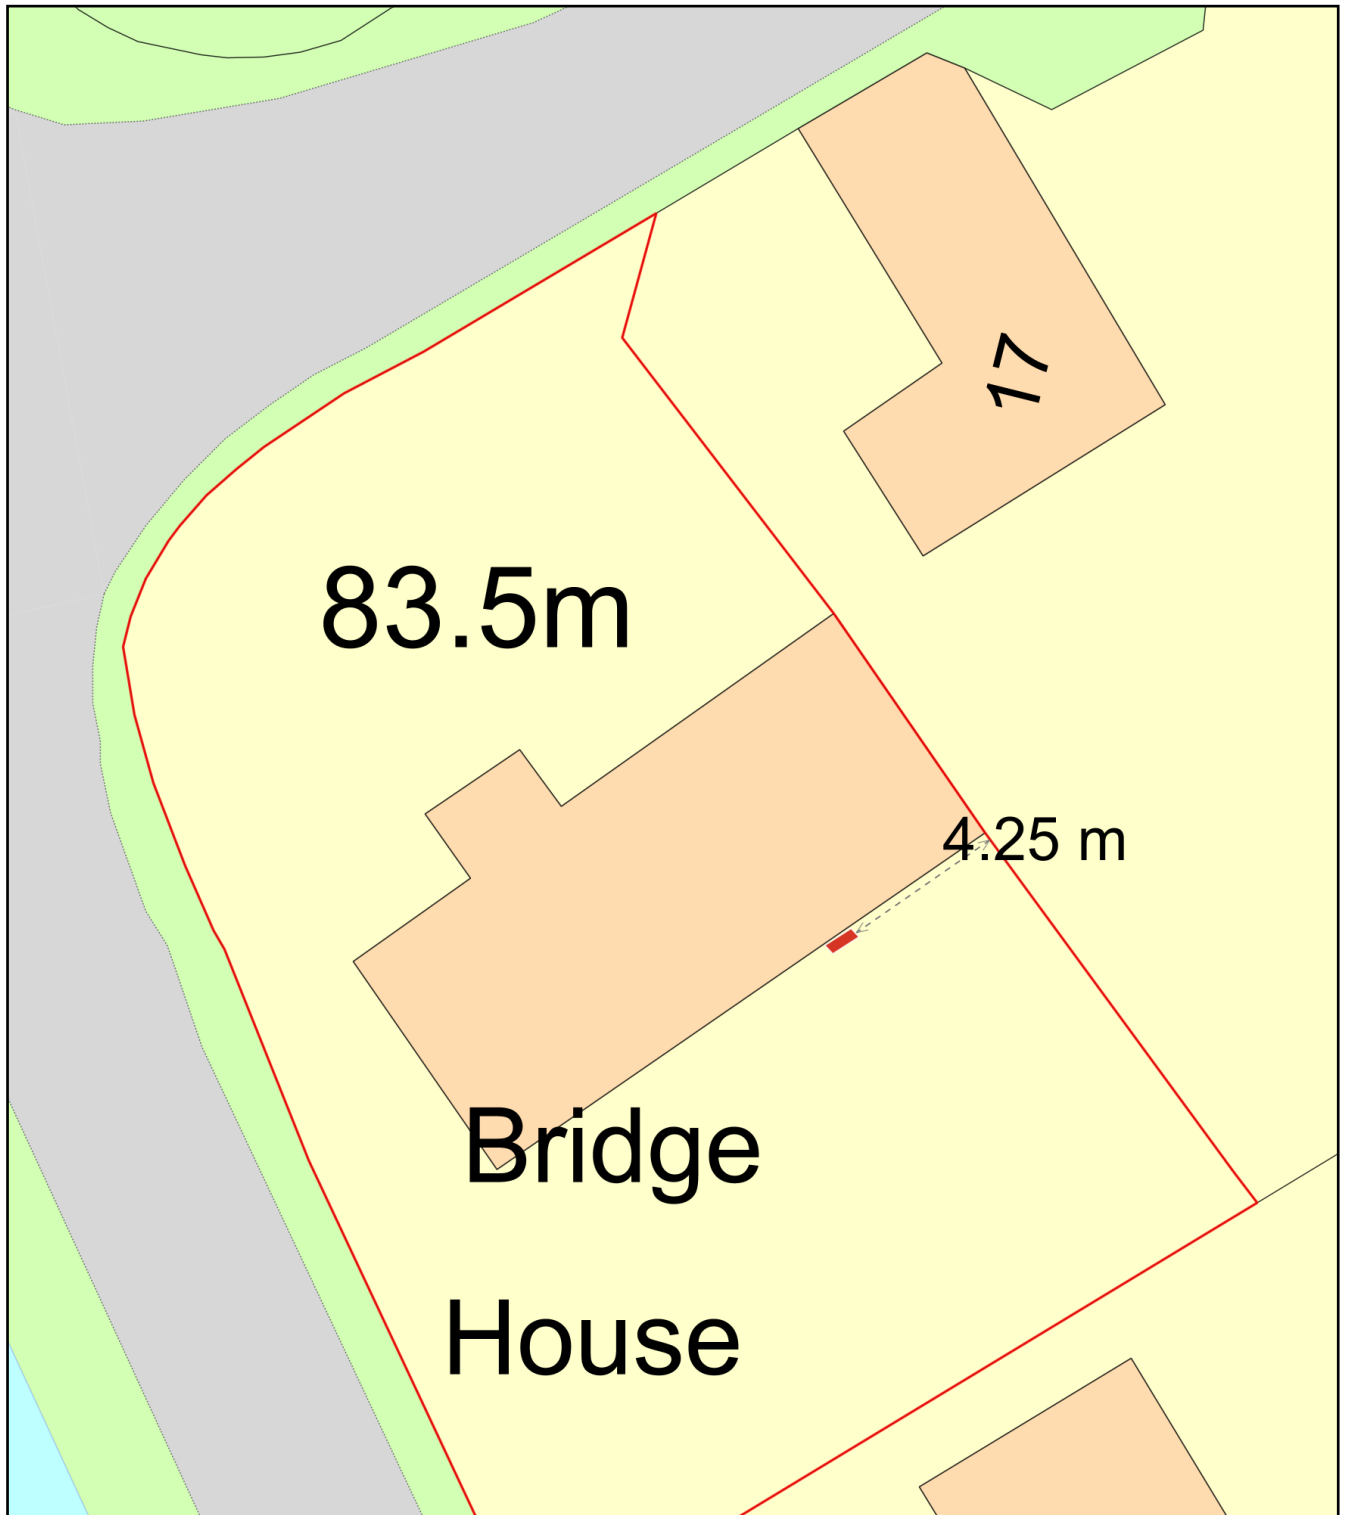

Plan Produced for: Air Conditioning Unit

Date Produced: 25 Aug 2026

Plan Reference Number: TQRQM26237151350718

Scale: 1:200 @ A4