



South West Elevation

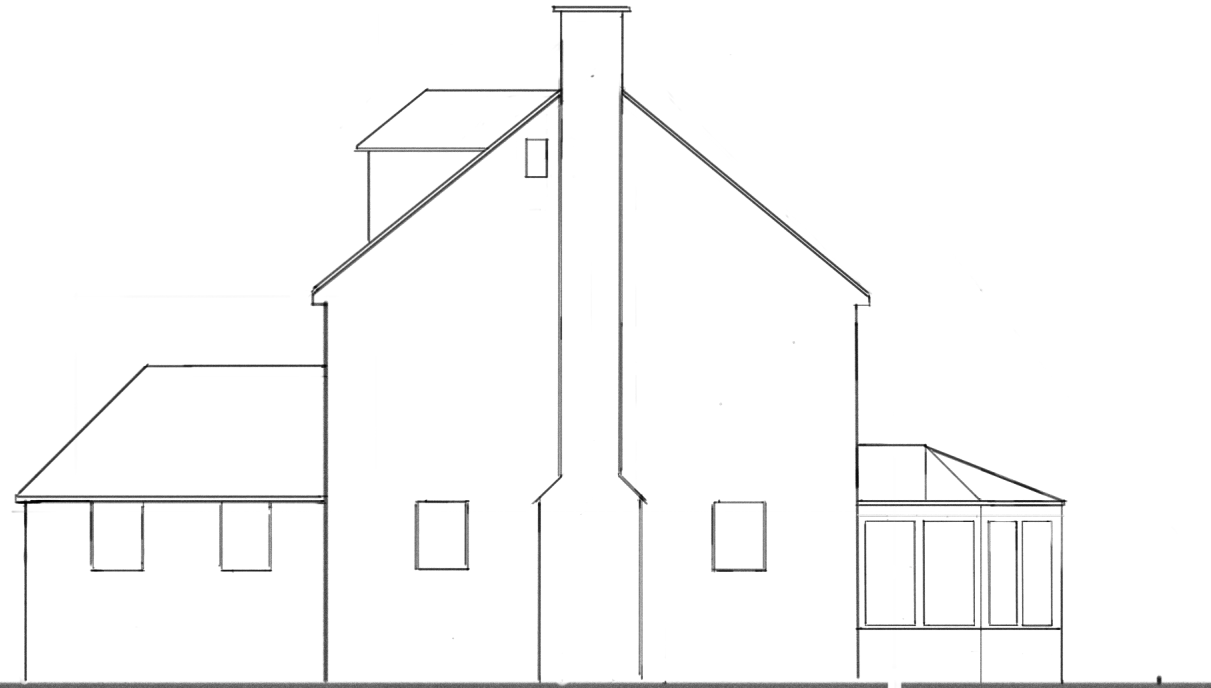


North East Elevation

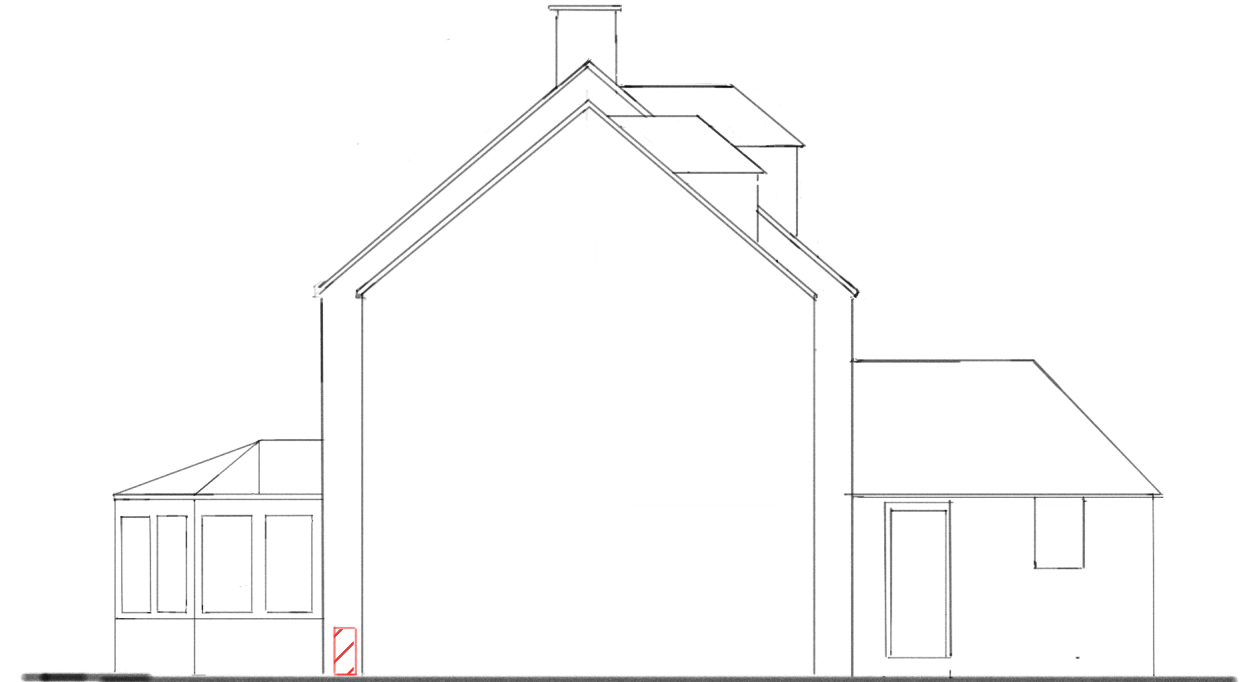

External Air Con unit ↗

Proposed External unit dimensions are
619mm H x 824mm W x 299mm D
Height from ground is 100mm


South East Elevation

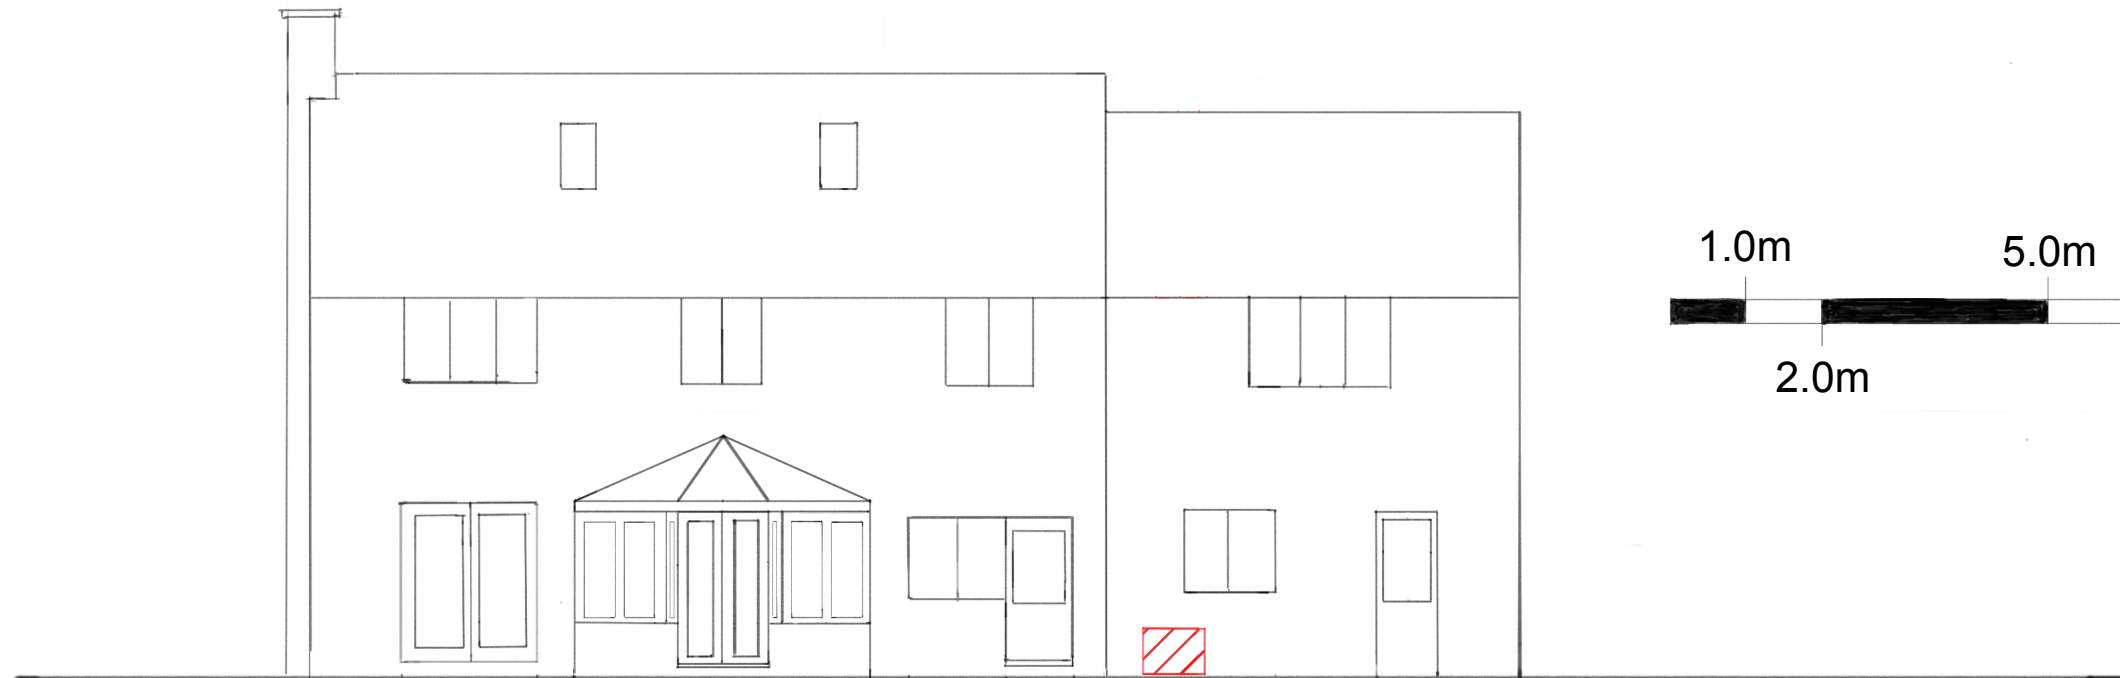

External Air Con unit ↗

4.25m

Rear and side elevations showing proposed
External Air Conditioning unit in 'red'

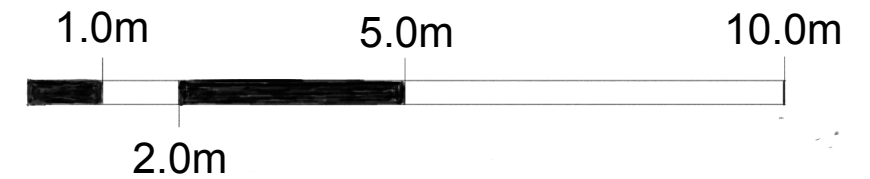

Sale 1:100 @ A3
Bridge House, Happy Land,
Ashton Keynes, SN6 6PN

Dated August 2026

Ref 1009/01

K. Winstone