




South West Elevation

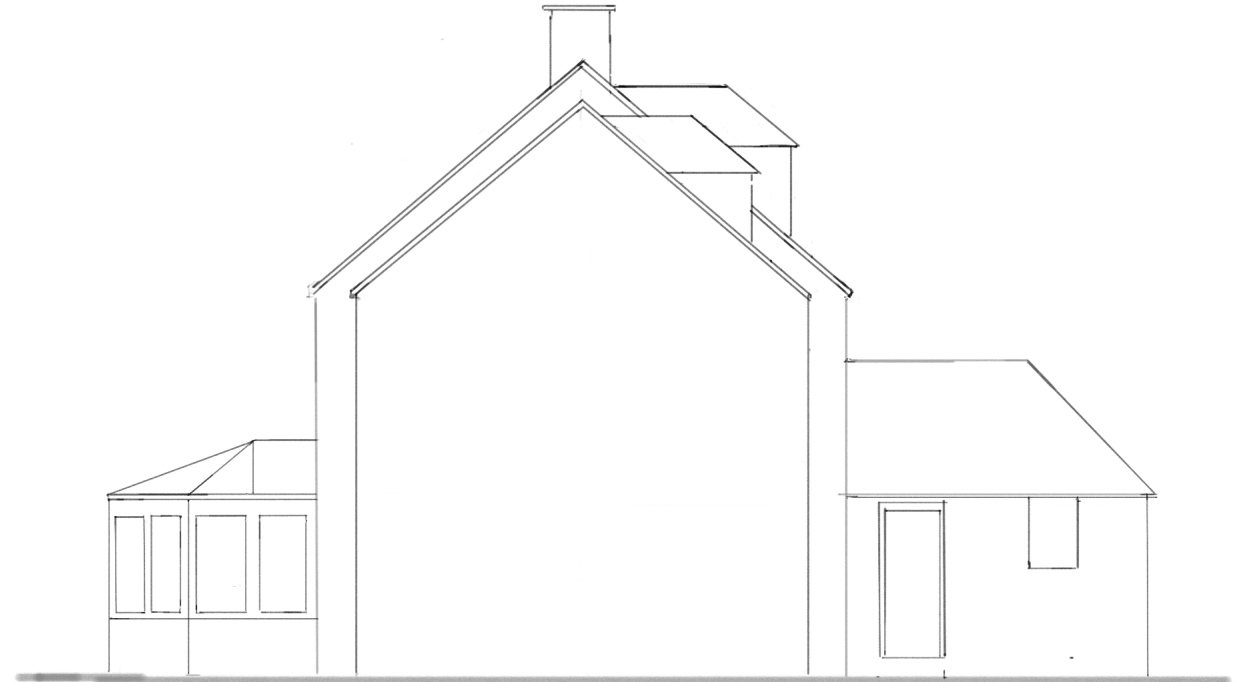

North East Elevation



South East Elevation

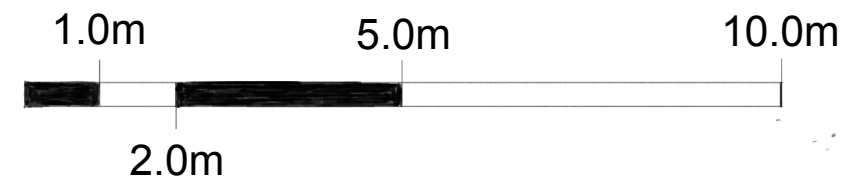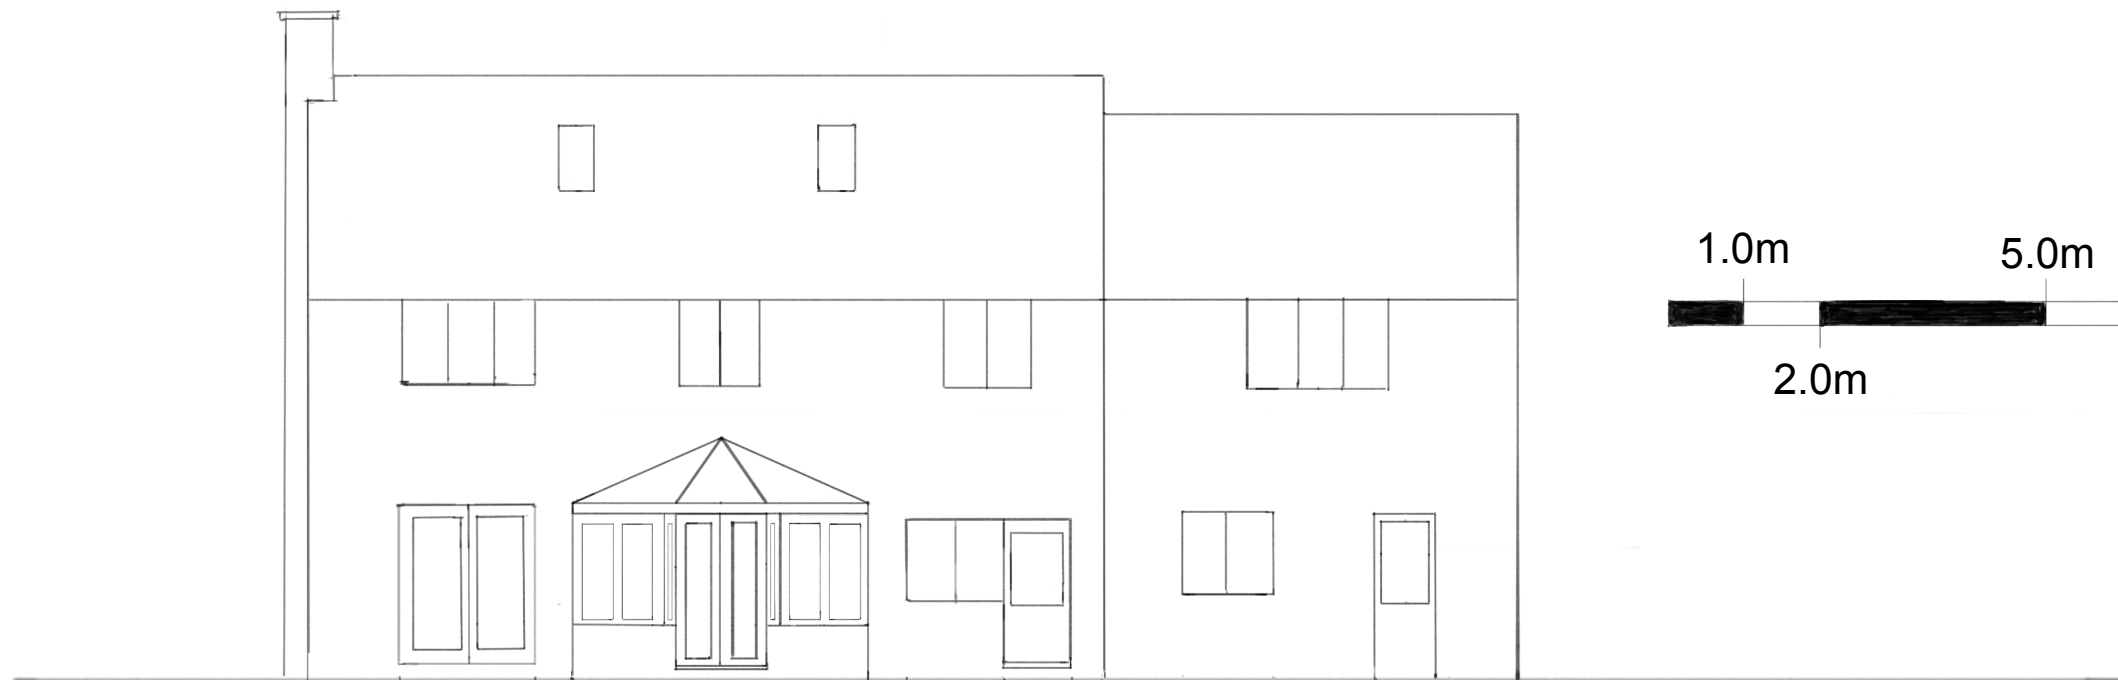

Existing Rear and side elevations

Sale 1:100 @ A3
Bridge House, Happy Land,
Ashton Keynes, SN6 6PN

Dated August 2026

Ref 1008/03a

K. Winstone