


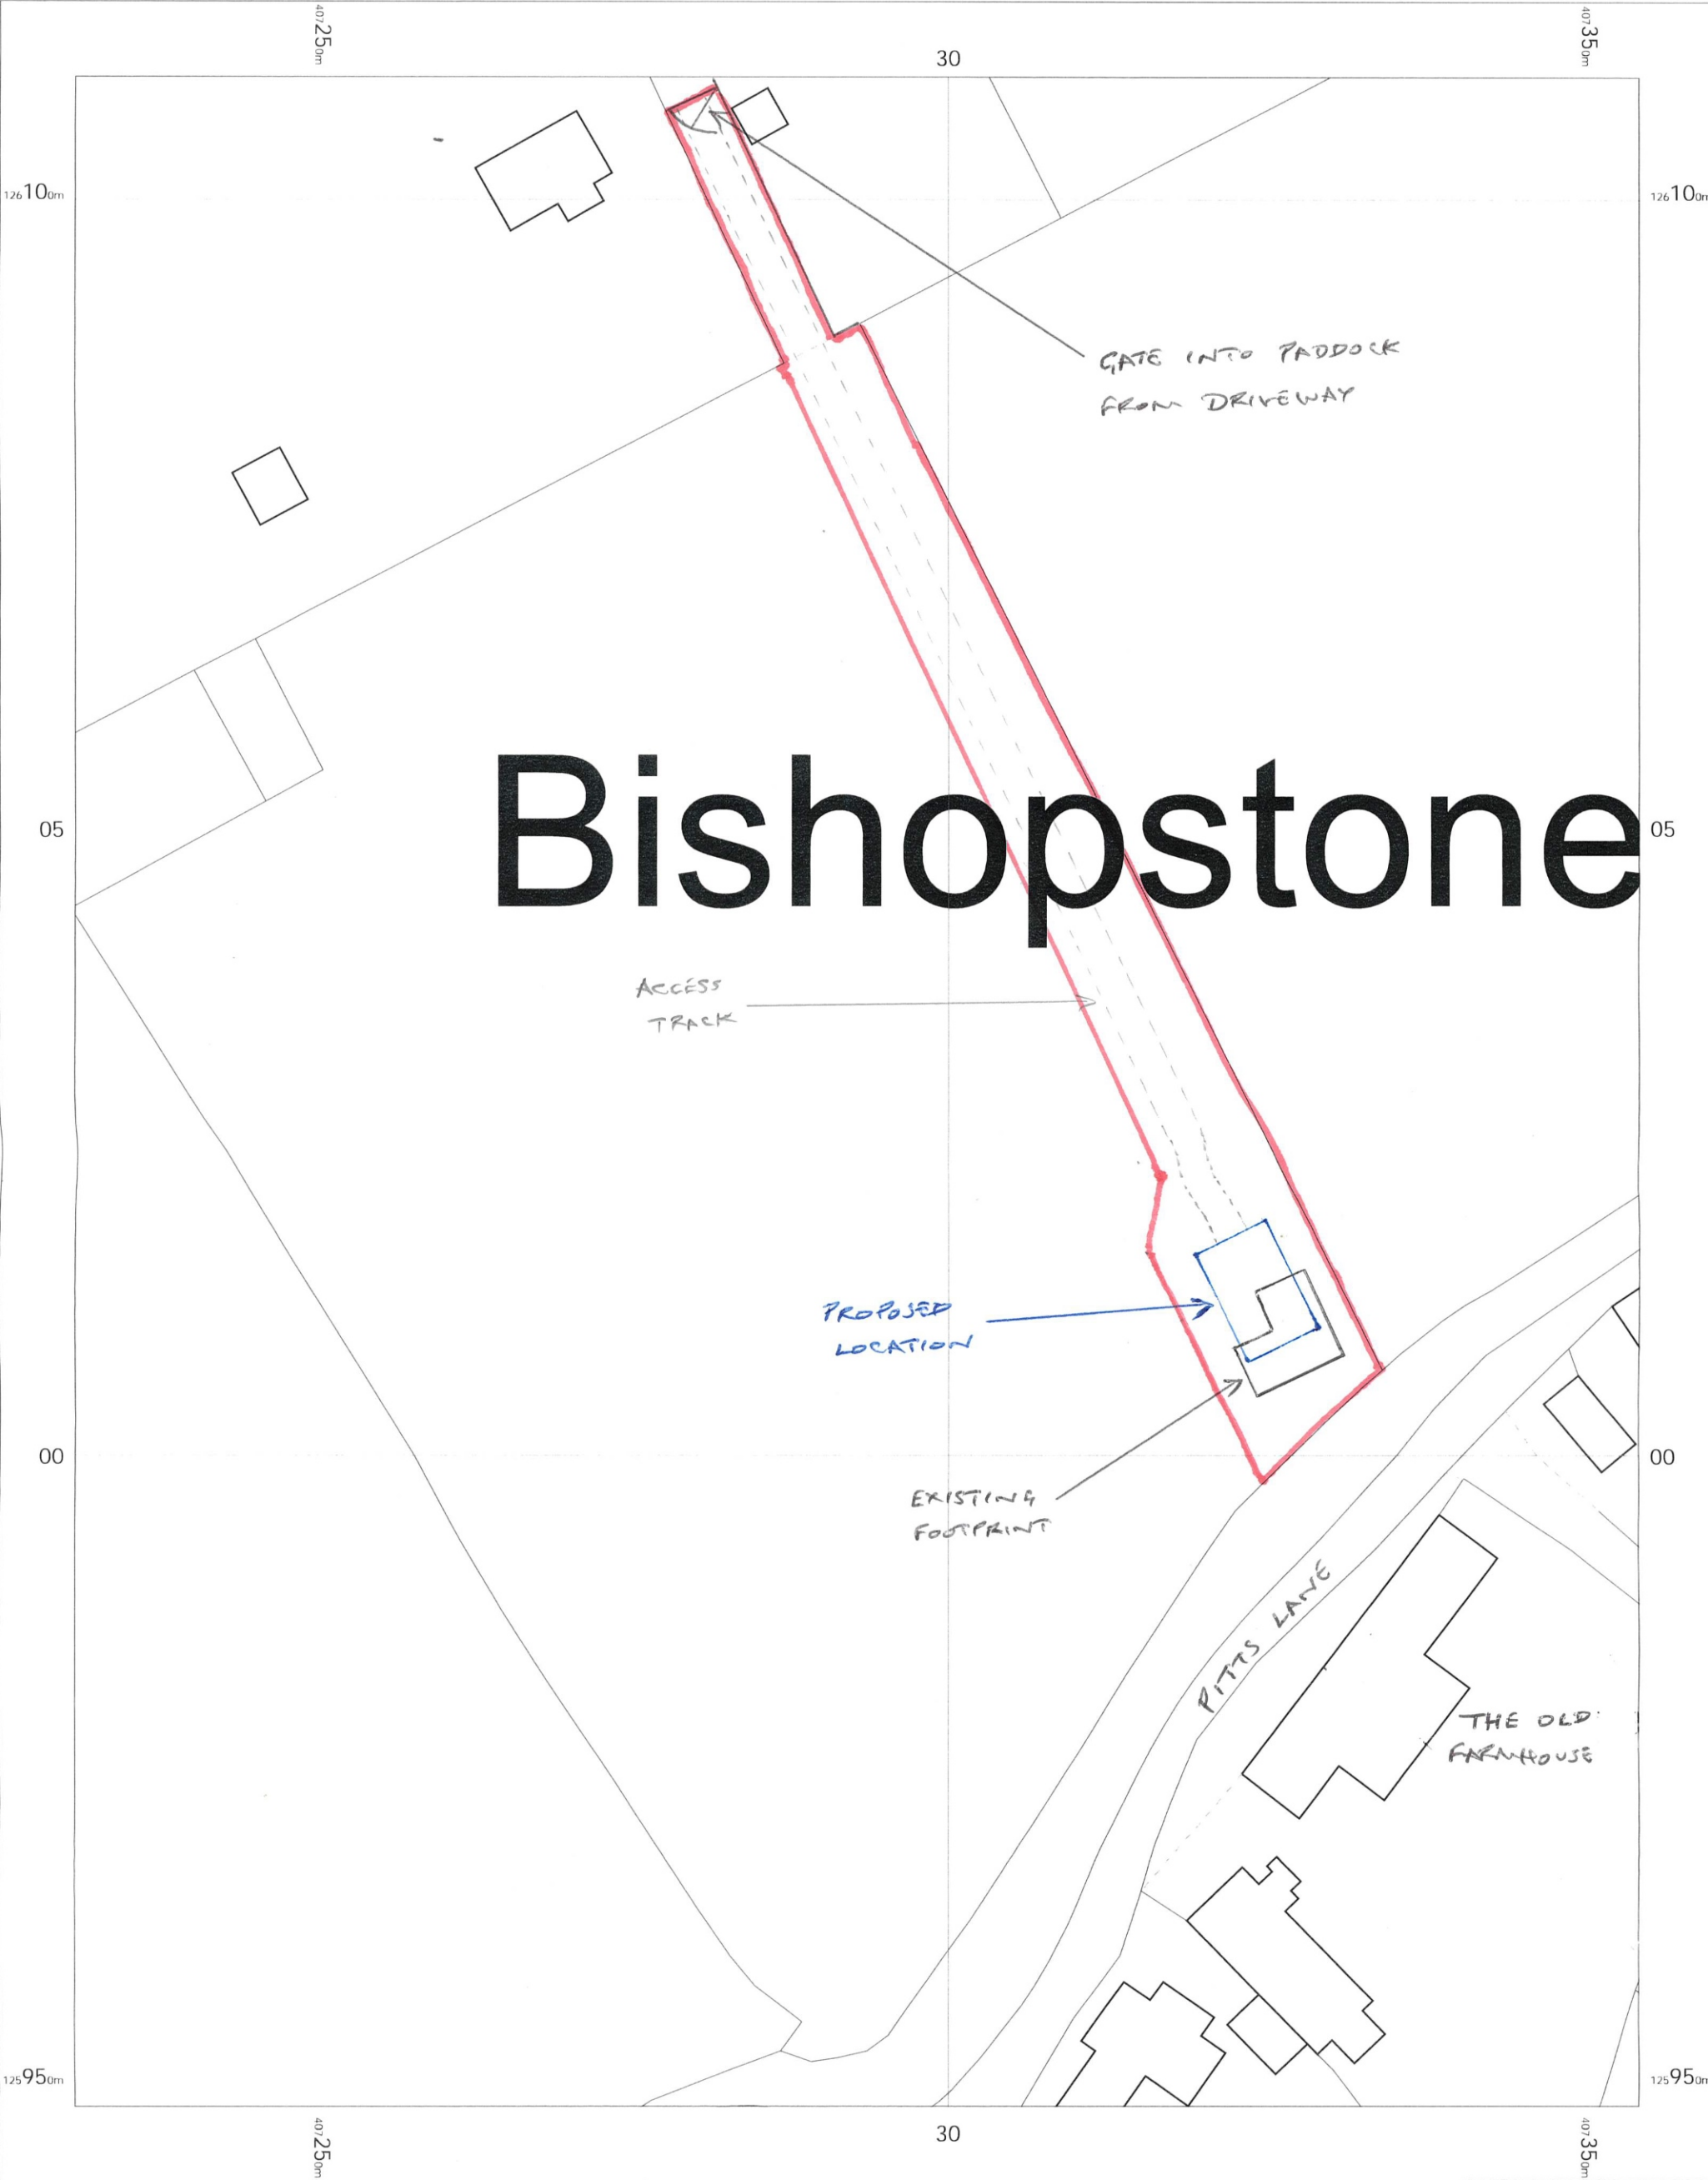

SITE PLAN

PROPOSED STORAGE BARN

The Old Malthouse
Broadchalke Road,
Salisbury,
Bishopstone,
Wiltshire
SP5 4AF

OS MasterMap 1250/2500/10000 scale
Saturday, August 9, 2025, ID: LAT-01236430
www.latitudemaps.co.uk
1:500 scale print at A3, Centre: 407293 E, 126029 N
©Crown Copyright Ordnance Survey. Licence no. AC0000806982



SCN 3232 03

25-08-2026

