


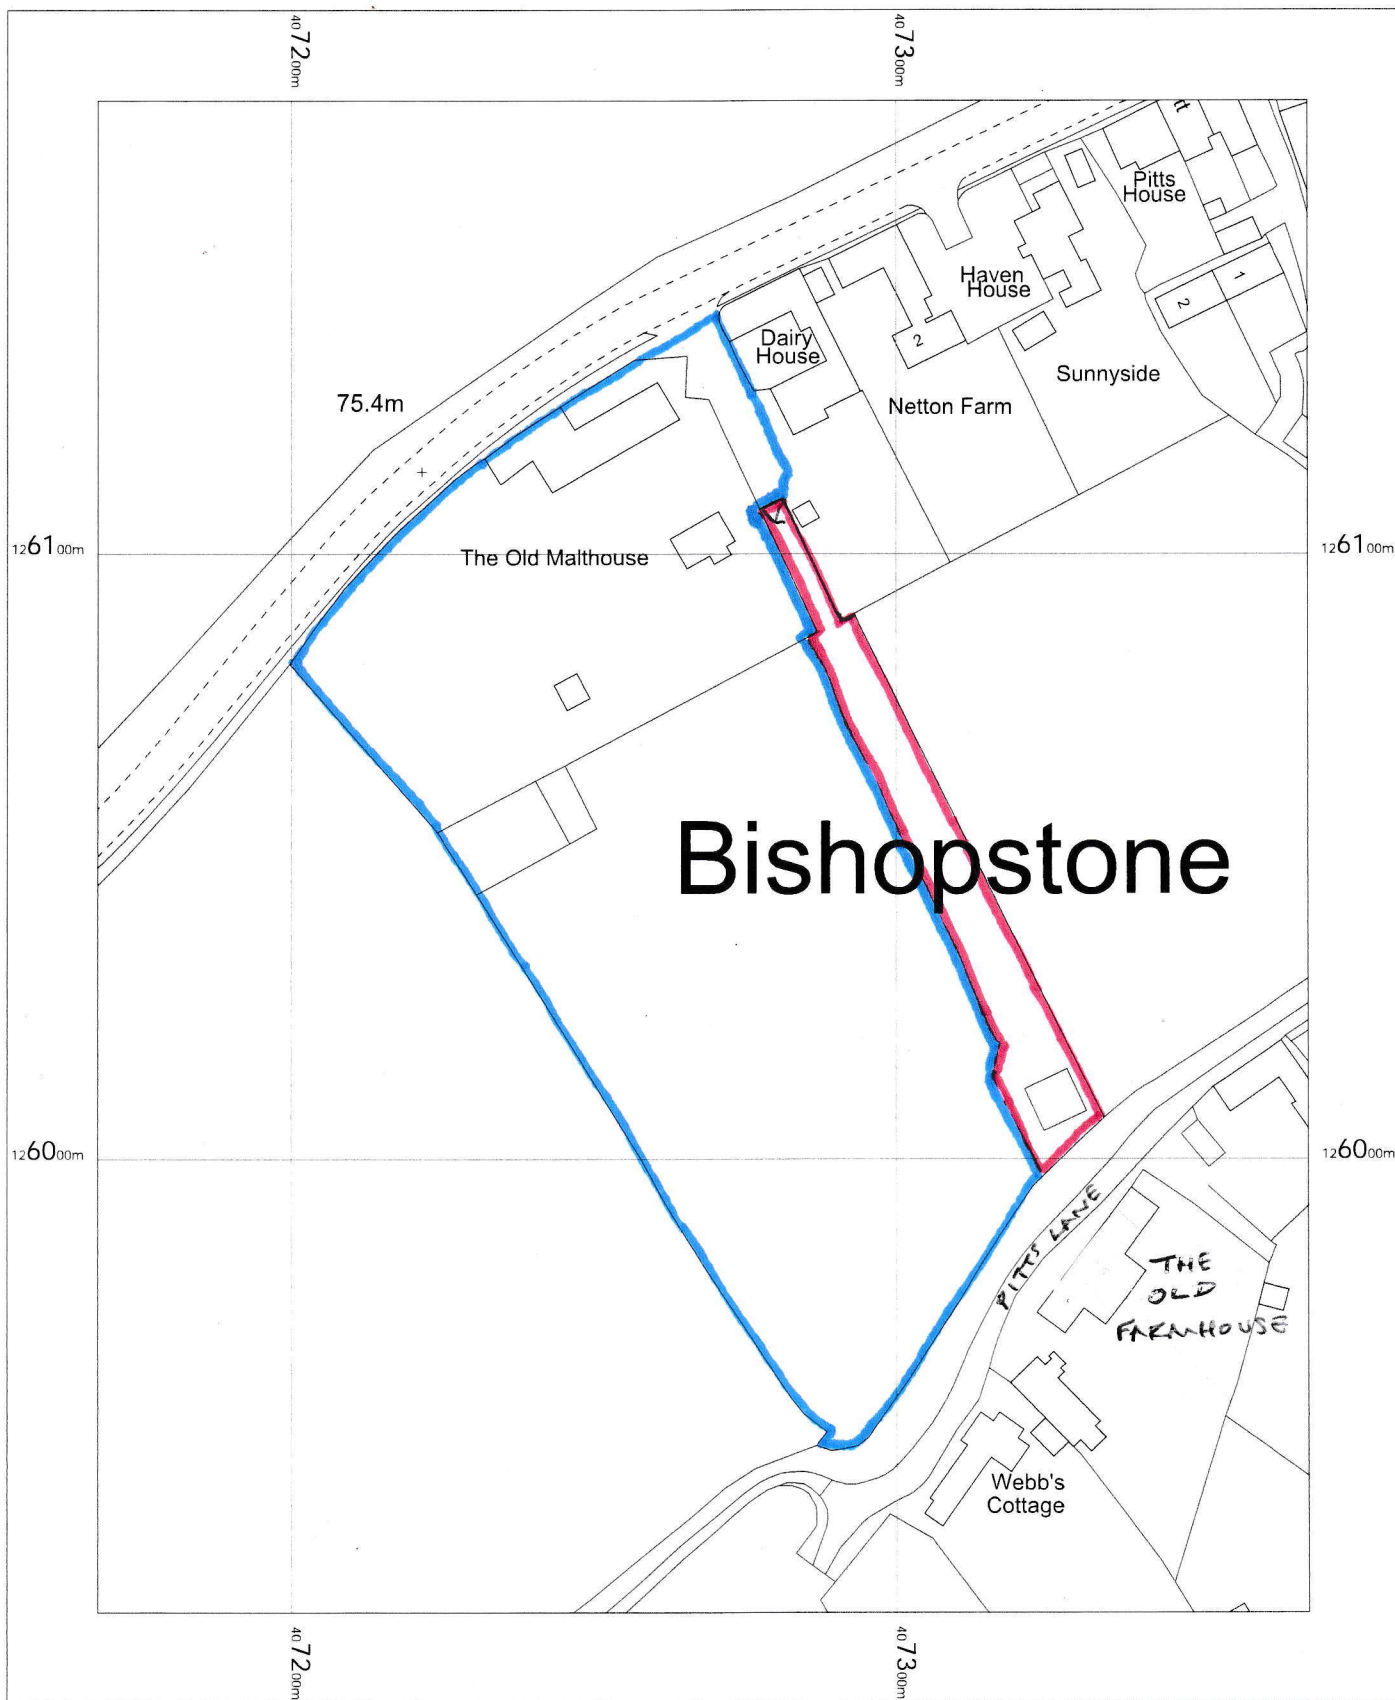

LOCATION PLAN


PROPOSED STORAGE BARN

The Old Malthouse
Broadchalke Road,
Salisbury,
Bishopstone,
Wiltshire
SP5 4AF

OS MasterMap 1250/2500/10000 scale
Saturday, August 9, 2025, ID: LAT-01236429
www.latitudemaps.co.uk

1:1250 scale print at A4, Centre: 407268 E, 126050 N

©Crown Copyright Ordnance Survey. Licence no.
AC0000806982

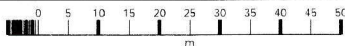

SEN3232

01

25-08-2026



LATITUDE
MAPPING

