

Proposed storage barn

The Old Malthouse

Broadchalke Road


Bishopstone ,

Salisbury

Wiltshire

SP5 4AF

## Cross Section

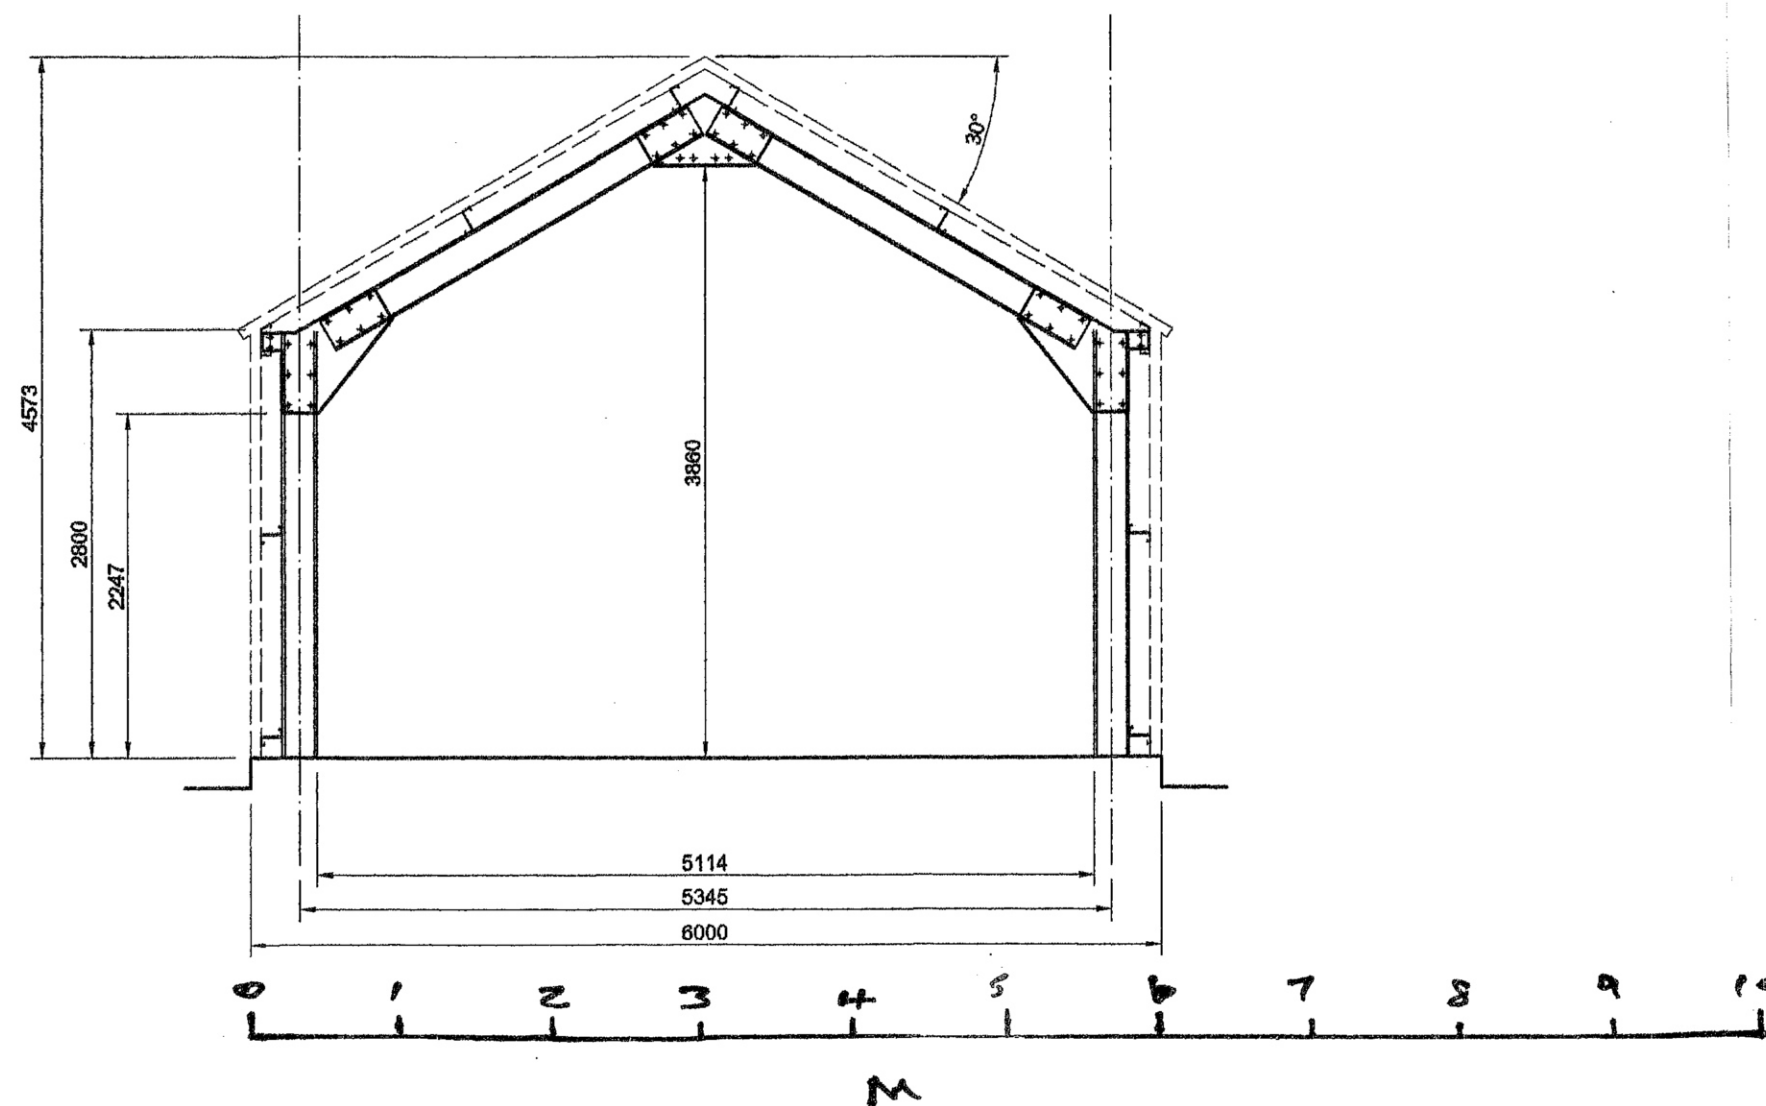

Measurements shown in mm

Scale 1:50

|         |    |
|---------|----|
| SCN3232 | 05 |
|---------|----|

01-07-2026