


Legend

■ New STP

▨ New Discharge Components

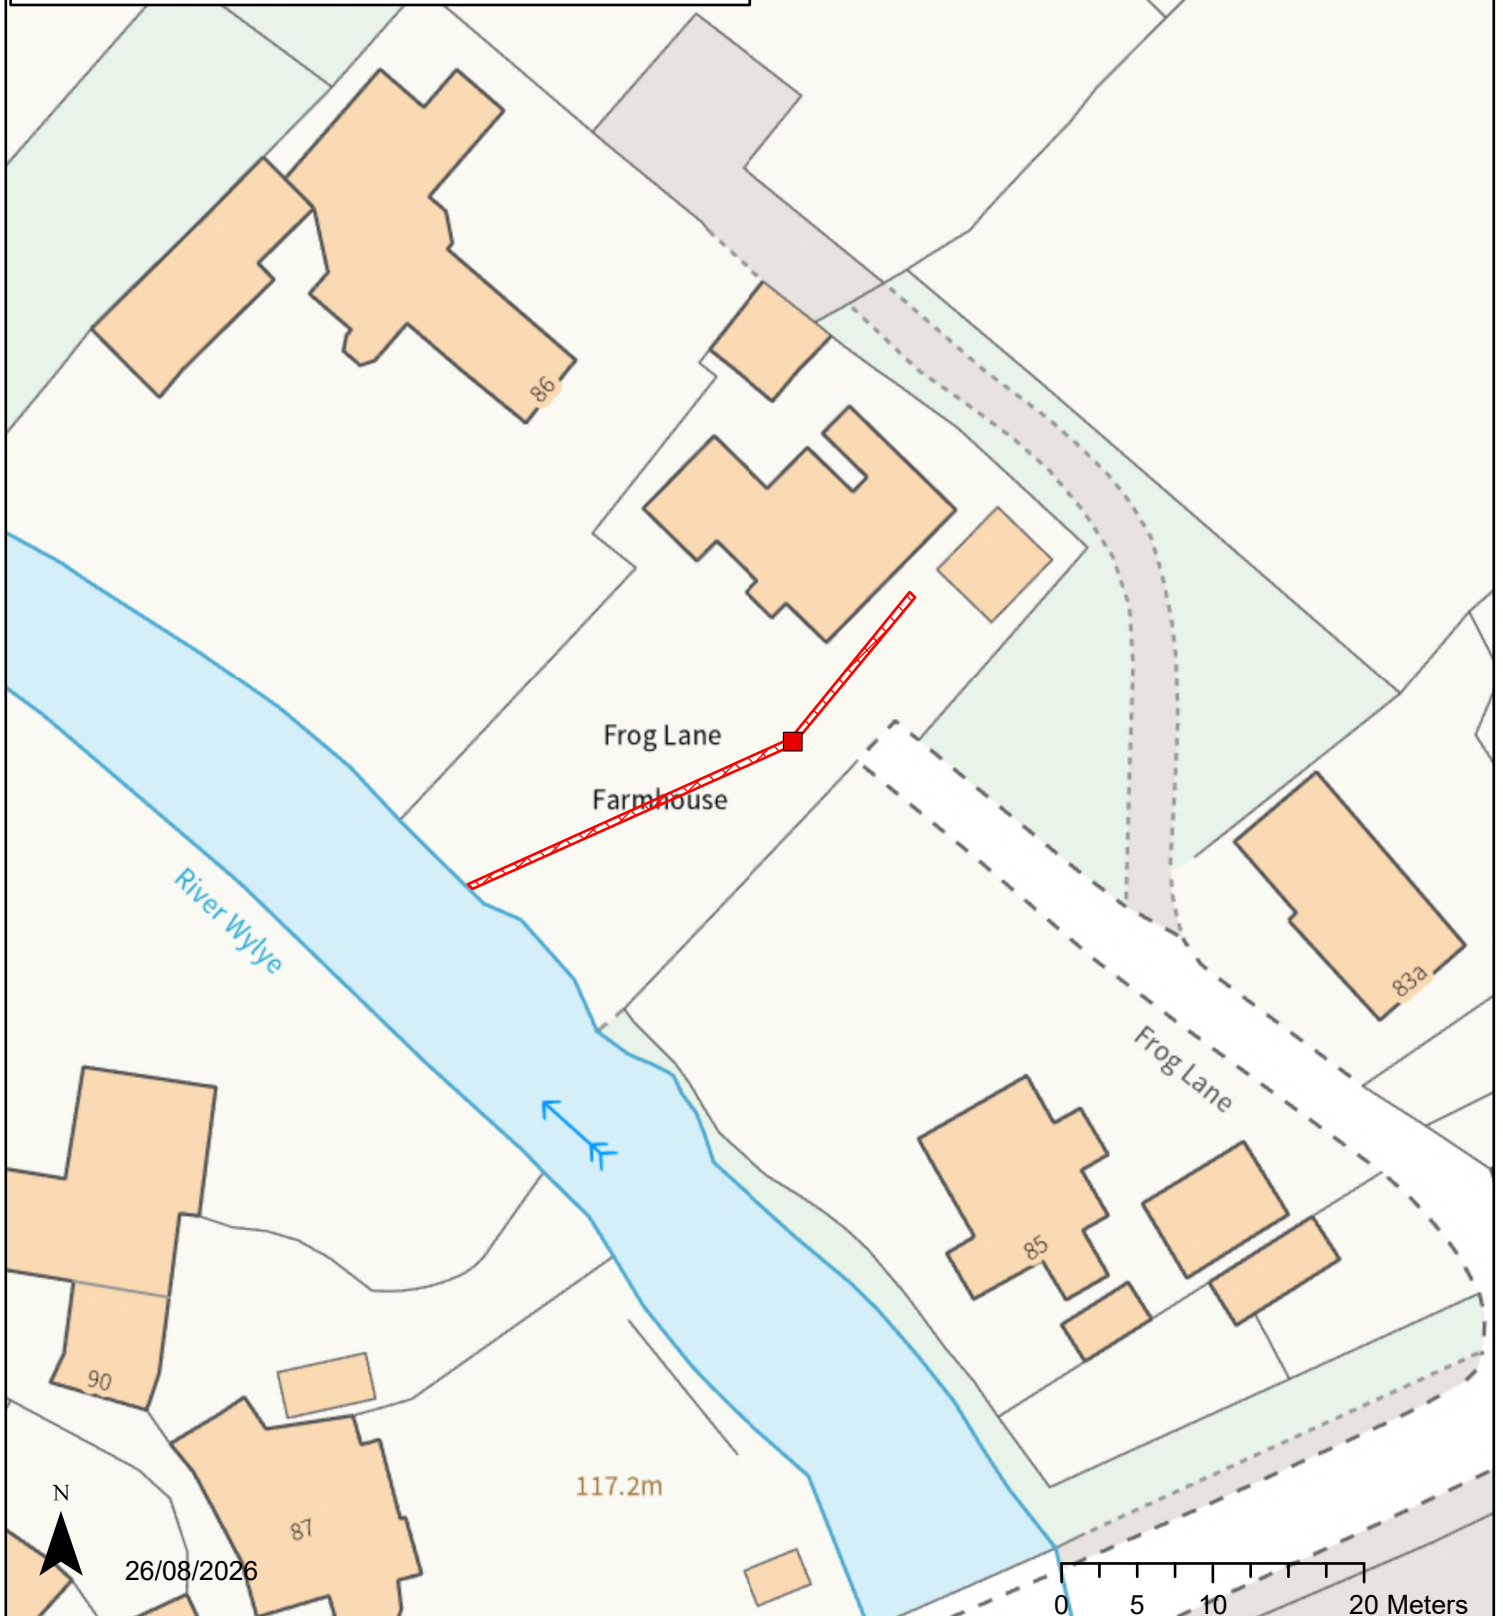

REVAMP YOUR TANK

Project: Frog Lane Farmhouse, 84 Sand Street, Longbridge Deverill, BA12 7DS

Contractor: Willow

Scale: 1:500

Wiltshire Council