


All Intellectual Property Rights (including but not limited to copyright) subsisting in or arising out of this drawing and the building works depicted are owned by Pegasus Planning Group Ltd (Pegasus Group) and may not be copied, adapted, disseminated, redistributed, reproduced and/or otherwise used without a written licence. Pegasus Group accepts no liability for any use of this drawing other than for its original purpose and by the original client except in circumstances where approval for use has been provided by Pegasus Group in writing. Use only written dimensions. Drawing prepared for planning application purposes only. Do not scale (or use) for construction, sales or any other purpose. Any queries to be reported to Pegasus Group for clarification. Copyright © Pegasus Planning Group Limited (2025) Use of this drawing is subject to the Terms & Conditions available @ pegasusgroup.co.uk

Issue:

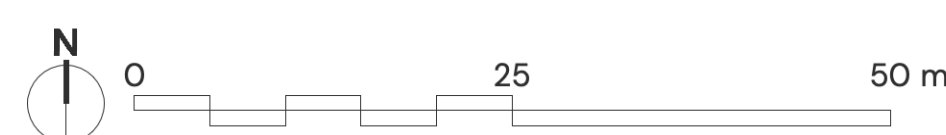

Primary School site

PHASE 1, LAND AT BLACKMORE FARM, MELKSHAM – PARKING STRATEGY

| PEGASUSGROUP.CO.UK | TEAM/DRAWN BY: JBY | APPROVED BY: STH | DATE: 18/08/2026 | SCALE: 1-500@A0 | DRWG: P25-2391_DE_02_B_01-7 | CLIENT: BARRATT REDROW |

PEGASUS
GROUP



SANDRIDGE COMMON

The Hub

EXTRACT OF SOUTHERN SITE EXTENTS
SCALE 1:2000

KEY: PARKING STRATEGY

APPLICATION BOUNDARY

PARKING TYPOLOGIES:

HARDSTANDING (ALLOCATED) 427

GARAGE 20

INTEGRAL GARAGE 29

TOTAL (ALLOCATED) 476

VISITOR PARKING (UNALLOCATED) 45

CYCLE PARKING

GARAGE (6 x 3m INTERNAL TO ALLOW FOR CYCLE STORAGE)

INTEGRAL GARAGE (6 x 3m INTERNAL TO ALLOW FOR CYCLE STORAGE)

SHED/CYCLE STORE

UP TO 3 BIKES FOR HOUSING
UP TO 9 BIKES IN COMMUNAL
BIKE STORES