



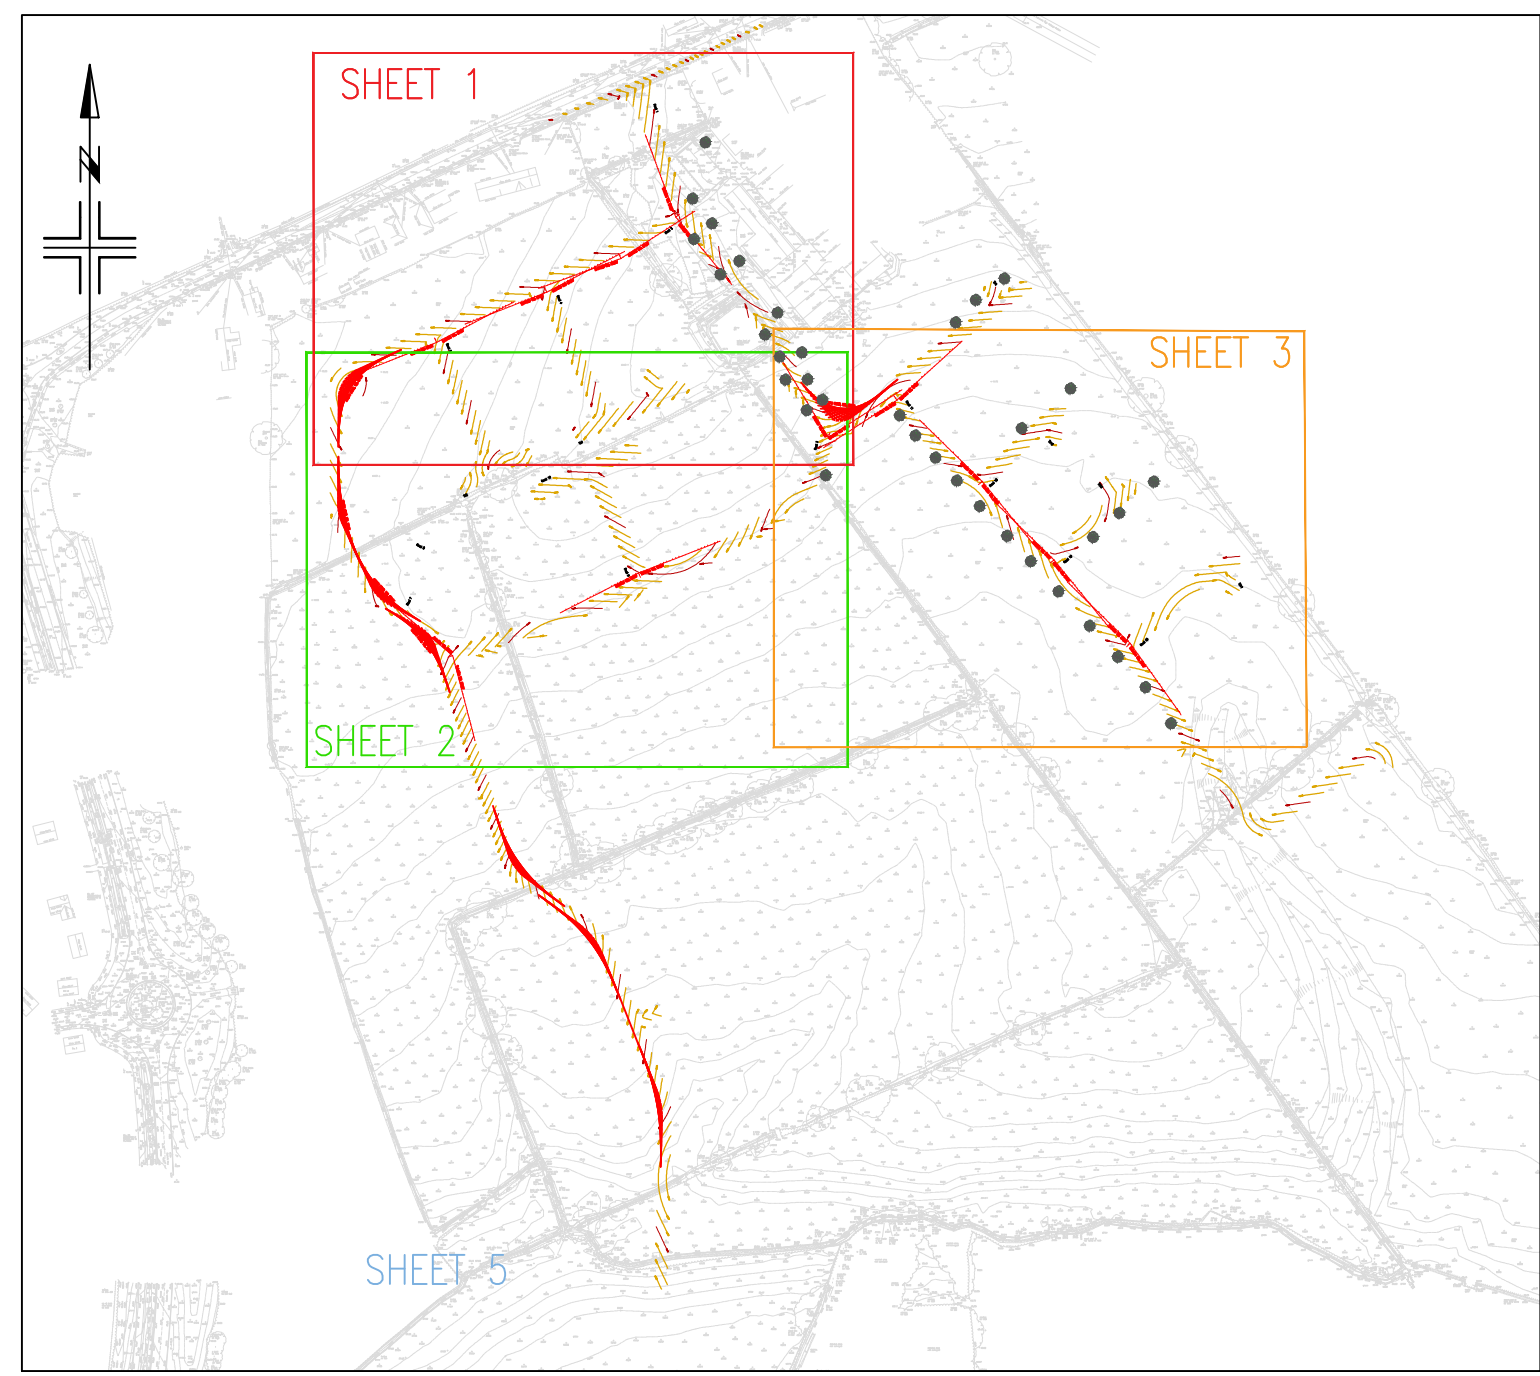

- GENERAL NOTES**
1. DO NOT SCALE
 2. THE CONTRACTOR IS TO CHECK AND VERIFY ALL BUILDINGS AND SITE DIMENSIONS AND LEVELS, INCLUDING SOWER INVERT LEVELS, BEFORE WORKS START ON SITE. THE CONTRACTOR IS TO COMPLY IN ALL ASPECTS WITH THE CURRENT BUILDING LEGISLATION, BRITISH STANDARDS, BUILDING REGULATIONS ETC.
 3. POSITIONS OF EXISTING SERVICES/STATUTORY UNDERTAKERS APPARATUS ADJACENT TO OR CROSSING PROPOSED EXCAVATIONS ARE TO BE CHECKED BY THE CONTRACTOR PRIOR TO STARTING WORK
 4. THIS DRAWING IS TO BE READ IN CONJUNCTION WITH AND CHECKED AGAINST ALL OTHER DRAWINGS, ENGINEERING DETAILS, SPECIFICATION AND ANY STRUCTURAL, GEOTECHNICAL OR OTHER SPECIALIST DOCUMENT PROVIDED.
 5. ANY ANOMALY OR CONTRADICTION BETWEEN ANY OF THE ABOVE IS TO BE REPORTED TO THE DEVELOPER.
 6. ALL WORKS FOR ADOPTION UNDER A SECTION 104 AGREEMENT SHALL BE CARRIED OUT TO THE NATIONAL DESIGN GUIDE AND THE REQUIREMENTS OF THE LOCAL WATER AUTHORITY.
 7. ALONG THE MAIN SPINE ROAD MINIMUM INTERVISIBILITY DISTANCES OF 43m COMMENSURATE WITH A 30mph DESIGN SPEED.

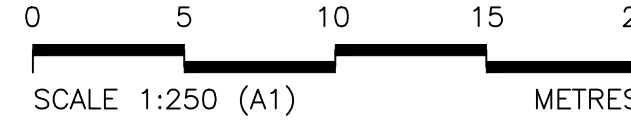

18.08.26 Planning
Blackmore Farm
Phase 1 Visibility Splay Layout
DWG: 10466 - 122 - 01
1250 @A0 August 2026 Dm: AH App: REV. A
Client: David Wilson Homes

Phoenix
DESIGN PARTNERSHIP LIMITED

1" Floor Office Suite, The Old... Suite 7, Unit Three, Mole Valley...
1250 @A0 August 2026 Dm: AH App: REV. A
Client: David Wilson Homes

This drawing is the copyright of Phoenix Design Partnership Ltd. No liability will be accepted for amendments or errors in this printed or digital format.

PLANNING