

Church Farmhouse

NOTES:

THIS DRAWING IS THE COPYRIGHT OF THE ARCHITECTS AND MUST NOT BE REPRODUCED WITHOUT PERMISSION.

WHERE AN ITEM IS ADDRESSED WITHIN A DRAWING OF DIFFERENT SCALES, THE LARGER SCALE DRAWING IS TO BE WORKED TO.


DO NOT SCALE FROM THIS DRAWING, INDICATED DIMENSIONS ARE TO BE WORKED TO AT ALL TIMES.

ALL DIMENSIONS AND TOLERANCES ARE TO BE CHECKED ON SITE. ANY DISCREPANCIES ARE TO BE NOTIFIED TO THE ARCHITECTS BEFORE PROCEEDING.


IF ANY WORKS DEVIATE FROM THAT WHICH IS DRAWN, THE ARCHITECTS MUST BE NOTIFIED AND COMPLIANCE WITH LOCAL PLANNING POLICY, AND THE BUILDING REGULATIONS MUST BE SOUGHT.




1 Stable Building - Proposed Front / West Elevation
1 : 100

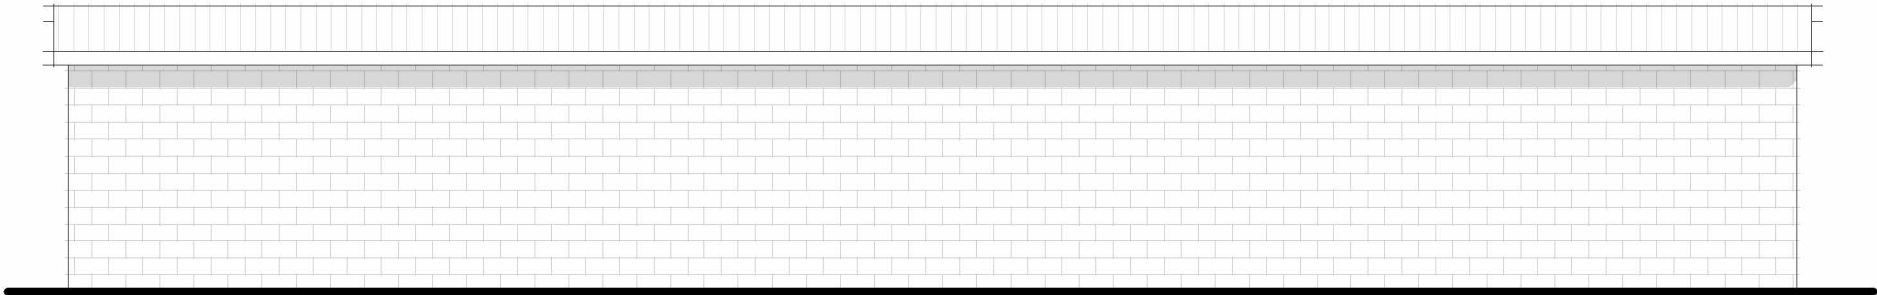

2 Stable Building - Proposed Rear / East Elevation
1 : 100

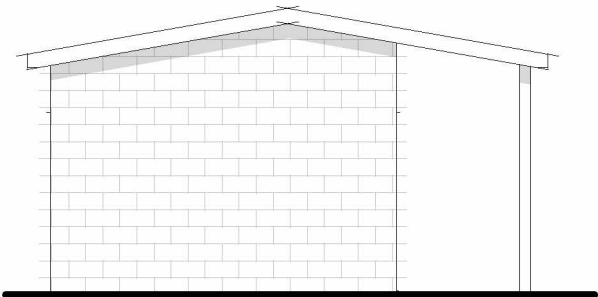

3 Stable Building - Proposed Side / North Elevation
1 : 100

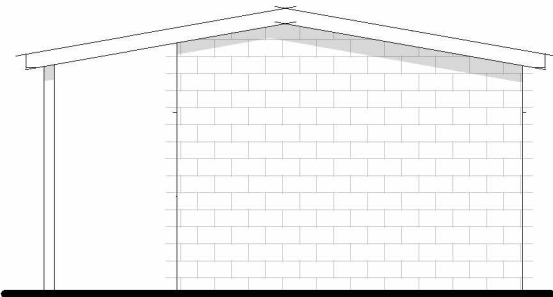

4 Stable Building - Proposed Side / South Elevation
1 : 100

C	Revision 3	05.08.26
Revision:	Description:	Date: