


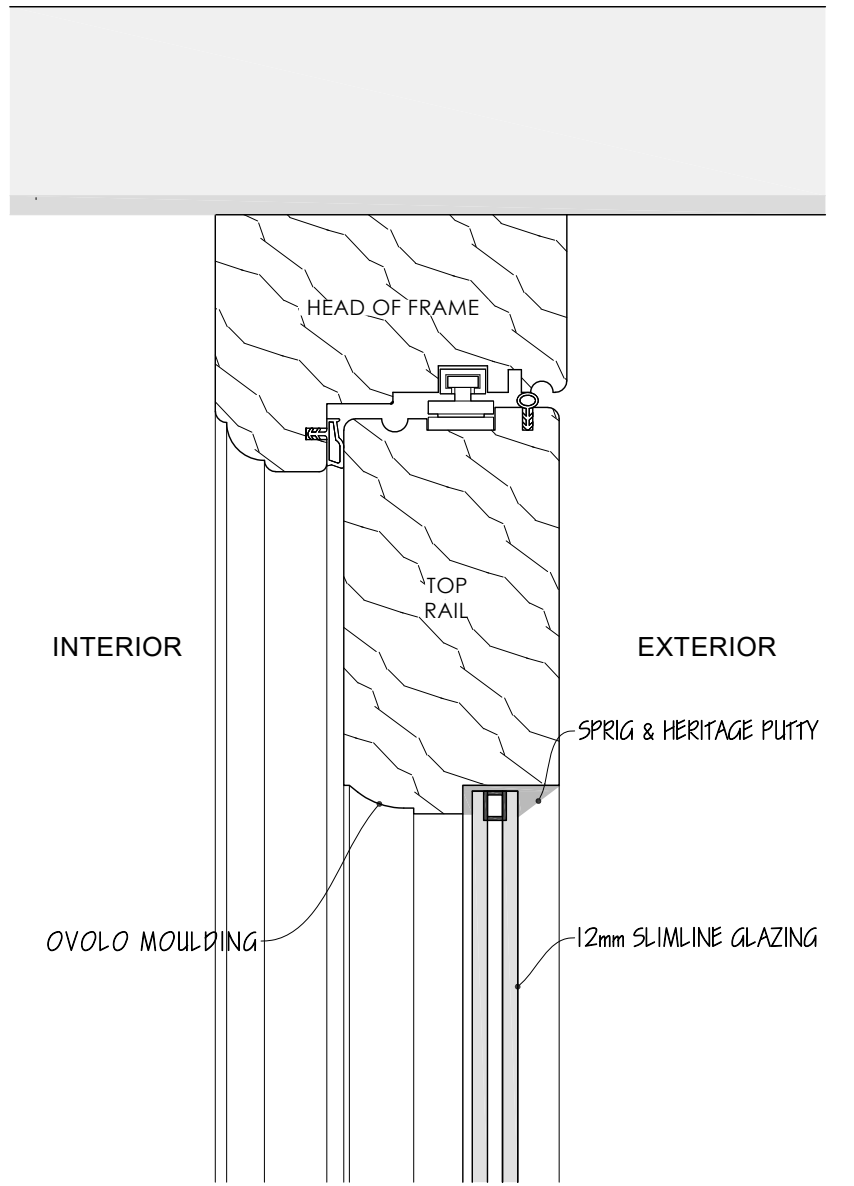


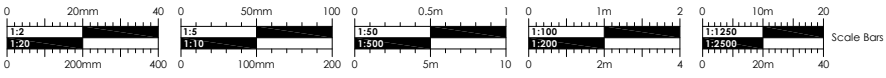


SECTION A-A (1:2)

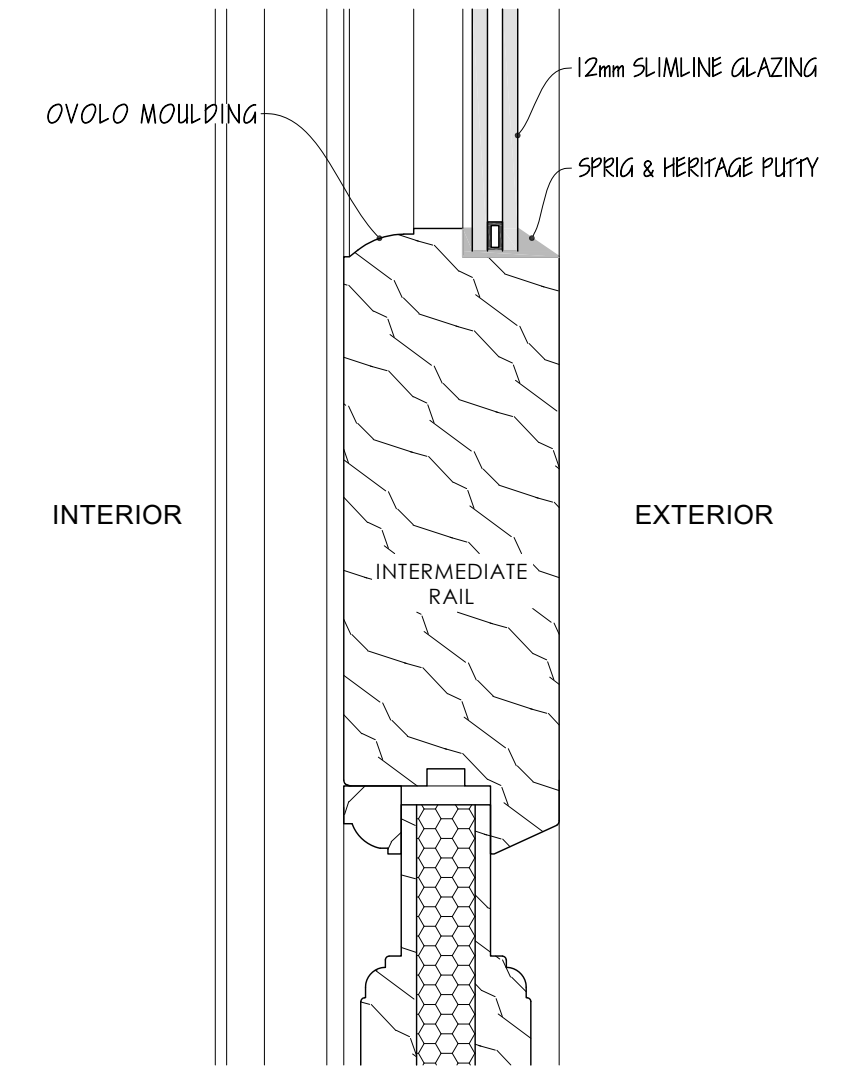


SECTION B-B (1:2)

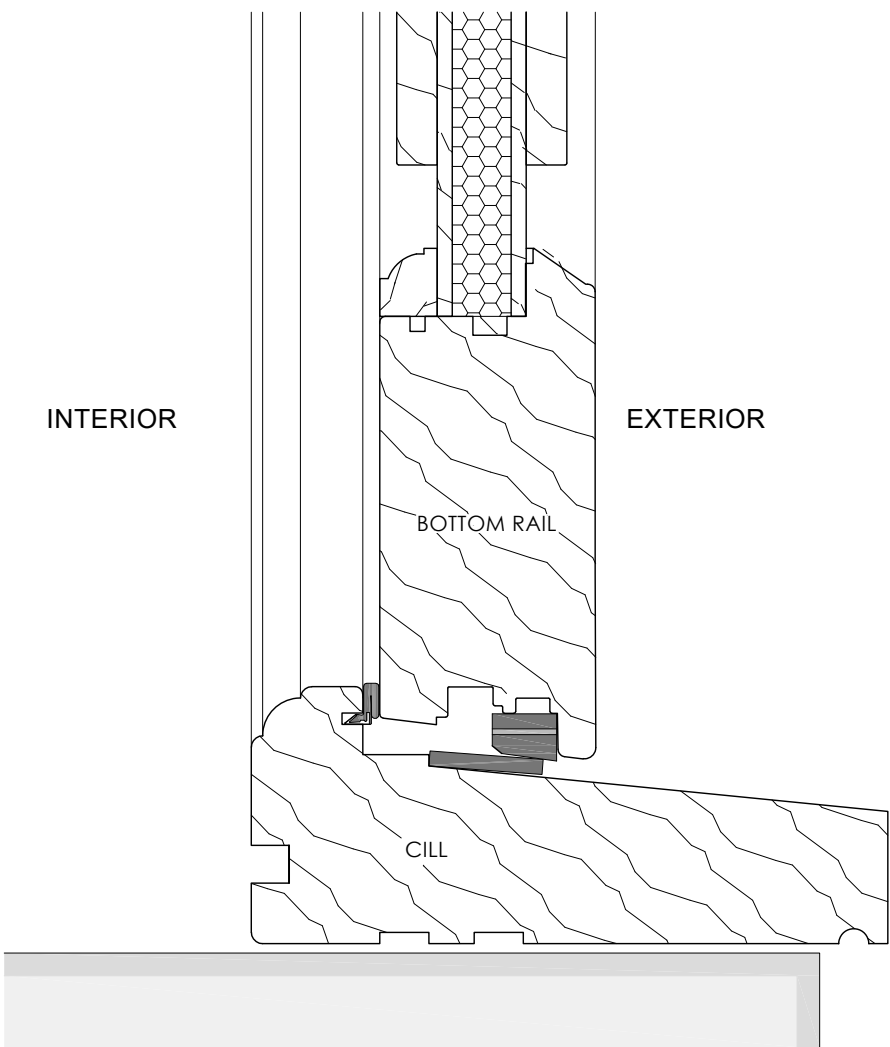


SECTION C-C (1:2)

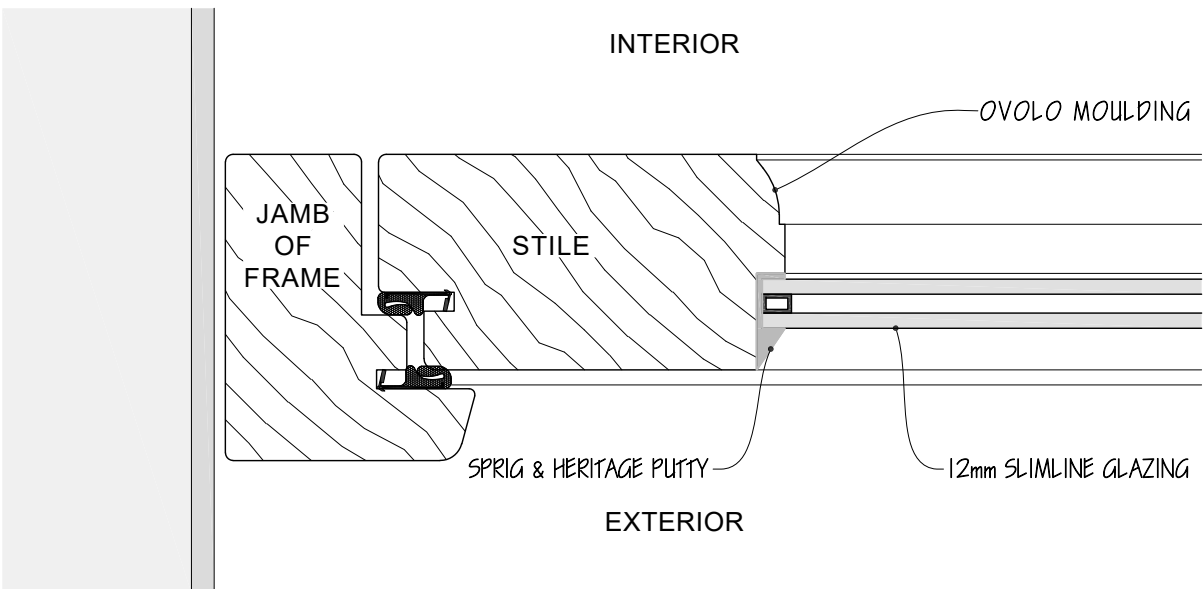


SECTION D-D (1:2)

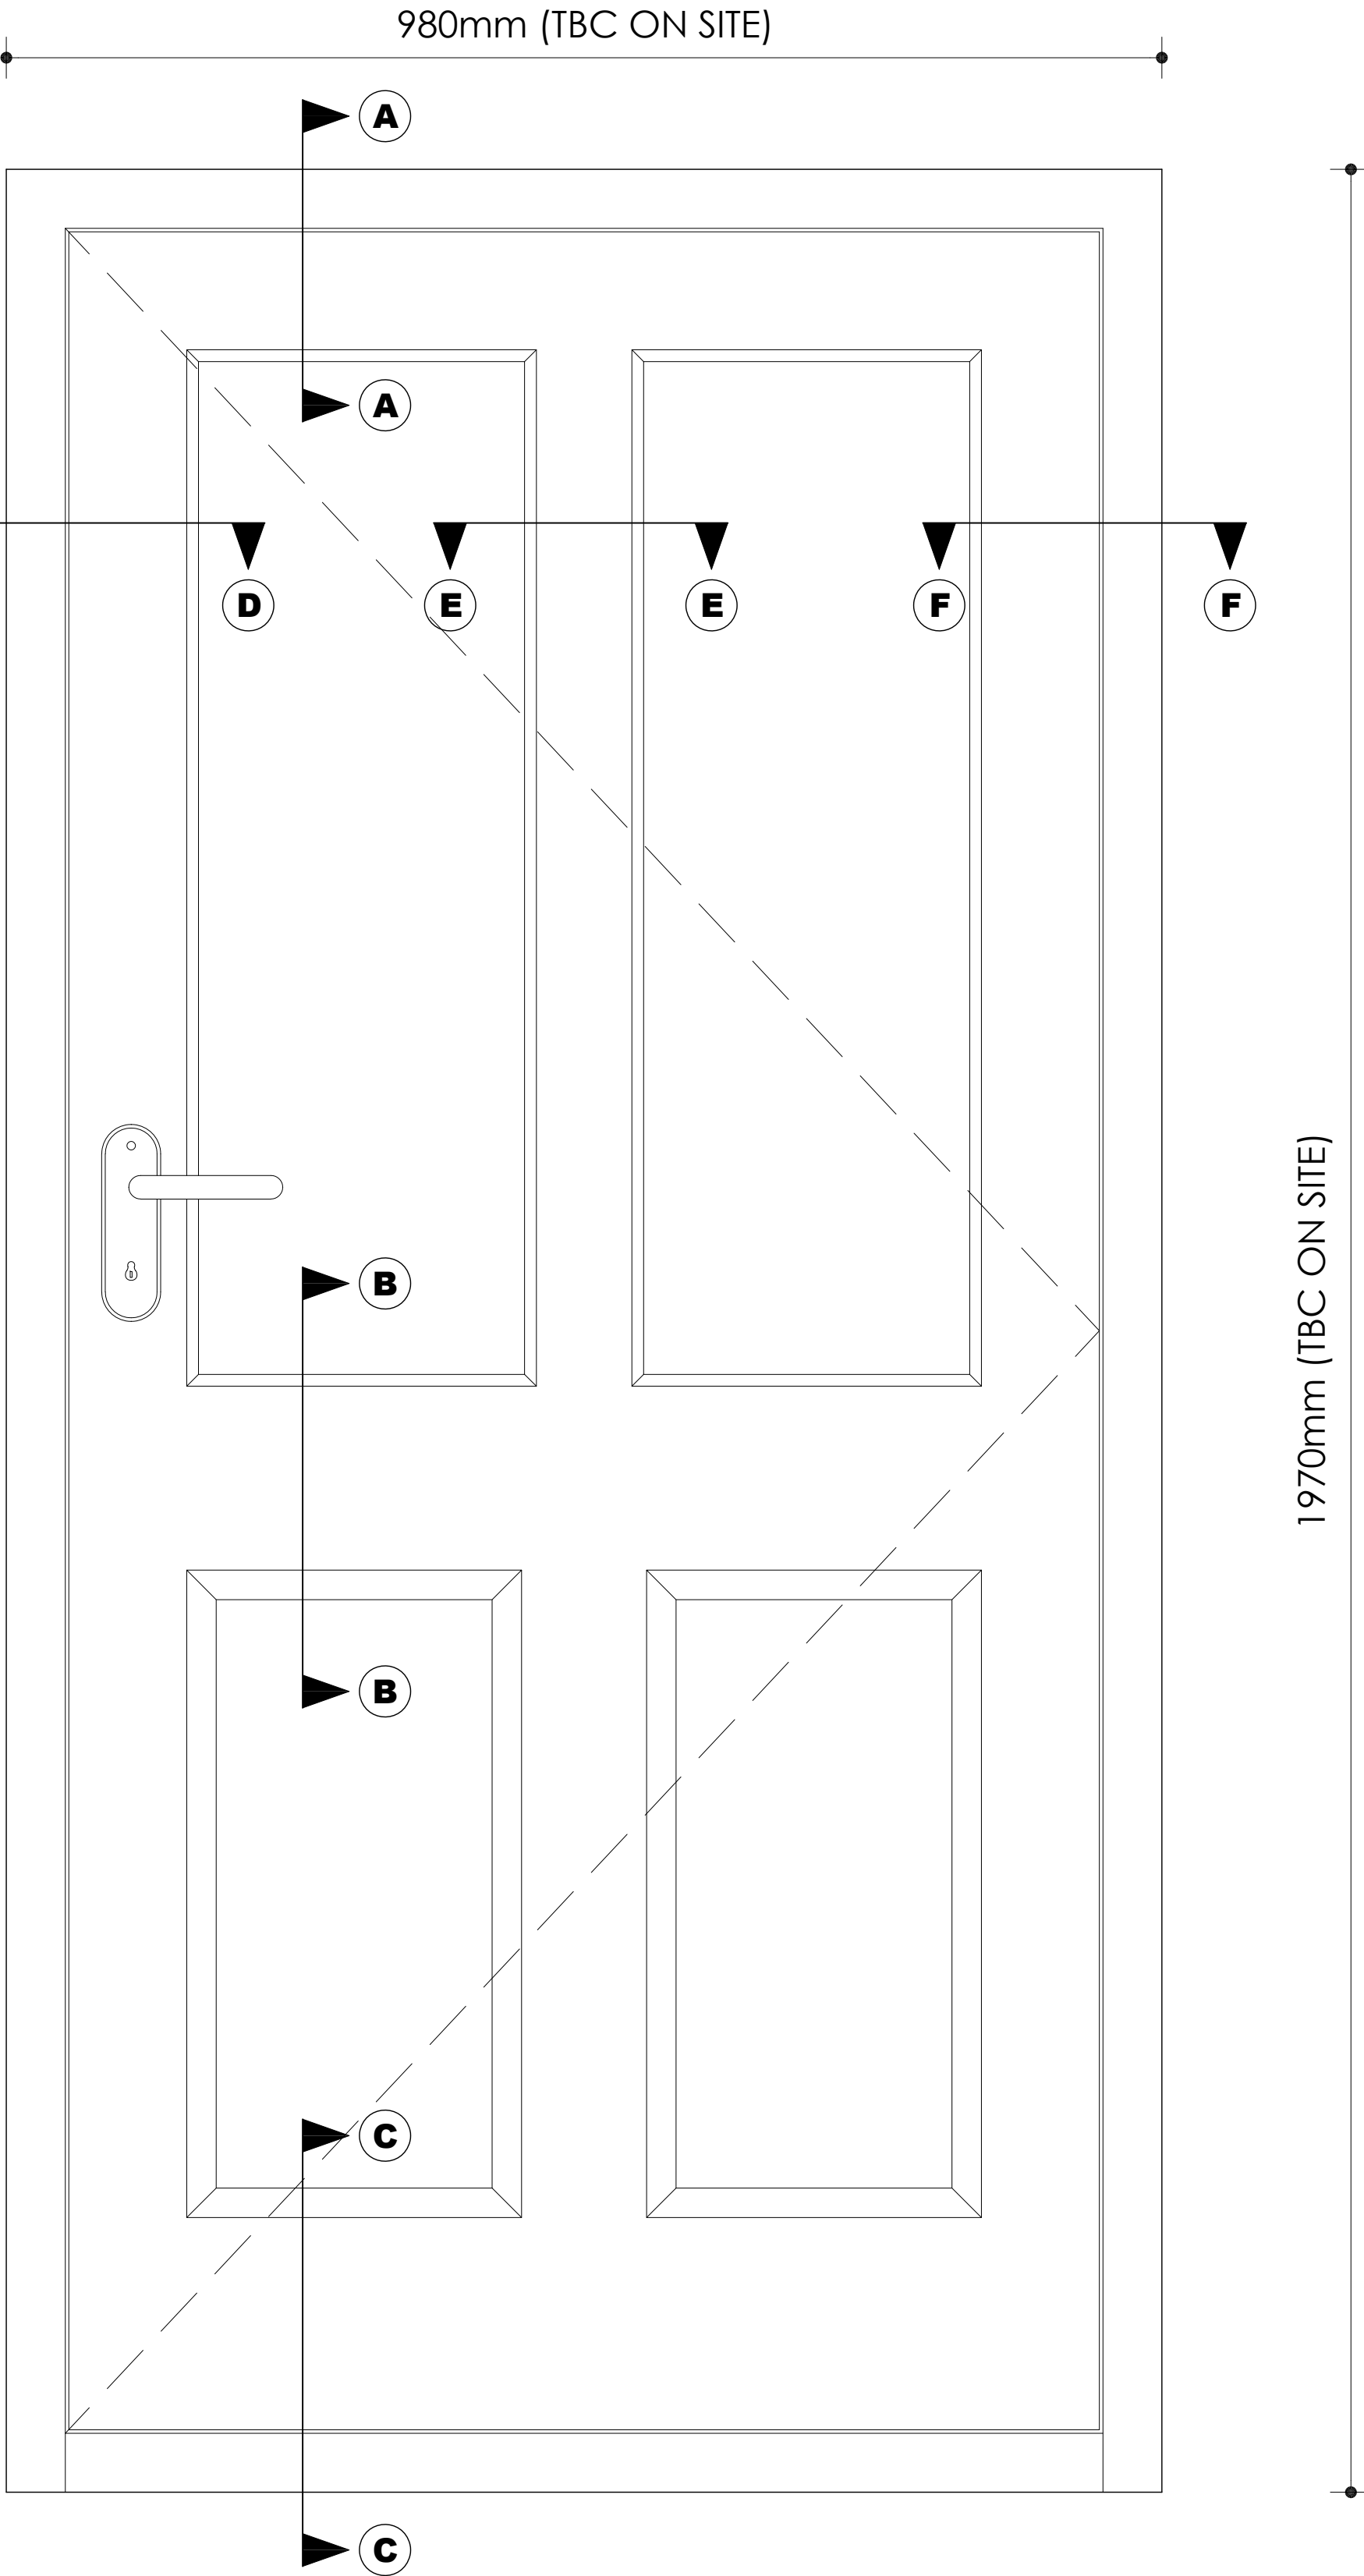

DA.01 ELEVATION (1:5)

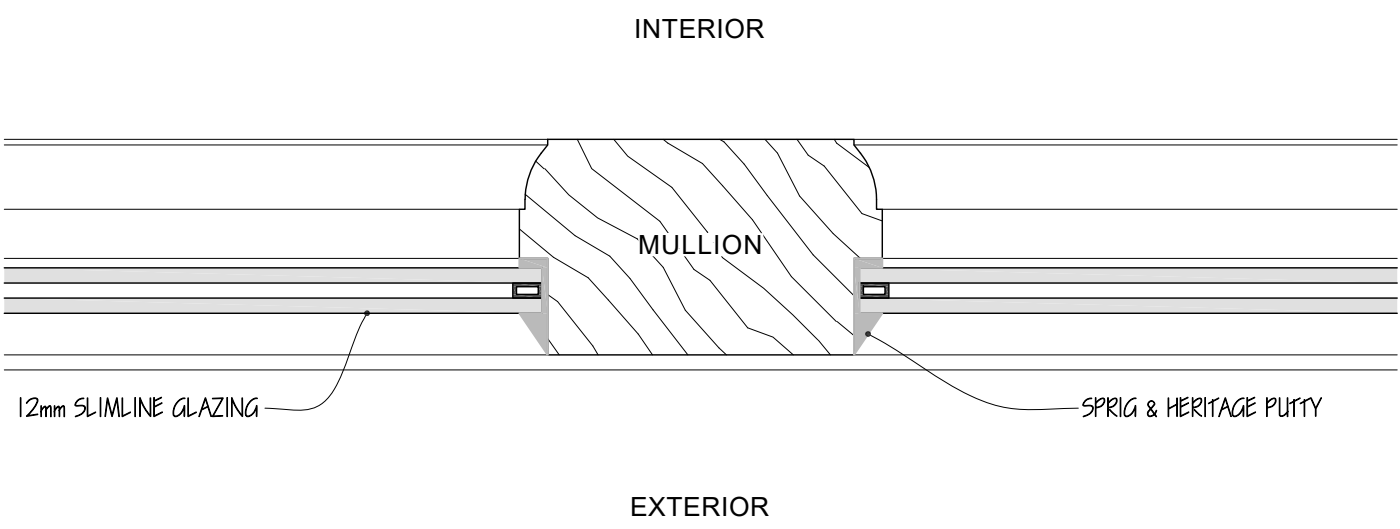

SECTION E-E (1:2)

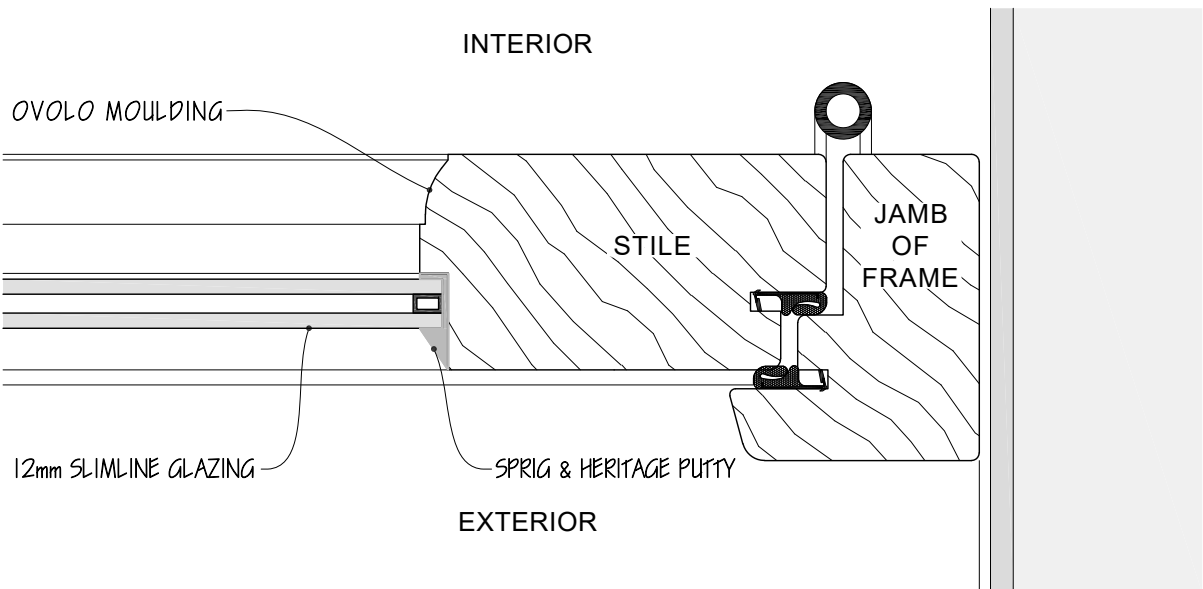


SECTION F-F (1:2)

This drawing is copyright of CLARK & MASLIN Ltd and may not be copied or reproduced without permission.
Figured dimensions are to be taken in preference to scaled dimensions.
Large scale drawings to have preference to small scale drawings.
Dimensions for fixed-in items are to be checked on site prior to manufacture.

REV	DETAIL OF REVISION	BY	DATE
A	AMENDED DOOR JOINERY	DN	26/08/26

PLANNING DRAWING

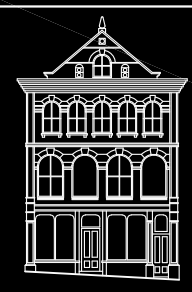 CLARK & MASLIN Unit 5, Charlton Business Park Grubwell Road, Malmesbury Wiltshire, SN16 9RU Telephone: 01466 822911 www.clarkandmaslin.co.uk Planning Architecture Conservation			
Client MR J THOMAS			
Project PROPOSED ALTERATIONS TO WINDOWS AND DOORS, 10 INGRAM STREET, MALMESBURY, SN16 9BX			
Description PROPOSED TIMBER CASEMENT FRONT DOOR DETAILS			
Scale 1:2 & 1:5	PG Size A1	Drawn EB	Date JUN '26
Drawing No 5889/151		Revision A	