



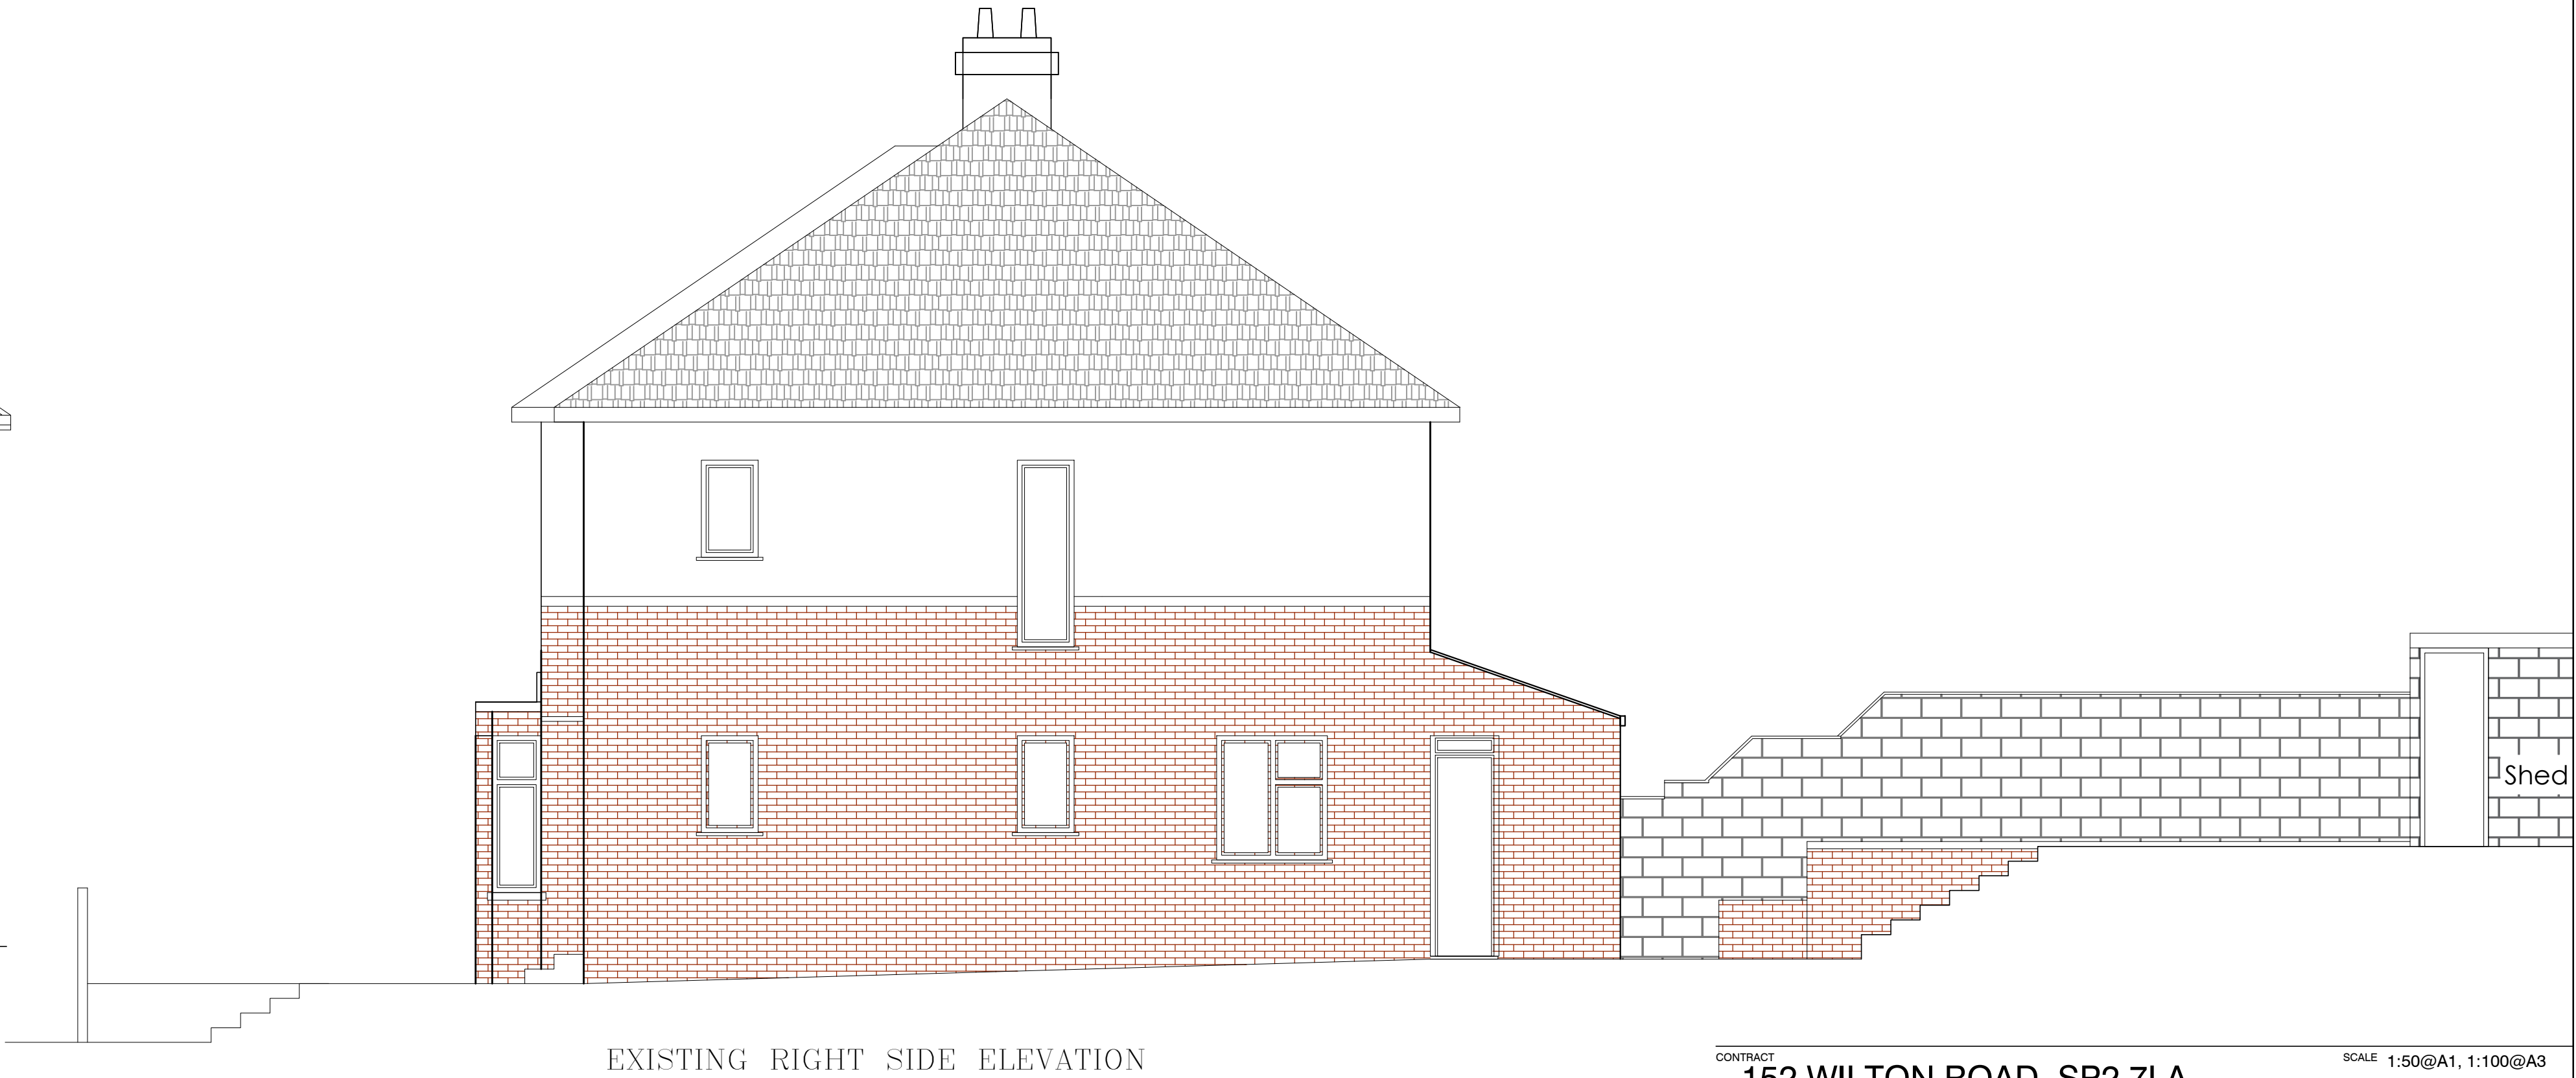

CONTRACT	152 WILTON ROAD, SP2 7LA	SCALE	1:50@A1, 1:100@A3
DATE	AUG. 2026		
DRAWN	SA		
CHECKED	SA		
TITLE	EXISTING & PROPOSED ELEVATIONS	DRAWING No	PL200
		REVISION	
CLIENT	TRANSFORMING LIVES COMPANY LTD	ISSUE	PLANNING

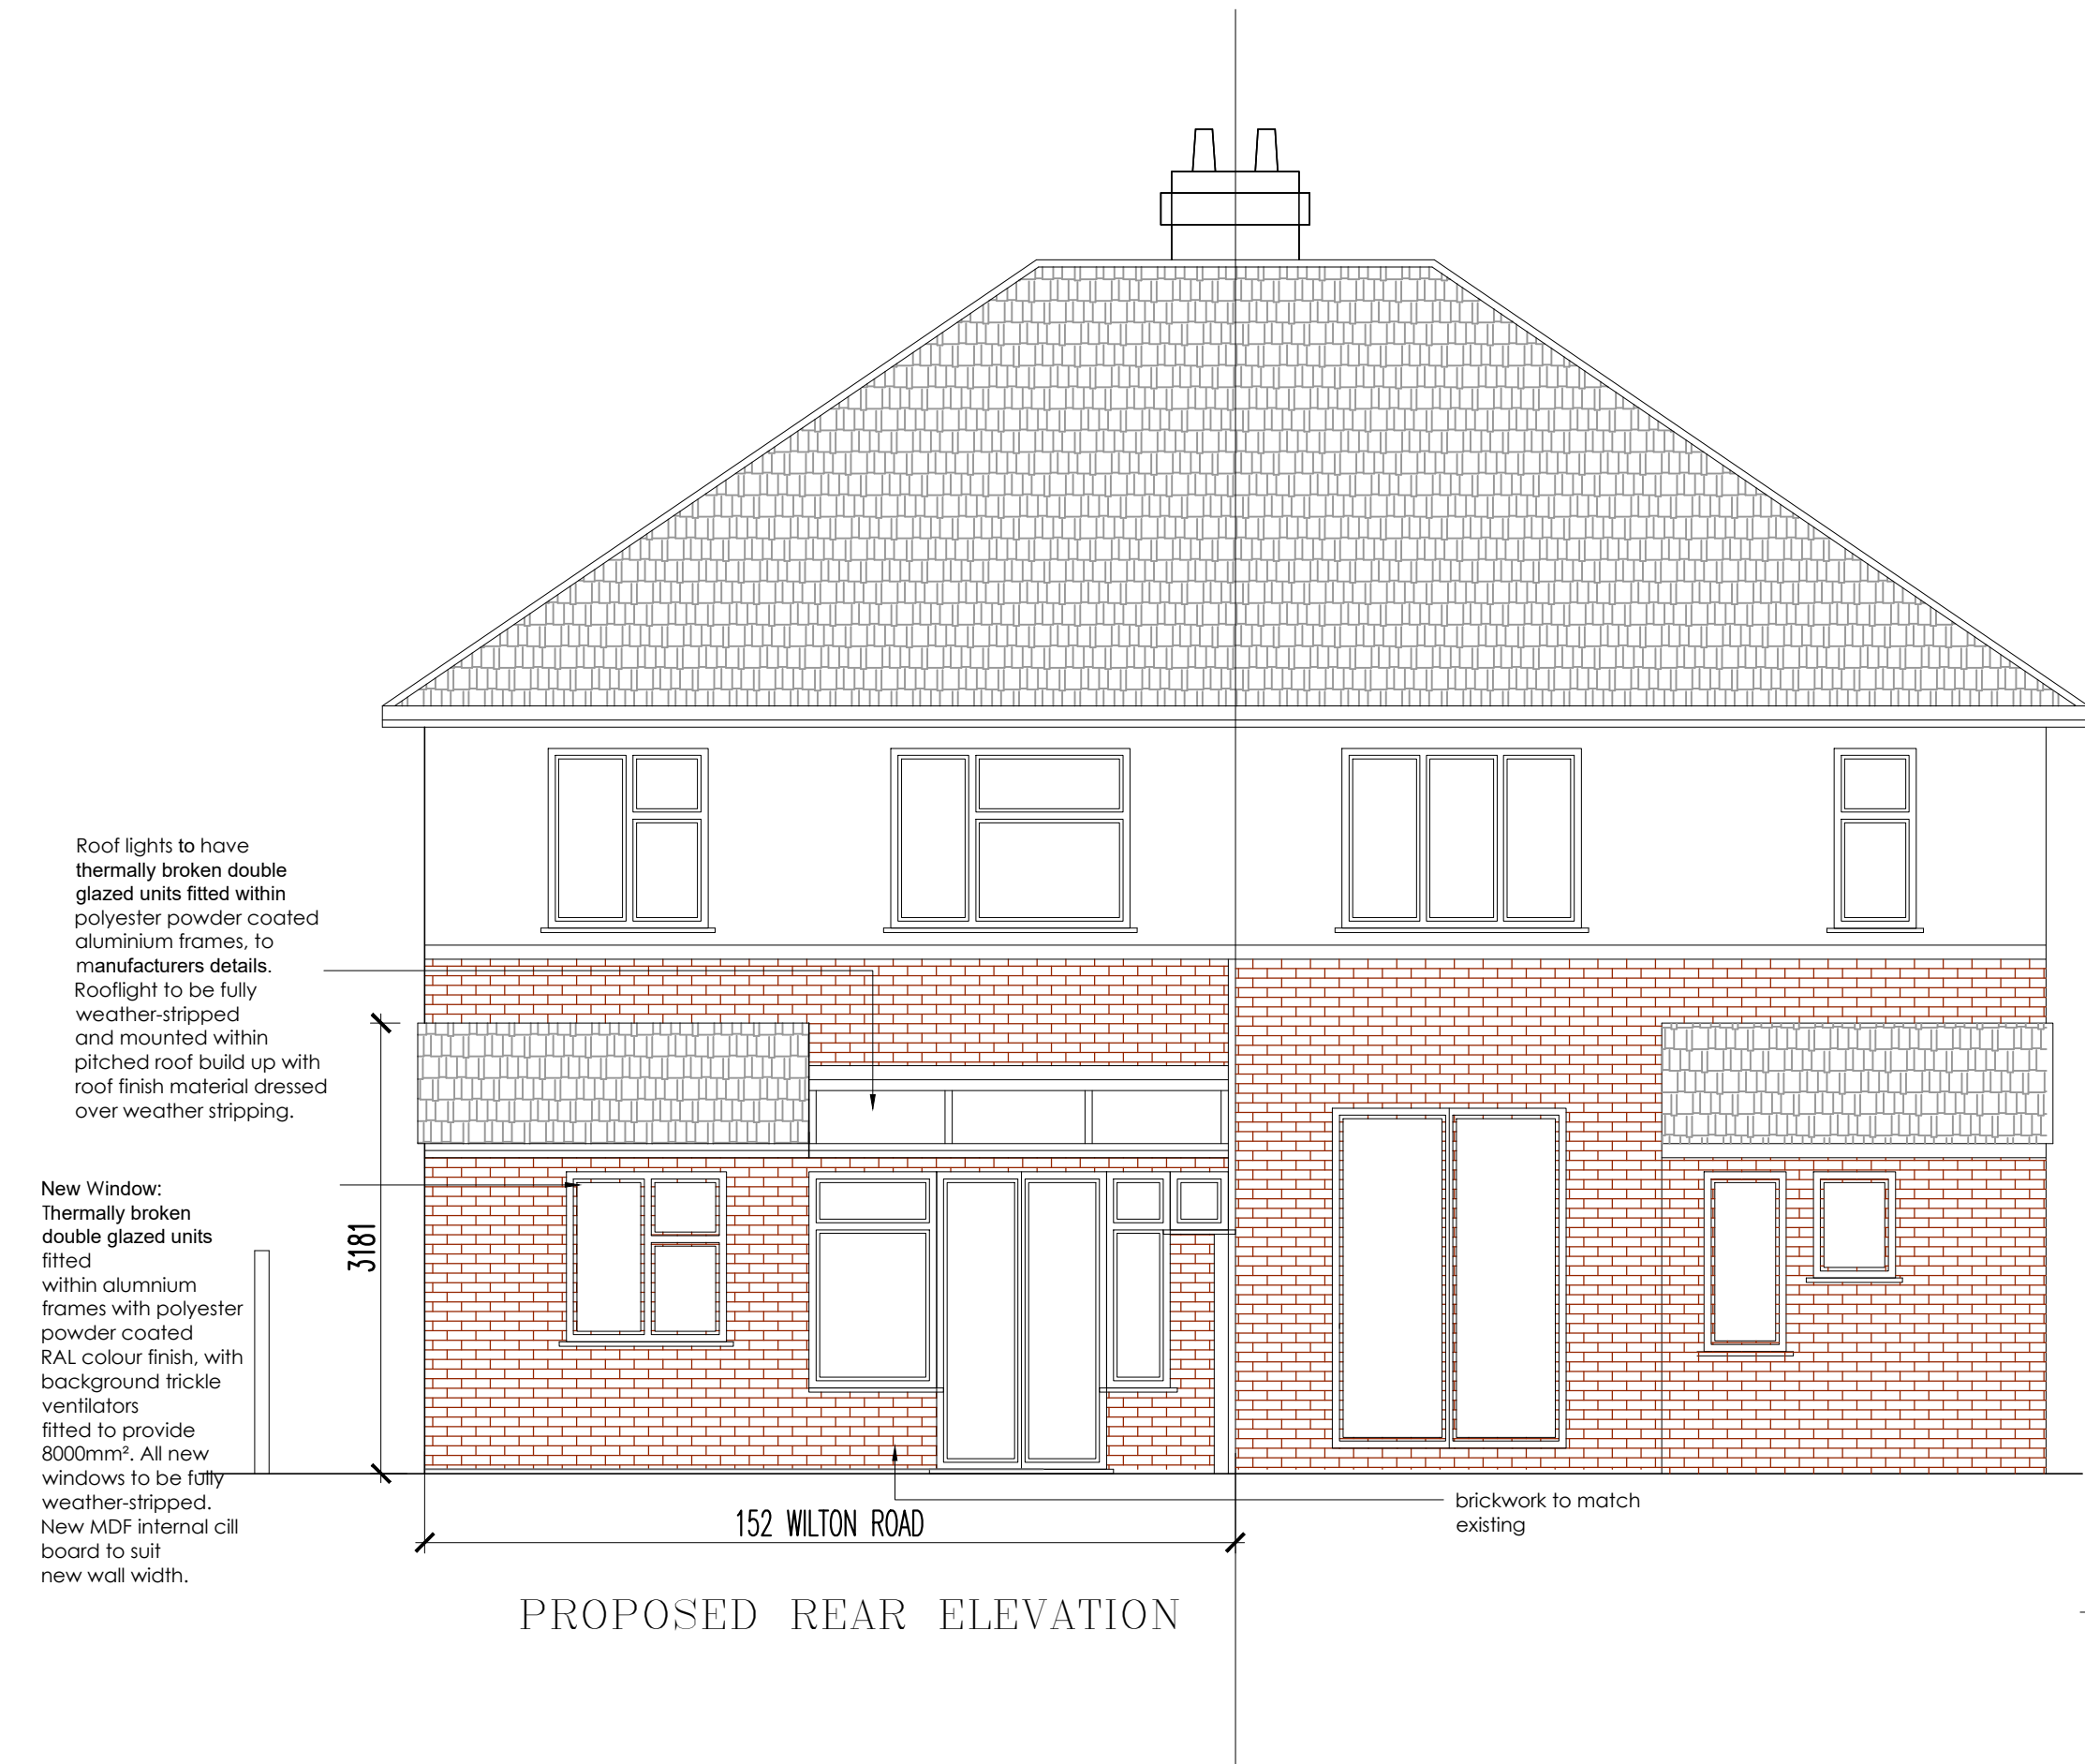