


- KEY**
- Proposed Redline Boundary
 - Existing Trees/ Hedge - Retained and Enhanced
 - Existing Hedge - Removed
 - Tree Planting
 - Proposed Softworks (Refer to LHC Softworks Plan for details)
 - Bunding (Refer to LHC Landscape Details (L9201- L9202))
 - Self-binding Gravel with Gravel board edge 10mmØ to dust in buff colour (or similar and approved)
 - Permeable Block Paving 240x160x60mm To be Marshalls Modal X Piora in Textured Riven finish and Mid Grey Granite colour (or similar and approved)
 - Permeable Flag Paving 600x400x65mm To be Marshalls Conservation X Piora in Textured finish and Silver Grey colour (or similar and approved)
 - Standard Tarmac Asphalt To Highway Engineer's Specification & build-up. Road markings to be thermoplastic white lining (or similar and approved.)
 - Permeable Tarmac Asphalt To Highway Engineer's Specification & build-up. Road markings to be thermoplastic white lining (or similar and approved.)
 - Loose Shale & Concrete Plinths To be shale aligned to Compound manufacturer guidelines. To be locally sourced where possible (or similar and approved)
 - Play Area Soft Bark Chips Softwood Chips to 200mm depth with timber edging, by Gravel Master.co.uk laid over geotextile membrane.
 - 3.0m High Security Fencing To be pre-galvanised steel+ powder coated V Mesh security fencing (RAL 6005 Green)
 - 1.2m High Cattle Stock Fencing To be FSC certified & pressure treated softwood & galvanised wire (or similar and approved)
 - 1.2m High Post & Wire Fencing To be FSC certified & pressure treated softwood & galvanised wire (or similar and approved)
 - 0.75m High Close Board Fencing To be FSC certified & pressure treated softwood (or similar and approved)

- 1.0m High Close Board Fencing To be FSC certified & pressure treated softwood (or similar and approved)
- Tree Protection Fencing Temporary fencing during construction phases to protected existing hedgerows & trees
- 1.1m H Timber Palisade Fencing Around Play Area. To be FSC certified & pressure treated softwood.

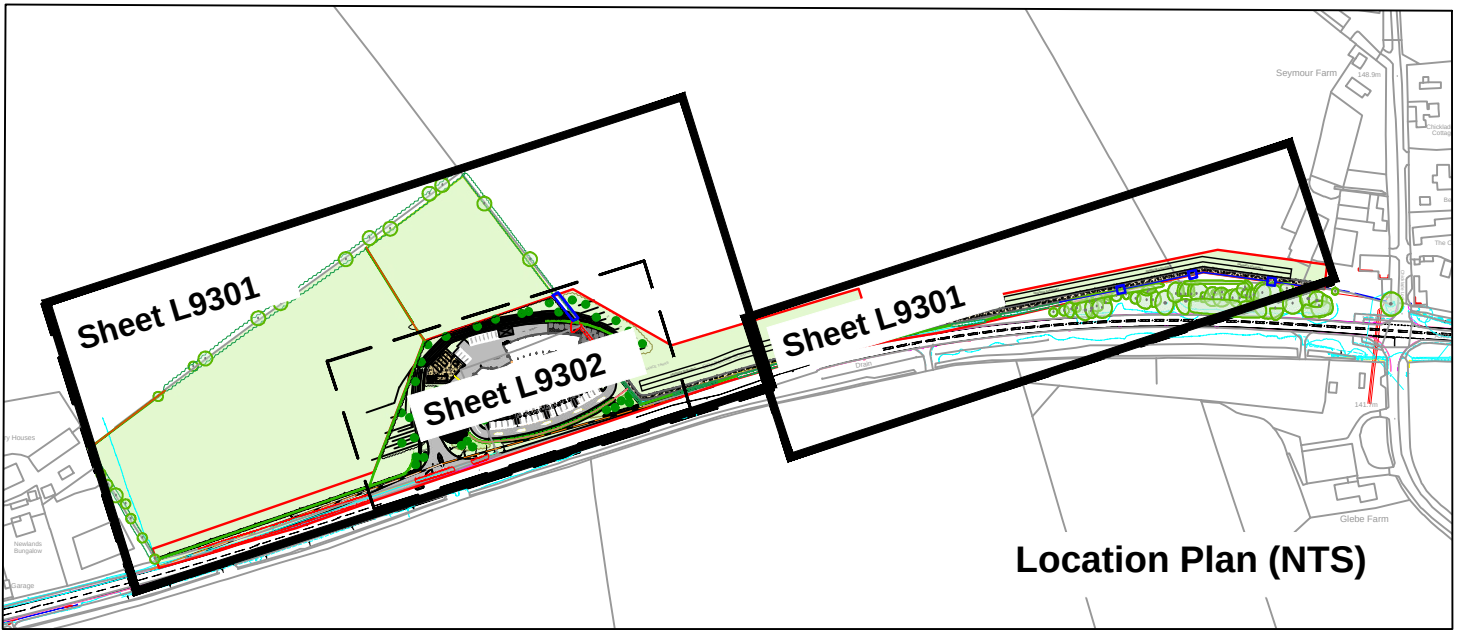

These drawings are not to be used for Tender or Construction Purposes

Sheet L9302

REFER TO EXTRACT

REFER TO EXTRACT

P9	10.07.26	REDLINE BOUNDARY UPDATED	AS / DE
P8	12.06.26	BN STORAGE AREA AND PLAY AREA UPDATED	AS / DE
P7	17.11.25	NO DIG FOOTPATH REMOVED	AF
P6	11.11.25	ANNEXATIONS REMOVED	DE/AF
P5	11.11.25	BATTERY AND STAFF PARKING LAYOUT AMENDED.	DE/AF
P4	27.10.25	PARKING BAYS AND FLAG PAVING NOW PERMEABLE.	FL/AF
P3	21.10.25	UPDATED FOR PLANNING	FL/AF
P2	24.09.25	UPDATED FOR PLANNING	AF/DE
P1	06.09.25	FOR PLANNING	AF/DE
REV	DATE	COMMENTS	AUTHOR / CHECKED

PROJECT TITLE			
Chicklade Services			
DETAIL			
Hardworks Plan (Sheet 1 of 2)			
DRAWING NUMBER (PROJECT-ORIGINATOR-ZONE-LEVEL-TYPE-ROLE-NUMBER)			
25098 - LHC - 00 - XX - DR - L - 9301			
STATUS		STATUS DESCRIPTION	
D0		FOR PLANNING	
REVISION	DATE	SCALE	
P9	AUGUST 2025	1:500 @ A1	
CONTRACTORS MUST CHECK ALL DIMENSIONS ON SITE - ONLY FIGURED DIMENSIONS ARE TO BE WORKED FROM - DISCREPANCIES MUST BE REPORTED TO THE ARCHITECT BEFORE PROCEEDING © THIS DRAWING IS COPYRIGHT		LHC PROJECT NUMBER	
		22021CS	