

Ground Floor Windows

DOOR CODE	STRUCTURAL OPENING (WxH)	COLOUR
GW1	400 x 2475	Grey
GW2	2035 x 1800	Grey
GW3	2500 x 1800	Grey
GW4	400 x 2475	Grey
GW5	2500 x 1800	Grey
GW6	2500 x 1800	Grey
GW7	2500 x 1800	Grey
GW8	400 x 2475	Grey
GW9	400 x 2475	Grey
GW10	2500 x 1800	Grey
GW11	2035 x 1800	Grey
GW12	400 x 2475	Grey
GW13	400 x 2475	Grey
GW14	2500 x 1800	Grey
GW15	2500 x 1800	Grey
GW16	2500 x 1800	Grey
GW17	1450 x 1800	Grey
GW18	1450 x 1800	Grey
GW19	1450 x 1800	Grey
GW20	2500 x 1800	Grey
GW21	400 x 2475	Grey
GW22	400 x 2475	Grey
GW23	2035 x 1800	Grey
GW24	2500 x 1800	Grey
GW25	400 x 2475	Grey
GW26	1022 x 1800	Grey
GW27	2500 x 1800	Grey
GW28	400 x 2475	Grey
GW29	400 x 2475	Grey
GW30	2500 x 1800	Grey
GW31	2035 x 1800	Grey
GW32	400 x 2475	Grey
GW33	2500 x 1800	Grey
GW34	2500 x 1800	Grey
GW35	2500 x 1800	Grey
GW36	2500 x 1800	Grey
GW37	1450 x 1800	Grey
GW38	1450 x 1800	Grey
GW39	1450 x 1800	Grey
GW40	400 x 2475	Grey
GW41	400 x 2475	Grey

First Floor Windows

DOOR CODE	STRUCTURAL OPENING (WxH)	COLOUR
FW1	400 x 2475	Grey
FW2	2035 x 1800	Grey
FW3	1688 x 2475	Grey
FW4	2500 x 1800	Grey
FW5	400 x 2475	Grey
FW6	400 x 2475	Grey
FW7	885 x 1800	Grey
FW8	885 x 1800	Grey
FW9	2500 x 1800	Grey
FW10	2500 x 1800	Grey
FW11	2500 x 1800	Grey
FW12	400 x 2475	Grey
FW13	400 x 2475	Grey
FW14	2500 x 1800	Grey
FW15	1688 x 2475	Grey
FW16	2035 x 1800	Grey
FW17	400 x 2475	Grey
FW18	400 x 2475	Grey
FW19	2500 x 1800	Grey
FW20	2500 x 1800	Grey
FW21	1450 x 1800	Grey
FW22	1450 x 1800	Grey
FW23	1450 x 1800	Grey
FW24	2500 x 1800	Grey
FW25	400 x 2475	Grey
FW26	400 x 2475	Grey
FW27	2035 x 1800	Grey
FW28	1688 x 2475	Grey
FW29	2500 x 1800	Grey
FW30	400 x 2475	Grey
FW31	885 x 1800	Grey
FW32	885 x 1800	Grey
FW33	2035 x 2475	Grey
FW34	885 x 1800	Grey
FW35	885 x 1800	Grey
FW36	2500 x 1800	Grey
FW37	2500 x 1800	Grey
FW38	400 x 2475	Grey
FW39	400 x 2475	Grey
FW40	2500 x 1800	Grey
FW41	1688 x 2475	Grey
FW42	2035 x 1800	Grey
FW43	400 x 2475	Grey
FW44	400 x 2475	Grey
FW45	2500 x 1800	Grey
FW46	2500 x 1800	Grey
FW47	2500 x 1800	Grey
FW48	1450 x 1800	Grey
FW49	1450 x 1800	Grey
FW50	1450 x 1800	Grey
FW51	2500 x 1800	Grey
FW52	400 x 2475	Grey

Second Floor Windows

DOOR CODE	STRUCTURAL OPENING (WxH)	COLOUR
SW1	1688 x 2475	Grey
SW2	2500 x 1800	Grey
SW3	400 x 2475	Grey
SW4	400 x 2475	Grey
SW5	400 x 2475	Grey
SW6	400 x 2475	Grey
SW7	1350 x 1800	Grey
SW8	1350 x 1800	Grey
SW9	1350 x 1800	Grey
SW10	1350 x 1800	Grey
SW11	1350 x 1800	Grey
SW12	1350 x 1800	Grey
SW13	1350 x 1800	Grey
SW14	1688 x 2475	Grey
SW15	2500 x 1800	Grey
SW16	400 x 2475	Grey
SW17	685 x 1800	Grey
SW18	685 x 1800	Grey
SW19	2035 x 2475	Grey
SW20	685 x 1800	Grey
SW21	685 x 1800	Grey
SW22	400 x 2475	Grey
SW23	1350 x 1800	Grey
SW24	1350 x 1800	Grey
SW25	1350 x 1800	Grey
SW26	1350 x 1800	Grey
SW27	1350 x 1800	Grey
SW28	1350 x 1800	Grey
SW29	1350 x 1800	Grey

Atrium Floor Windows

DOOR CODE	STRUCTURAL OPENING (WxH)	COLOUR
AW1	2900 x 2100	Grey
AW2	2100 x 1100	Grey
AW3	2900 x 1100	Grey
AW4	2100 x 1100	Grey
AW5	2900 x 1100	Grey
AW6	2100 x 1100	Grey
AW7	2900 x 1100	Grey
AW8	2100 x 1100	Grey

Ground Floor Doors

DOOR CODE	STRUCTURAL OPENING (WxH)	COLOUR
ED1	1688 x 2550	Grey
ED2	3028 x 2700	Grey
ED3	1350 x 2550	Grey
ED4	1688 x 2550	Grey
ED5	1688 x 2550	Grey
ED6	3028 x 2700	Grey
ED7	1310 x 2550	Grey

First Floor Doors


DOOR CODE	STRUCTURAL OPENING (WxH)	COLOUR
FED1	910 x 2100	Grey

Second Floor Doors


DOOR CODE	STRUCTURAL OPENING (WxH)	COLOUR
SED1	6320 x 2550	Grey




Proposed Ground Floor Plan

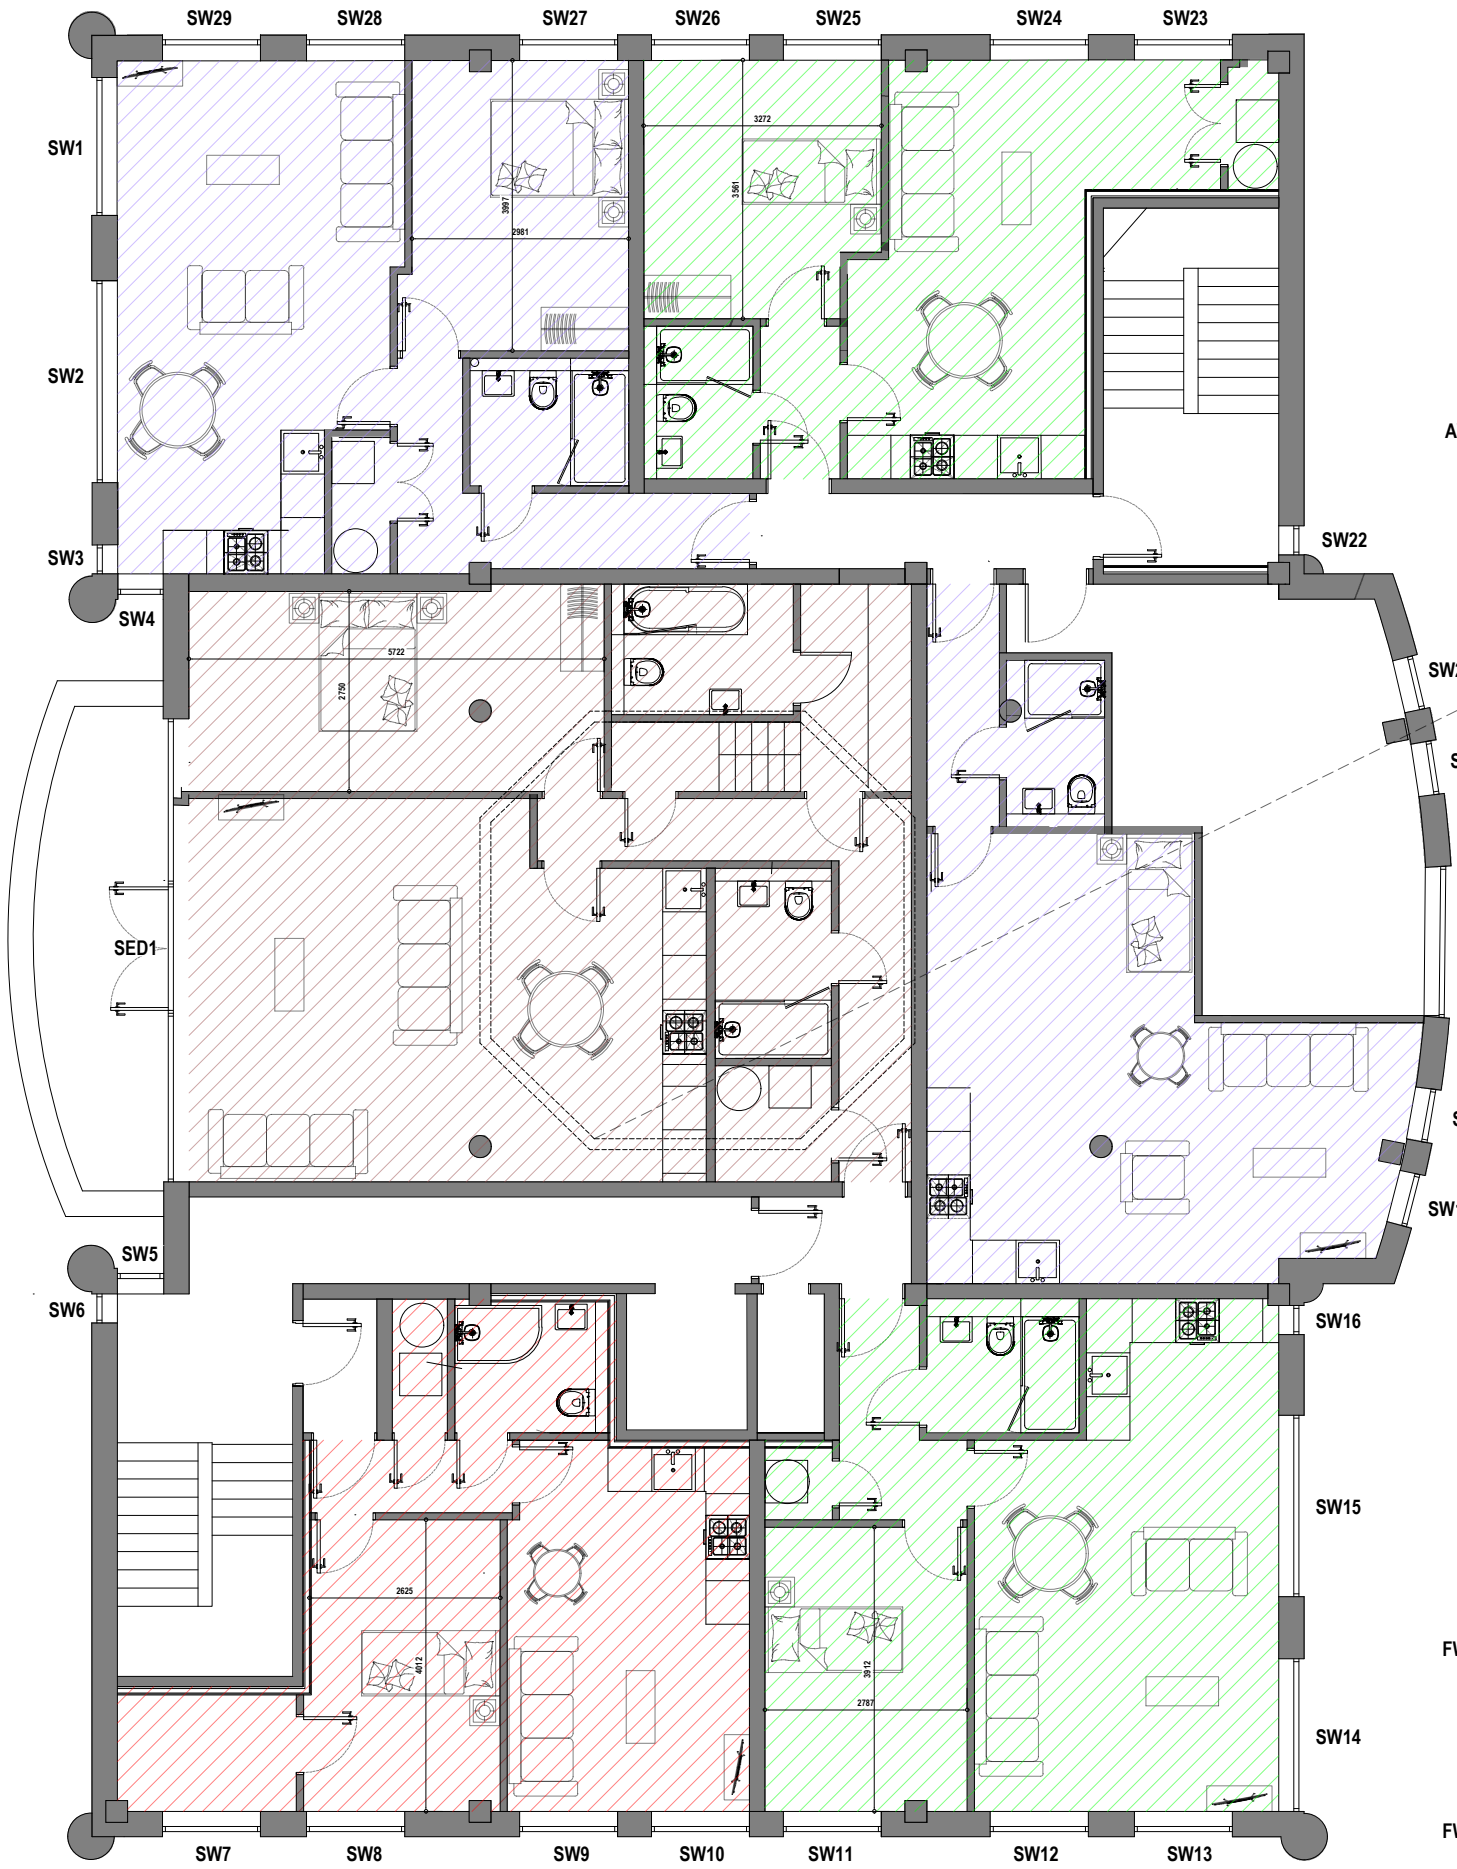

Proposed Second Floor Plan

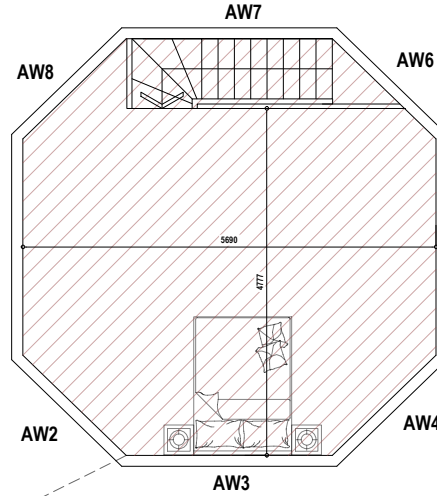

Proposed Atrium Floor Plan

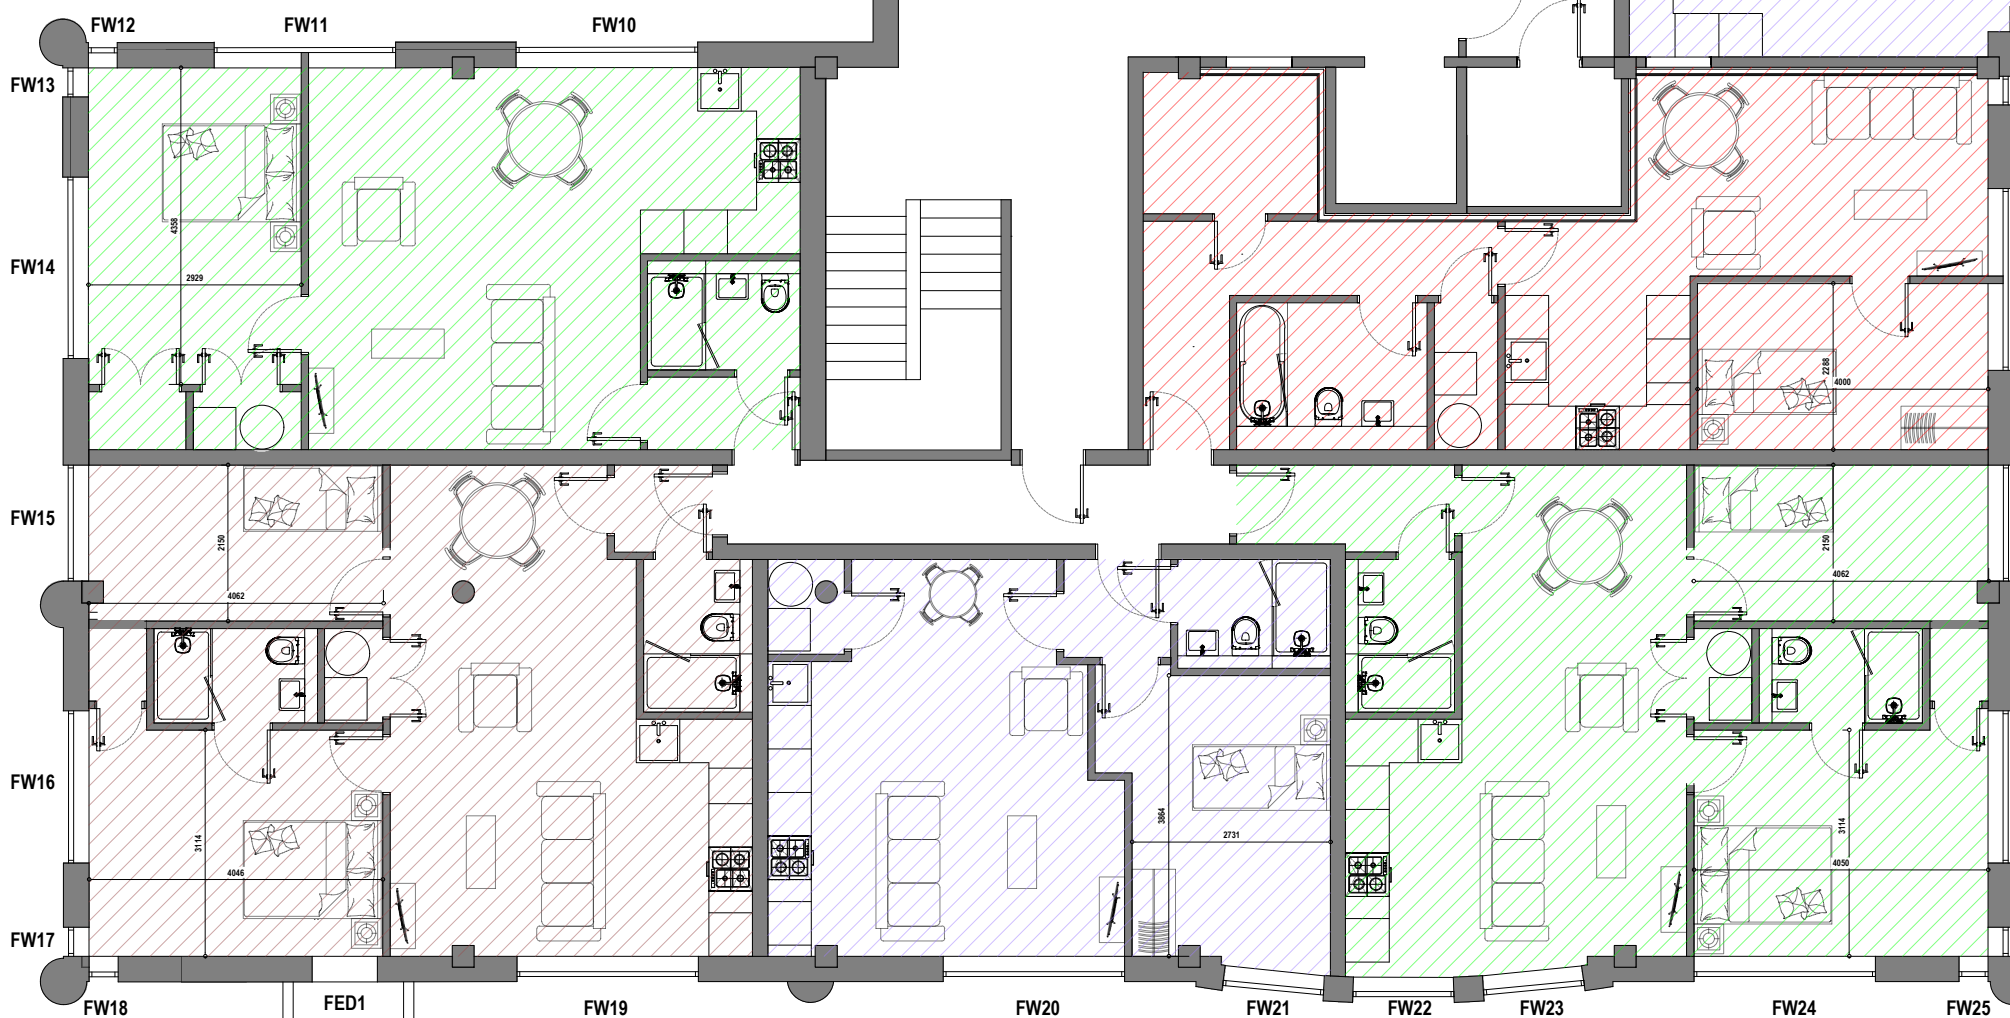

Proposed First Floor Plan