


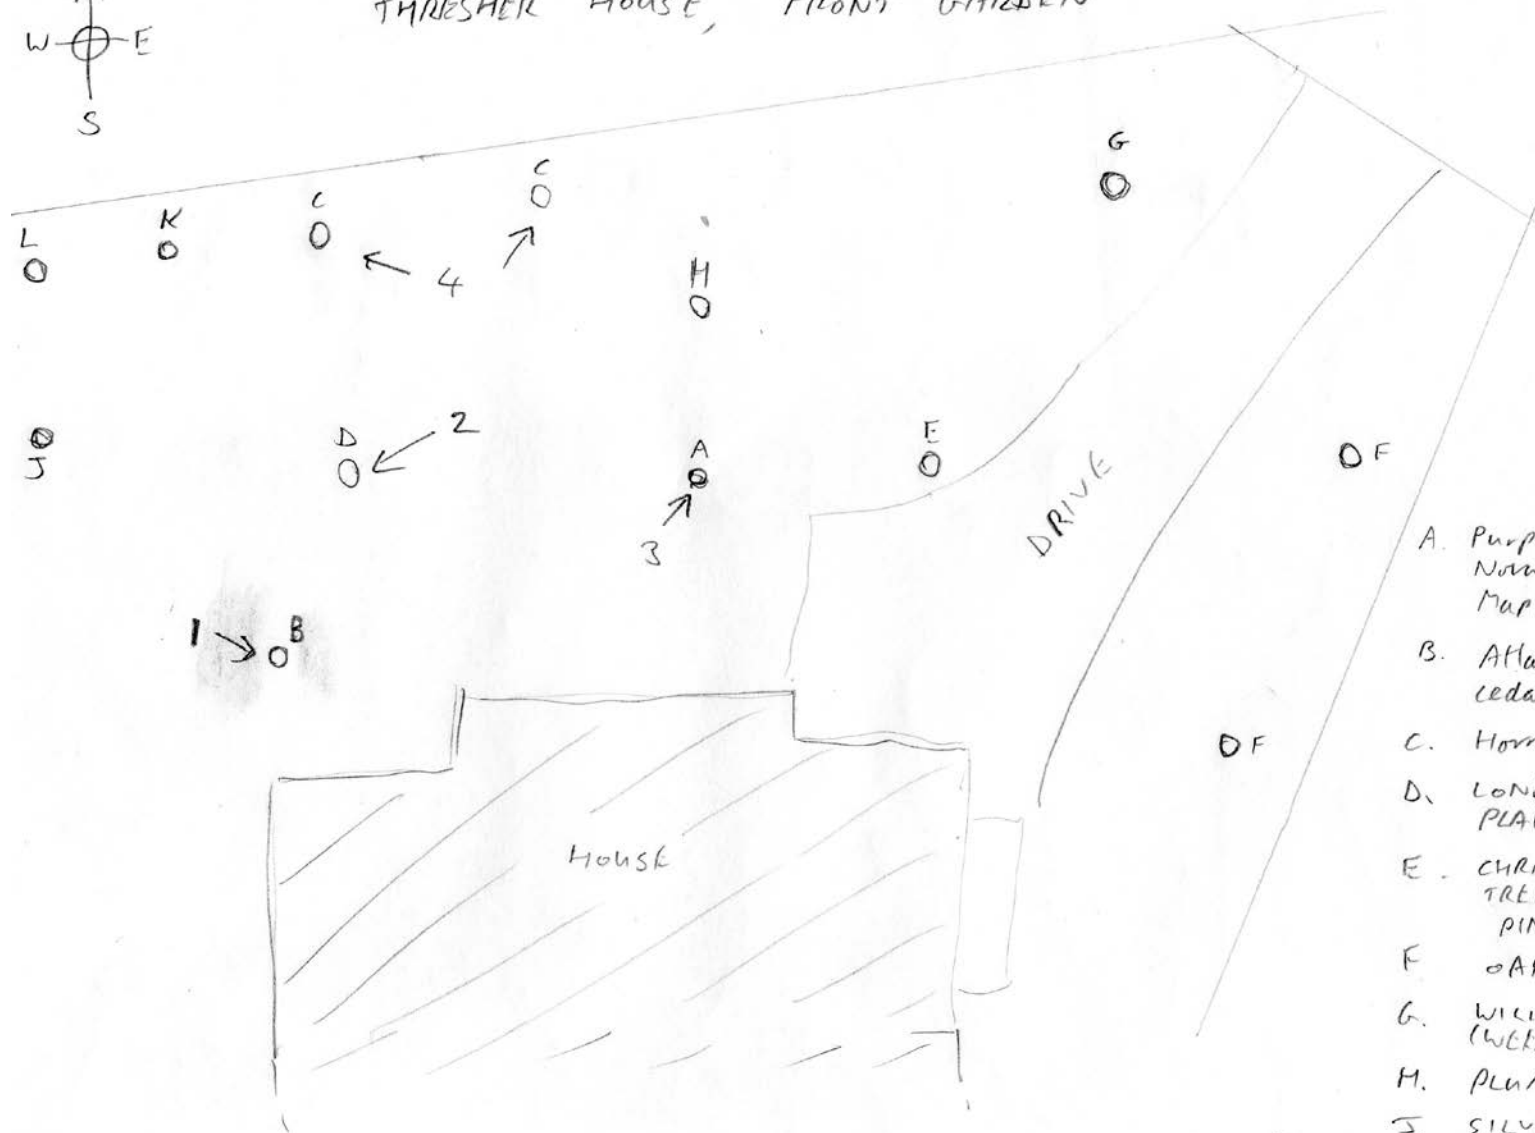

THRASHER HOUSE, FRONT GARDEN



- A. Purple Norway Maple
- B. Atlas cedar
- C. Hornbeam
- D. LONDON PLANE
- E. CHRISTMAS TREE TYPE PINE
- F. OAK
- G. WILLOW (WEeping)
- H. PLUM
- J. SILVER BIRCH
- K. QUINCE

L. OAK