


## Location Plan

Site Address: 1, Petersfinger Cottages, Land North West From Petersfinger Cottages, Petersfinger, SP5 3DA

Date Produced: 27-Aug-2026

Scale: 1:1250 @A4

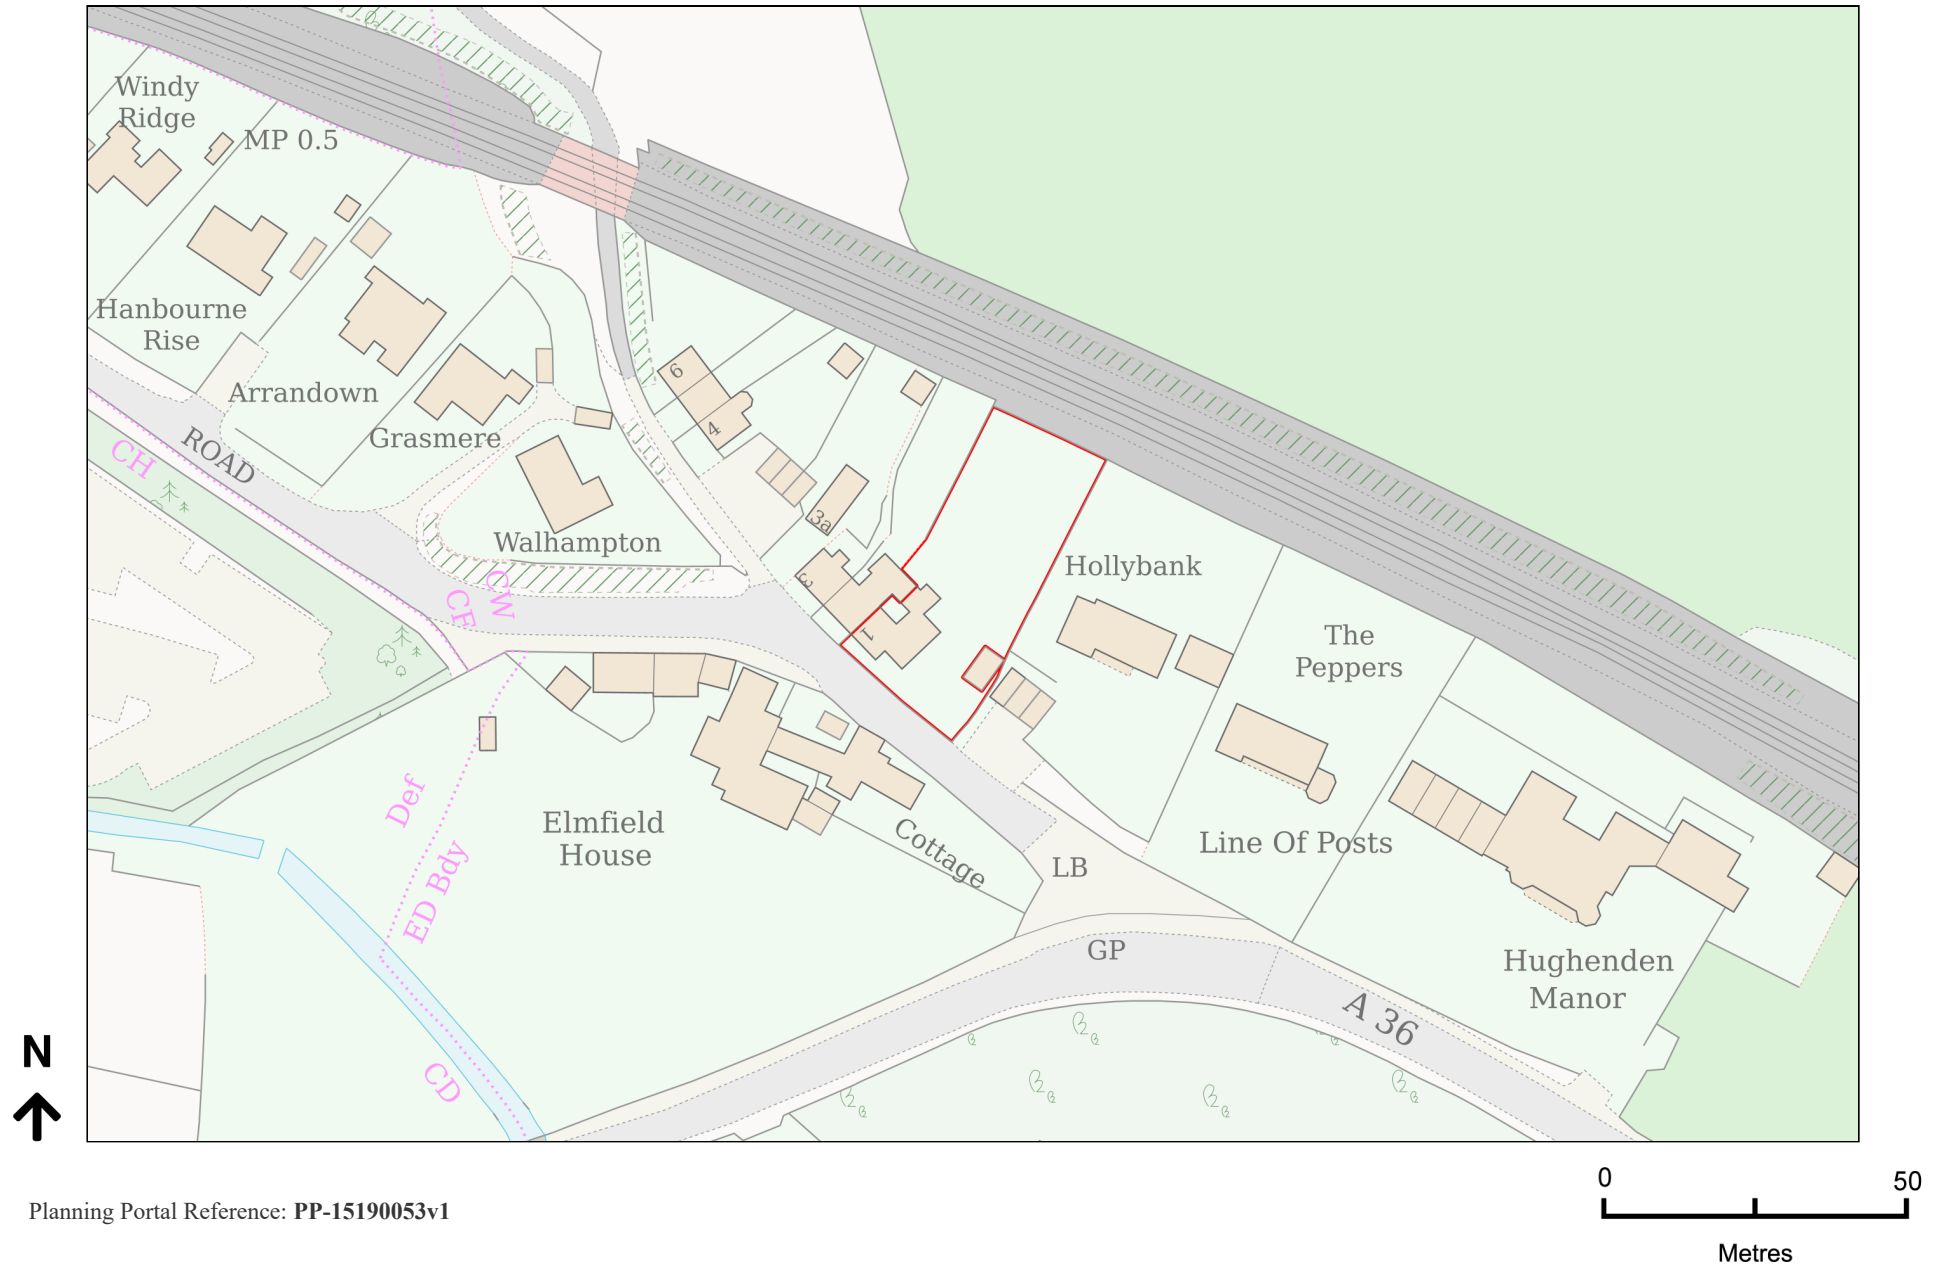

Planning Portal Reference: PP-15190053v1