

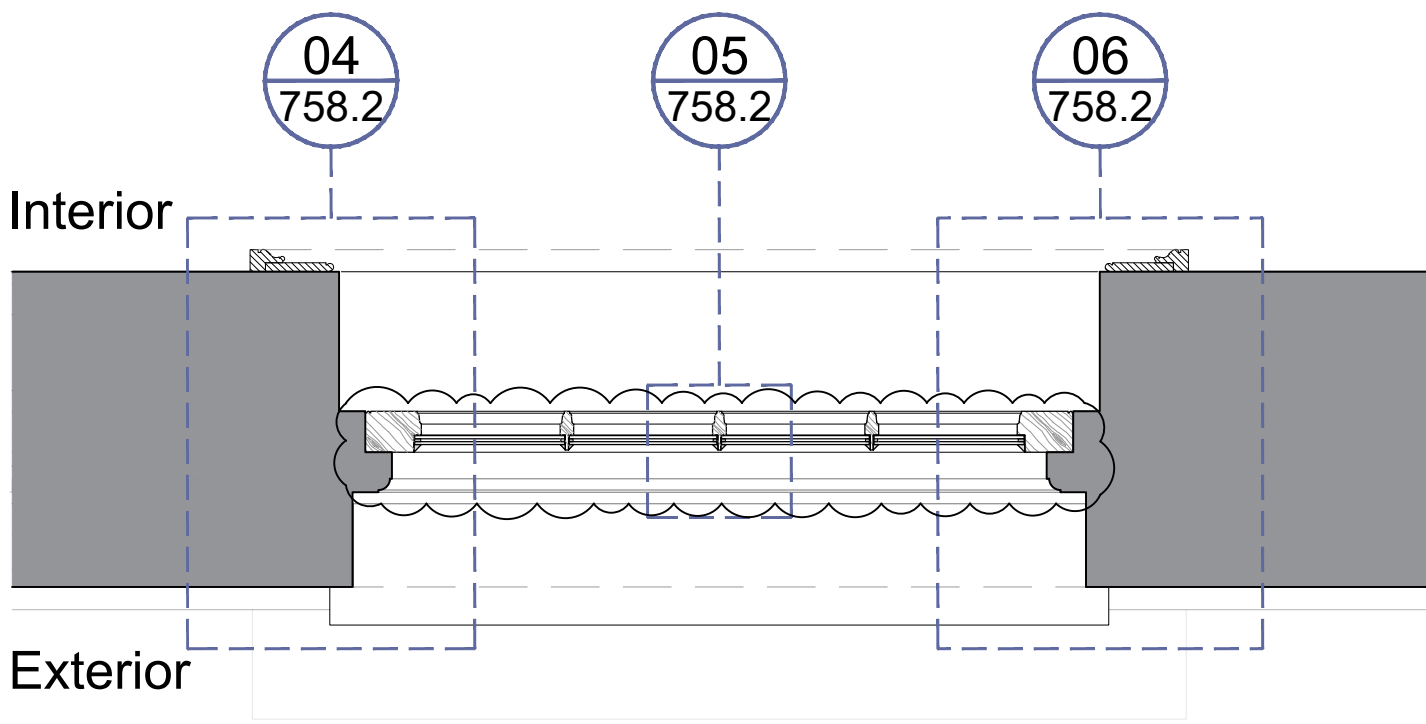
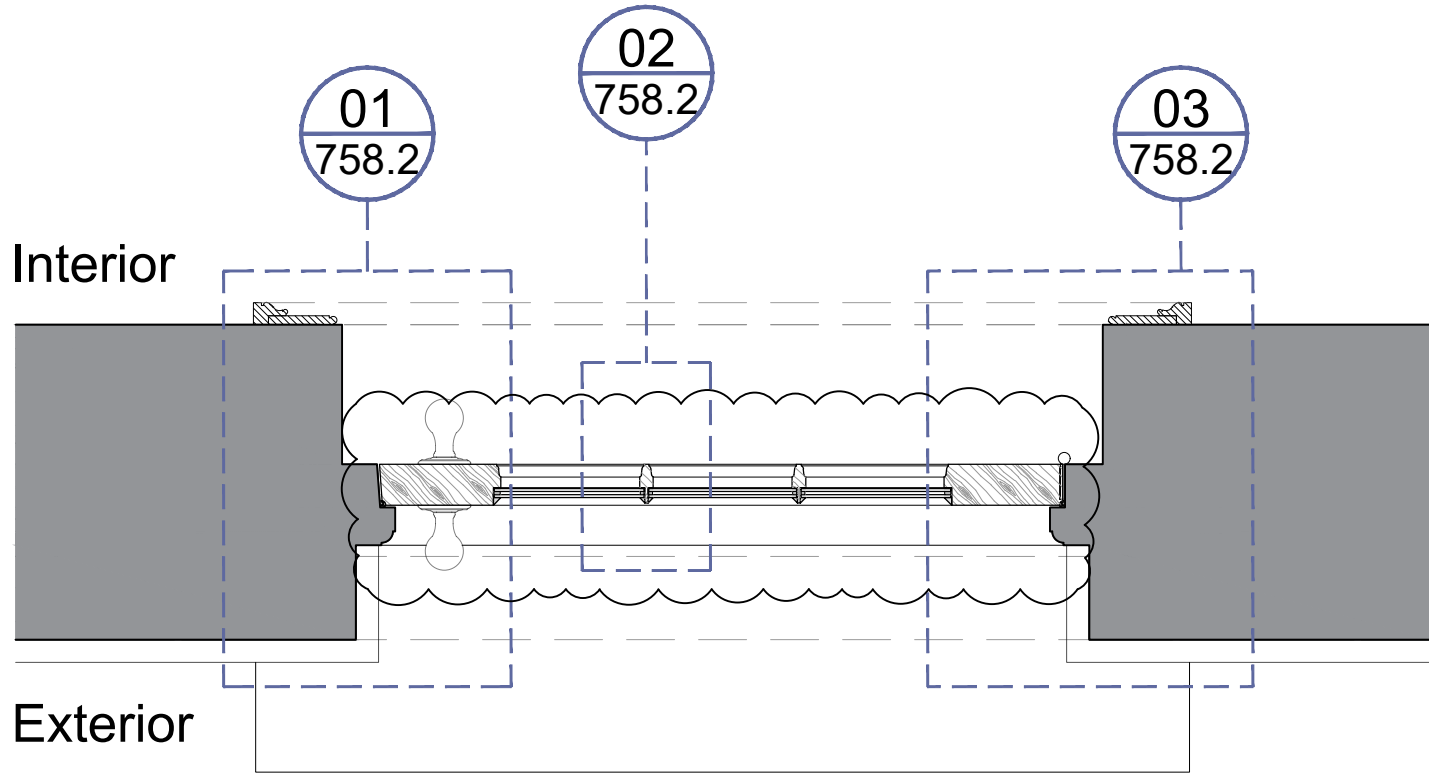
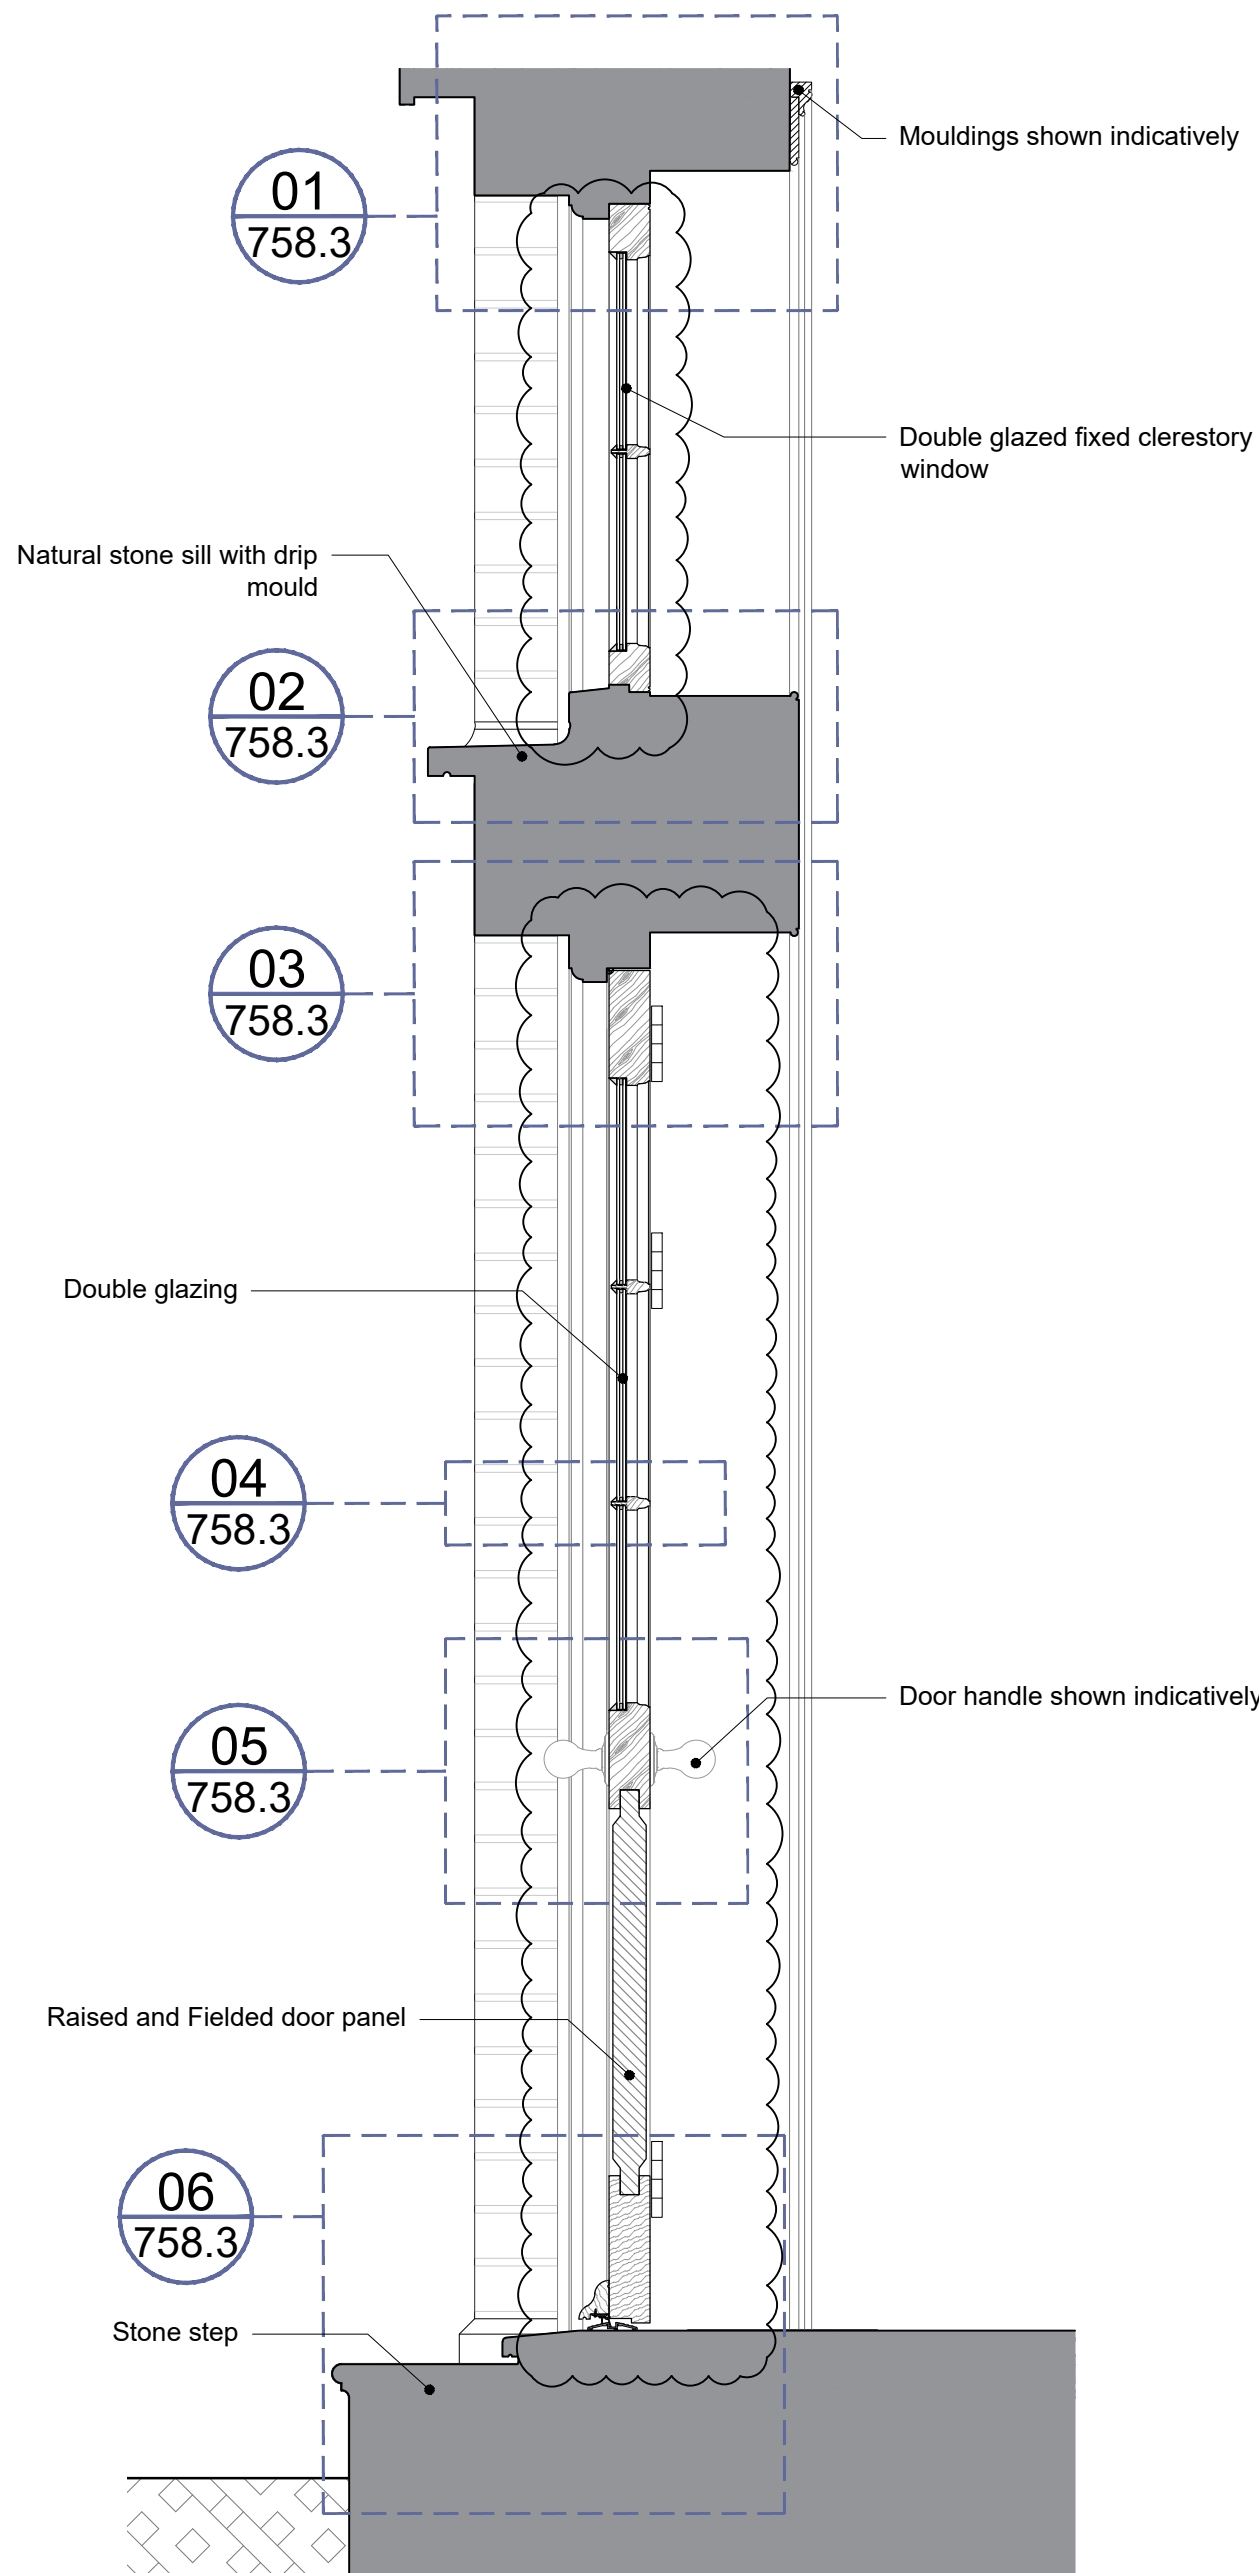


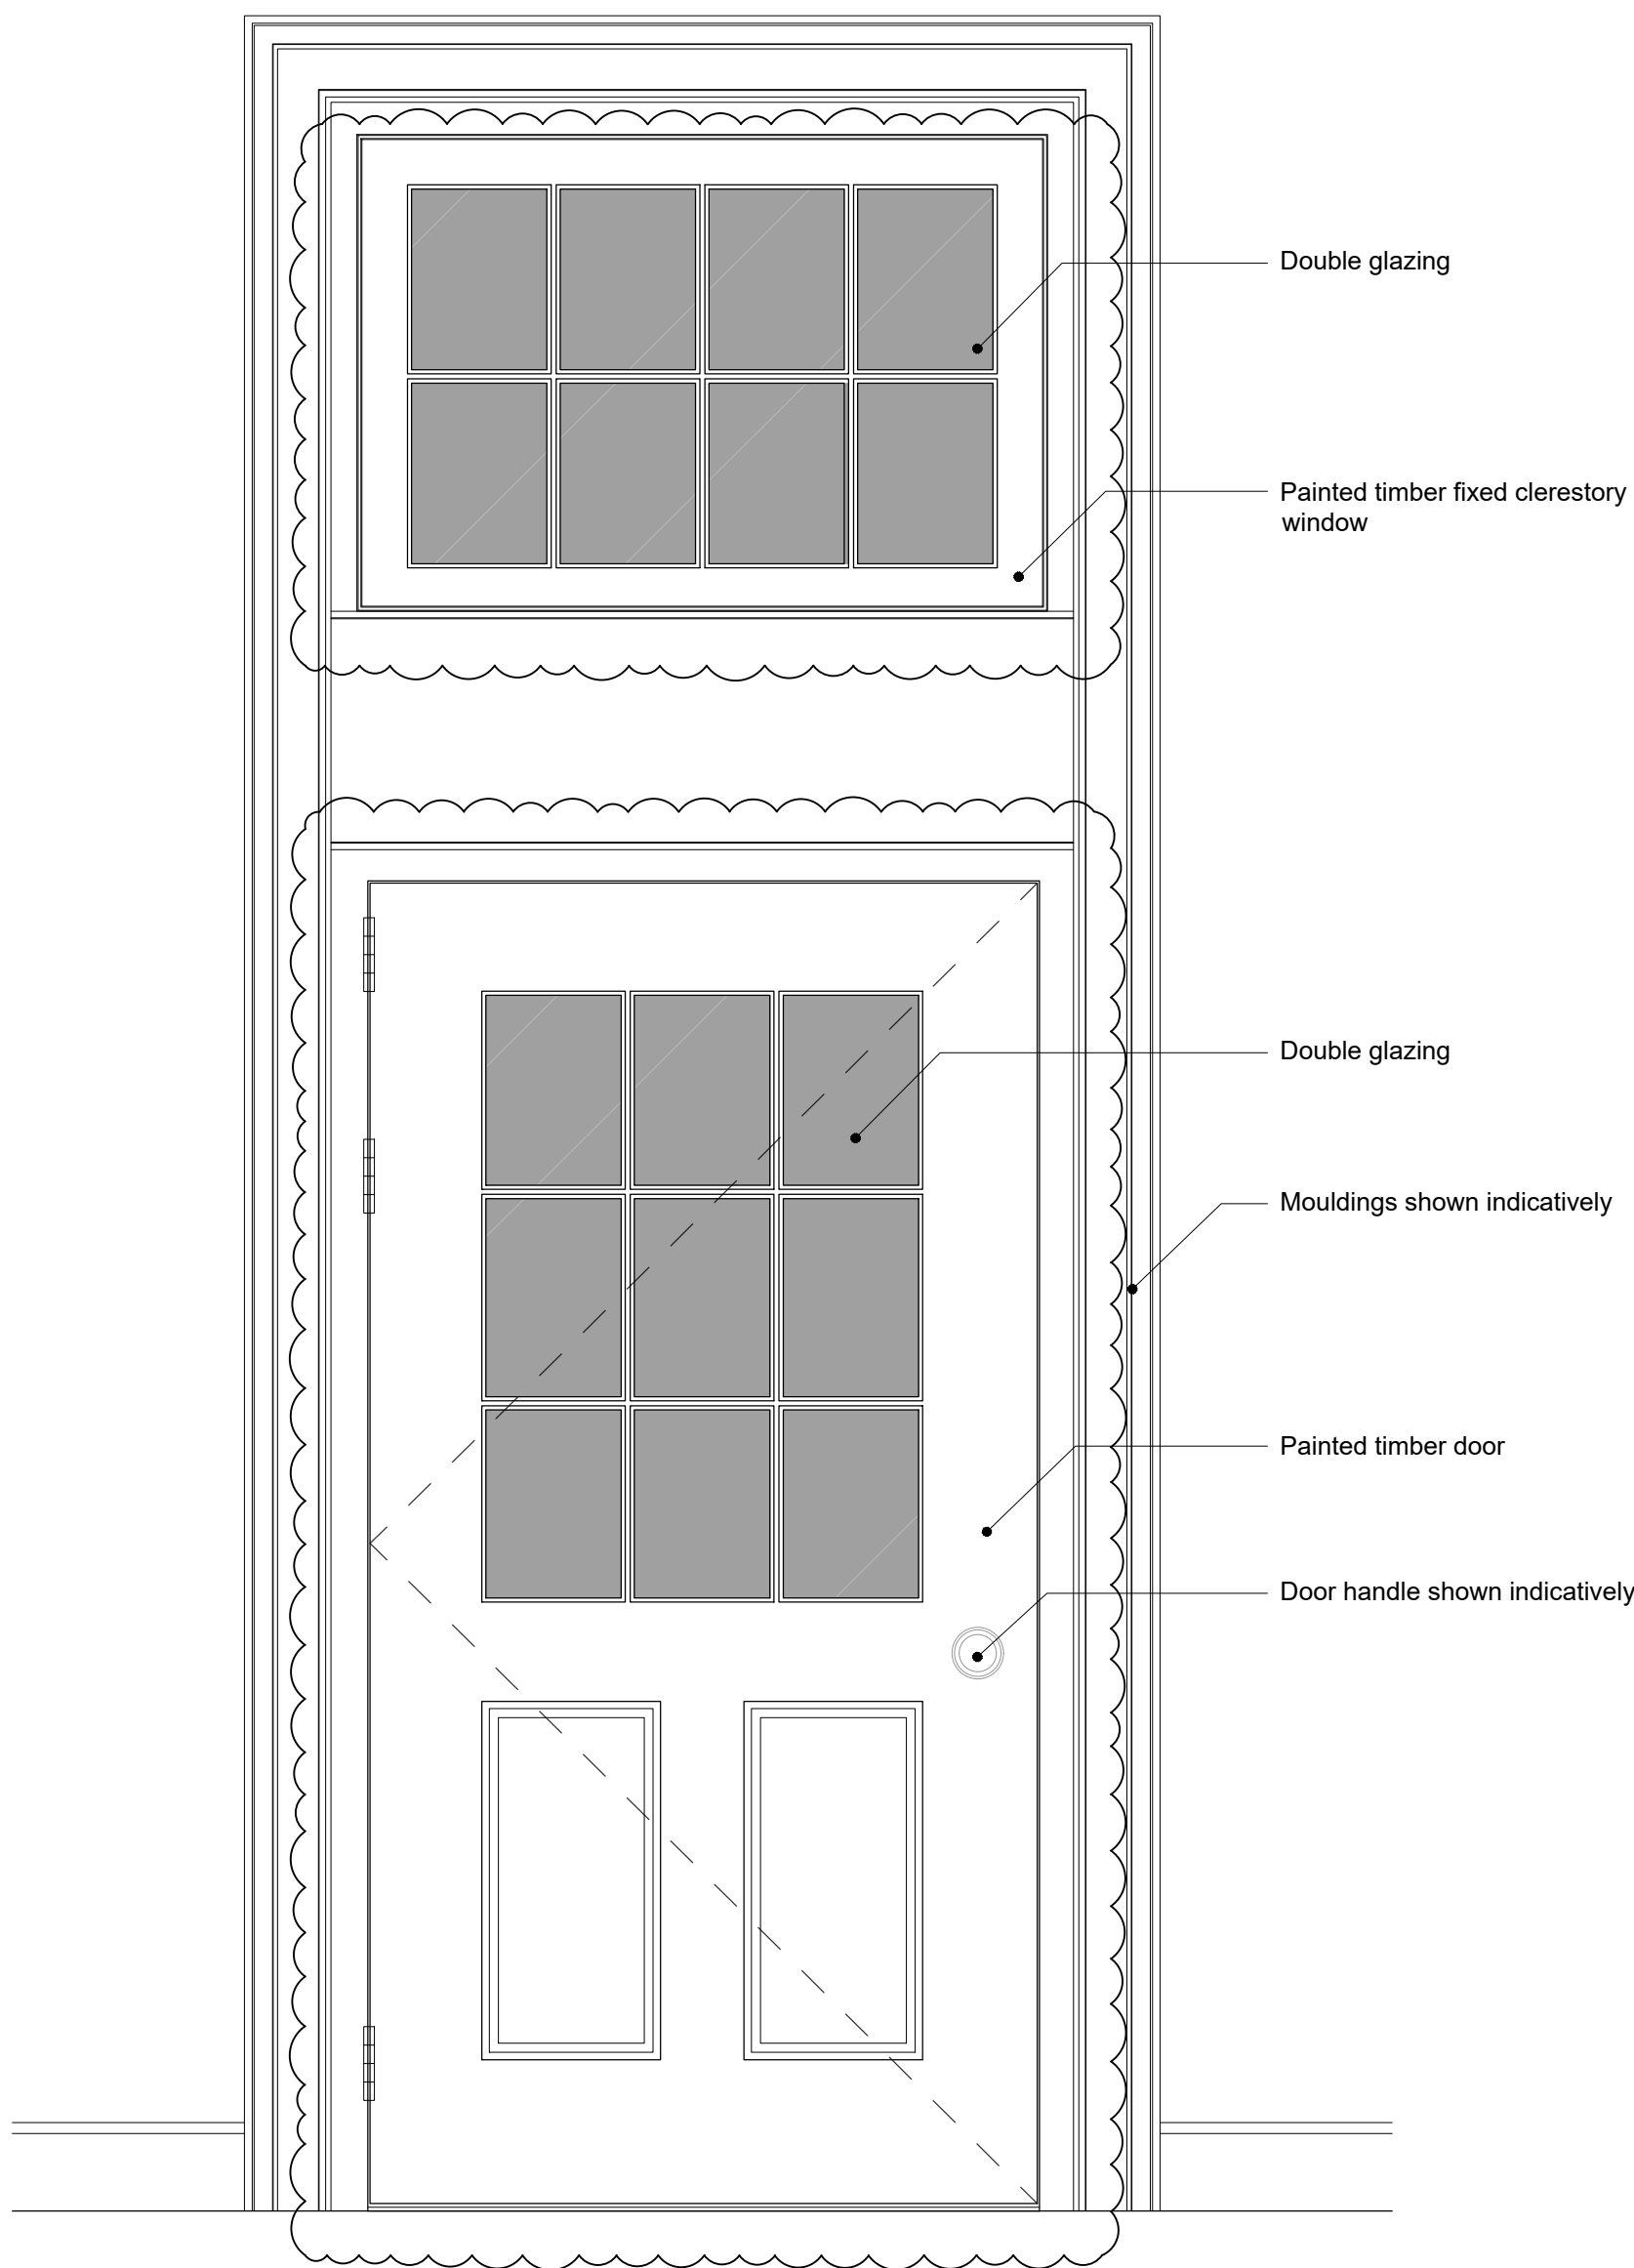

01
758.1 Door Type B4 - Typical Timber & Glass Door with Clerestory Window Lower Door Plan
SCALE 1:10 @ A1


02
758.1 Door Type B4 - Typical Timber & Glass Door with Clerestory Window Lower Door Plan
SCALE 1:10 @ A1

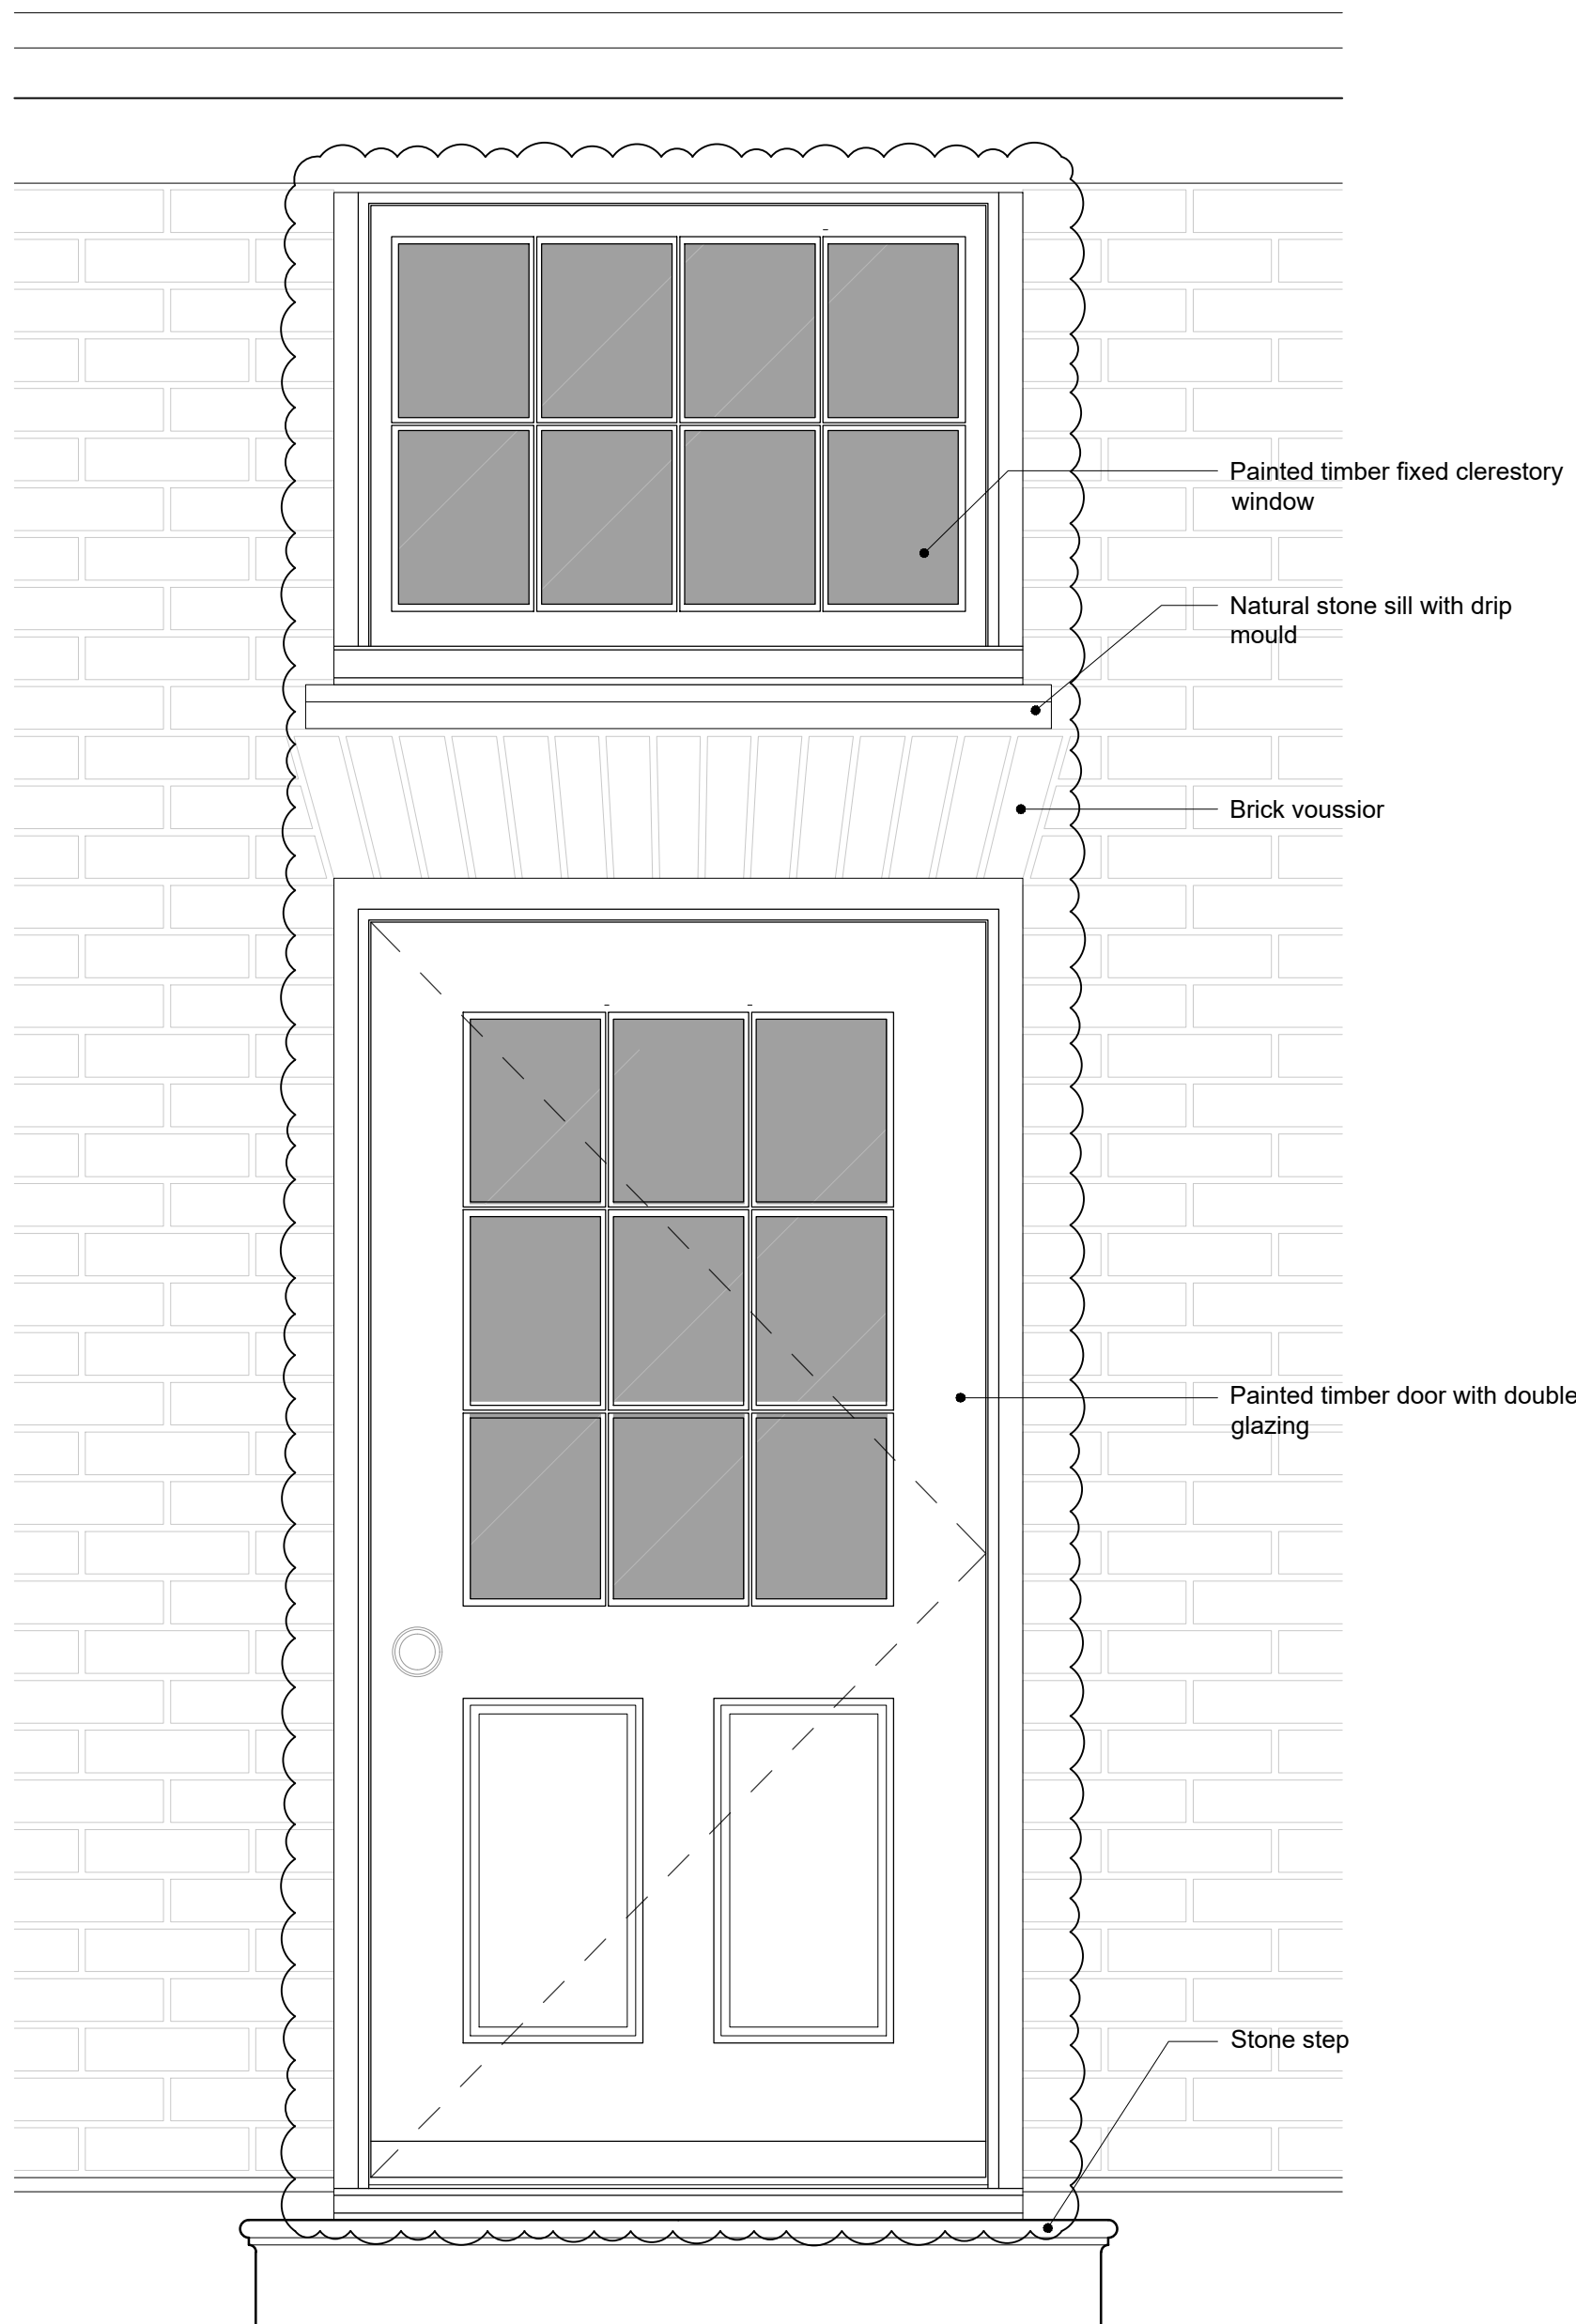

03
758.1 Door Type B4 - Typical Timber & Glass Door with Clerestory Window External Elevation
SCALE 1:10 @ A1

04
758.1 Door Type B4 - Typical Timber & Glass Door with Clerestory Window Internal Elevation
SCALE 1:10 @ A1

05
758.1 Door Type B4 - Typical Timber & Glass Door with Clerestory Window Section
SCALE 1:10 @ A1

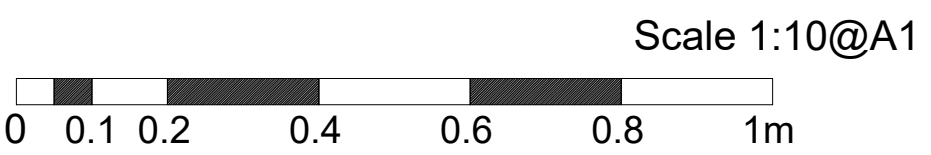

- No. Notes
- Dimensions to be verified on site. Only figured dimensions to be used and any discrepancies in dimensions are to be reported to the architect. No dimensions are to be scaled from printed drawings. Any areas indicated on this drawing are for guidance only. No responsibility is taken for their accuracy.
 - There is a risk of injury or death in construction if the works are not properly planned and supervised. The contractor must not undertake any element of the work without first having carried out the necessary risk assessments and prepared detailed method statements.

FOR PLANNING

P2 Glazing type and door panel amended 07/04/26
P1 Initial Release dd/mm/yy
no. revision. date.

BLDA ARCHITECTS
RIBA 211 Design Centre East
Chartered Practice Chelsea Harbour
London, SW10 0XF
mail@blda.co.uk
www.blda.co.uk
t +44 (0) 20 7838 5555
f +44 (0) 20 7838 5556

Job: TH - Walled Garden Buildings

Title: Typical Door Details DTB4 P2
Door Type - B4
Sheet 1 of 3

Type: Building 14 & 17

Status: FOR PLANNING

drawn by JM checked by DY approved by DY
scale 1:10 @ A1 size A1 date 26/03/26
job number drawing number revision

3124 758.1 P2