



No. Notes


1. Dimensions to be verified on site. Only figured dimensions to be used and any discrepancies in dimensions are to be reported to the architect. No dimensions are to be scaled from printed drawings. Any areas indicated on this drawing are for guidance only. No responsibility is taken for their accuracy.
2. There is a risk of injury or death in construction if the works are not properly planned and supervised. The contractor must not undertake any element of the work without first having carried out the necessary risk assessments and prepared detailed method statements.

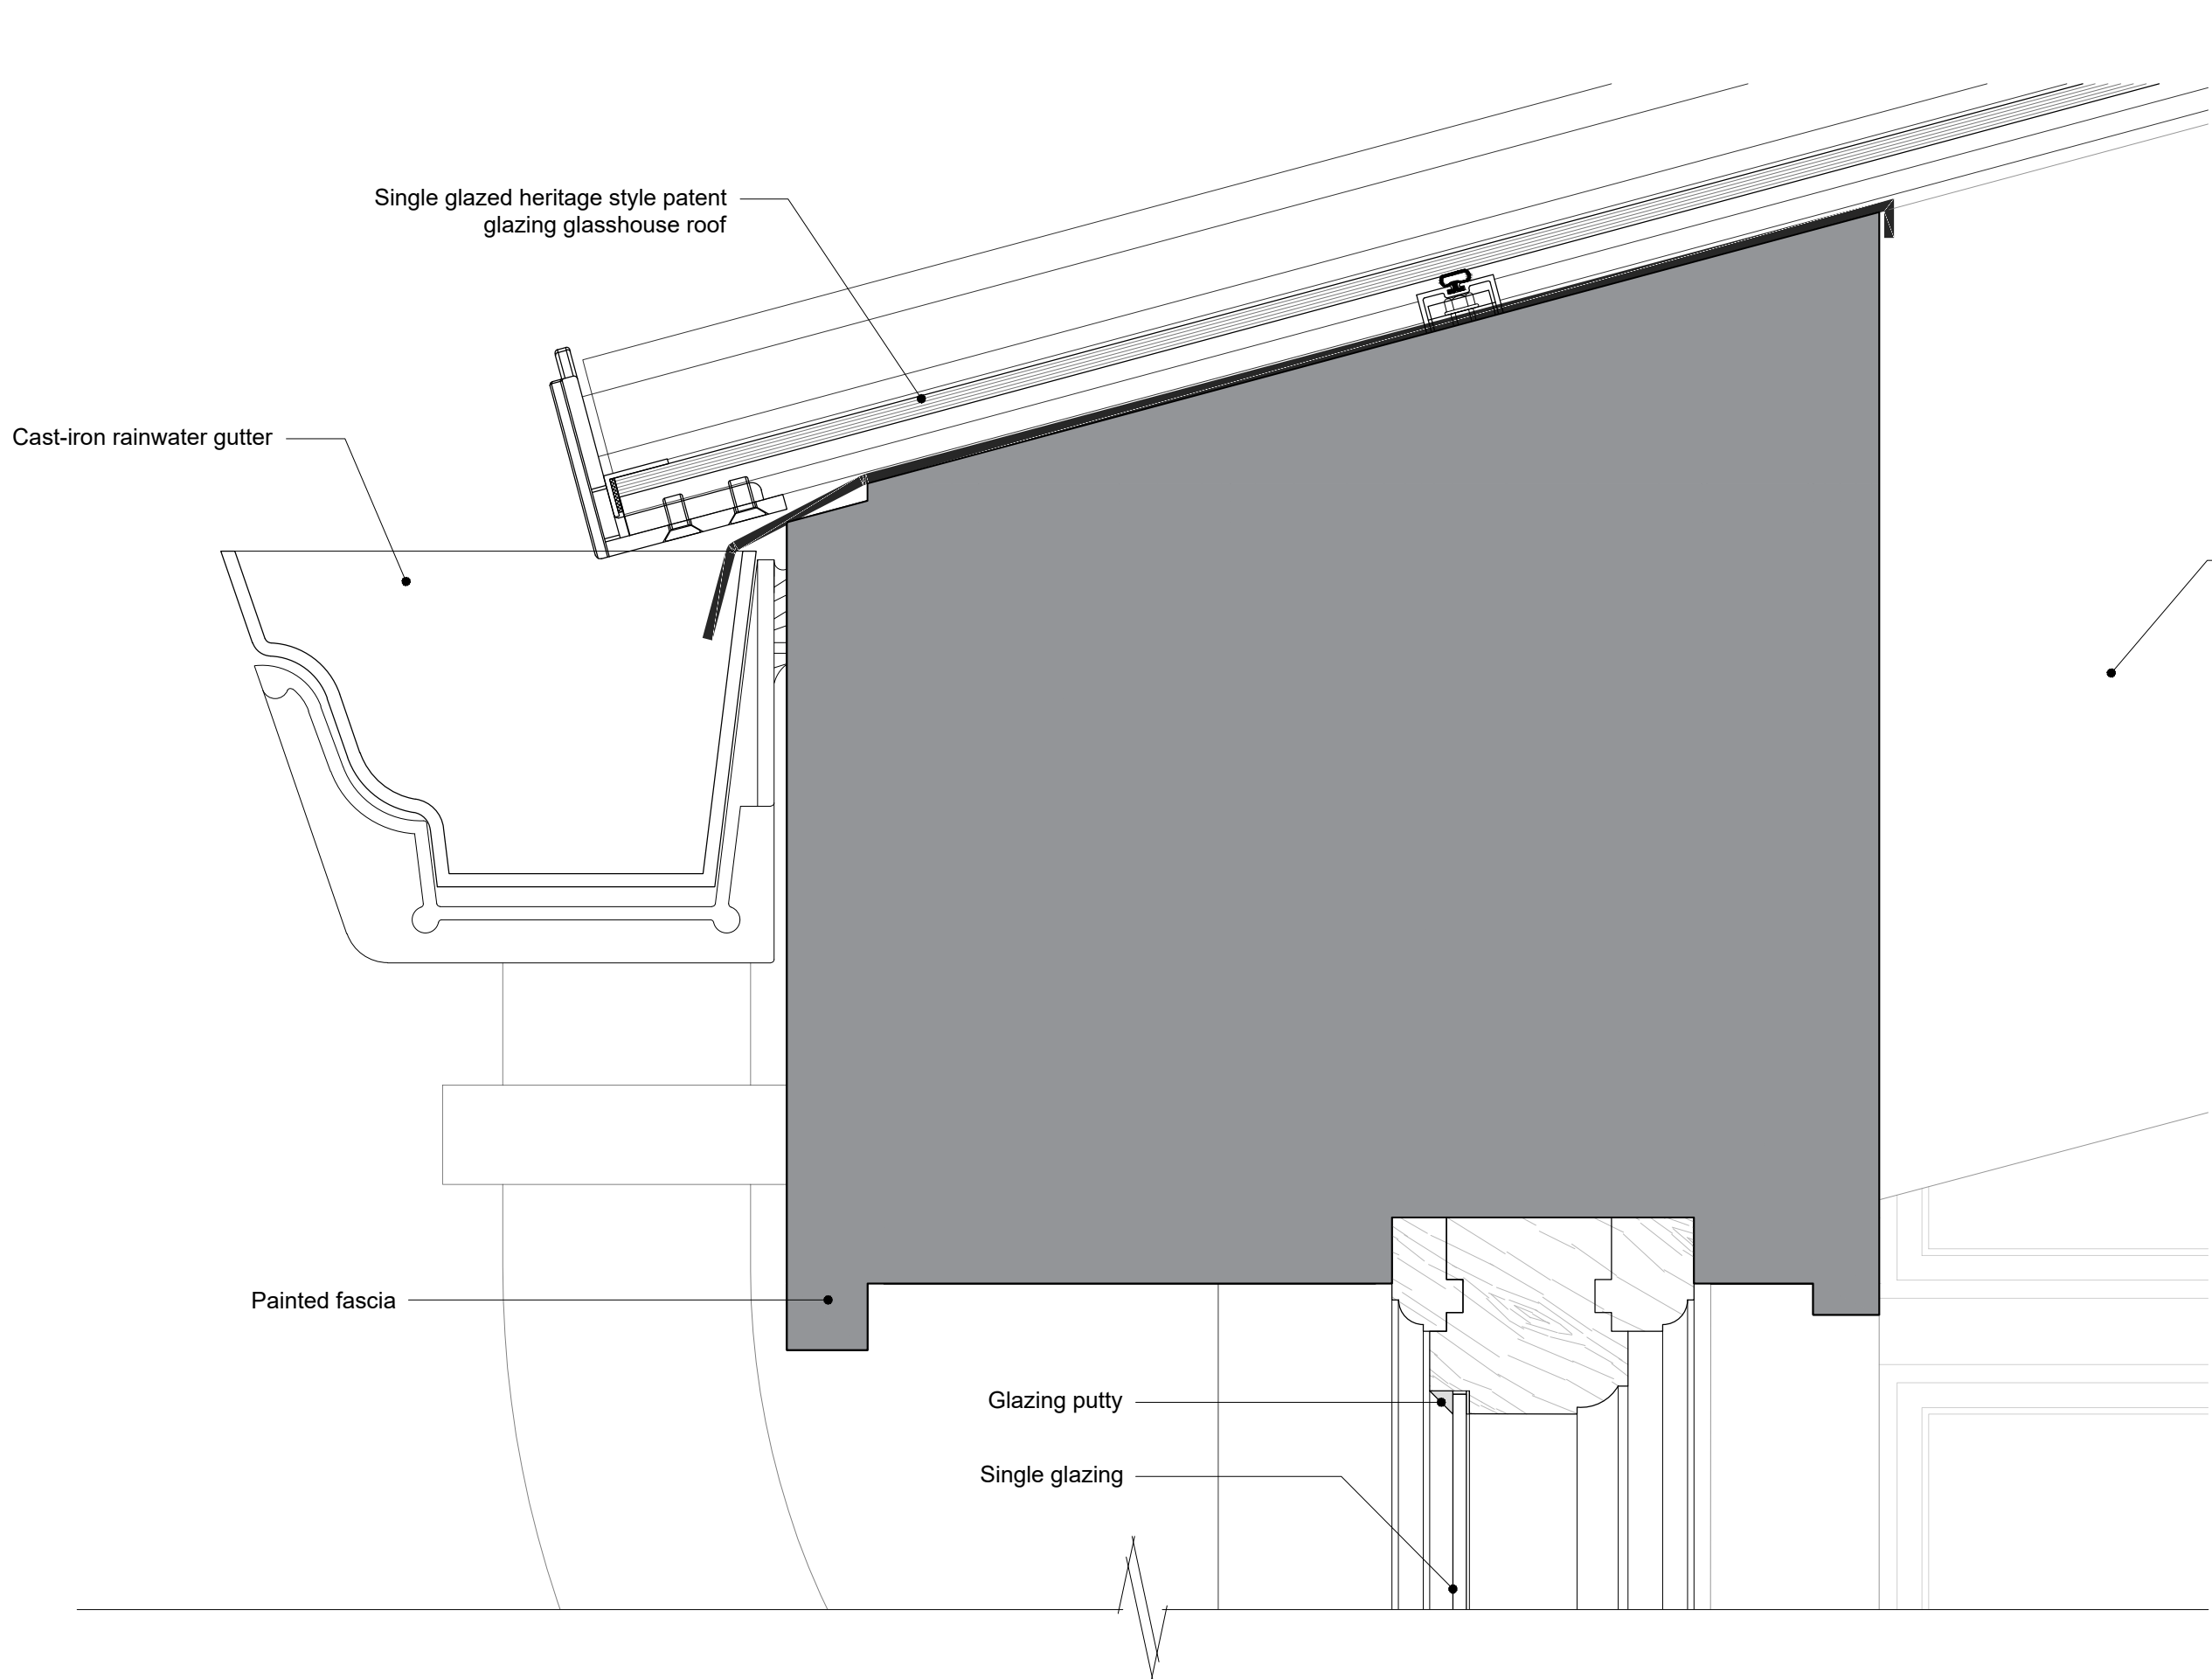

01 Typical Single-Glazed Glasshouse Glazing Head Jamb Detail
825.3 SCALE 1:2 @ A1

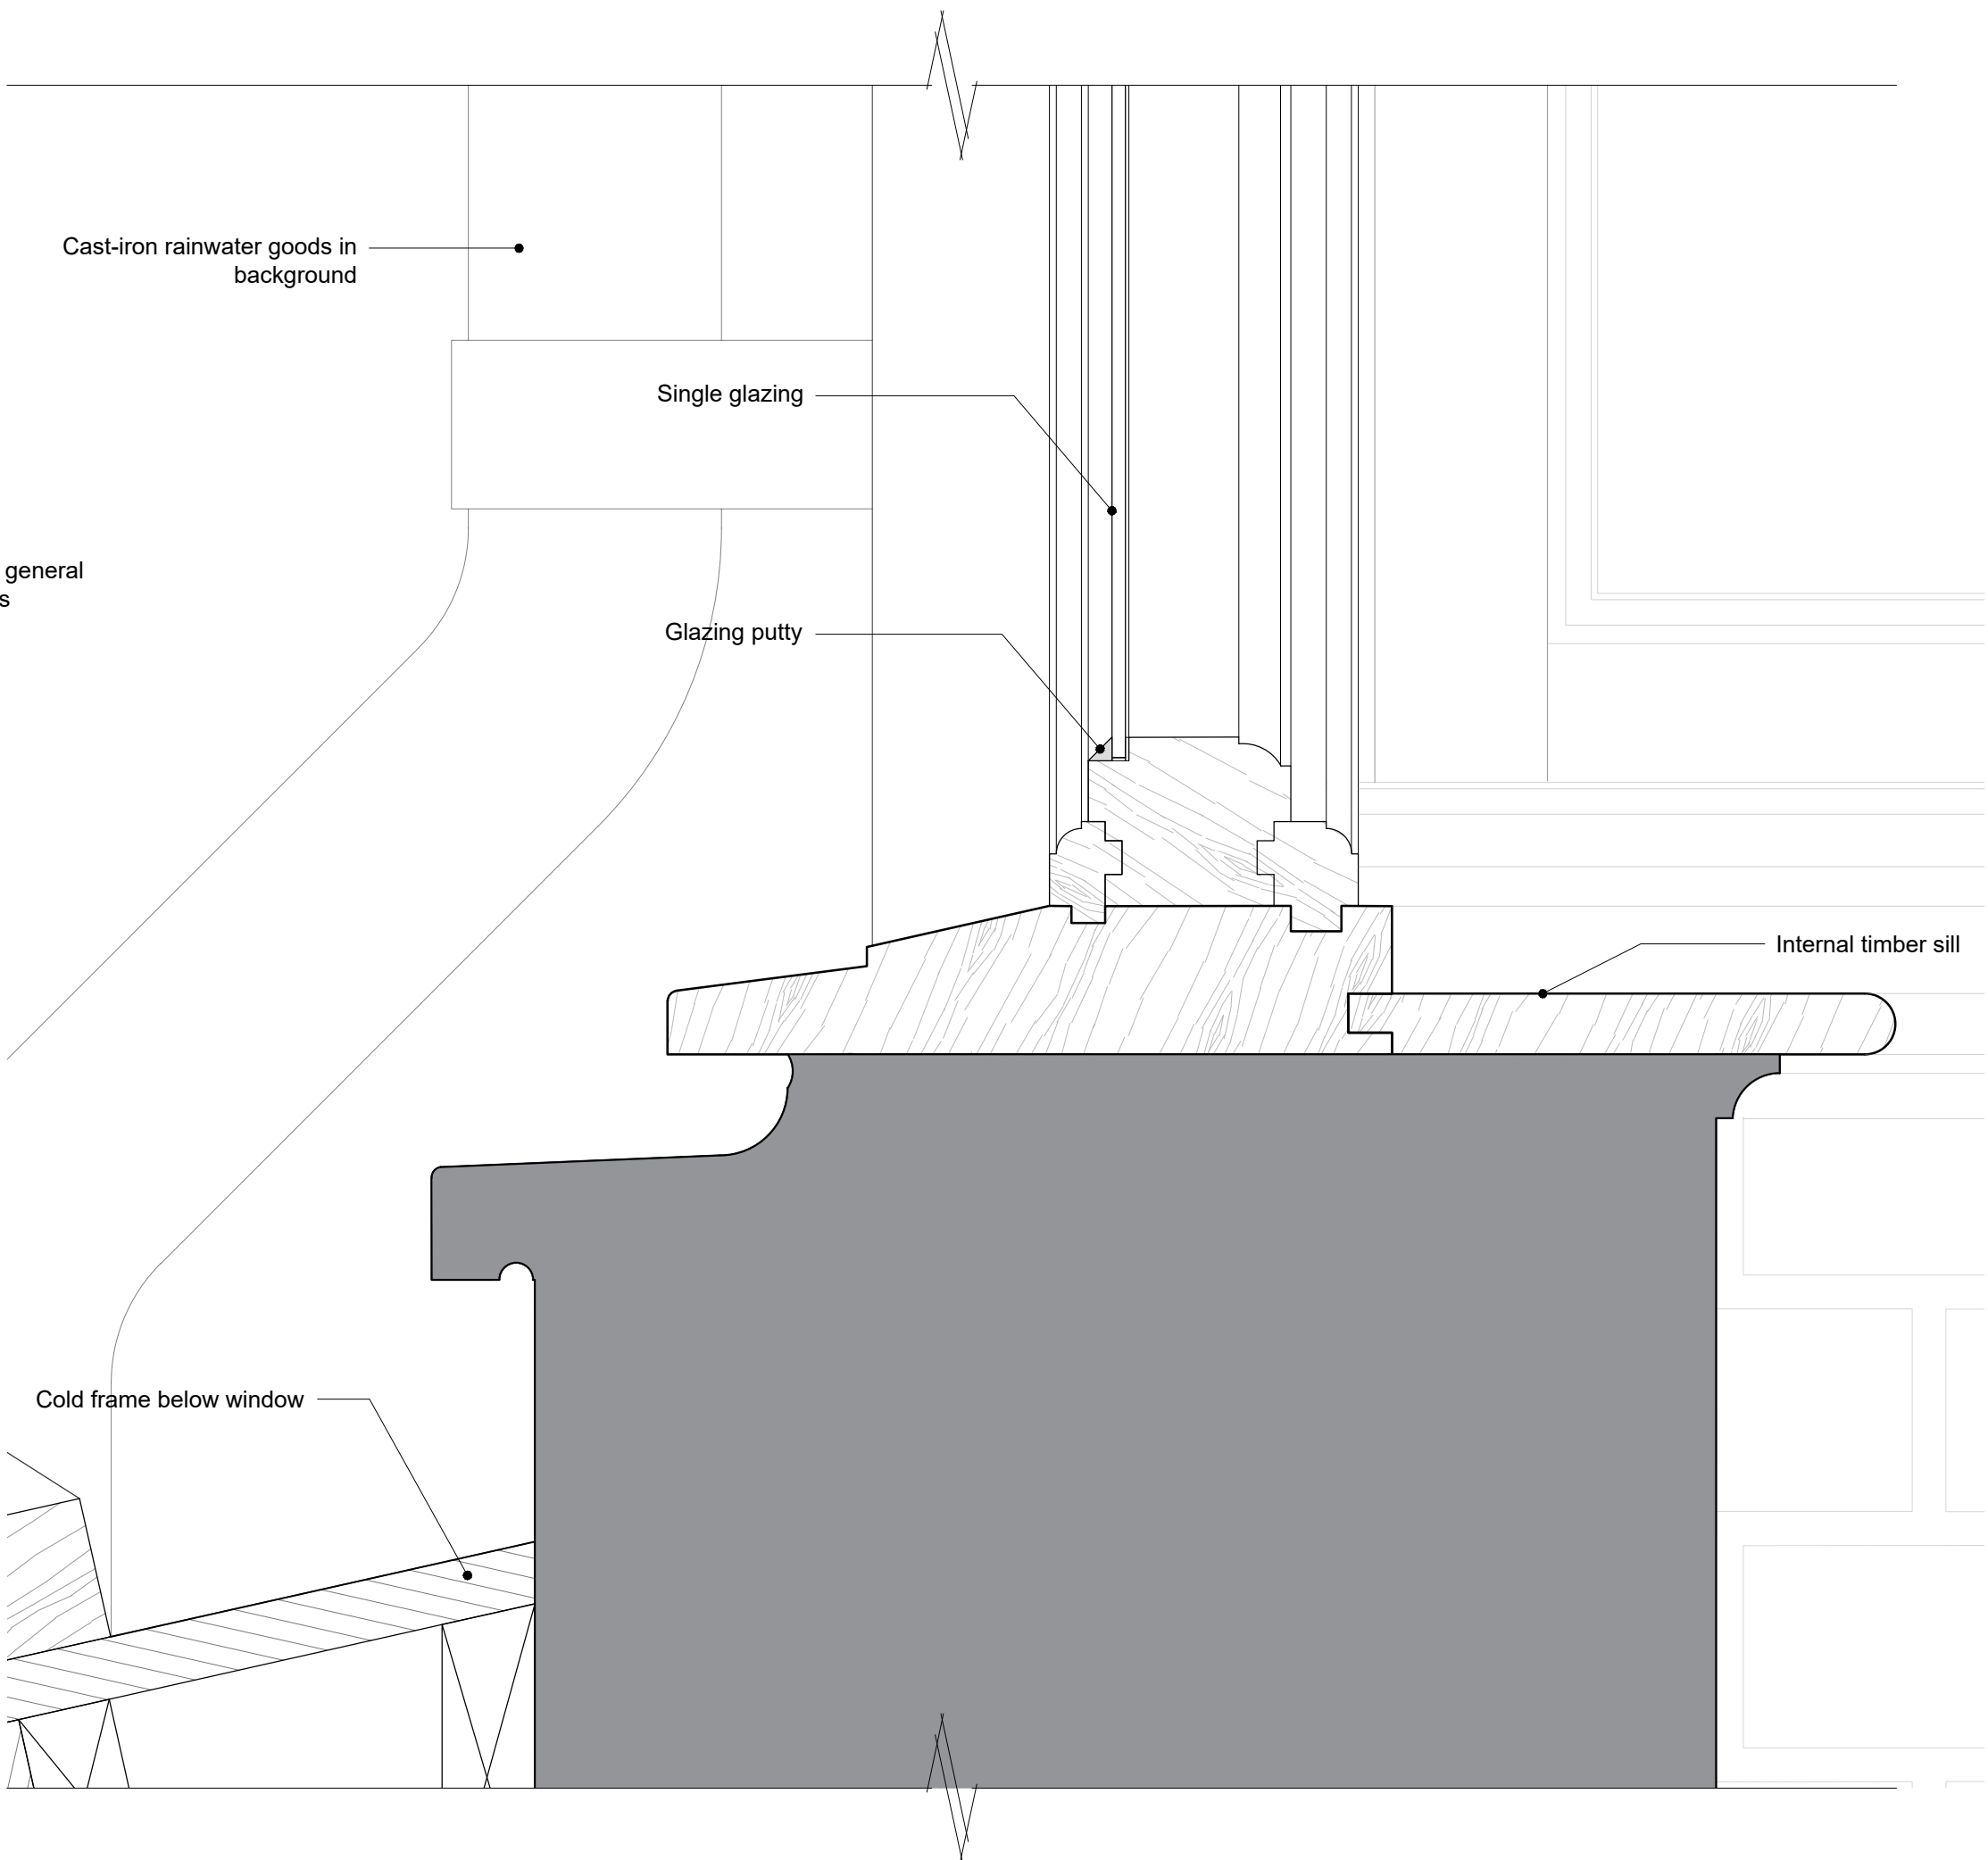

03 Typical Single-Glazed Glasshouse Glazing Sill Detail
825.3 SCALE 1:2 @ A1

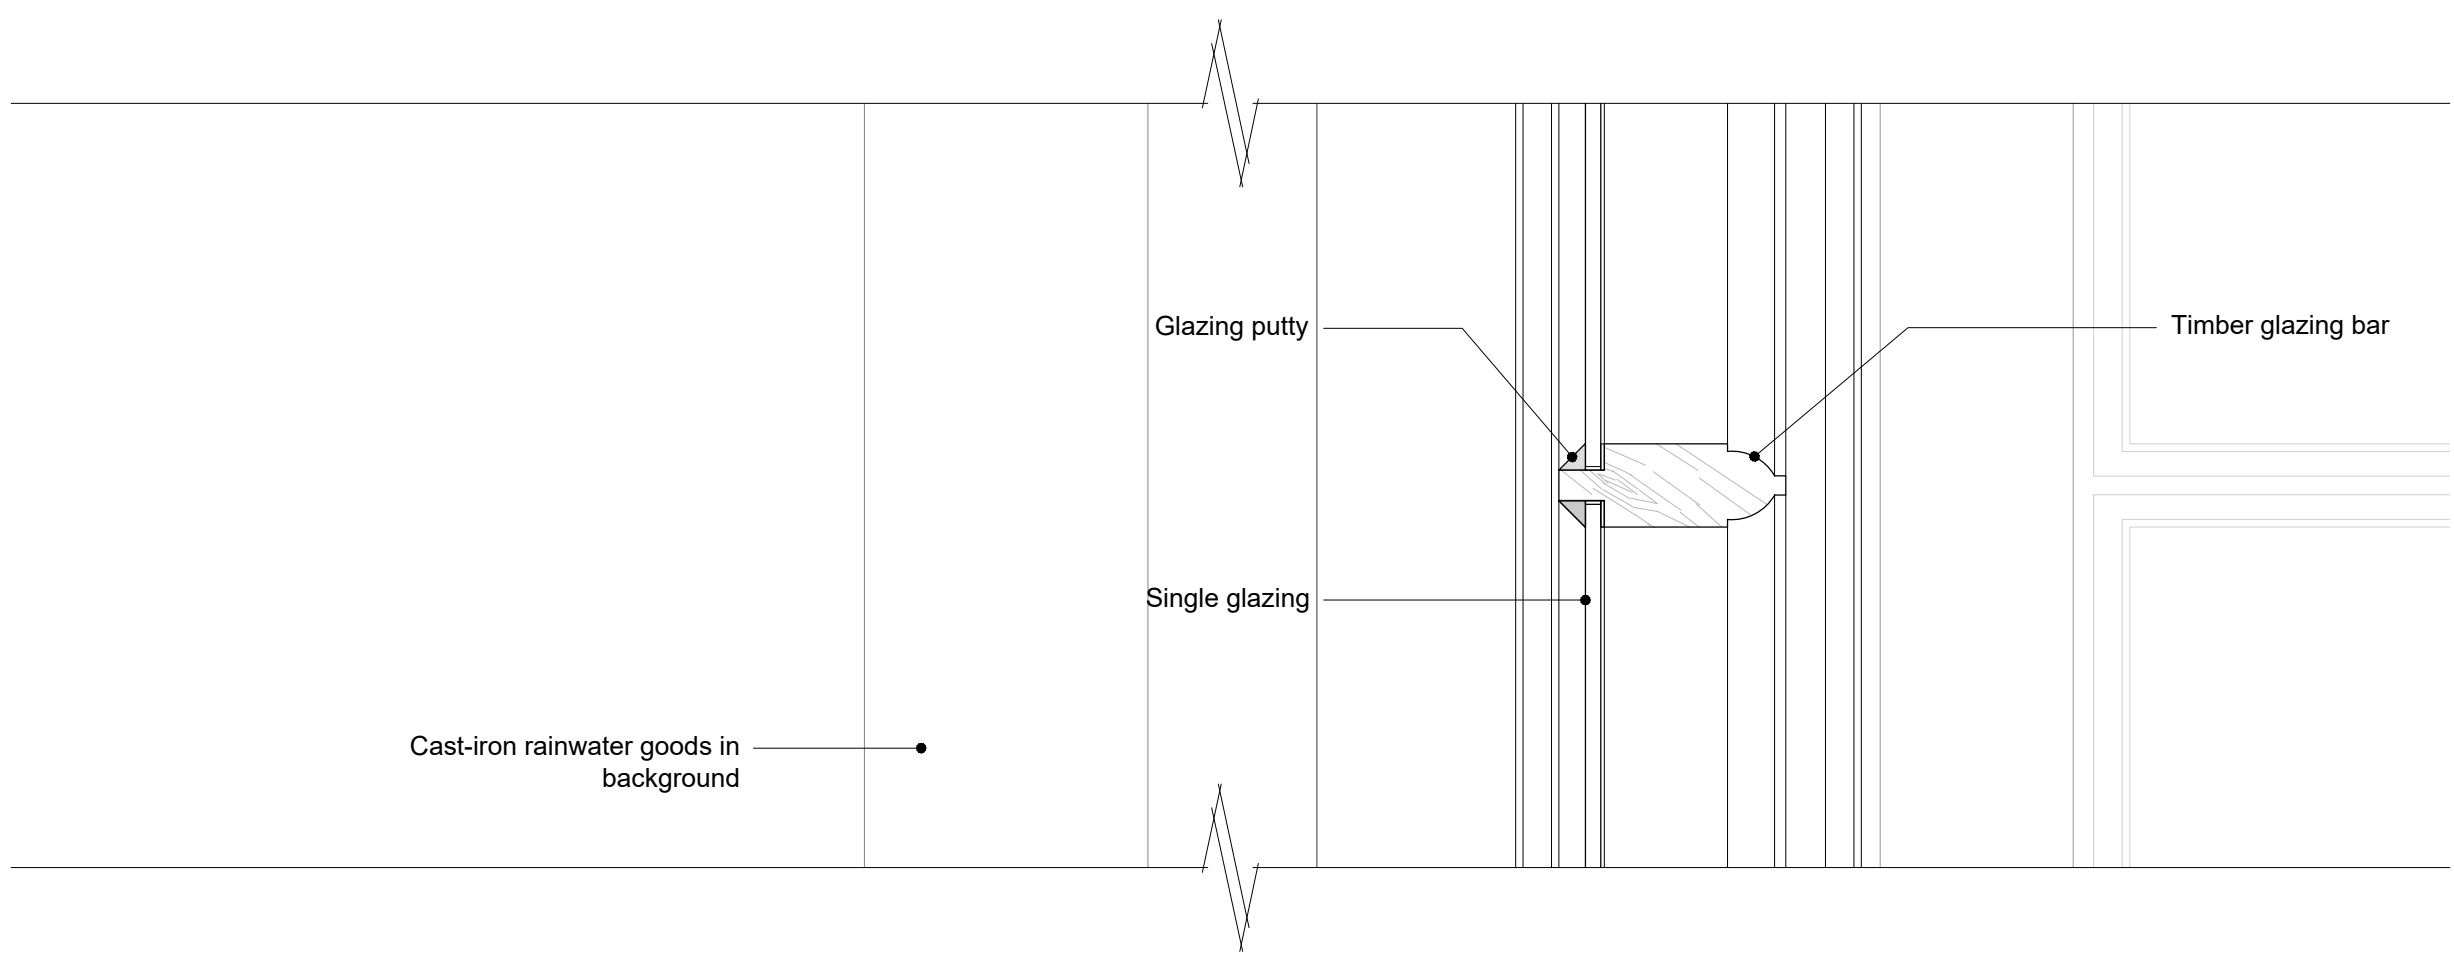

02 Typical Single-Glazed Glasshouse Glazing Bar Detail
825.3 SCALE 1:2 @ A1

Scale 1:2@A1
0 20 60 100 140 180 200mm

FOR PLANNING

P3 Initial release 28/07/26

no. revision. date.



RIBA  211 Design Centre East
Chartered Practice Chelsea Harbour
London, SW10 0XF
t +44 (0) 20 7838 5555
f +44 (0) 20 7838 5556
mail@blda.co.uk
www.blda.co.uk

Job: TH - Walled Garden Buildings

Title: Typical Glasshouse Details
Single Glazed Glasshouse Details
Sheet 3 of 3

Type: Typical Details

Status: FOR PLANNING

drawn by	JM	checked by	MB	approved by	MB
scale	1:2 @ A1	size	A1	date	28/07/26
job number	3124	drawing number	825.3	revision	P3

3124 825.3 P3