


- No. Notes
1.


Dimensions to be verified on site. Only figured dimensions to be used and any discrepancies in dimensions are to be reported to the architect. No dimensions are to be scaled from printed drawings. Any areas indicated on this drawing are for guidance only. No responsibility is taken for their accuracy.
2.

There is a risk of injury or death in construction if the works are not properly planned and supervised. The contractor must not undertake any element of the work without first having carried out the necessary risk assessments and prepared detailed method statements.

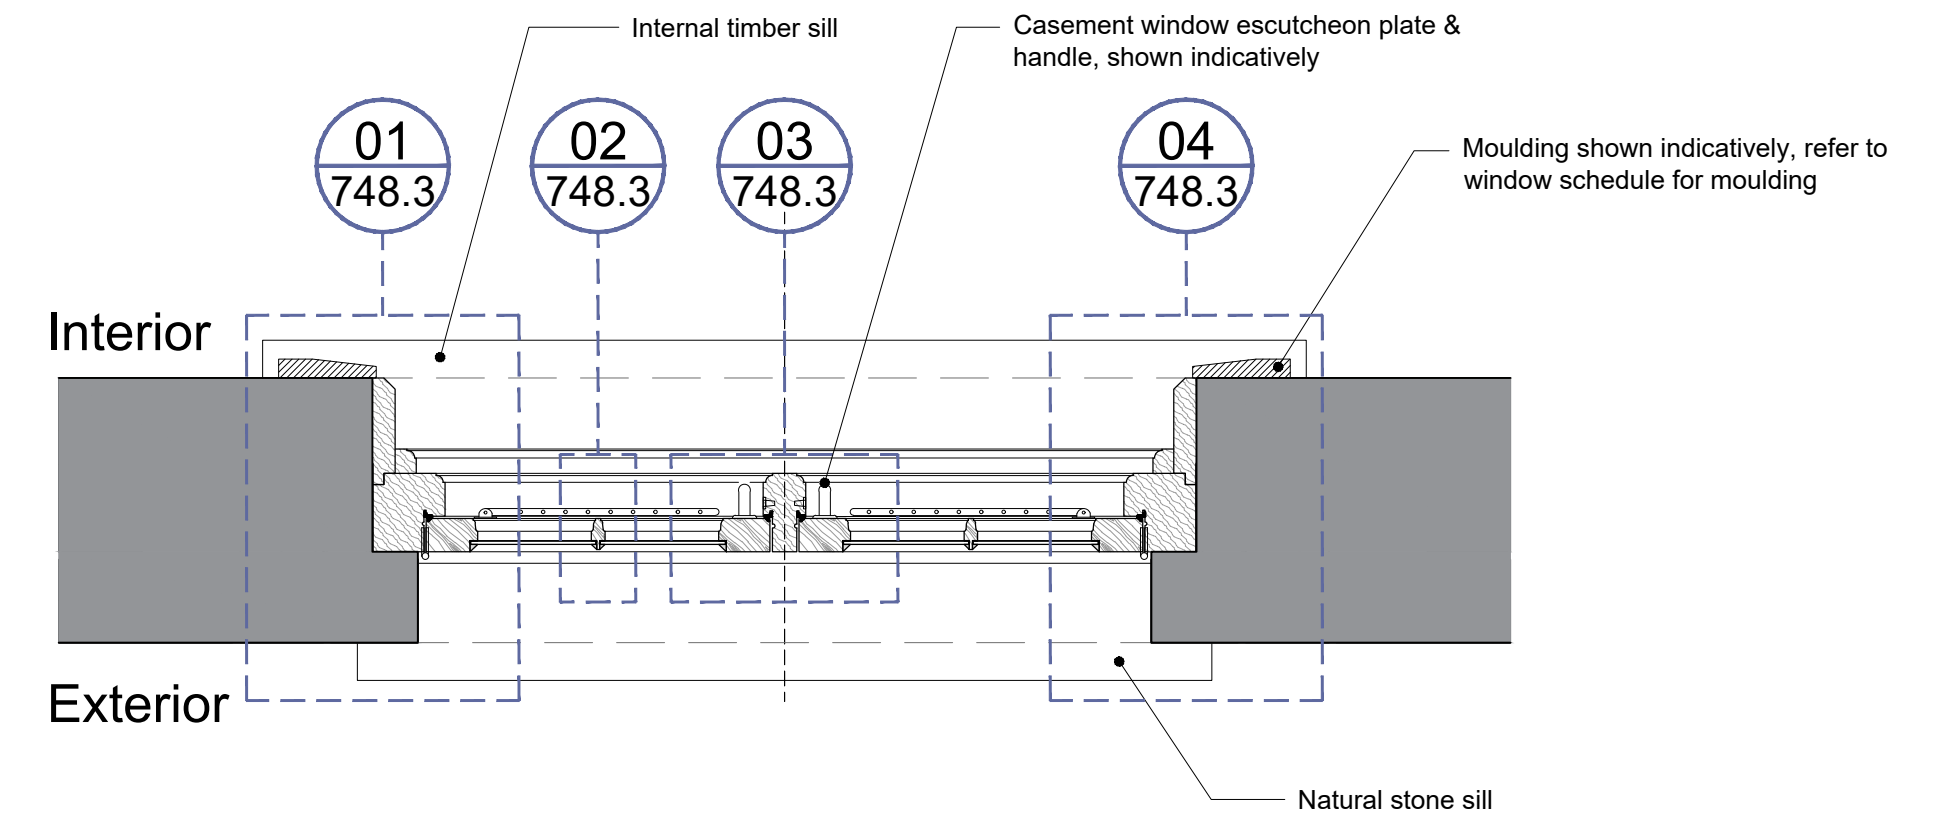


01 Window Type B3 - Typical Timber Double Casement Single Glazed Window with Mullions Plan

748.1 SCALE 1:10 @ A1

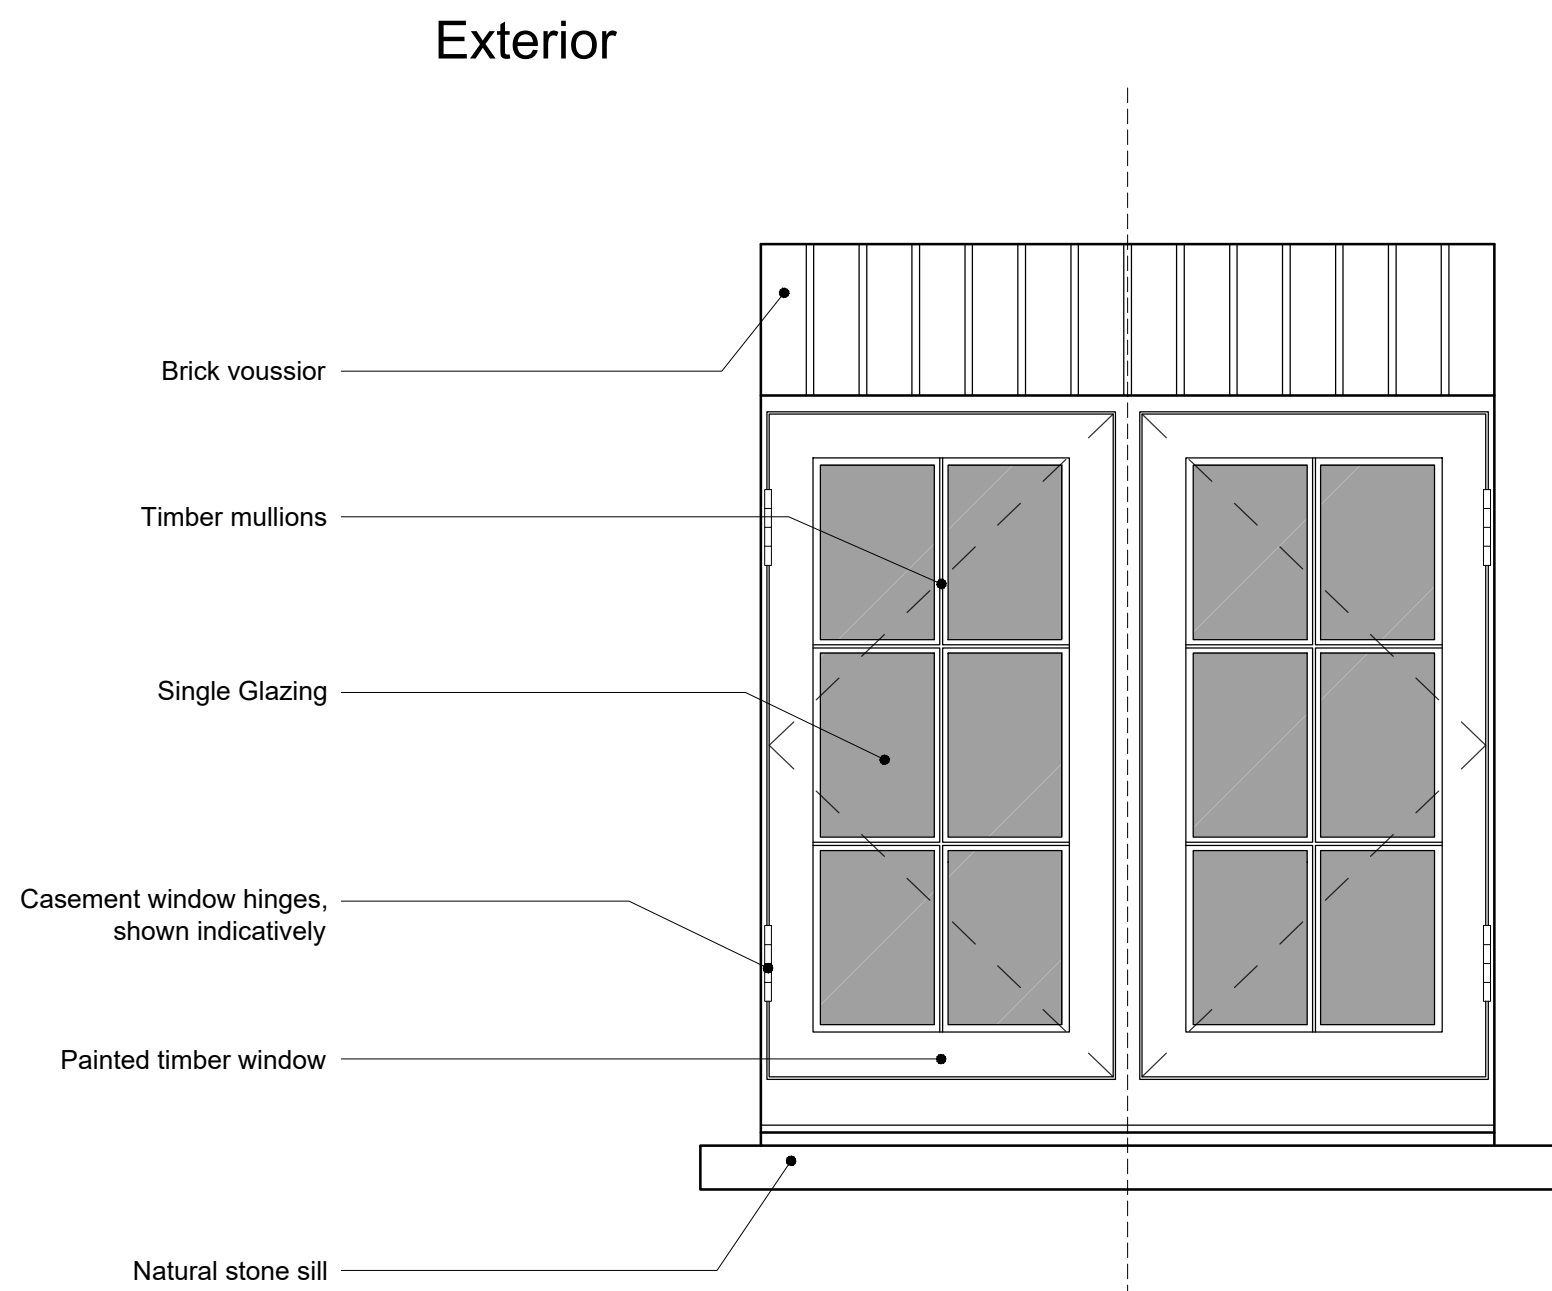


02 Window Type B3 - Typical Timber Double Casement Single Glazed Window with Mullions Elevation

748.1 SCALE 1:10 @ A1

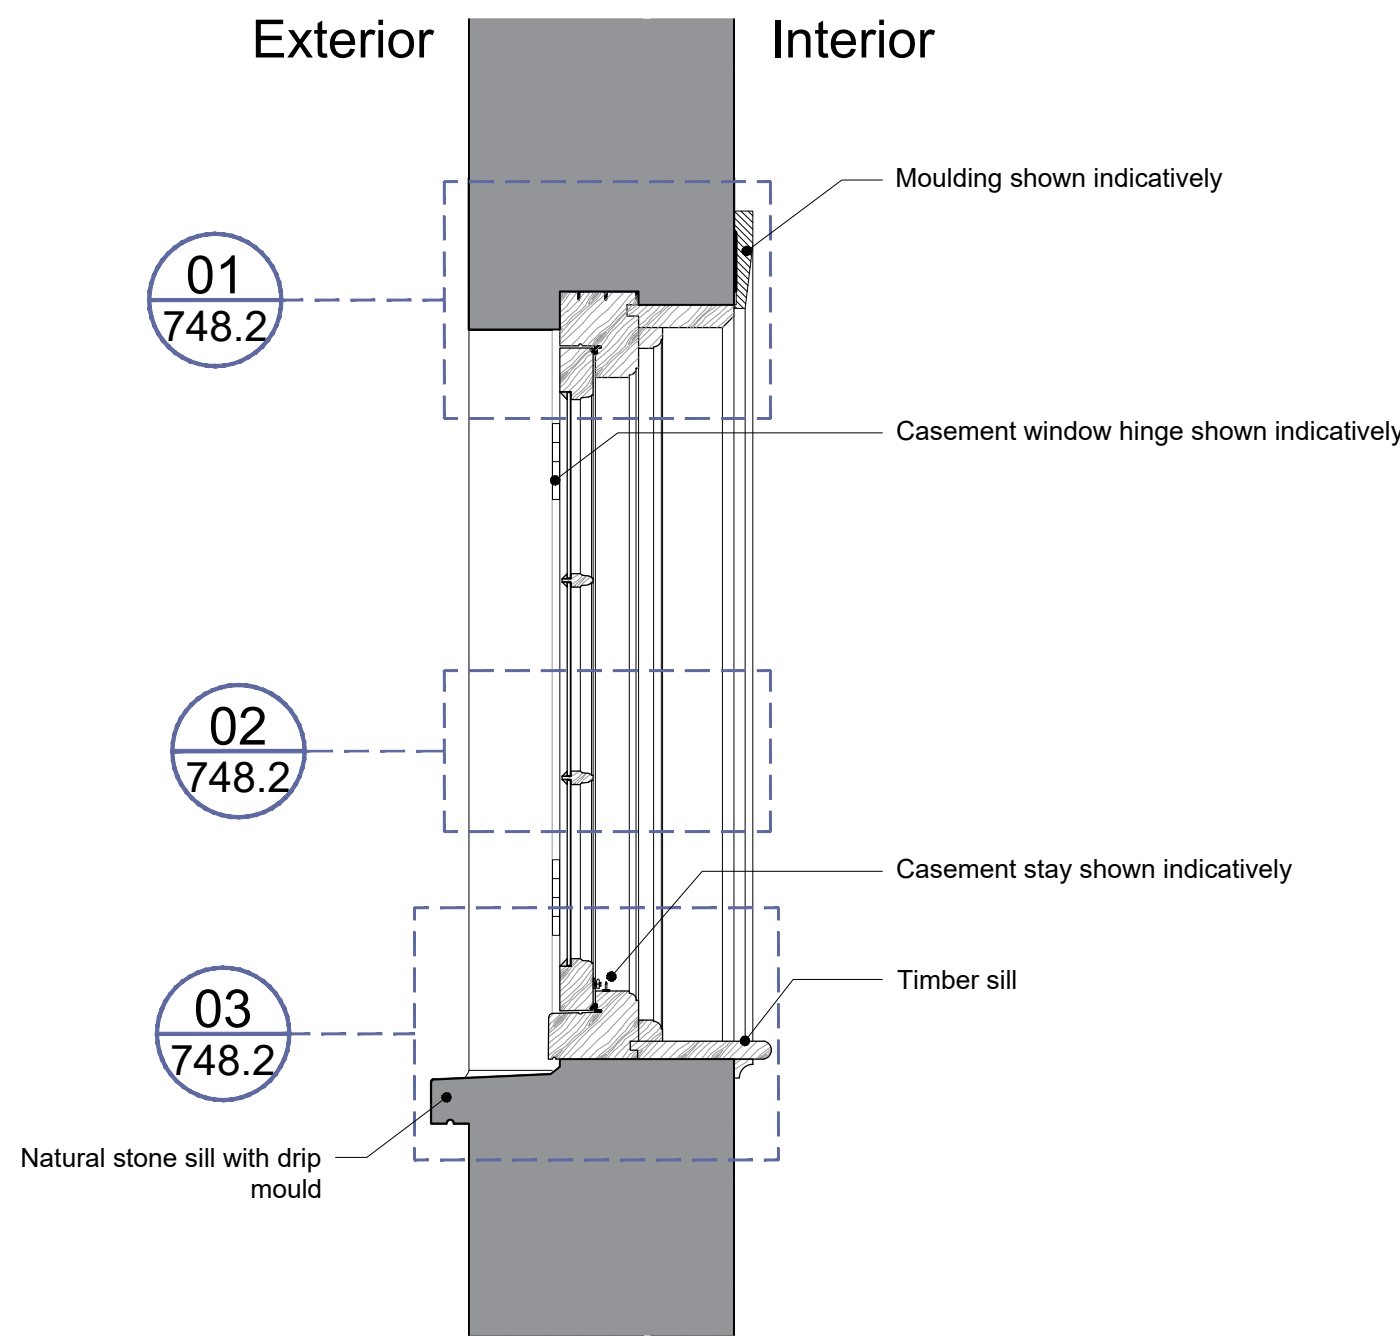

03 Window Type B3 - Typical Timber Double Casement Single Glazed Window with Mullions Section

748.1 SCALE 1:10 @ A1

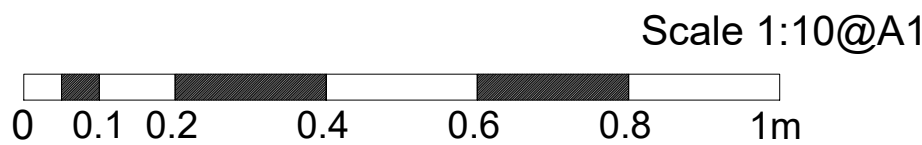

FOR PLANNING

P3 Titleblock amended to 'mullions' from 'muntins'

10/08/26

P2 Mullion type amended, sill depth increased

07/04/26

P1 Initial Release

dd/mm/yy

no. revision. date.

BLDA ARCHITECTS

RIBA 

211 Design Centre East
Chelsea Harbour
London, SW10 0XF

mail@blda.co.uk
www.blda.co.uk
t +44 (0) 20 7838 5555
f +44 (0) 20 7838 5556

Job: TH - Walled Garden Buildings

Title: Typical Window Details - WTB3 P3
Window Type - B3
Sheet 1 of 3

Type: Typical Window Details

Status: FOR PLANNING

drawn by JM	checked by DY	approved by DY
scale 1:10 @ A1	size A1	date 10/08/26
job number 3124	drawing number 748.1	revision P3