




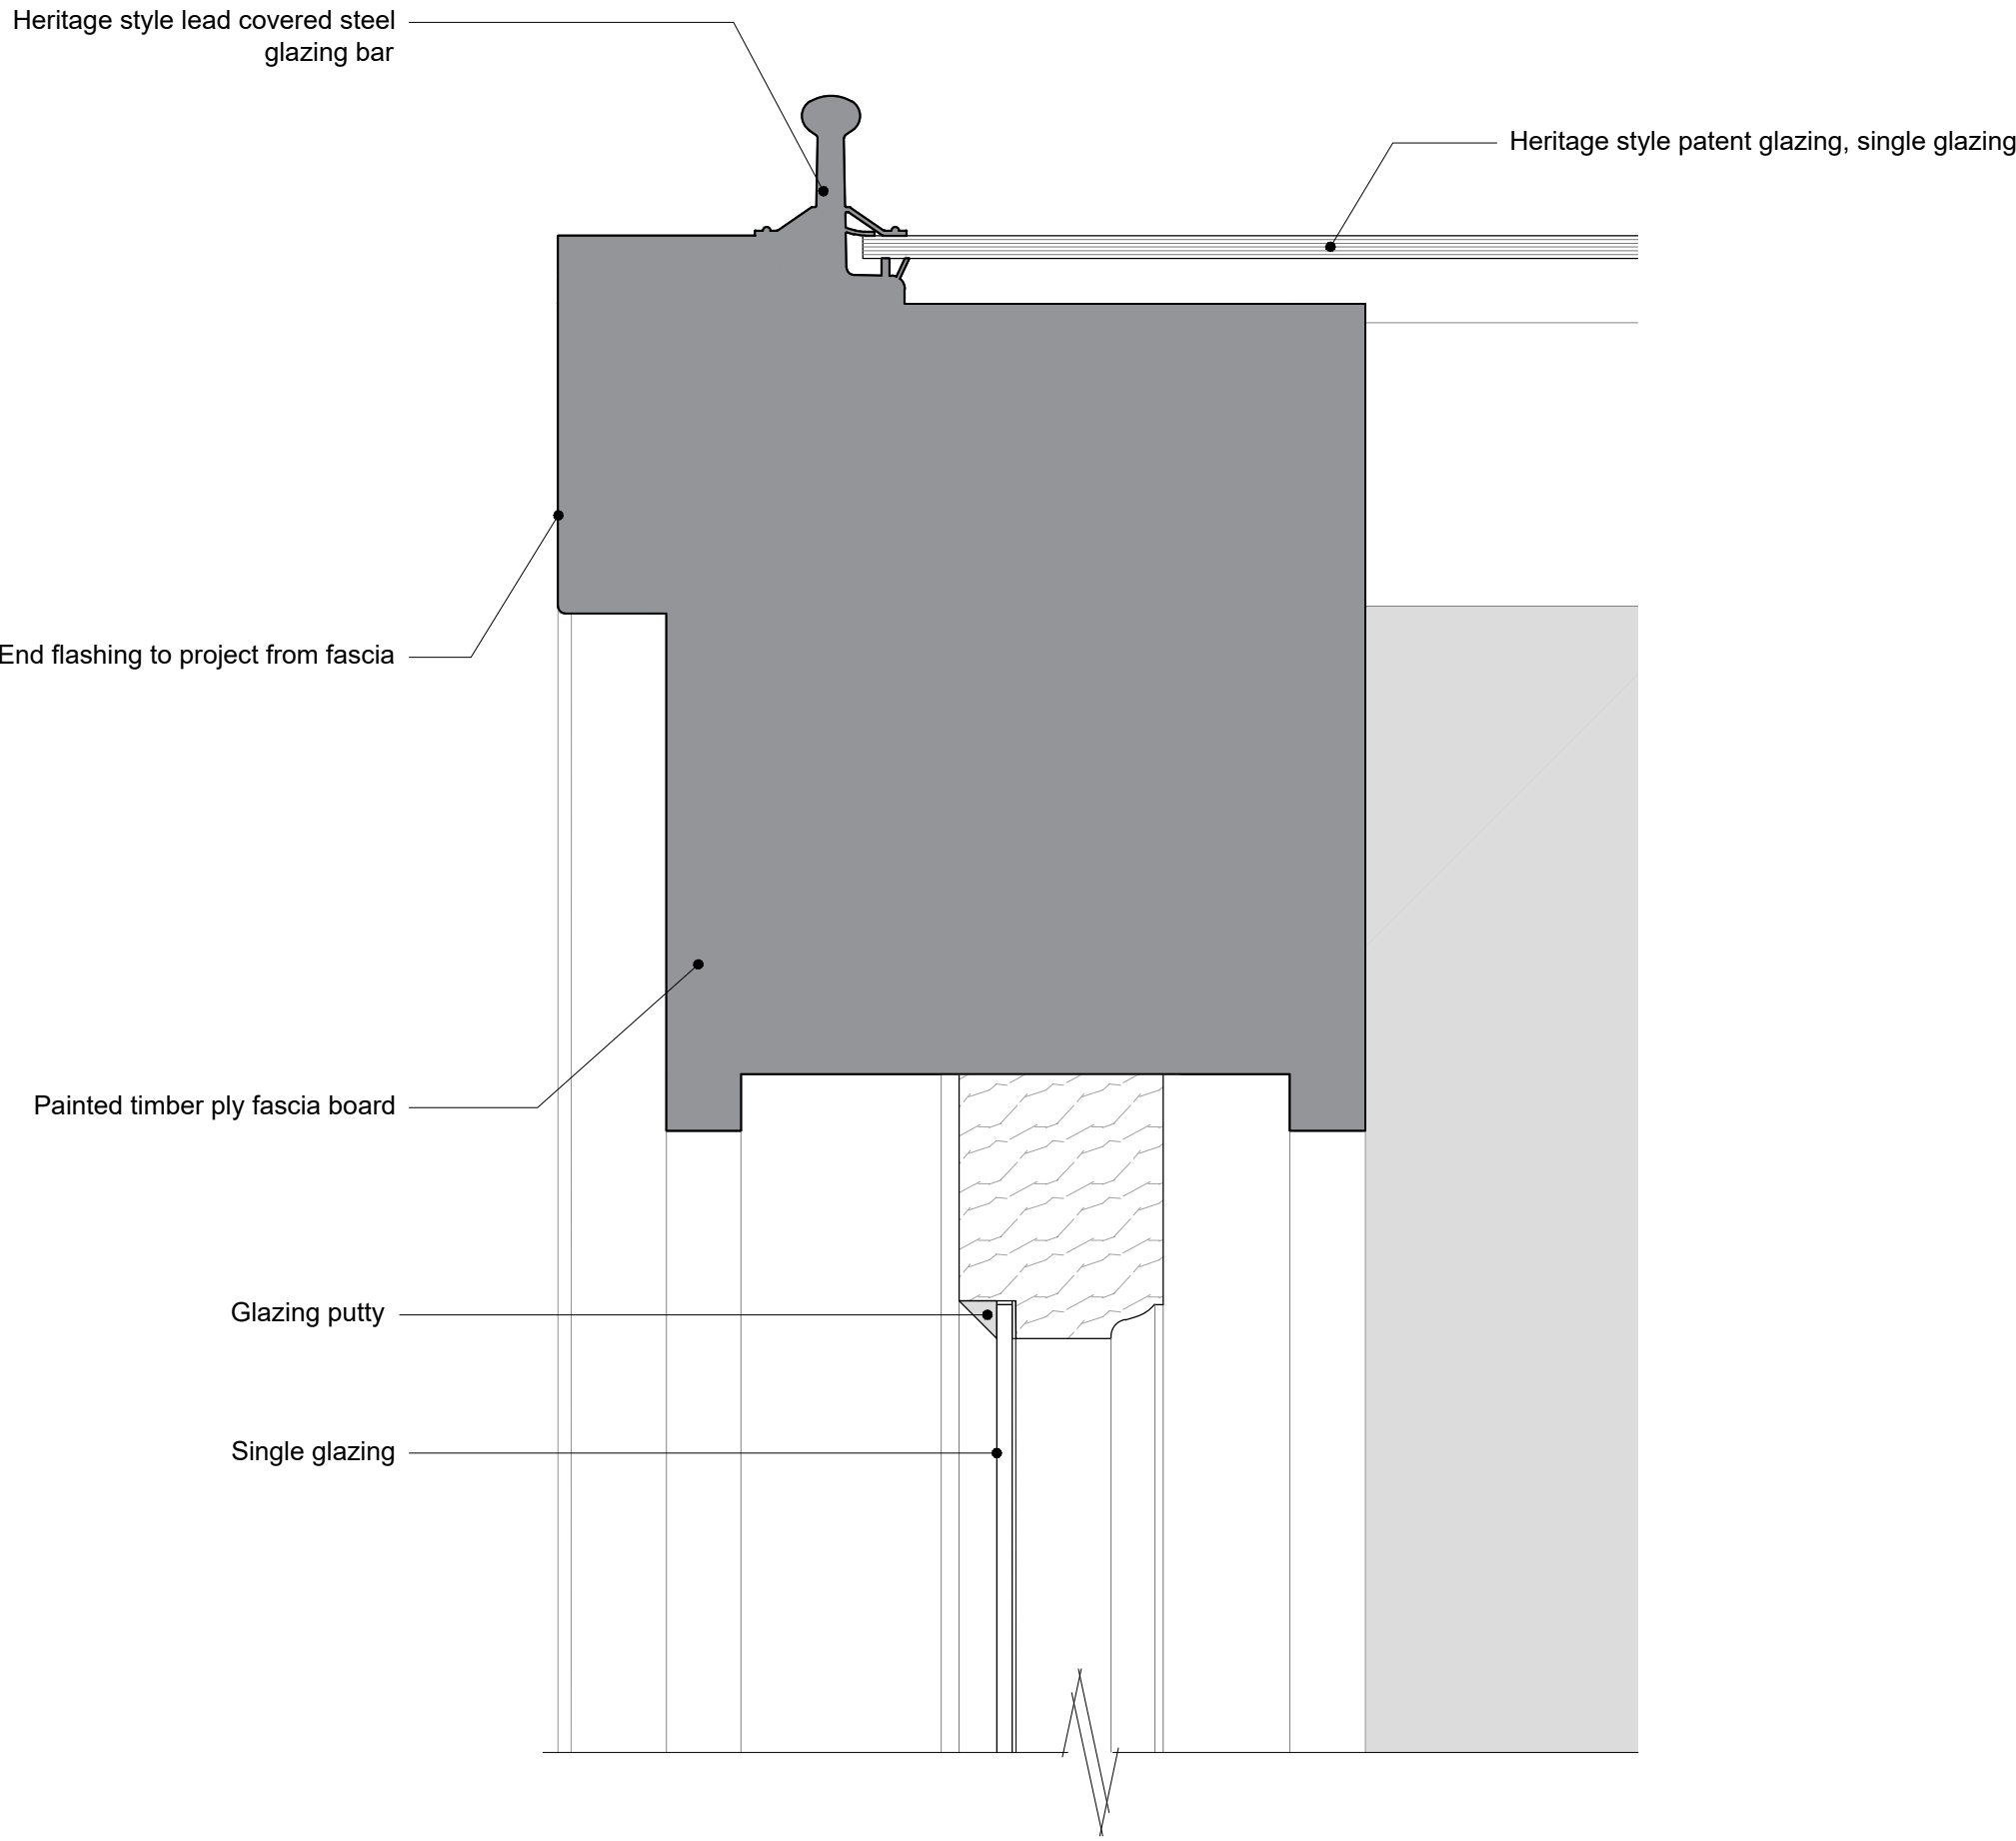


01 Door Type B3 - Verge & Window Head Jamb Detail
757.2 SCALE 1:2 @ A1

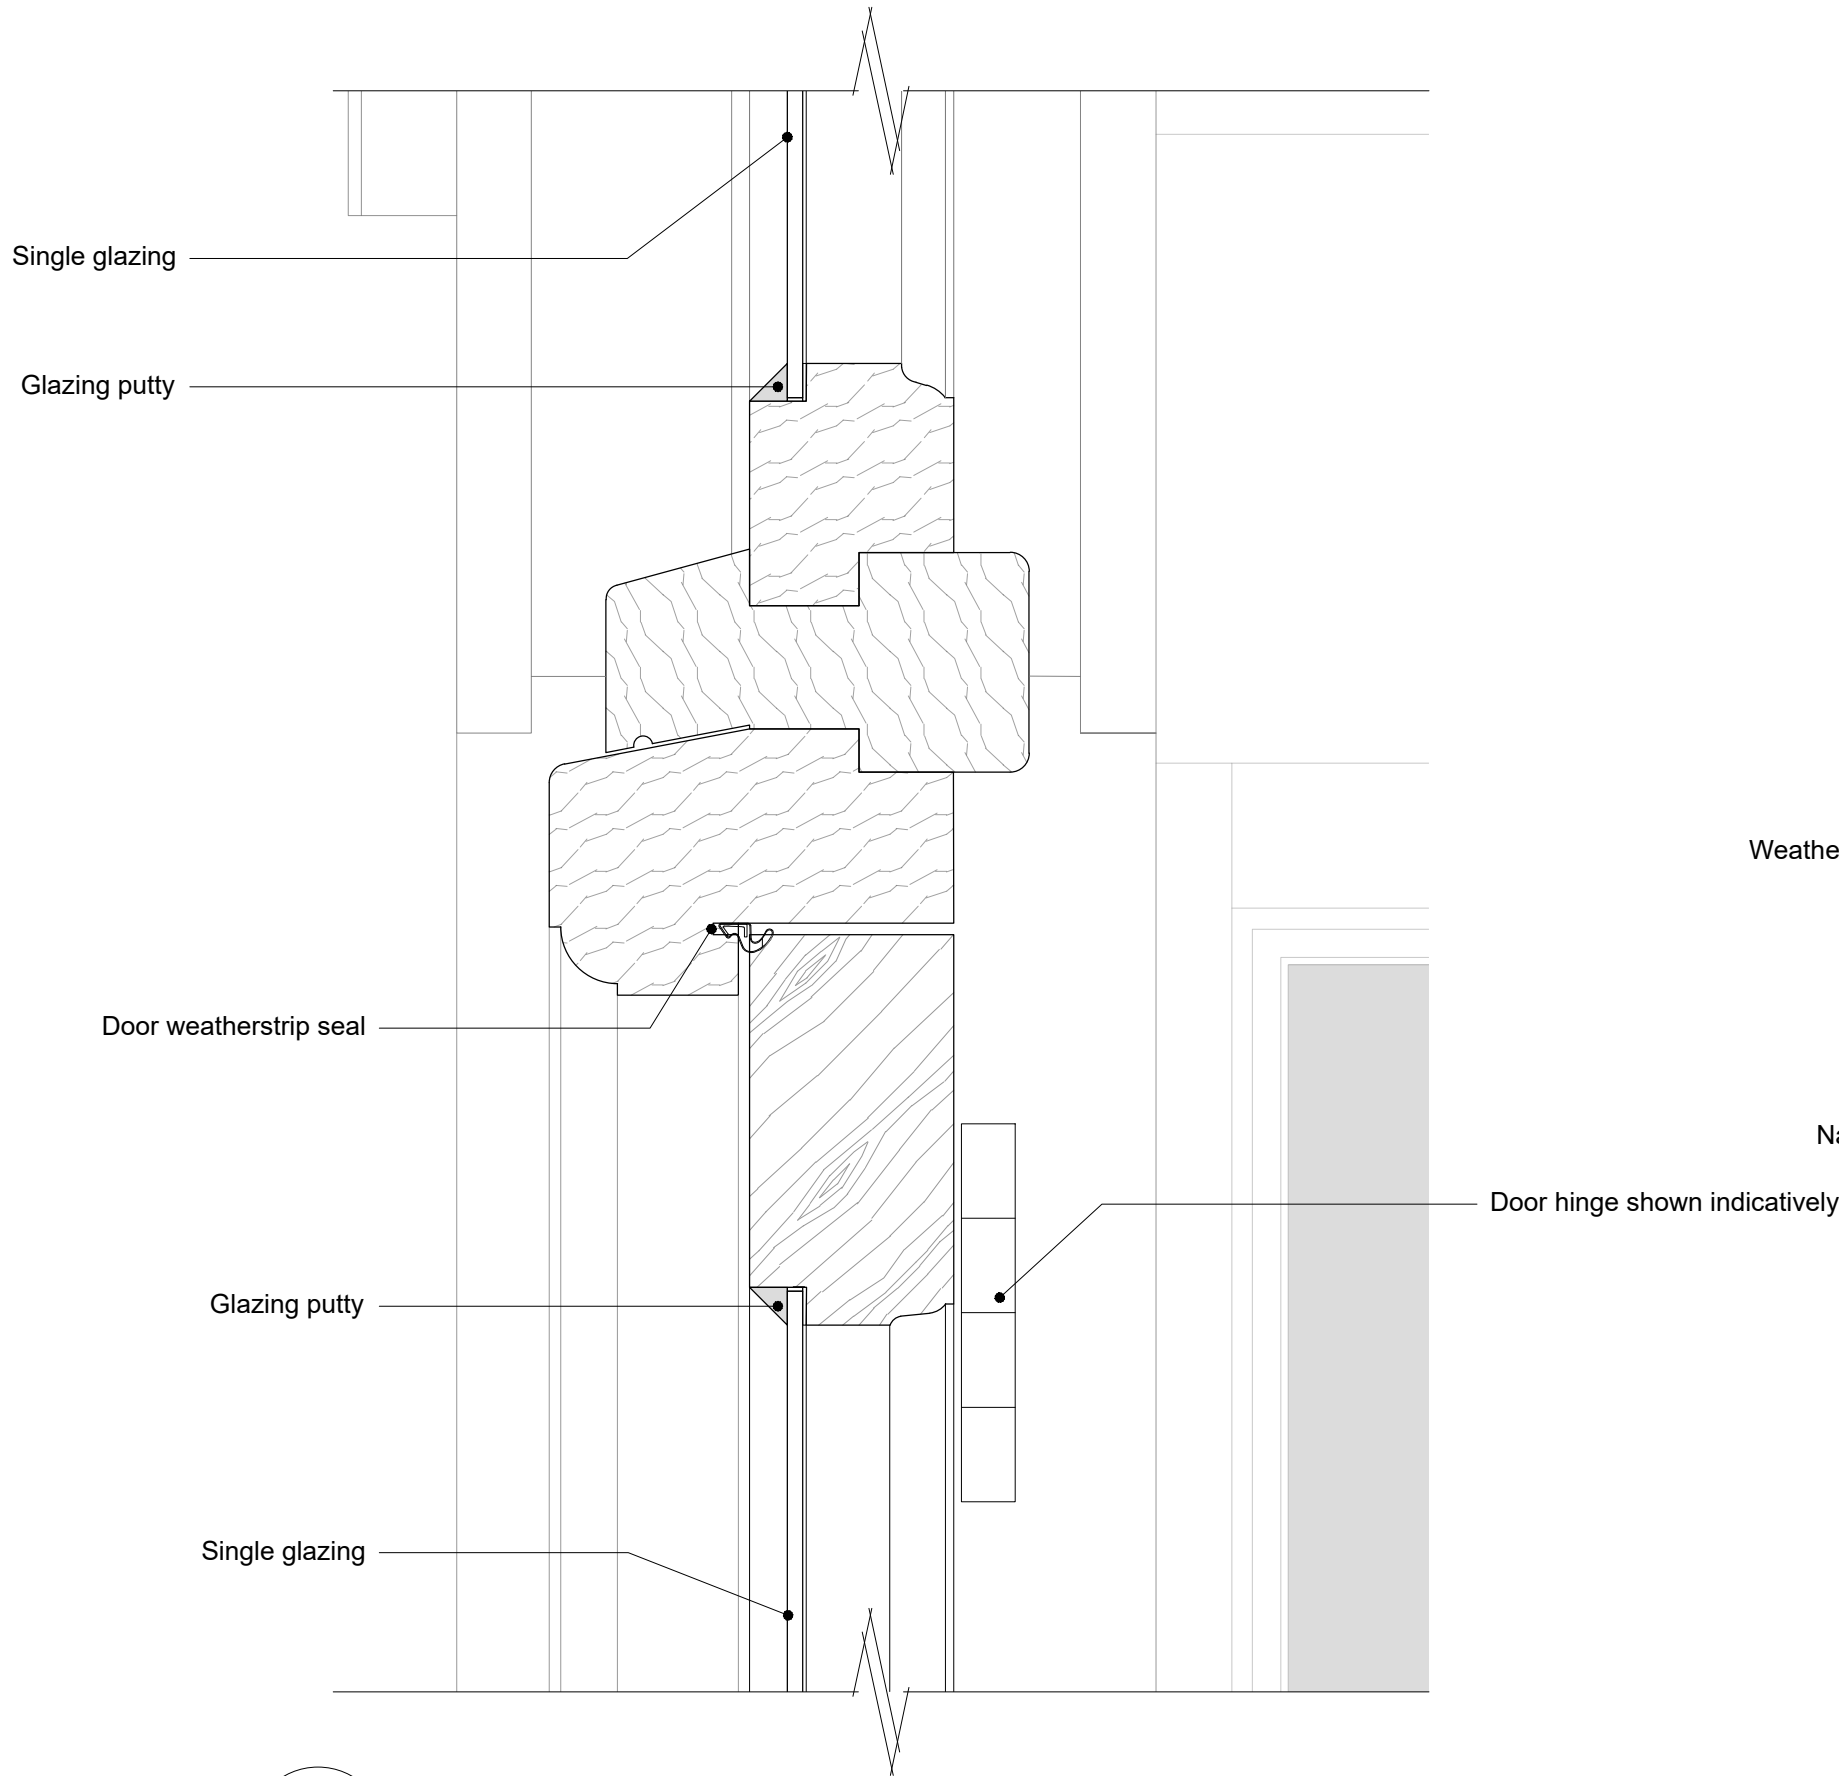


02 Door Type B3 - Window Sill & Door Jamb Detail
757.2 SCALE 1:2 @ A1

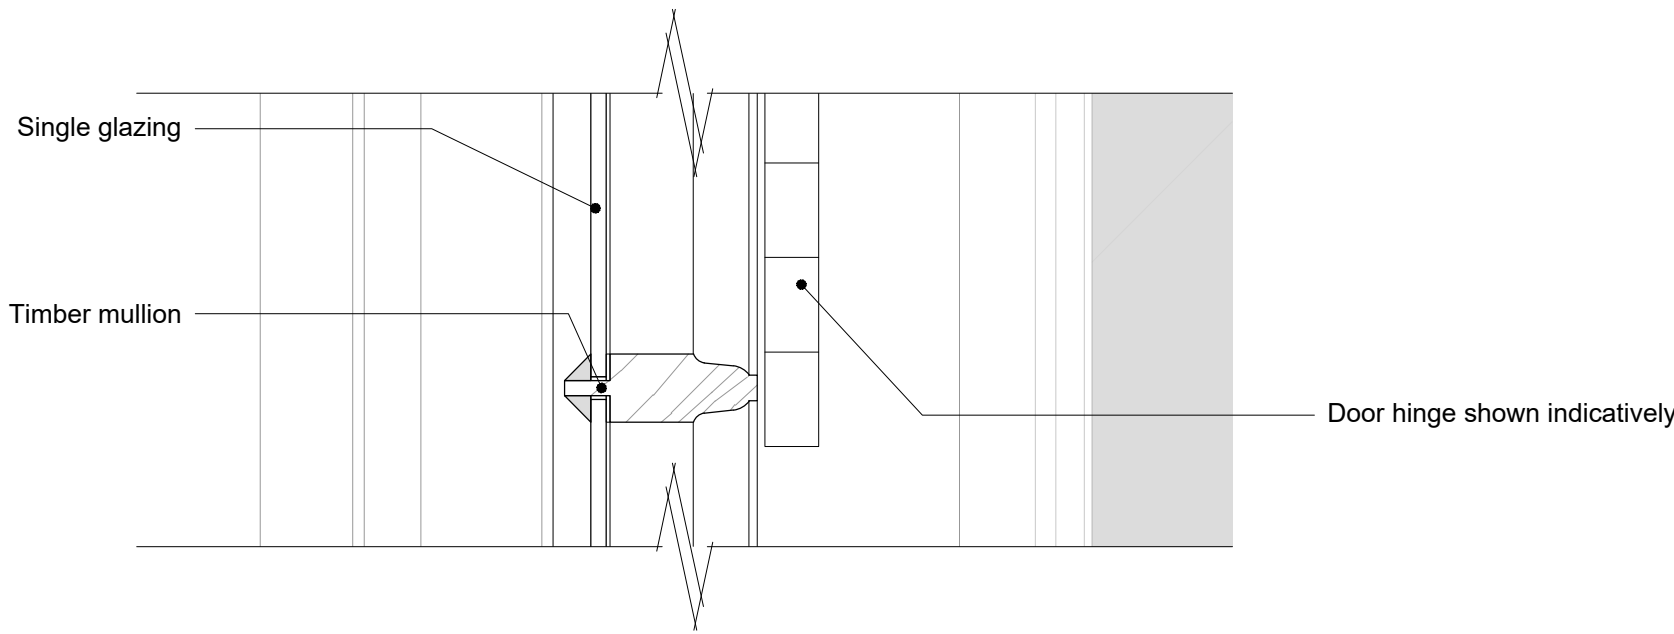


03 Door Type B3 - Mullion Detail
757.2 SCALE 1:2 @ A1

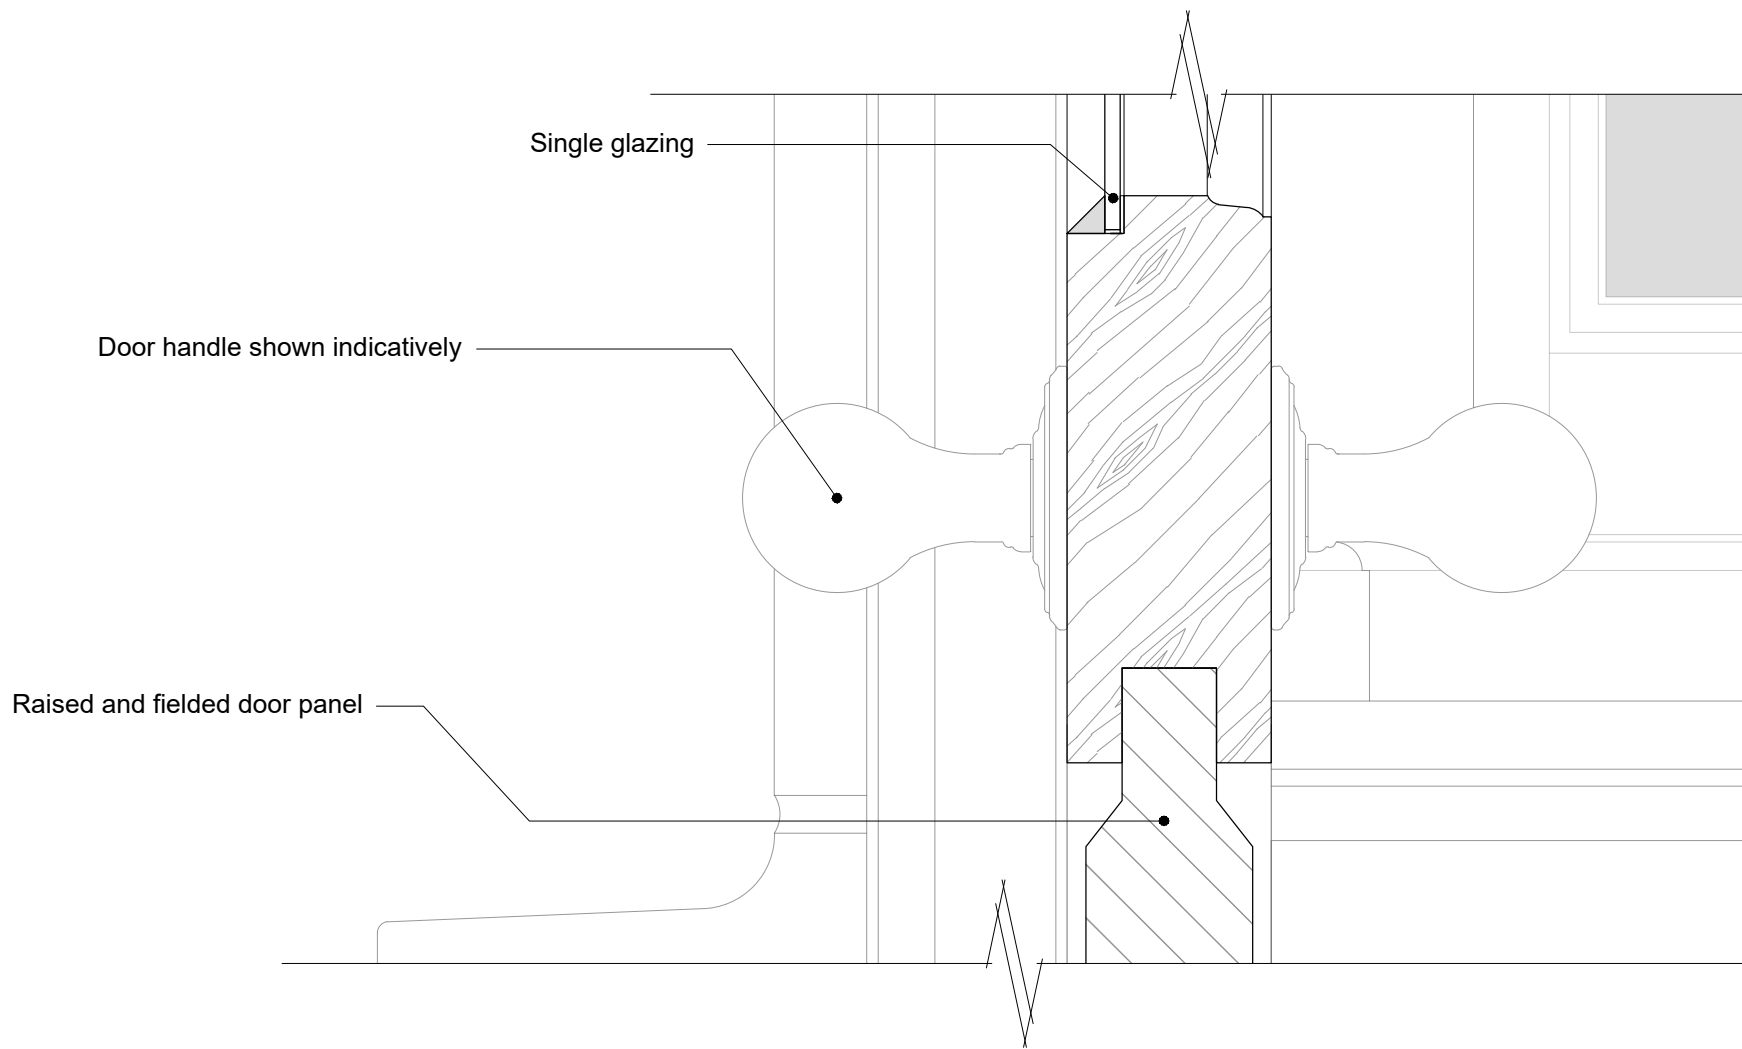

04 Door Type B3 - Middle Rail Detail
757.2 SCALE 1:2 @ A1

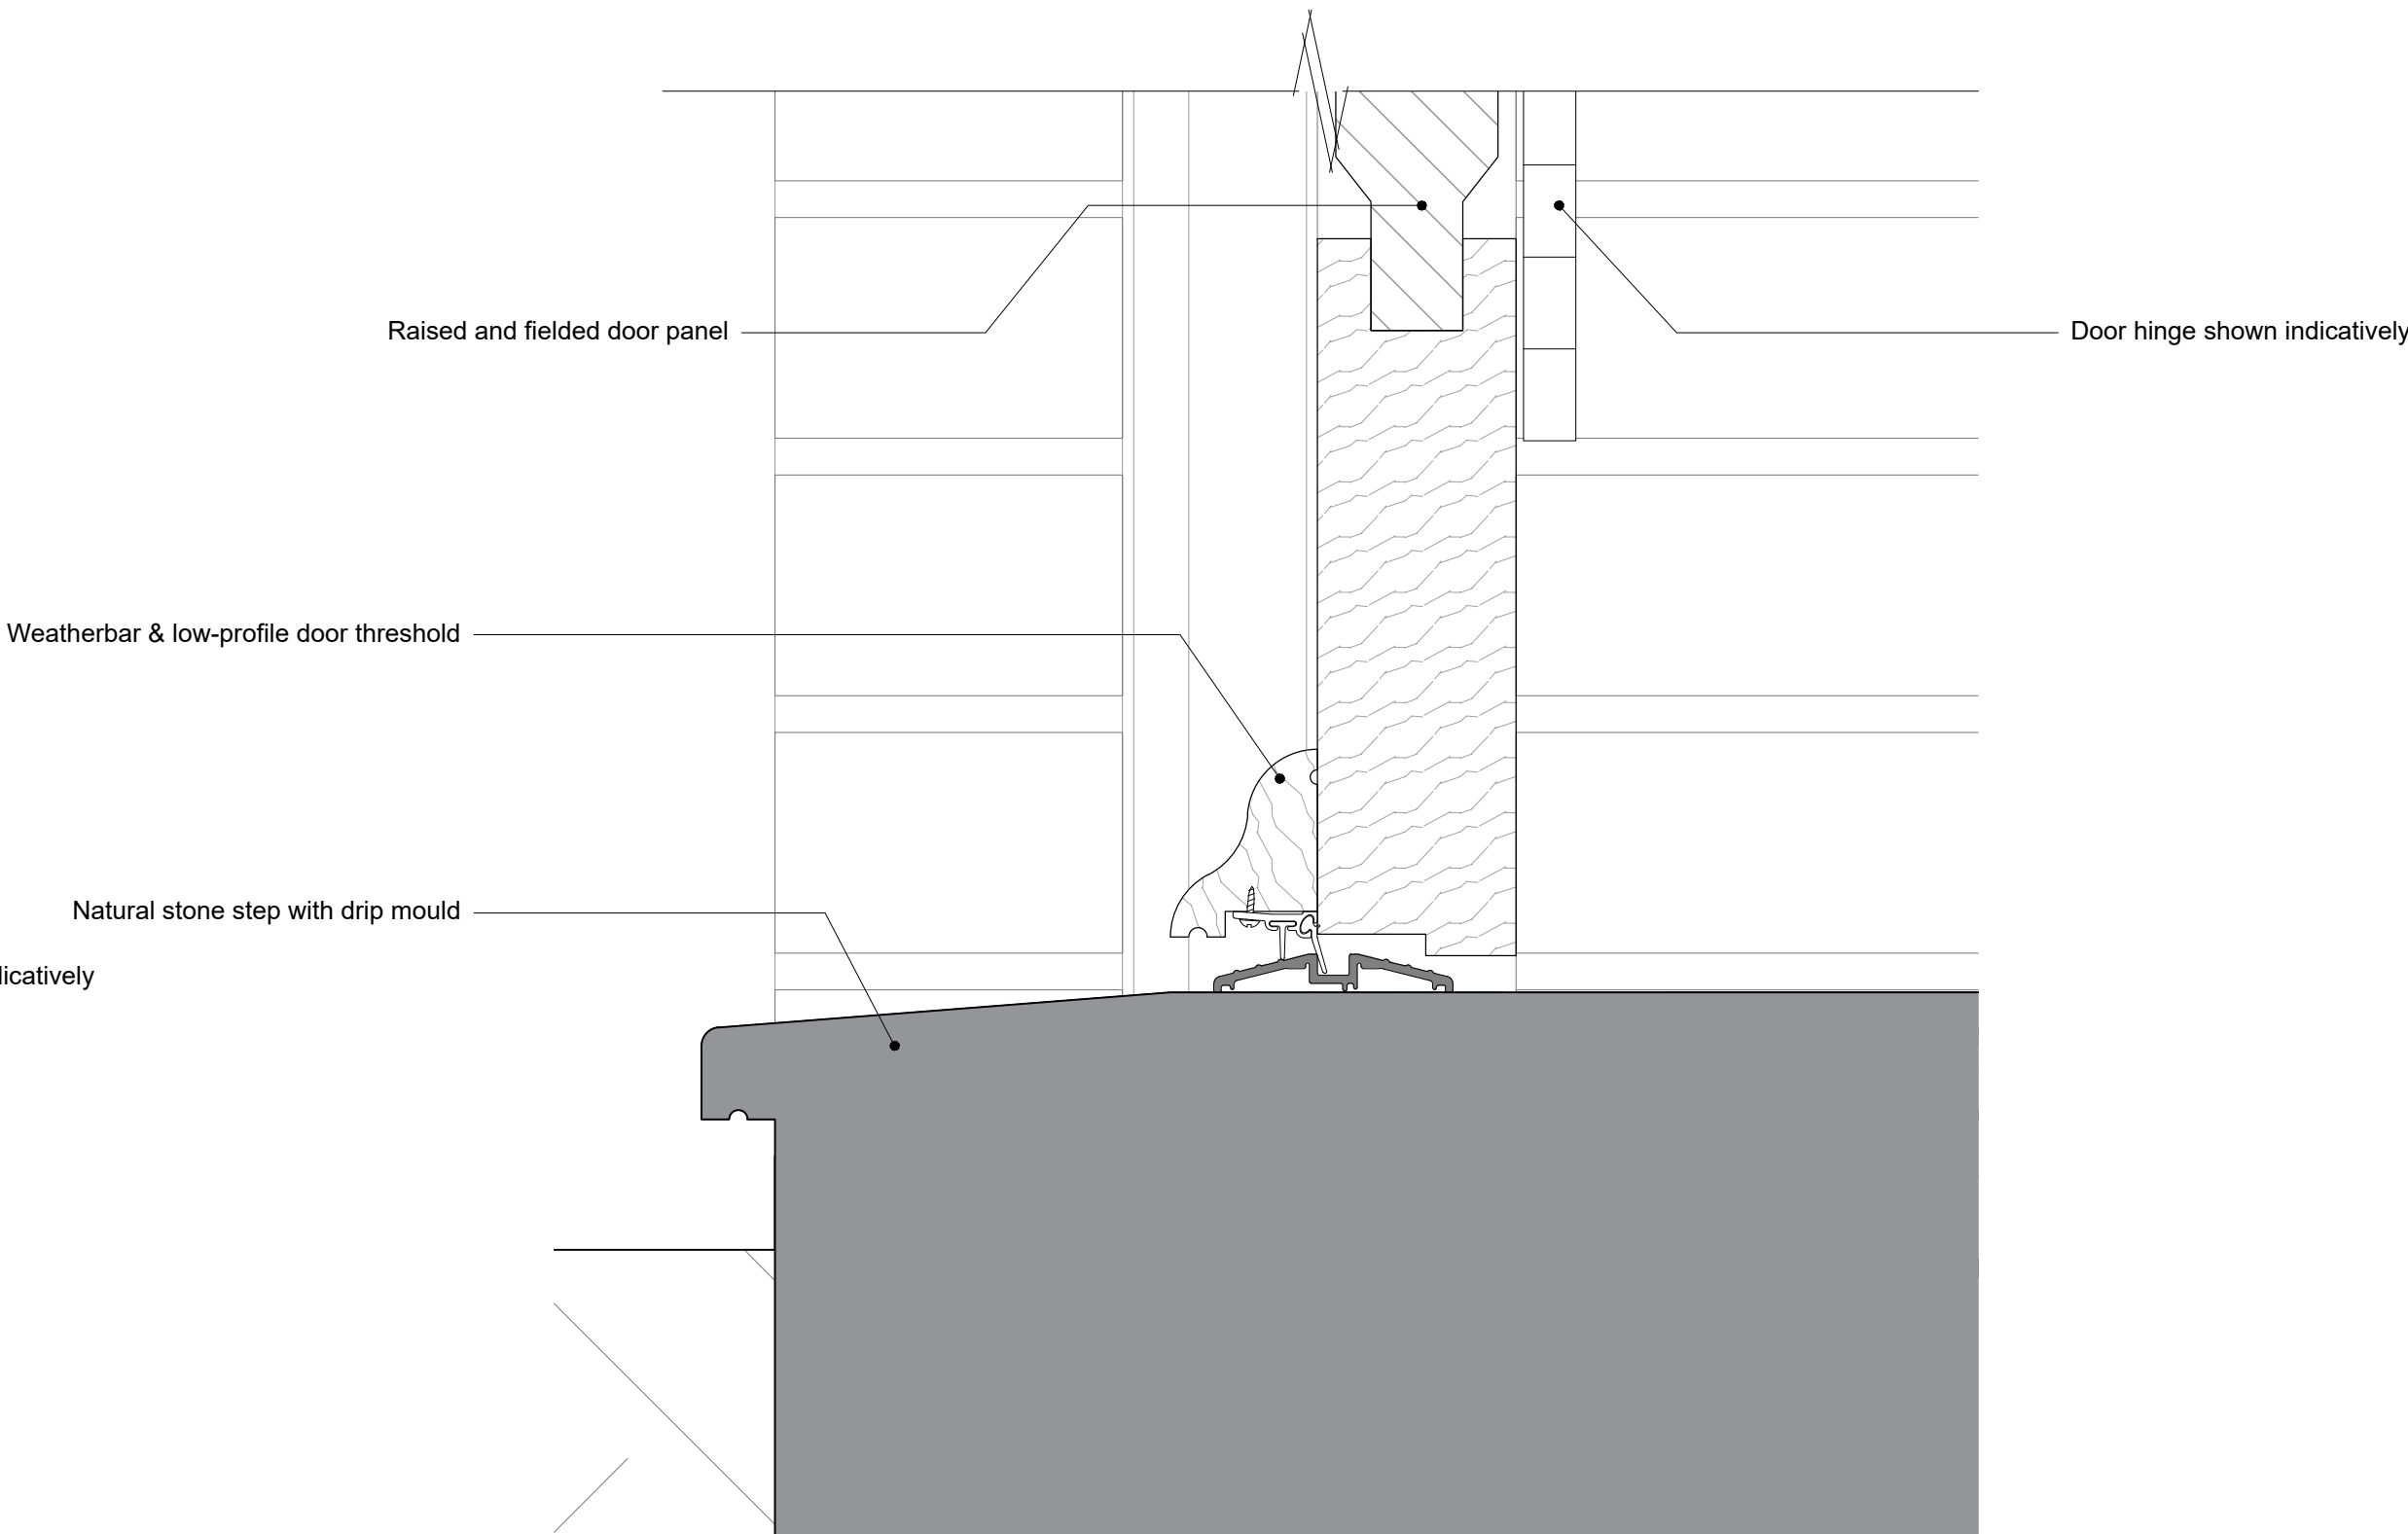

05 Door Type B3 - Bbttom Rail & Threshold Detail
757.2 SCALE 1:2 @ A1

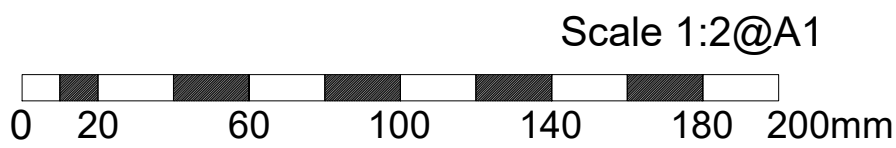

- No. Notes
1. Dimensions to be verified on site. Only figured dimensions to be used and any discrepancies in dimensions are to be reported to the architect. No dimensions are to be scaled from printed drawings. Any areas indicated on this drawing are for guidance only. No responsibility is taken for their accuracy.
 2. There is a risk of injury or death in construction if the works are not properly planned and supervised. The contractor must not undertake any element of the work without first having carried out the necessary risk assessments and prepared detailed method statements.

FOR PLANNING

P3	Title block changed to typical details, through glazing amendment on glazing plan	04/08/26
P2	Raised and fielded panel added. Mullion type amended	16/03/26
P1	Initial Release	dd/mm/yy
no.	revision.	date.



RIBA  211 Design Centre East
Chartered Practice Chelsea Harbour
London, SW10 0XF
mail@blda.co.uk
www.blda.co.uk
t +44 (0) 20 7838 5555
f +44 (0) 20 7838 5556

Job: TH - Walled Garden Buildings

Title: Typical Door Details
Door Type - B3
Sheet 2 of 3

Type: Typical Door Details

Status: FOR PLANNING

drawn by	JM	checked by	DY	approved by	DY
scale	1:2 @ A1	size	A1	date	04/08/26
job number	3124	drawing number	757.2	revision	P3

3124 **757.2** **P3**