

A3

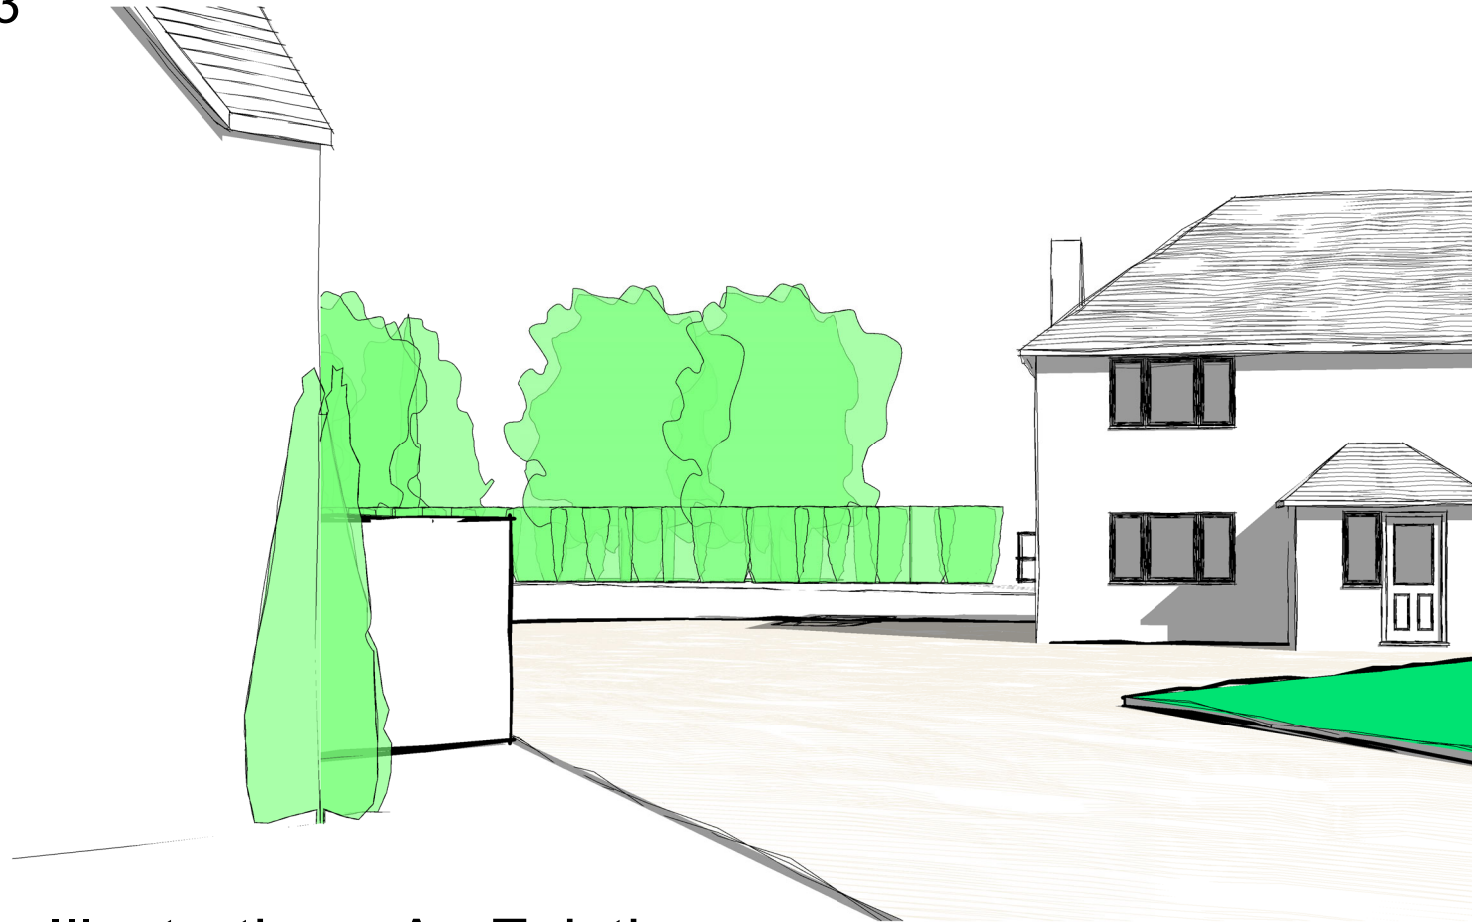


Illustration - As Existing.




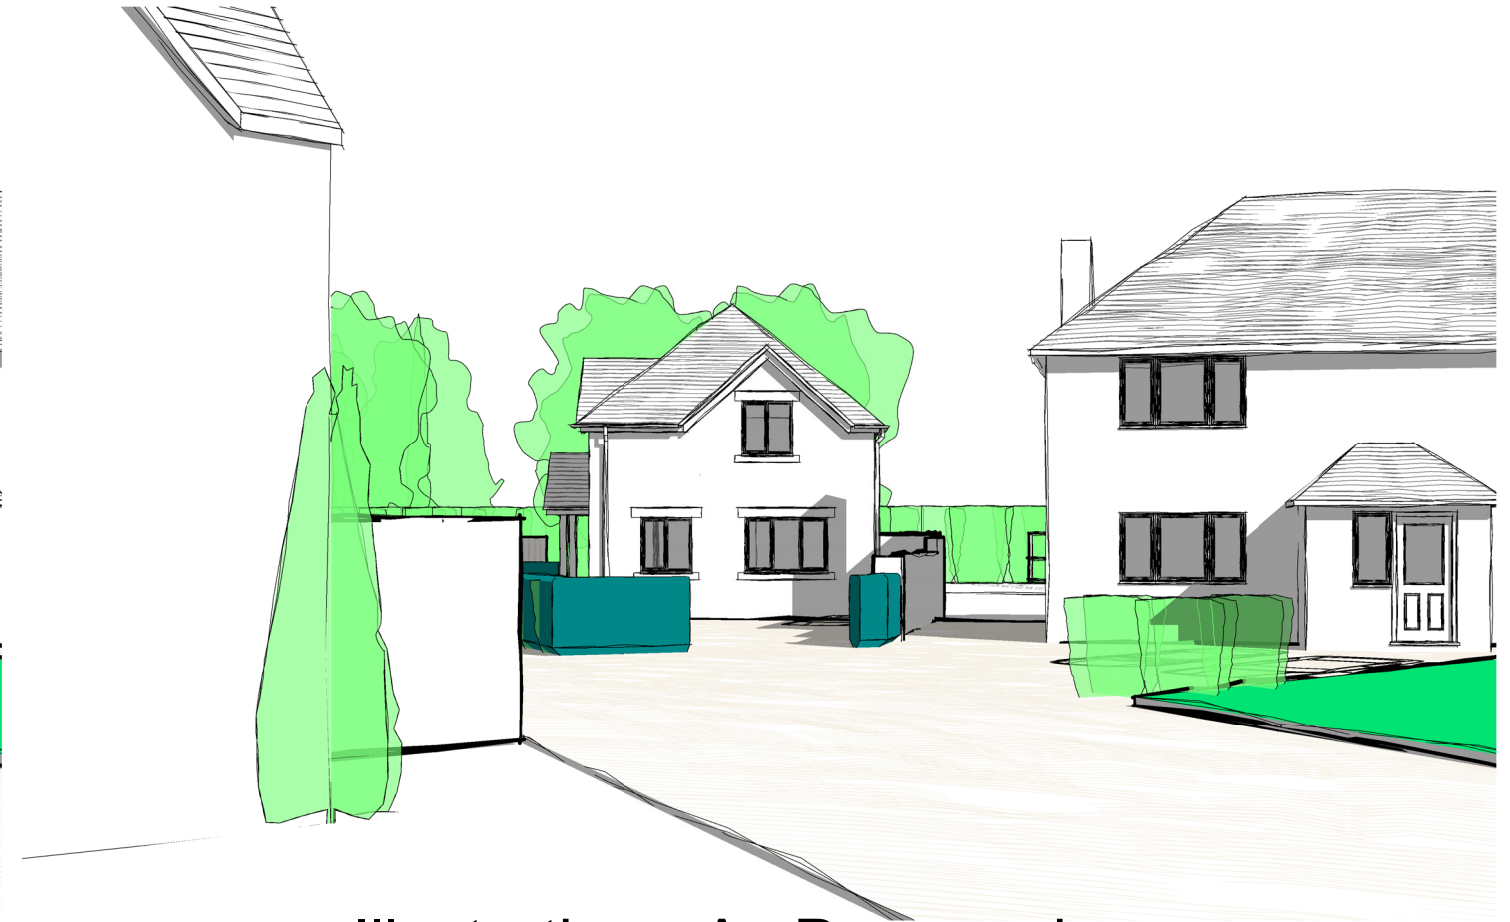



Illustration - As Proposed

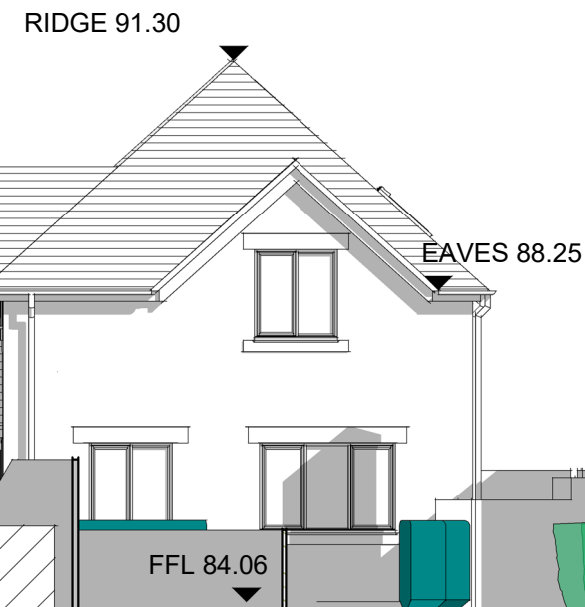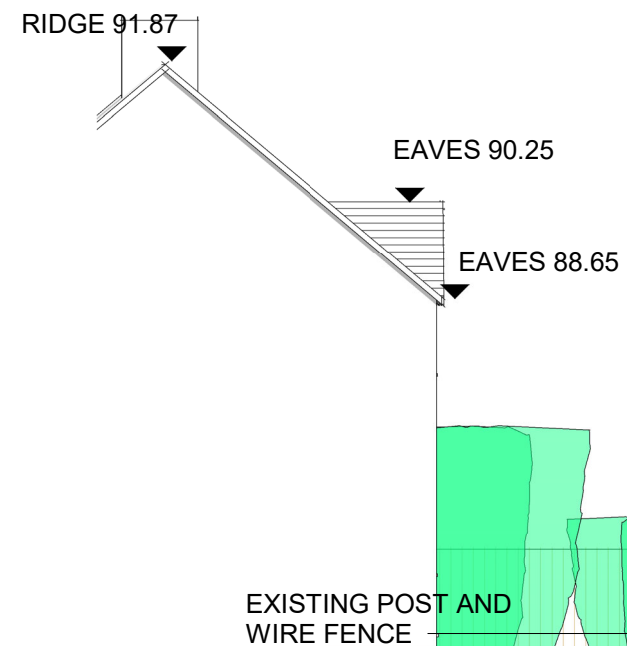

South West 2 - As Proposed
1 : 100

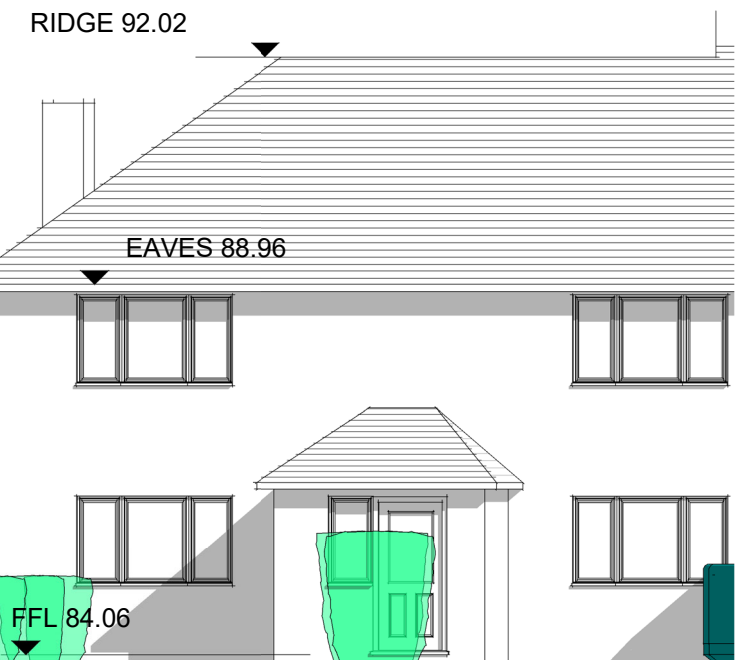

A3 TO ACCOMPANY A PLANNING APPLICATION

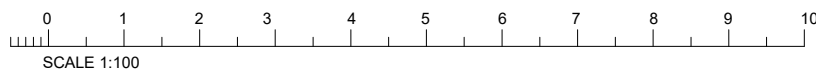

DRAWING NUMBER PREFIXED WITH
EX = EXISTING DRAWING, NOT TO BE SCALED EXCEPT FOR PLANNING PURPOSES, BASED ON INFORMATION PROVIDED BY:
SK = SKETCH DRAWING, INFORMAL DRAWING, NOT FOR OFFICIAL USE, NOT TO BE USED FOR PLANNING PURPOSES, NOT TO BE SCALED.
PL = DRAWING TO ACCOMPANY A PLANNING APPLICATION, CAN BE SCALED FOR PLANNING PURPOSES ONLY, NOT FOR CONSTRUCTION(NFC).
BR = DRAWING FOR A BUILDING REGULATION APPLICATION AND APPROVAL ONLY, USE GIVEN DIMESNSION ONLY, NOT TO BE SCALED, NFC.
WD = WORKING DRAWING, INCLUDES ADDITIONAL DETAIL OVER AND ABOVE BR DESIGNATION, USE GIVEN DIMENSION ONLY, NOT TO BE SCALED.

PROJECT TITLE:
NEW HOUSE IN THE GROUNDS OF
30 KENT END, ASHTON KEYNES SN6
6PU
CHIVERS
DRAWING:
ILLUSTRATION
SCALE @ A3
1 : 100
DATE:
JAN'26
DRAWN BY
CR

HALZAC DESIGN LTD
ARCHITECTURAL DESIGN SERVICE
Phoenix House, Phoenix Way, Cirencester, GL7 1QG
halzac.design@gmail.com halzacdesign.co.uk
JOB NUMBER: DRAWING NUMBER: REV:
25-003 PL23 C

LATEST REVISION: REVC 27/08/26 Following planing consultation all drawings updated

PDF PRINTED: 27/08/2026 12:21:41