


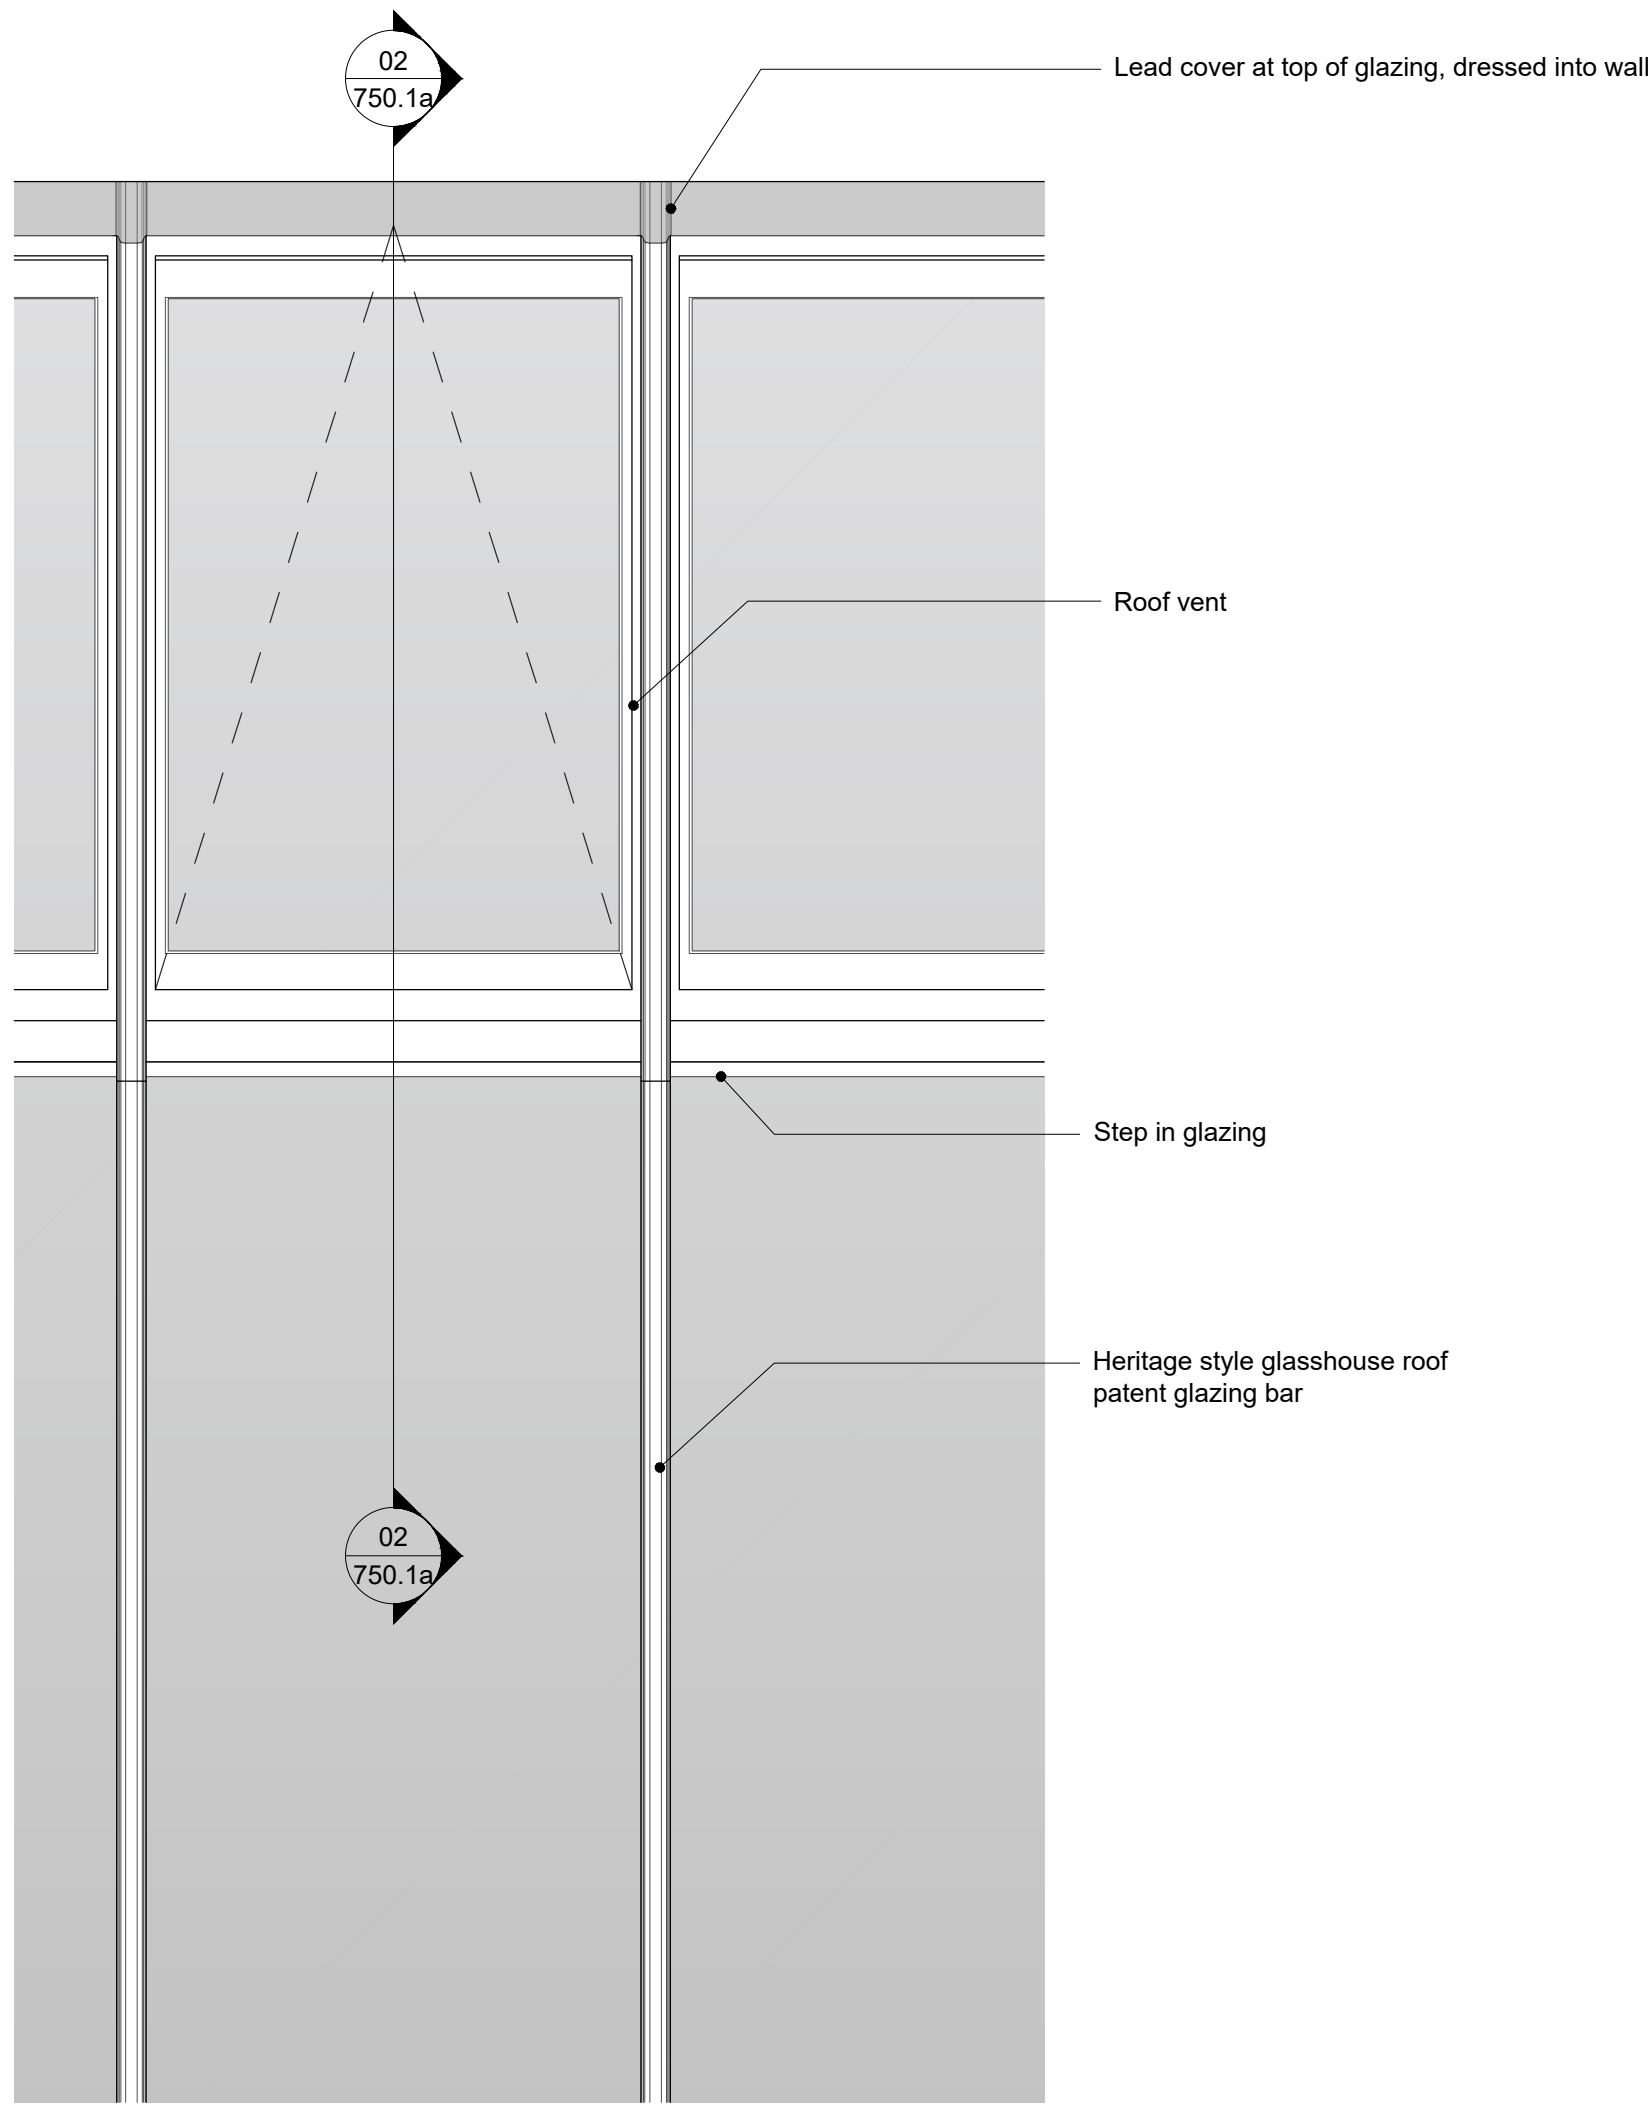
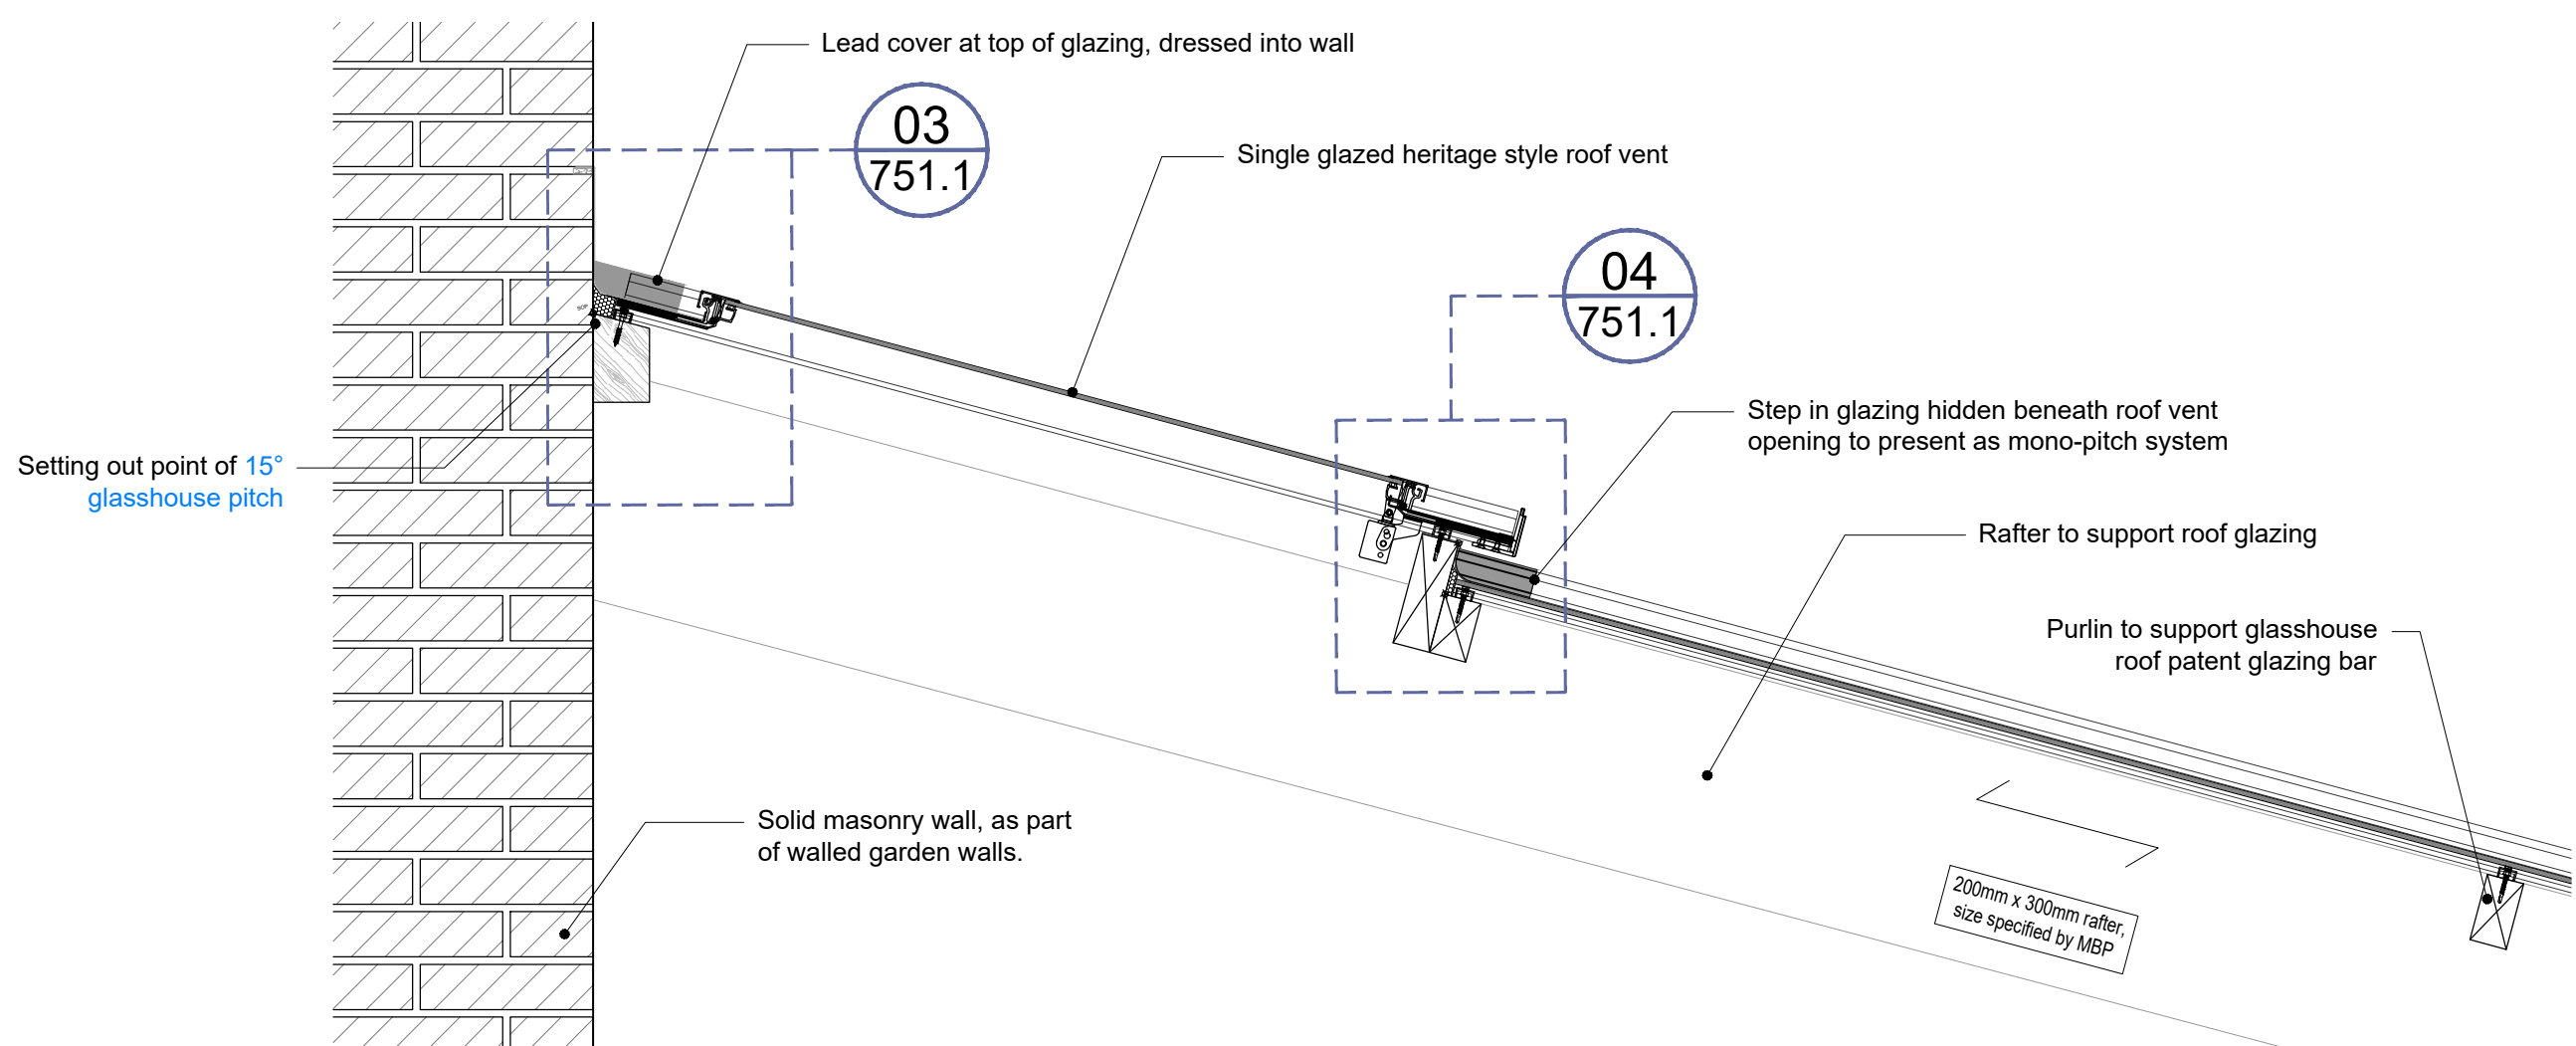


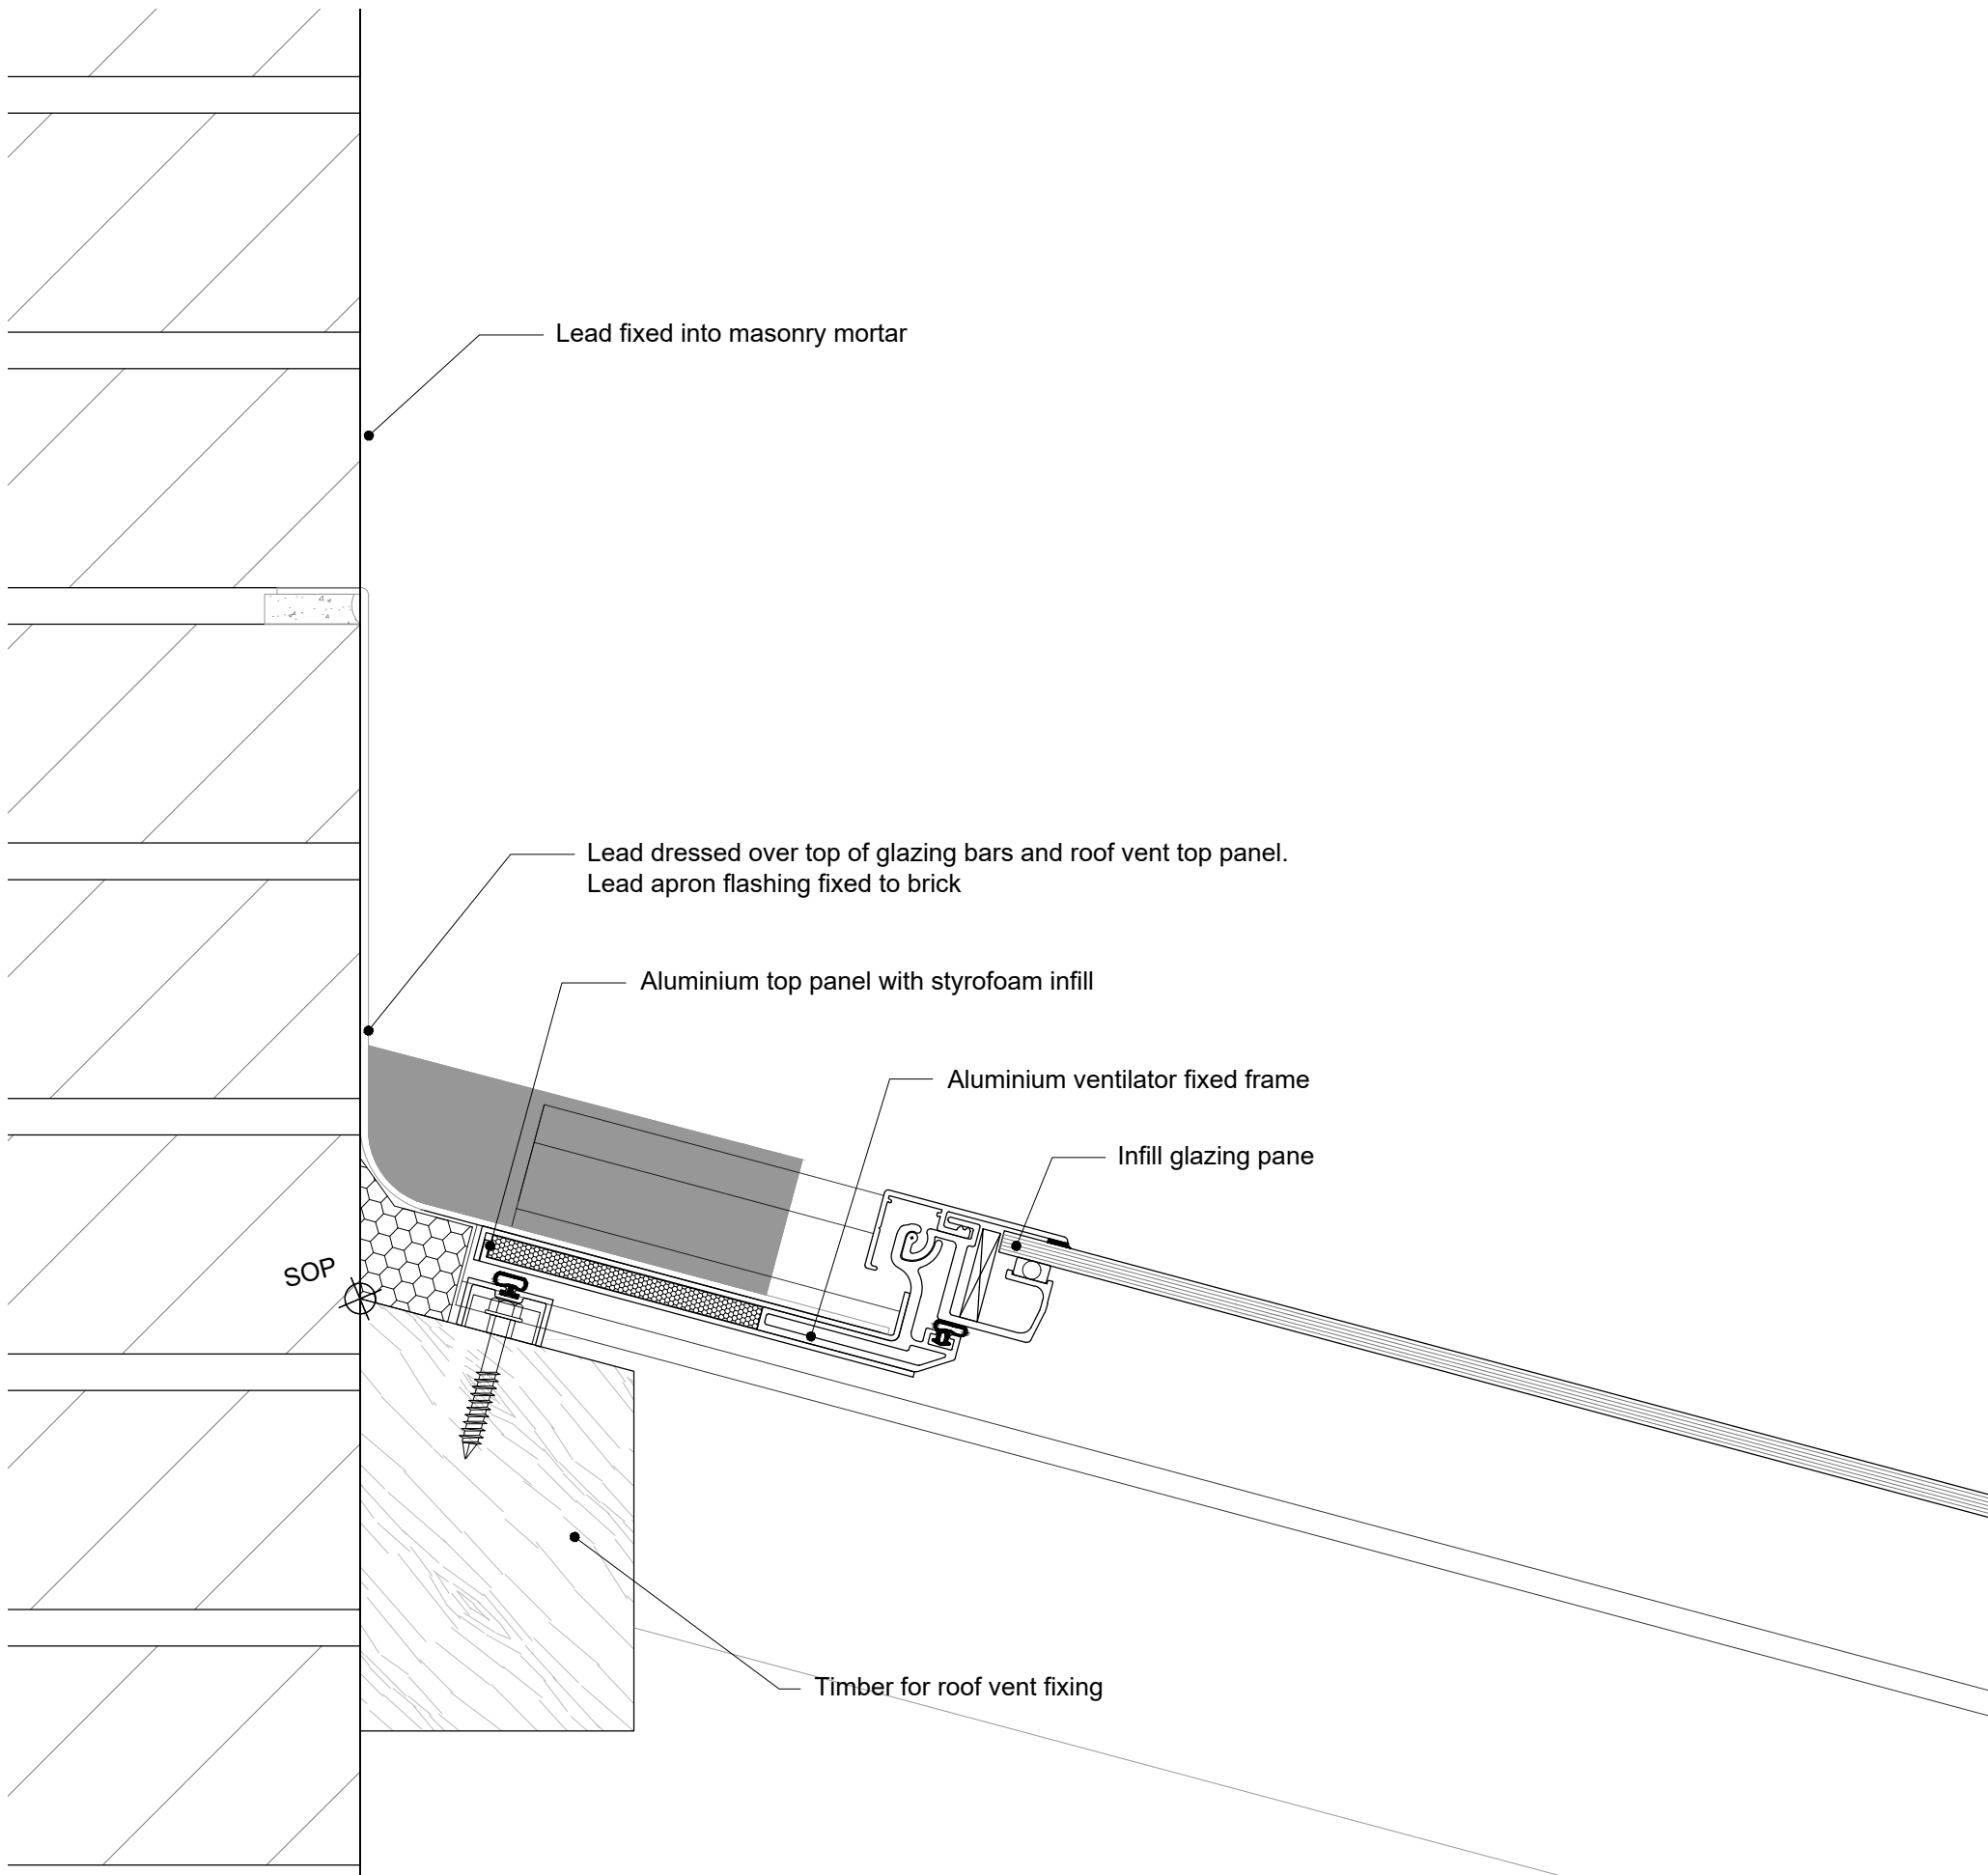


01 Window Type RF2 - Glasshouse Roof Vent Plan
751.1a SCALE 1:10 @ A1

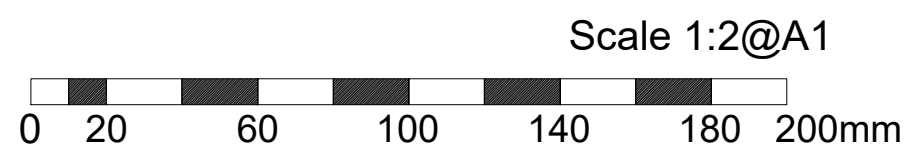

02 Window Type RF2 - Glasshouse Roof Vent Section
751.1a SCALE 1:10 @ A1

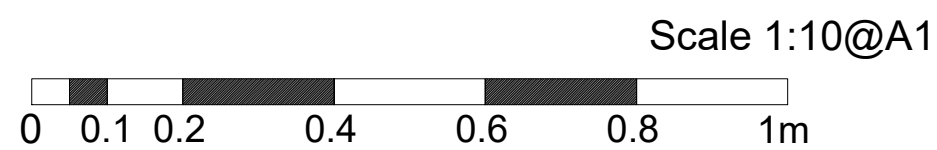

03 Window Type RF2 - Brick Wall Abutment Detail
751.1a SCALE 1:2 @ A1

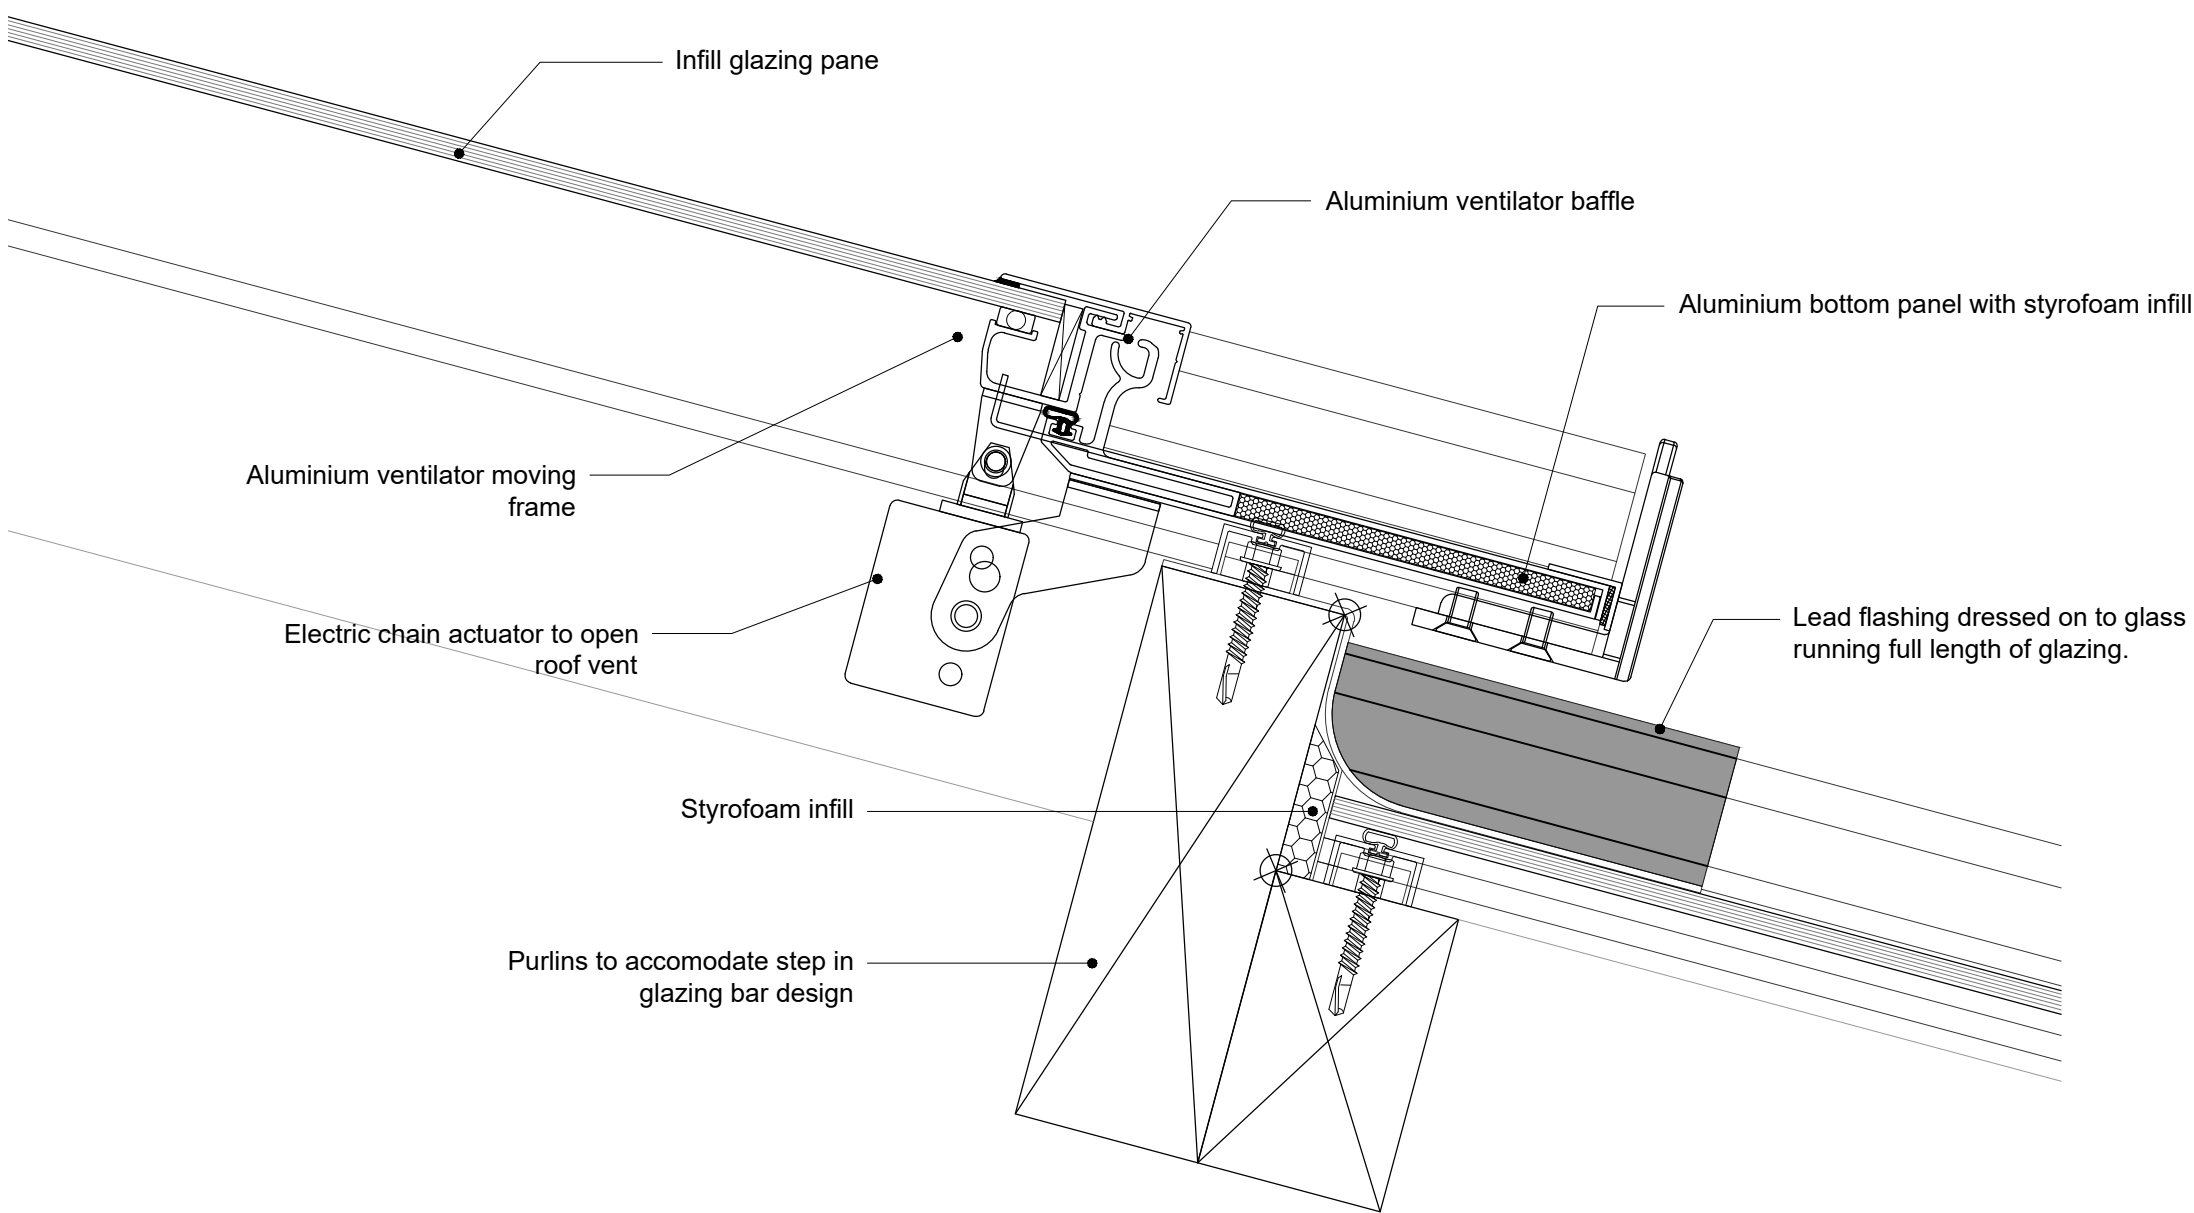

04 Window Type RF2 - Roof Vent Opening Detail
751.1a SCALE 1:2 @ A1

No. Notes

1. Dimensions to be verified on site. Only figured dimensions are to be used and any discrepancies in dimensions are to be reported to the architect. No dimensions are to be scaled from printed drawings. Any areas indicated on this drawing are for guidance only. No responsibility is taken for their accuracy.
2. There is a risk of injury or death in construction if the works are not properly planned and supervised. The contractor must not undertake any element of the work without first having carried out the necessary risk assessments and prepared detailed method statements.

For Planning

P4	Title block amended to be a typical detail.	27/07/26
P3	Introduction of step in glazing, further detailing in lead dressing and structure developed with SE	12/06/26
P2	Drawing number changed	02/03/26
P1	Initial release	dd/mm/yy

no. revision. date.

BLDA ARCHITECTS

RIBA 211 Design Centre East
Chartered Practice Chelsea Harbour
London, SW10 0XF
t +44 (0) 20 7838 5555
f +44 (0) 20 7838 5556
mail@blda.co.uk
www.blda.co.uk

Job: TH - Walled Garden Buildings

Title: Typical Window Details
WTRF2
Sheet 1 of 1

Type: Typical Detail

Status: FOR PLANNING

drawn by	JM	checked by	MB	approved by	MB
scale	1:10 @ A1	size	A1	date	15/06/26
job number	3124	drawing number	751.1a	revision	P4