


- No. Notes
1.

Dimensions to be verified on site. Only figured dimensions to be used and any discrepancies in dimensions are to be reported to the architect. No dimensions are to be scaled from printed drawings. Any areas indicated on this drawing are for guidance only. No responsibility is taken for their accuracy.
2.

There is a risk of injury or death in construction if the works are not properly planned and supervised. The contractor must not undertake any element of the work without first having carried out the necessary risk assessments and prepared detailed method statements.

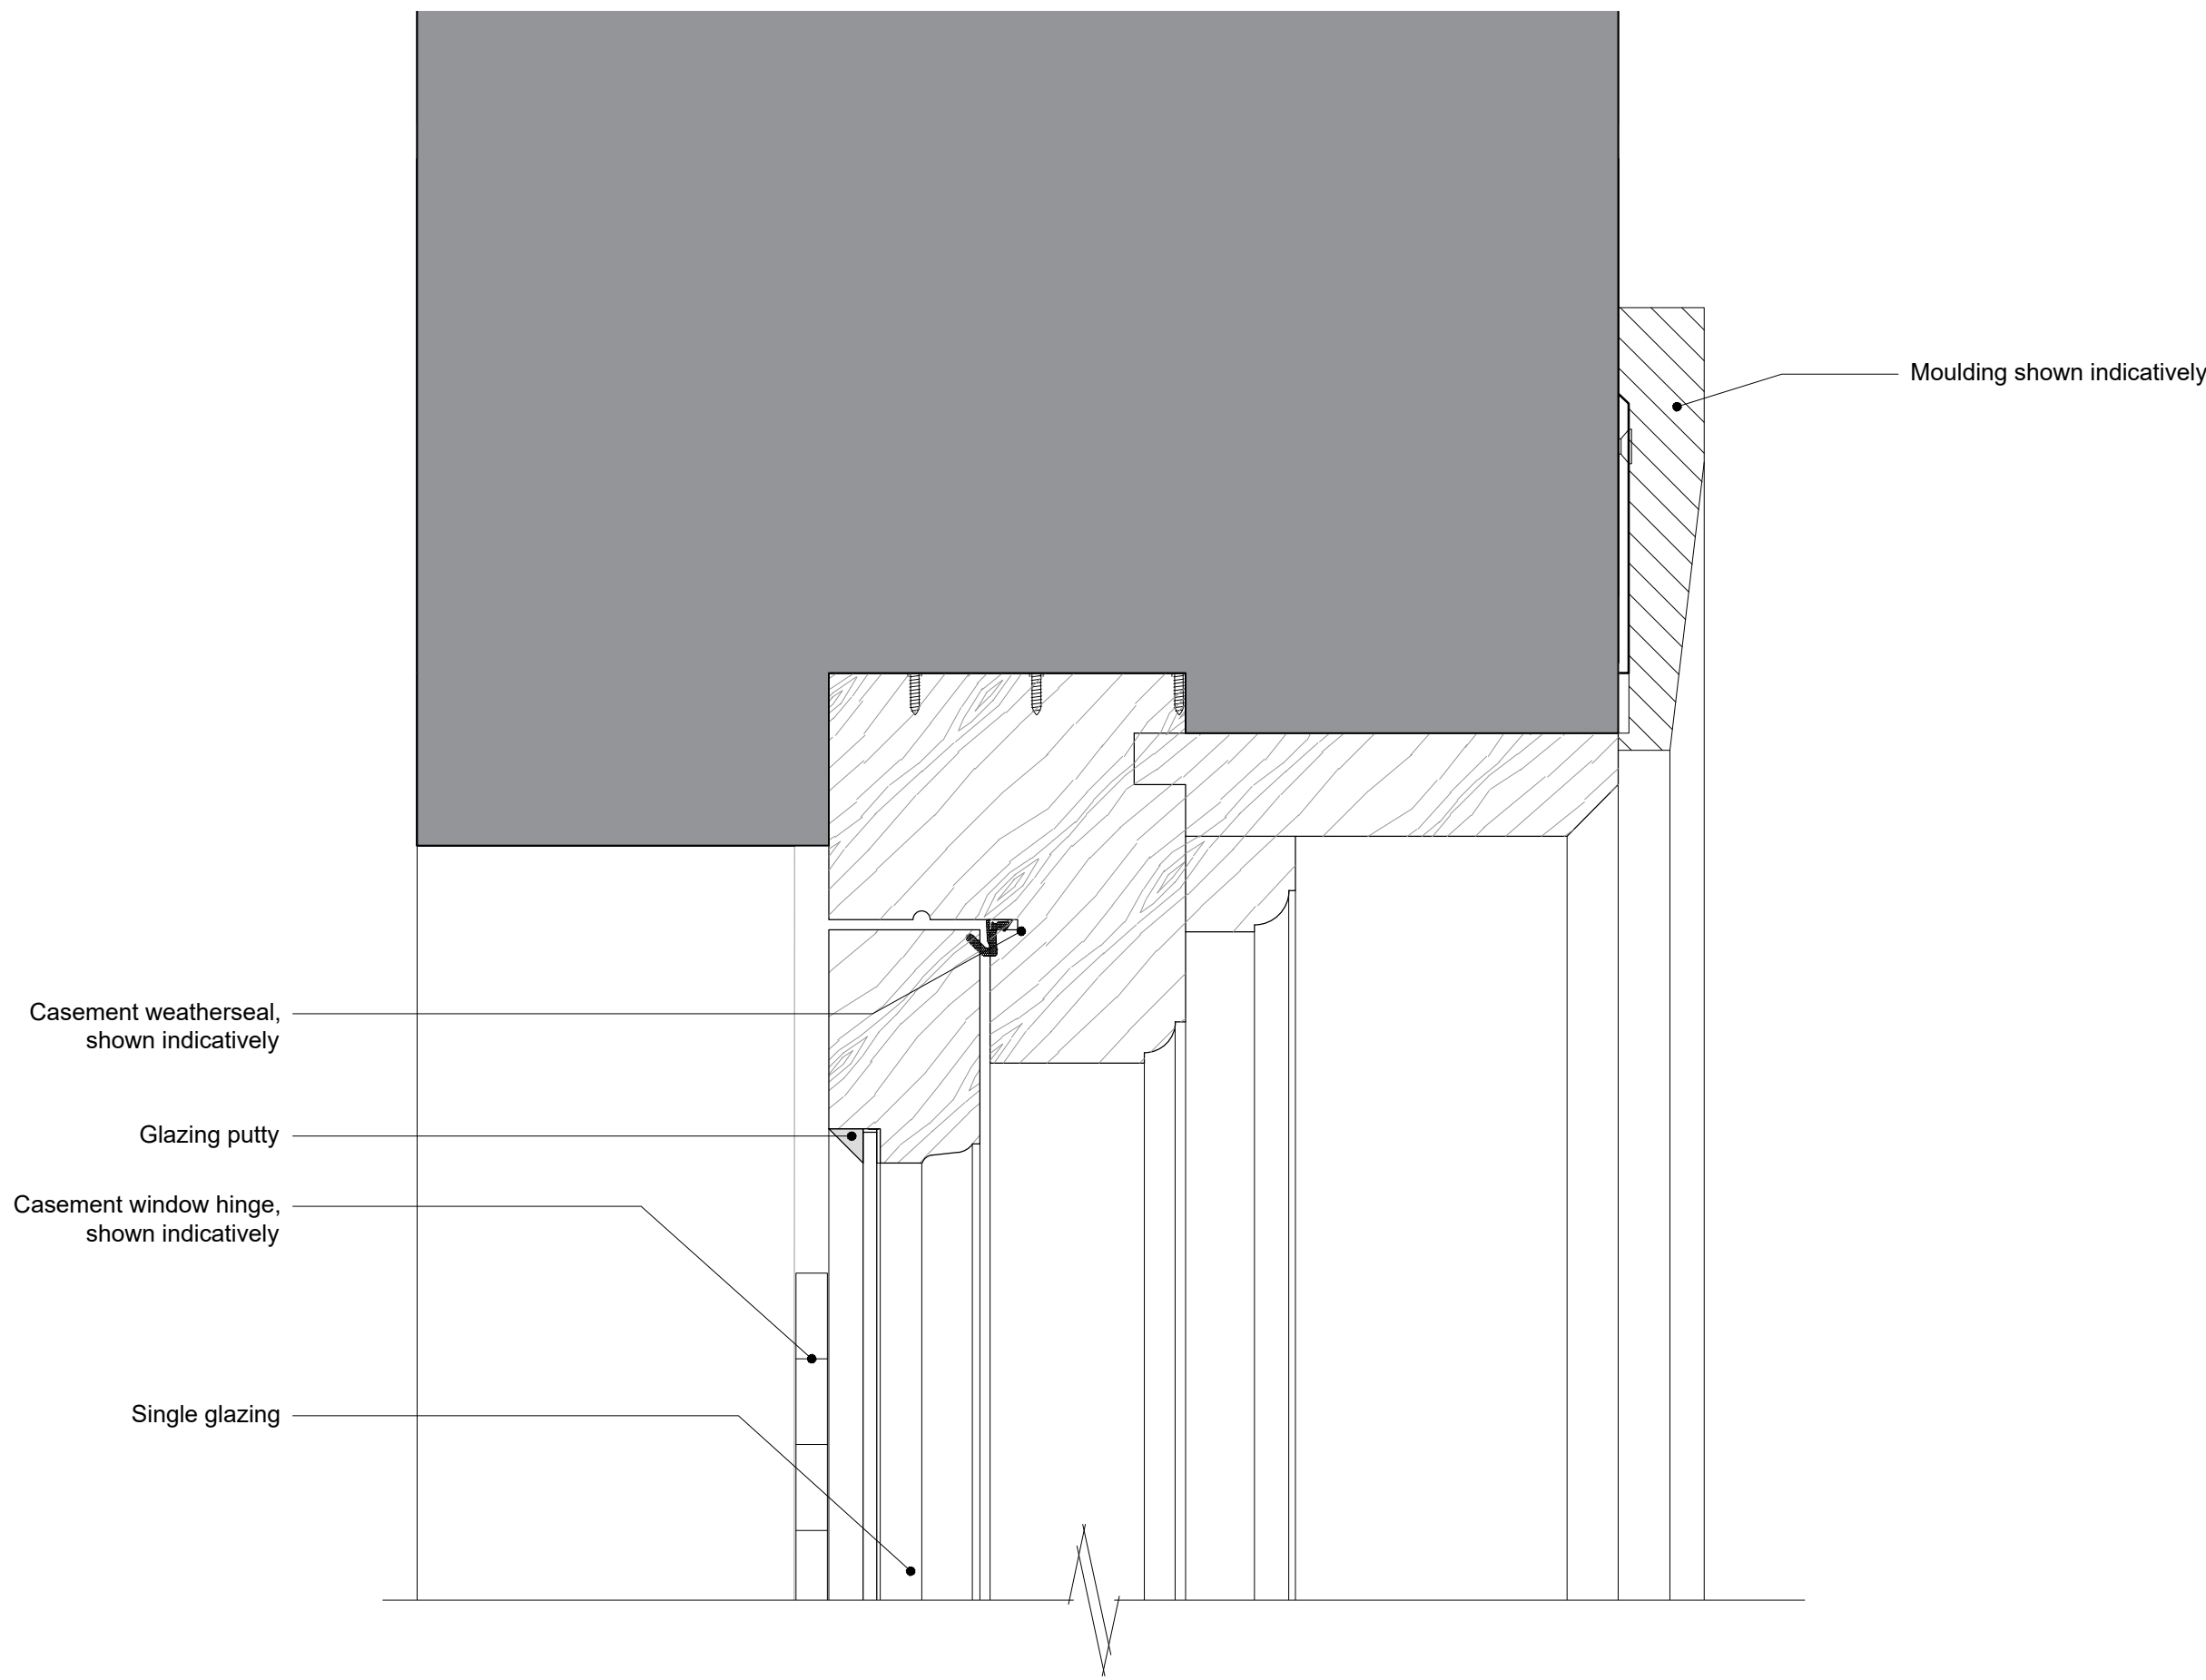


01

Window Type B3 - Head Jamb Detail

748.2

SCALE 1:2 @ A1

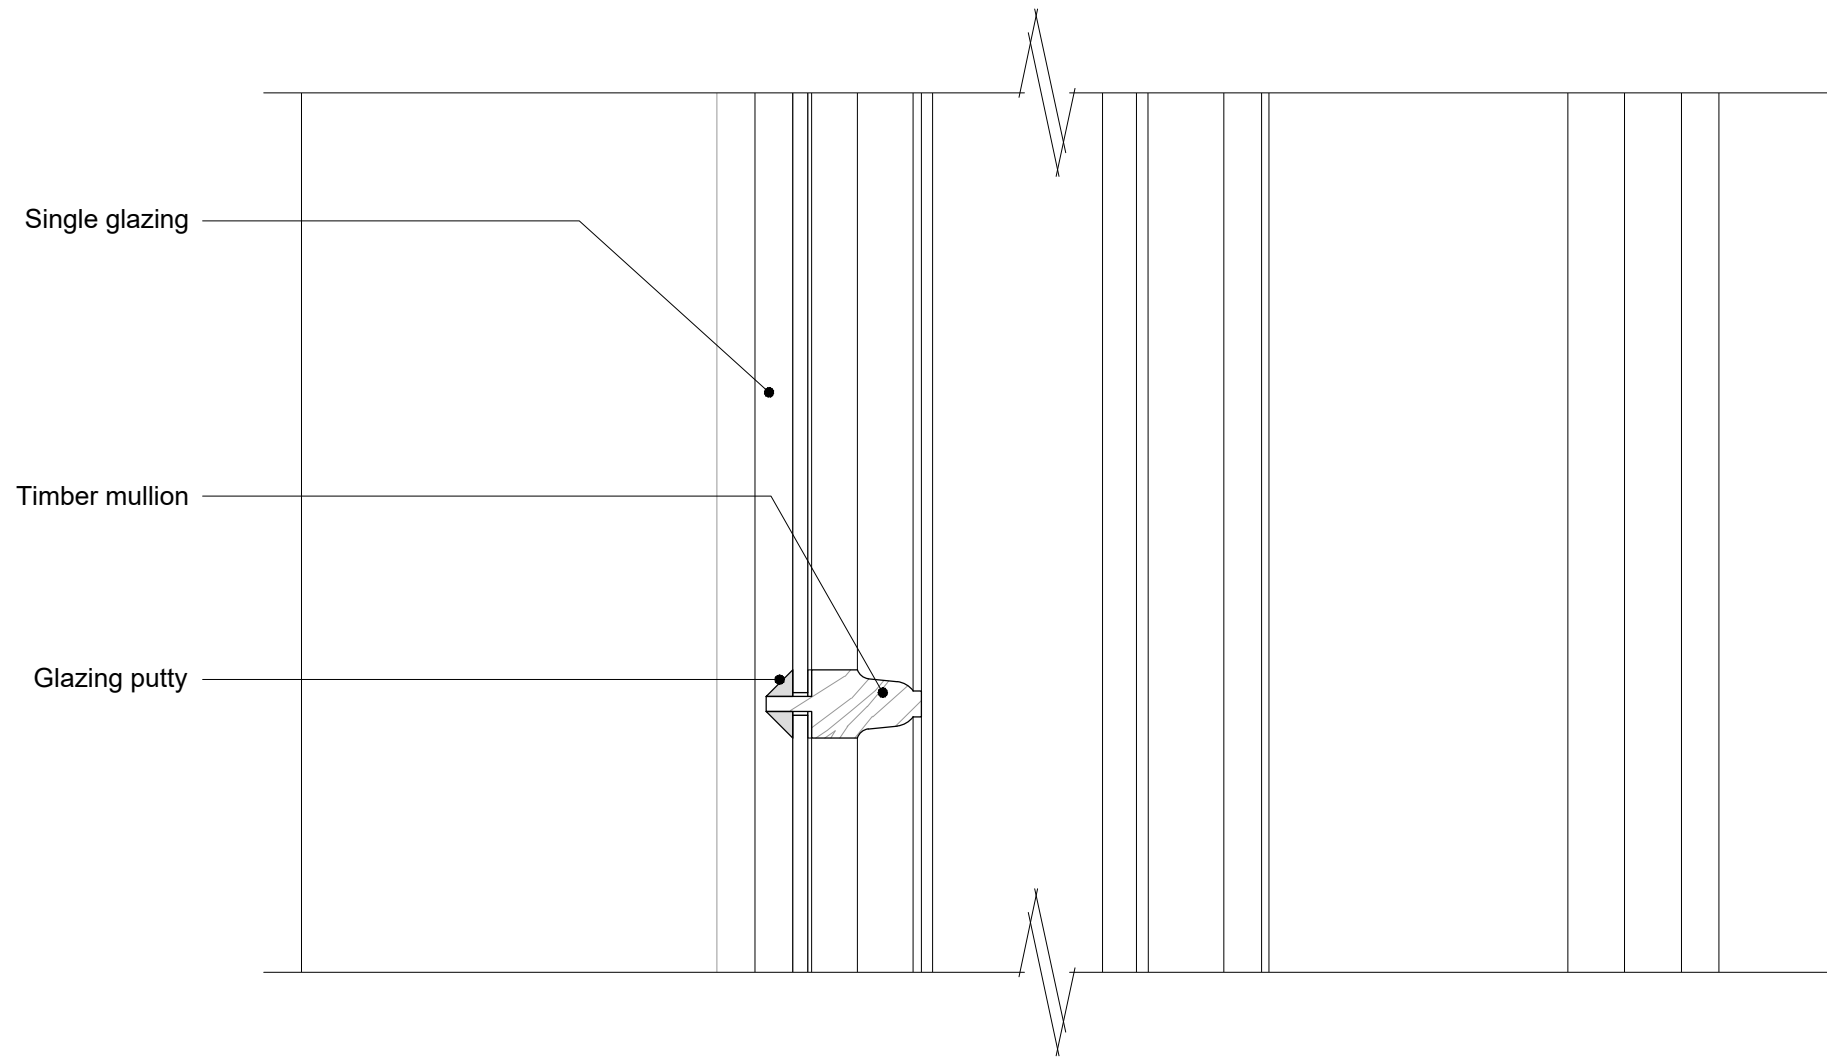


02

Window Type B3 - Mullion & Handle Detail

748.2

SCALE 1:2 @ A1

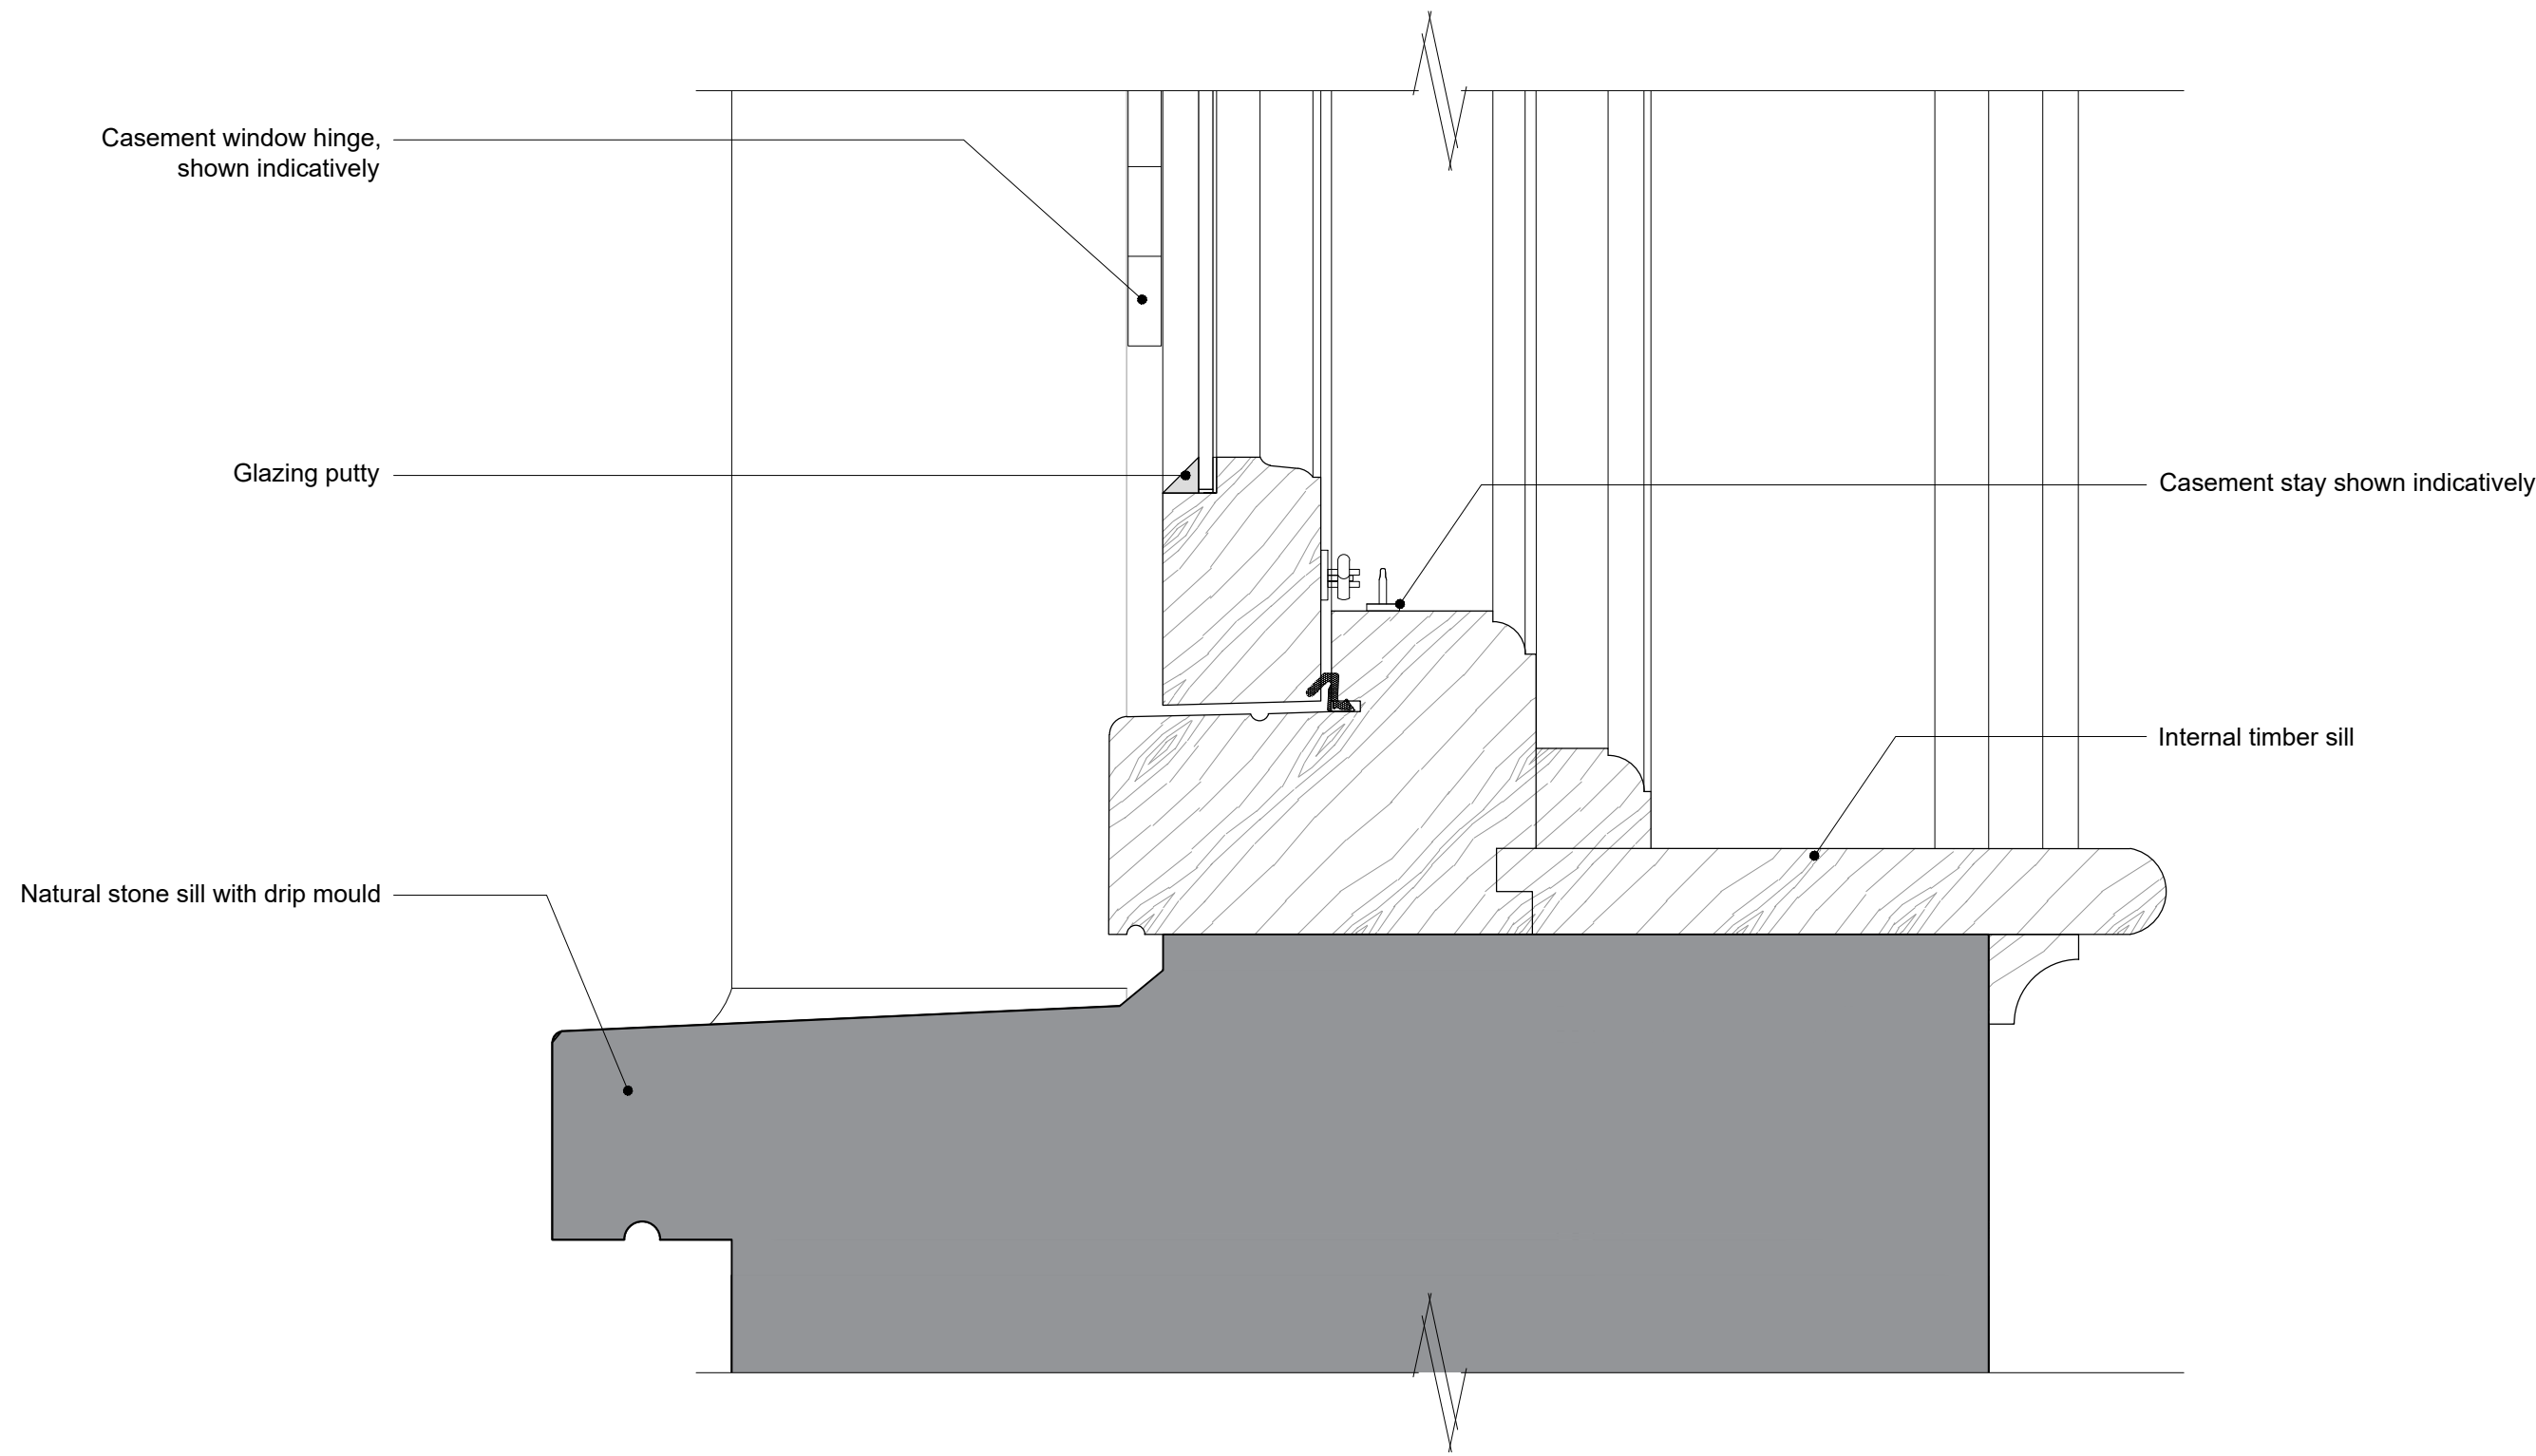


03

Window Type B3 - Sill Detail

748.2

SCALE 1:2 @ A1

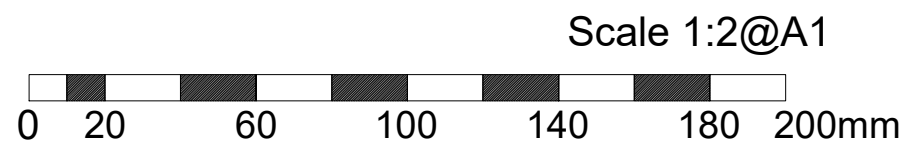

FOR PLANNING

P3	Titleblock amended to 'mullions' from 'muntins'	10/08/26
P2	Mullion type amended, sill depth increased	07/04/26
P1	Initial Release	dd/mm/yy

no.	revision.	date.
-----	-----------	-------

BLDA ARCHITECTS

RIBA 	211 Design Centre East Chelsea Harbour London, SW10 0XF	mail@blda.co.uk www.blda.co.uk t +44 (0) 20 7838 5555 f +44 (0) 20 7838 5556
Chartered Practice		

Job: TH - Walled Garden Buildings

Title: Typical Window Details
Window Type - B3
Sheet 2 of 3

Type: Typical Window Details

Status: FOR PLANNING

drawn by	JM	checked by	DY	approved by	DY
scale	1:2 @ A1	size	A1	date	10/08/26
job number		drawing number		revision	

3124 748.2 P3