


No. Notes


1. Dimensions to be verified on site. Only figured dimensions to be used and any discrepancies in dimensions are to be reported to the architect. No dimensions are to be scaled from printed drawings. Any areas indicated on this drawing are for guidance only. No responsibility is taken for their accuracy.
2. There is a risk of injury or death in construction if the works are not properly planned and supervised. The contractor must not undertake any element of the work without first having carried out the necessary risk assessments and prepared detailed method statements.

Sundries Legend

- Damp Proof Course
- Vapour Control Layer
- Damp Proof Membrane

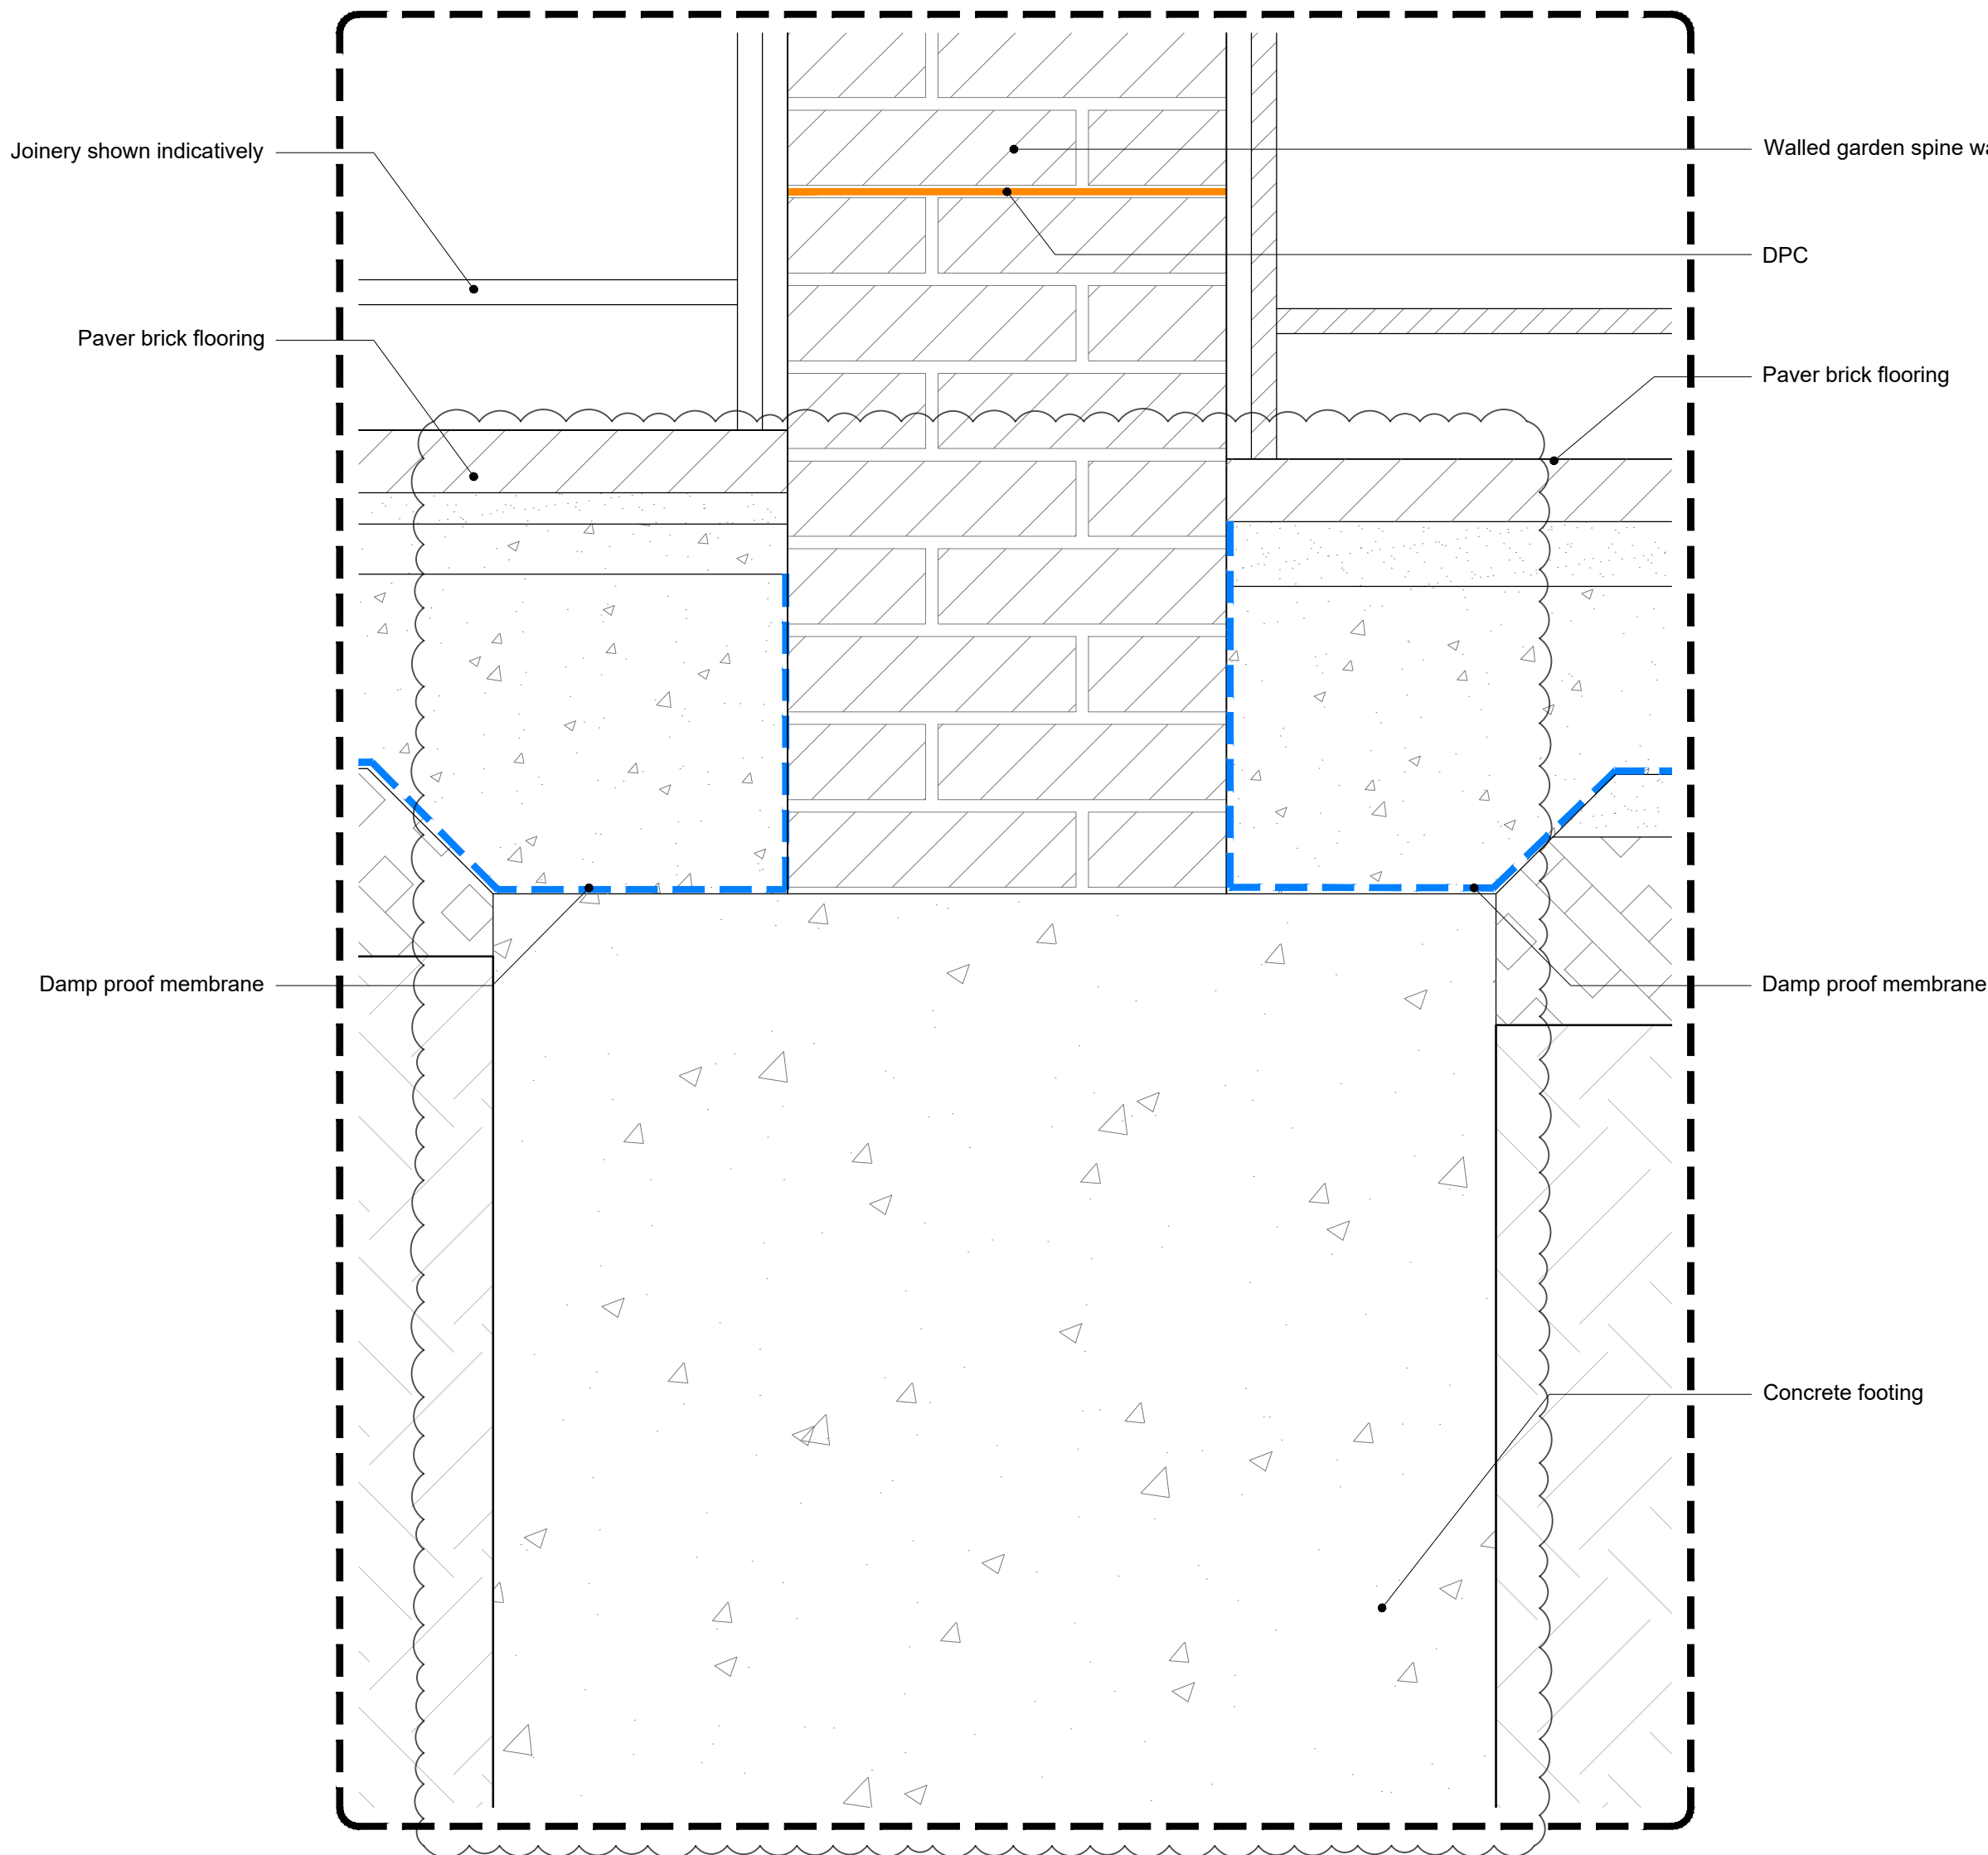

01 Buildings 18 & 19 - Typical Floor to Spine Wall Junction Detail
840.2 SCALE 1:5 @ A1

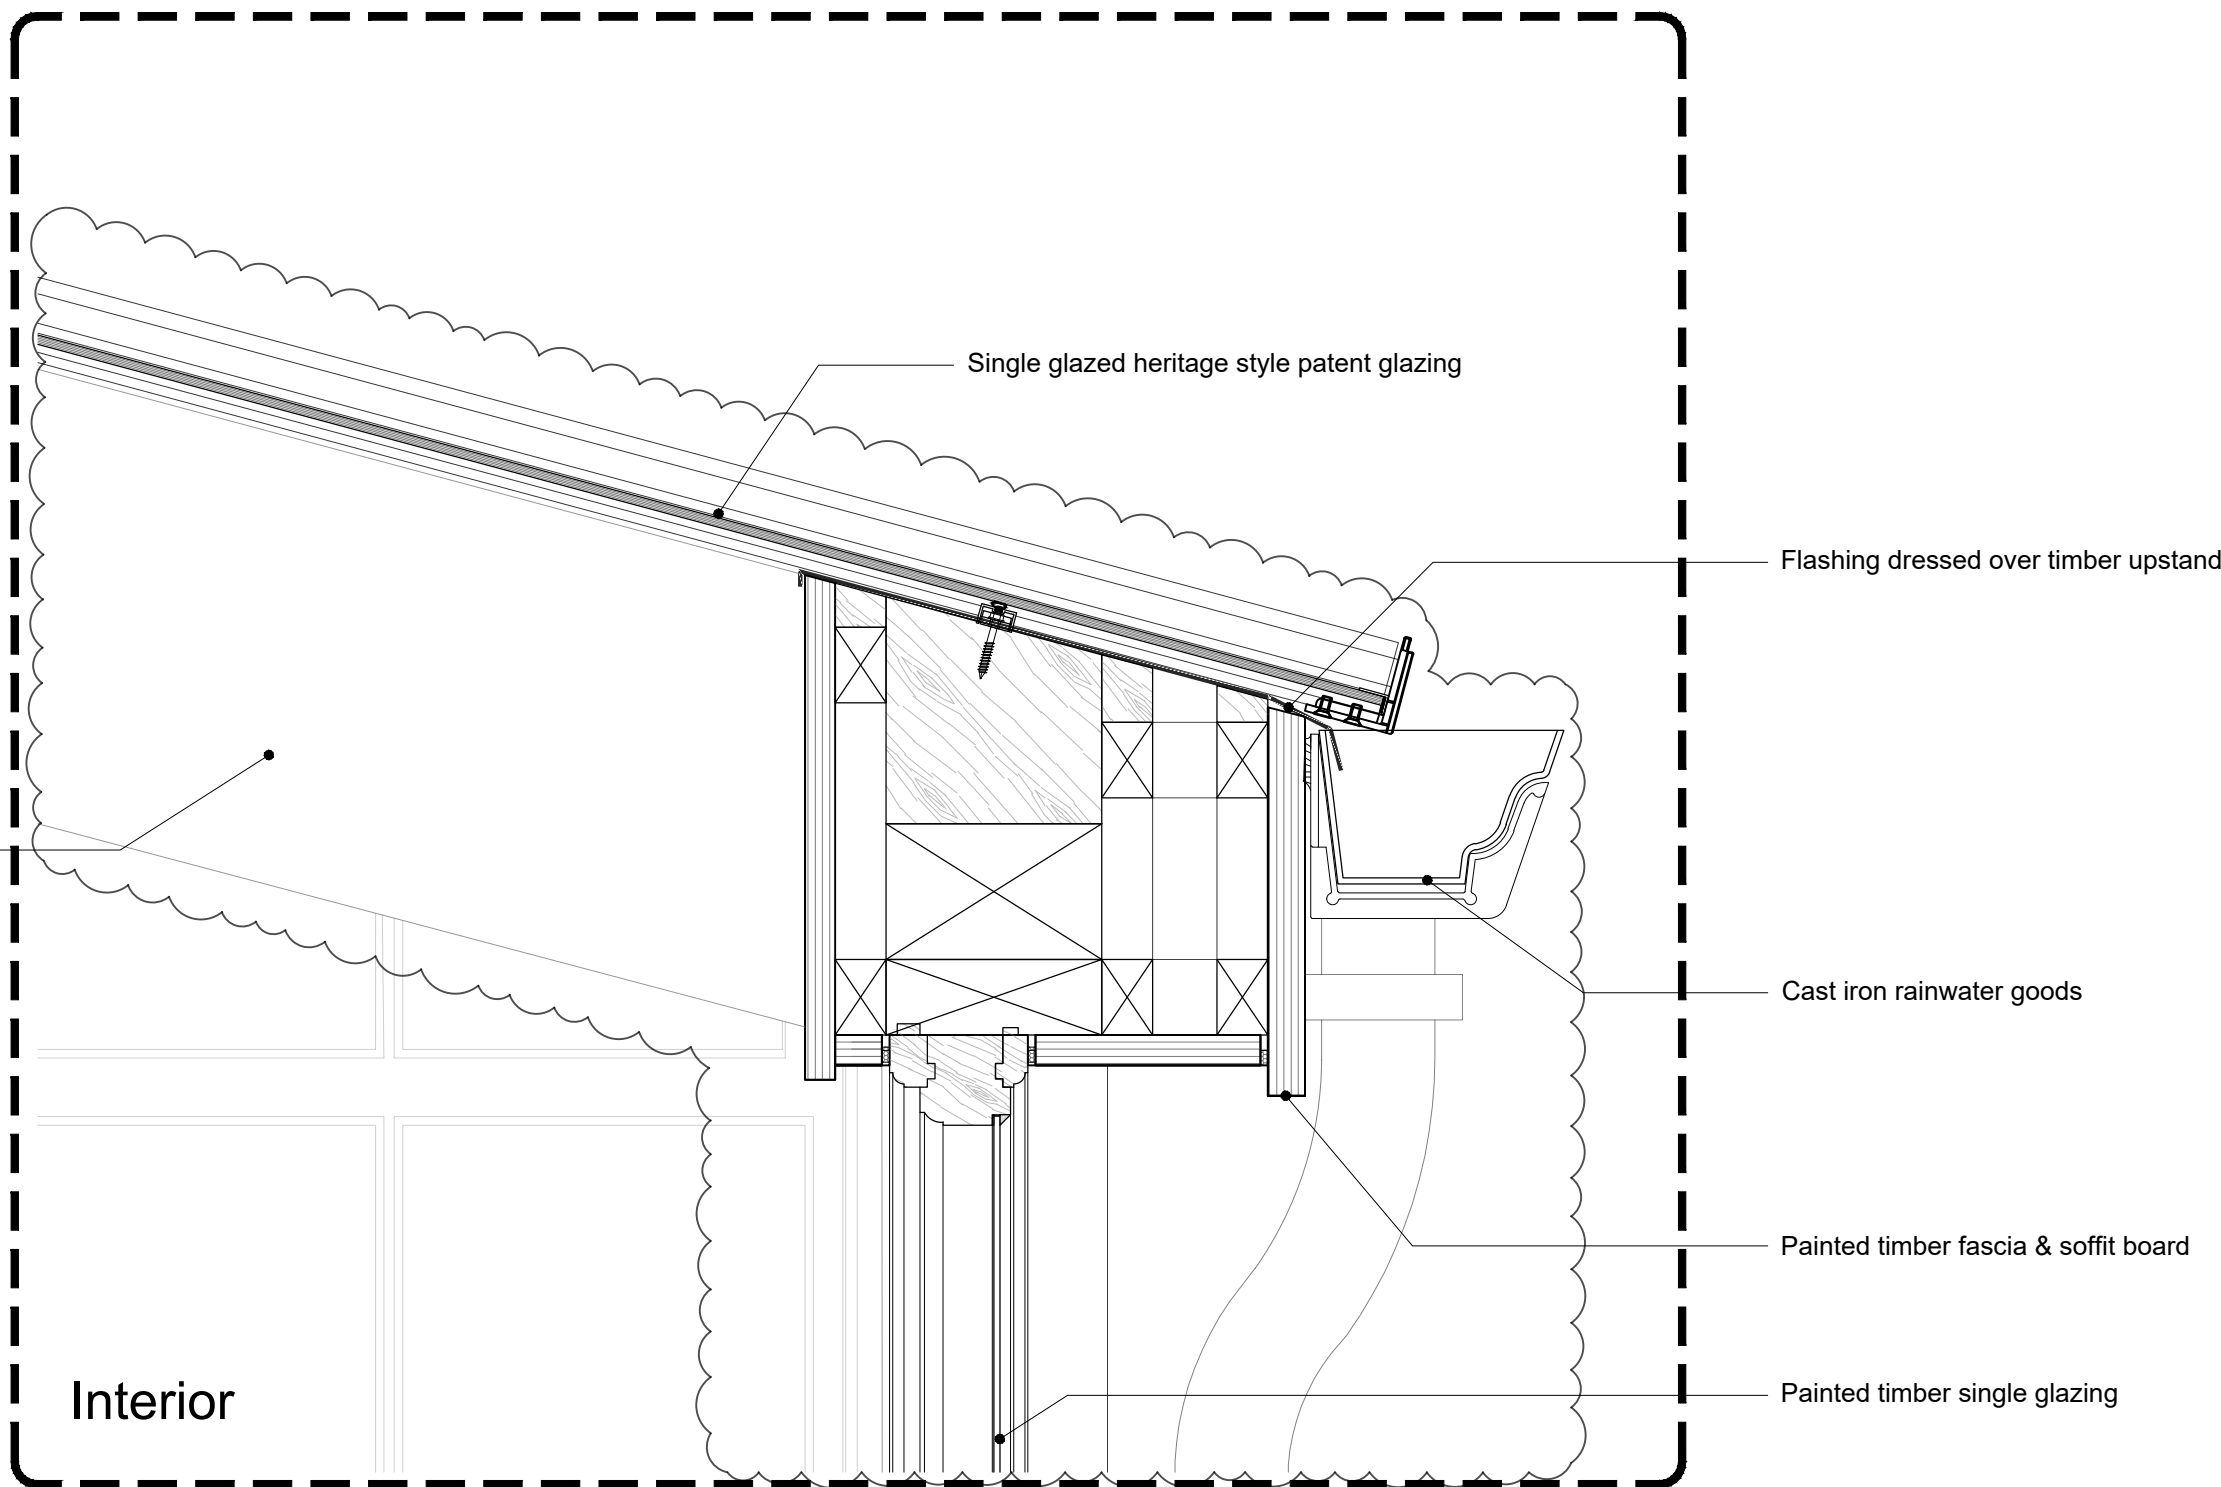

02 Buildings 18 & 19 - Typical Glasshouse Glazing Eaves & Gutter Detail
840.2 SCALE 1:5 @ A1

FOR PLANNING

P3	Glasshouse roof glazing junction & footing/foundation amended according to SE design	15/06/26
P2	Timber bead and annotations amended	16/03/26
P1	Initial Release	dd/mm/yy
no.	revision.	date.



RIBA  211 Design Centre East
Chartered Practice Chelsea Harbour
London, SW10 0XF
t +44 (0) 20 7838 5555
f +44 (0) 20 7838 5556
mail@blda.co.uk
www.blda.co.uk

Job: TH - Walled Garden Buildings

Title: Buildings 18 & 19 - Typical Details P3

Type: Building 18 & 19

Status: FOR PLANNING

drawn by	JM	checked by	-	approved by	-
scale	1:5 @ A1	size	A1	date	15/06/26
job number	3124	drawing number	840.2	revision	P3