




1. Dimensions to be verified on site. Only figured dimensions to be used and any discrepancies in dimensions are to be reported to the architect. No dimensions are to be scaled from printed drawings. Any areas indicated on this drawing are for guidance only. No responsibility is taken for their accuracy.
2. There is a risk of injury or death in construction if the works are not properly planned and supervised. The contractor must not undertake any element of the work without first having carried out the necessary risk assessments and prepared detailed method statements.

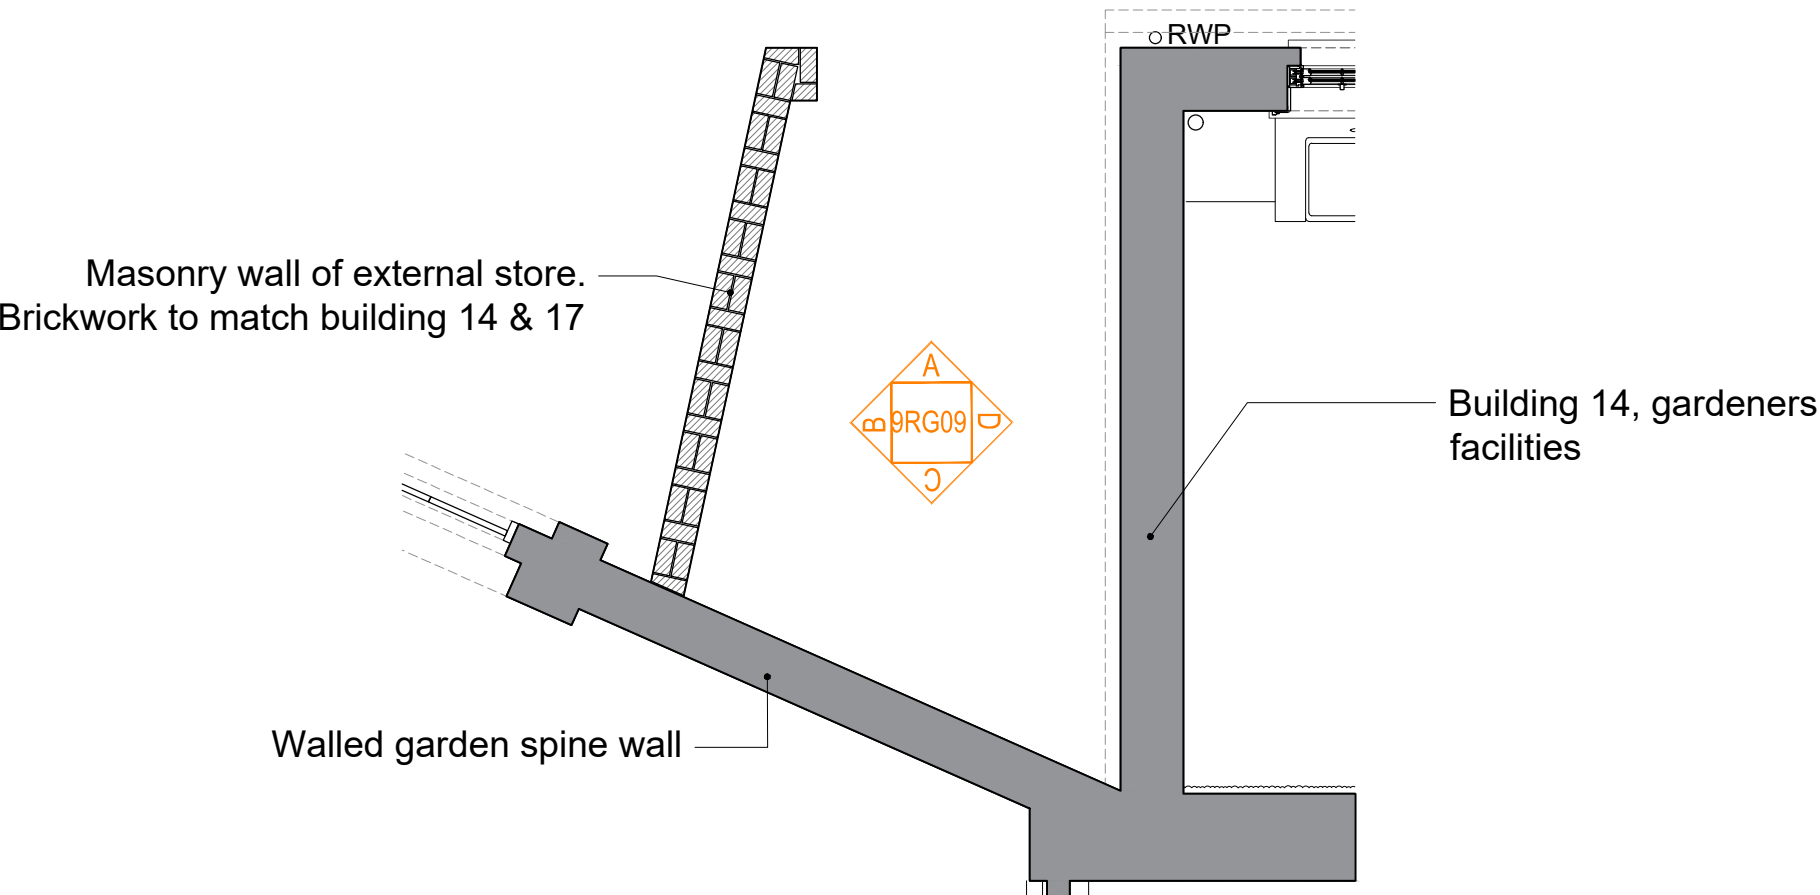


9RG01 Buildings 14 & 17 - External Store Plan
1:50_@_A1

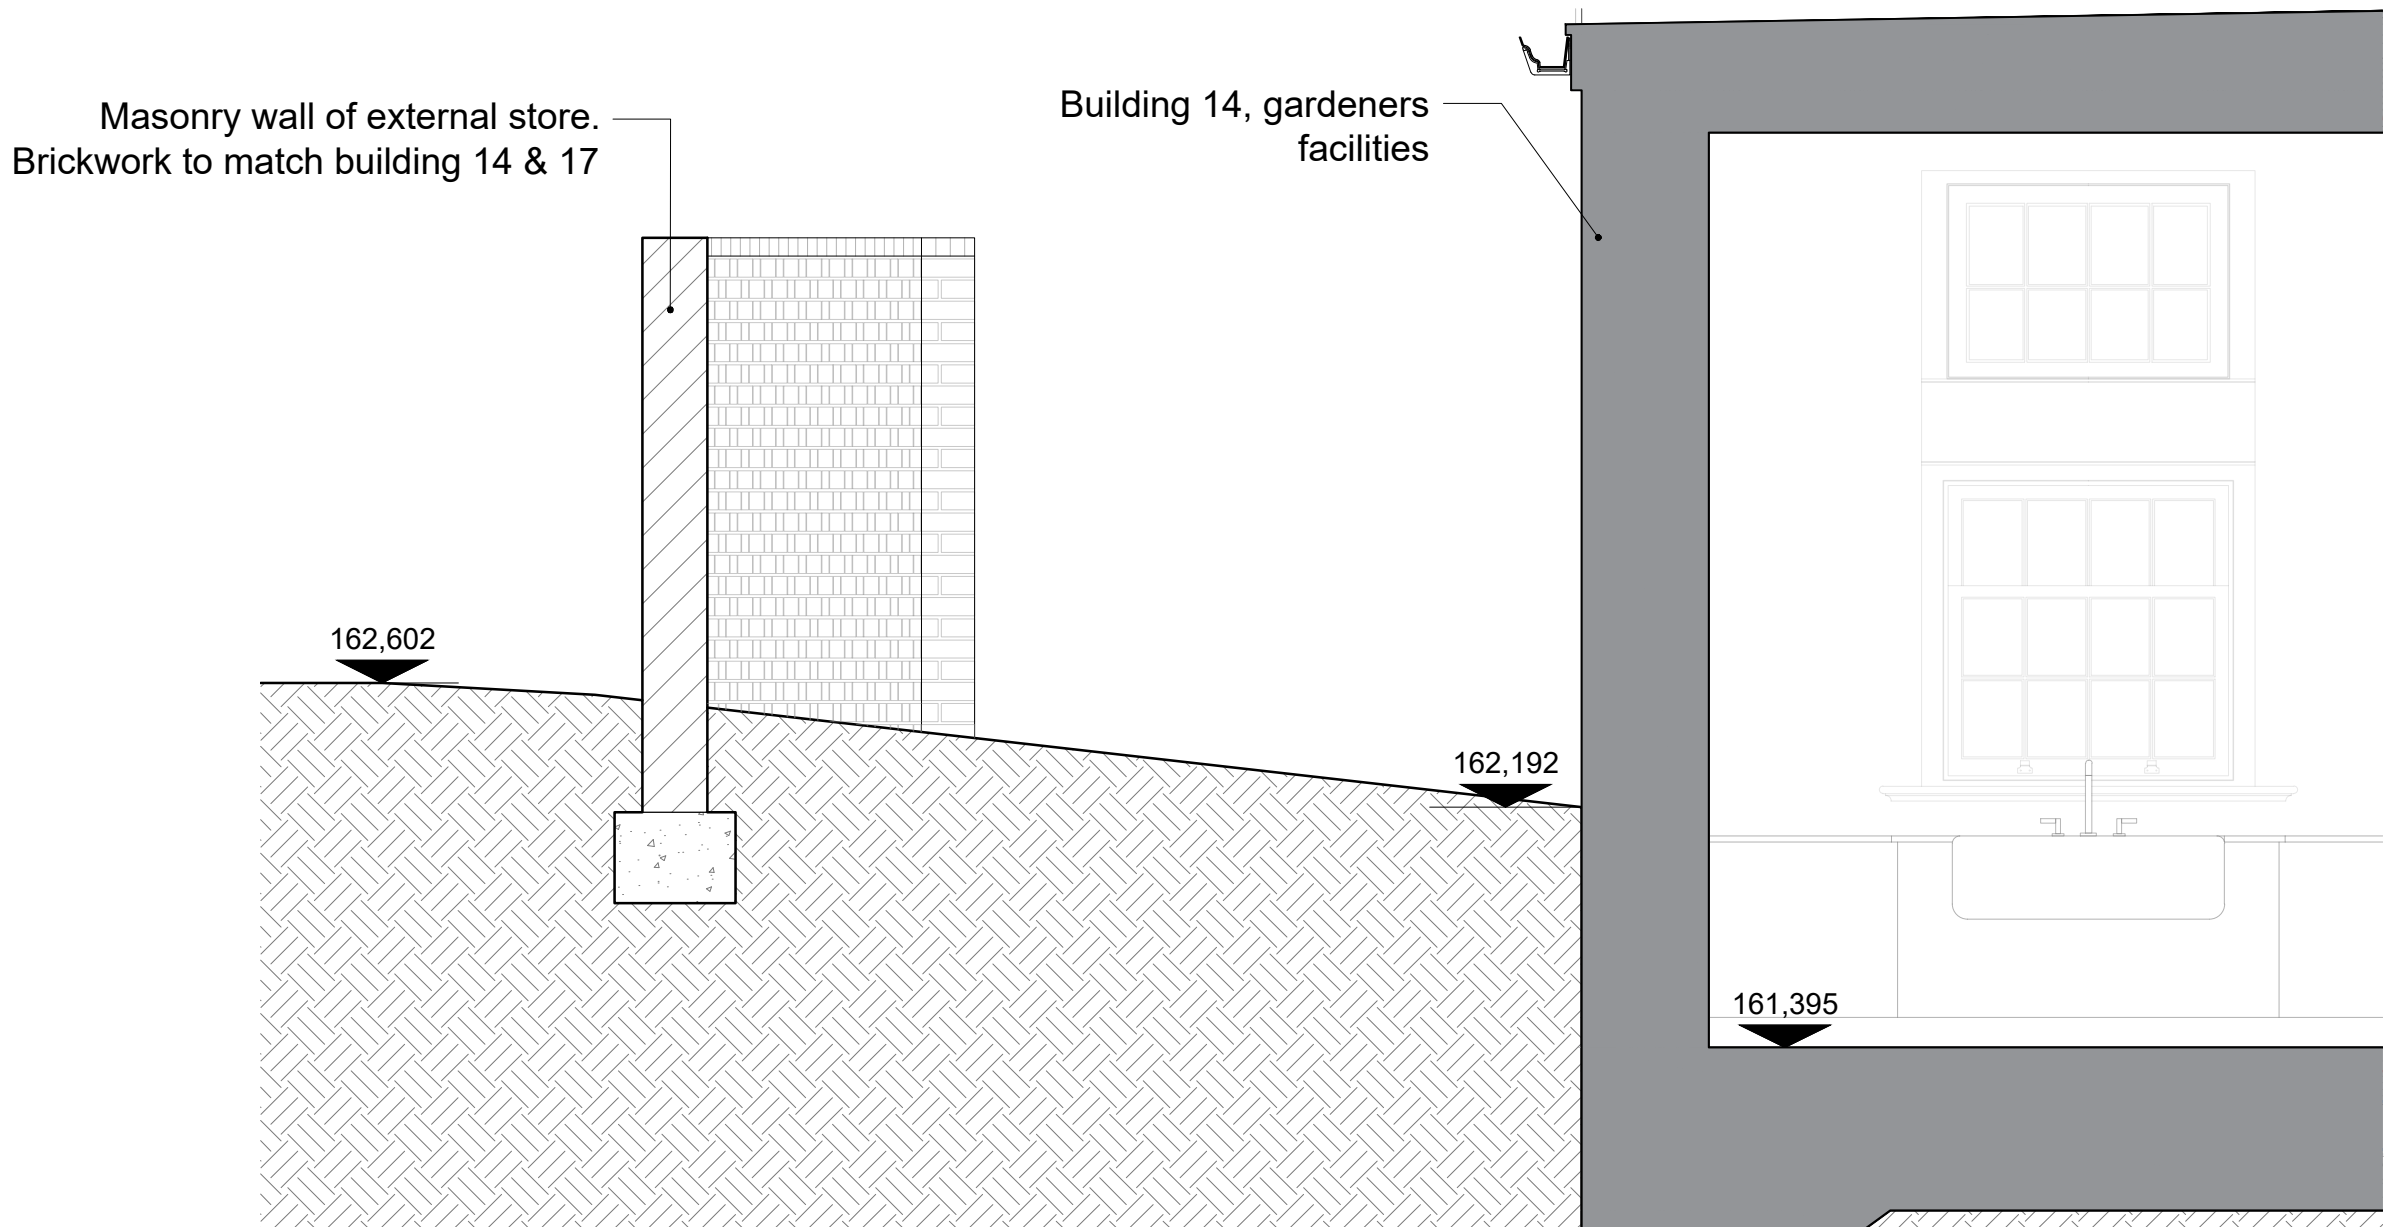


9RG09 Buildings 14 & 17 - External Store, Elevation A
1:25_@_A1

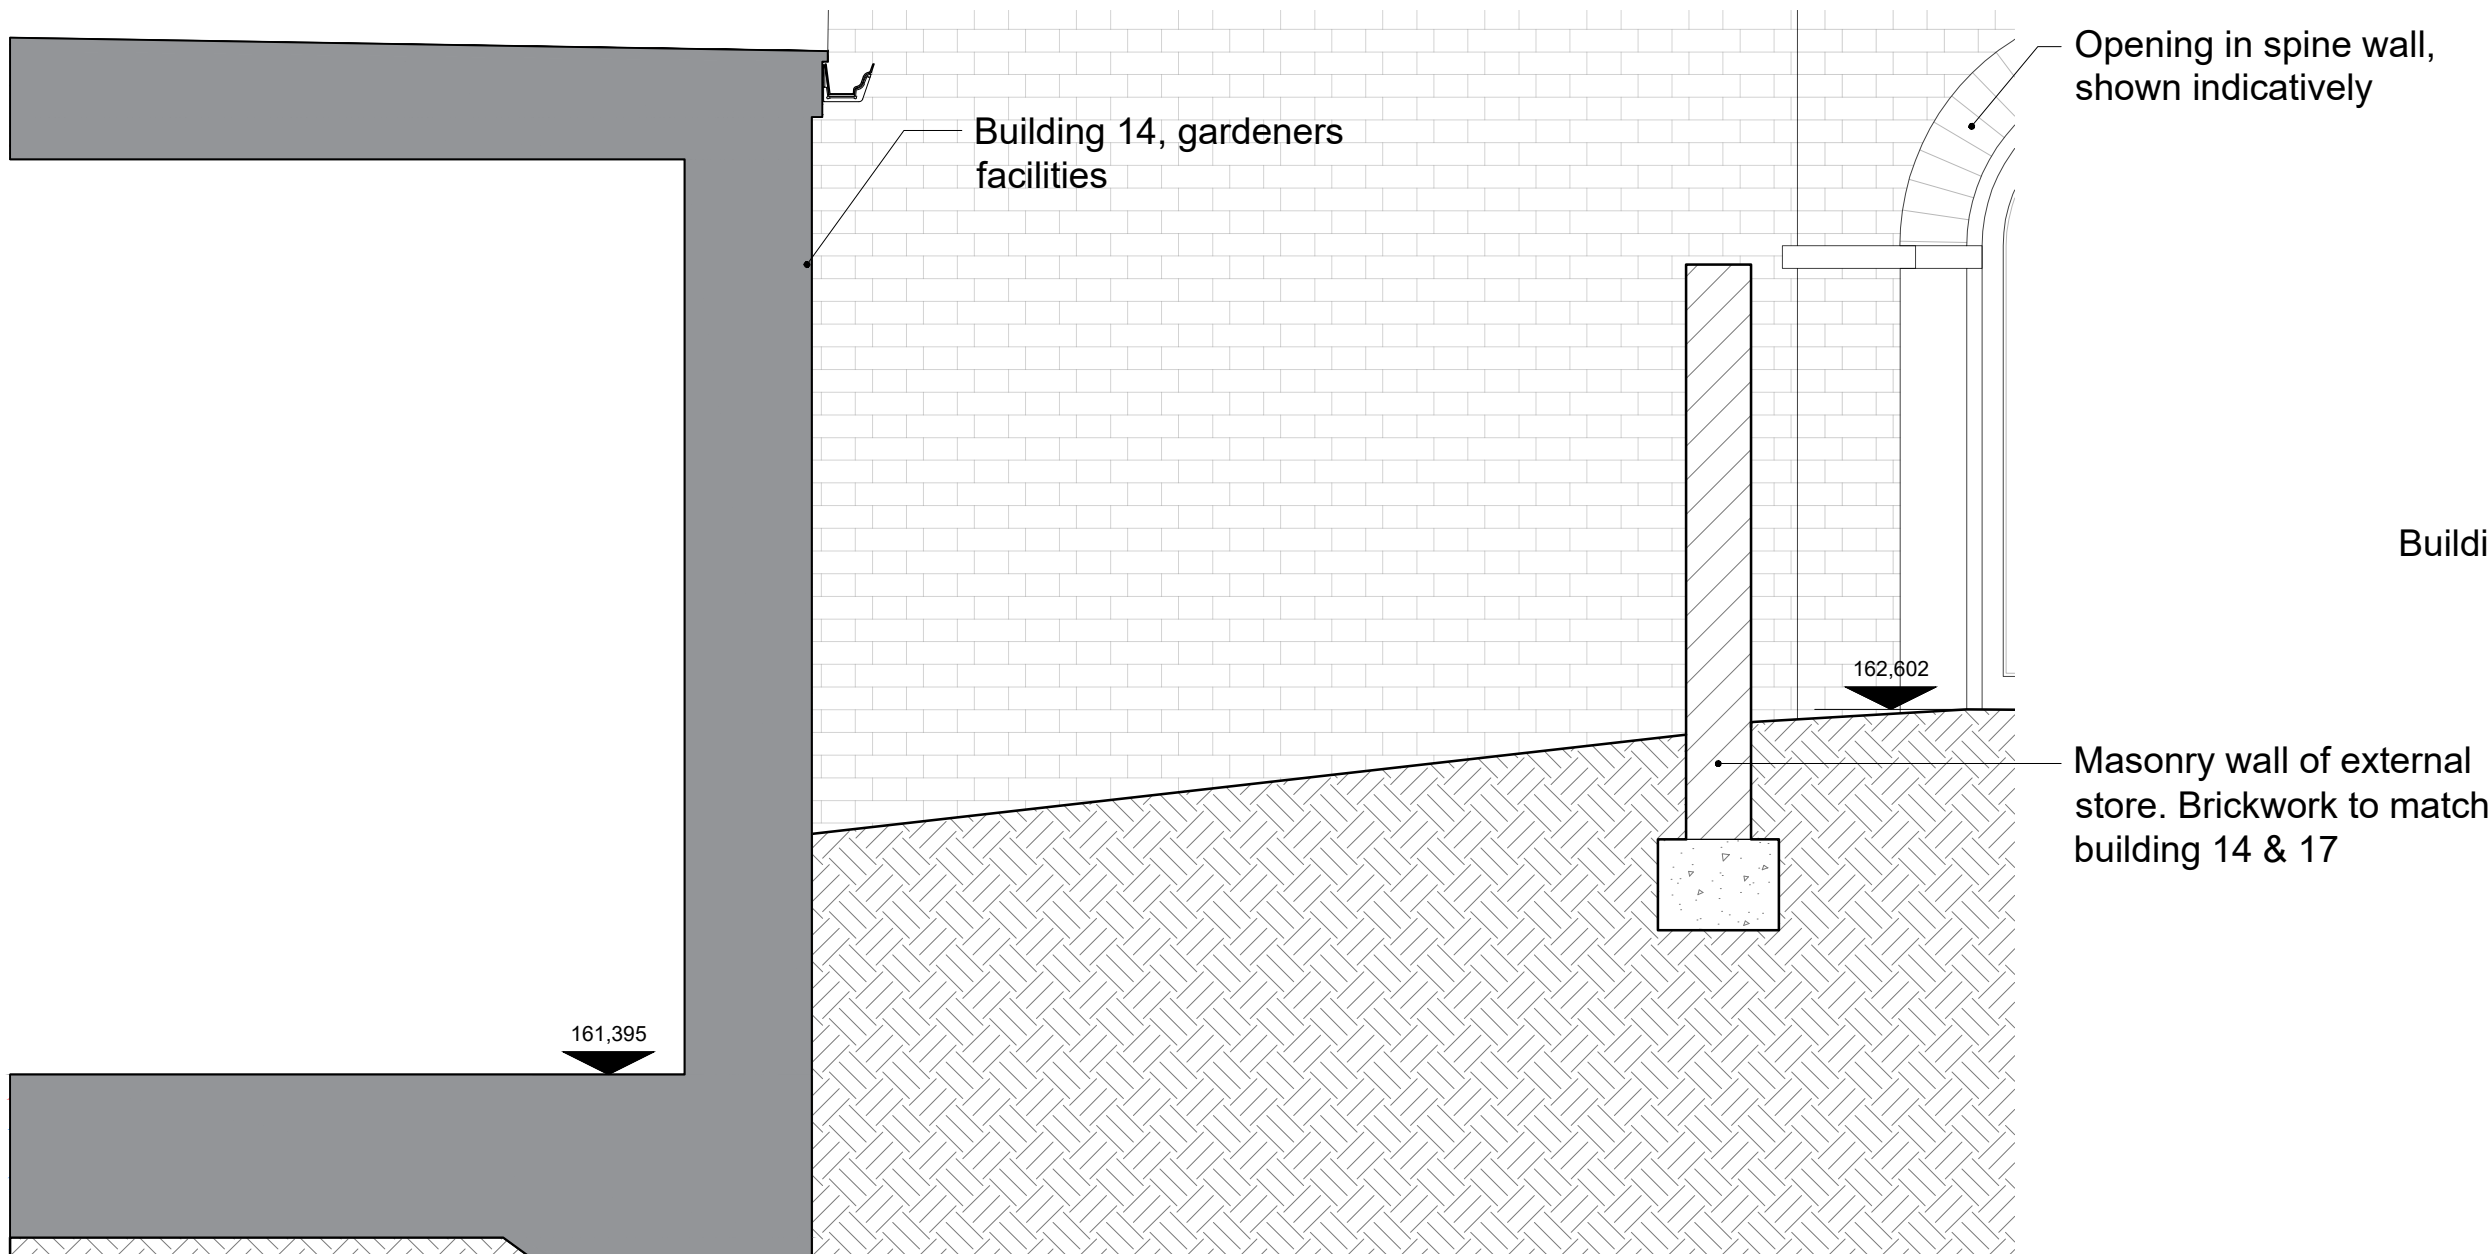

9RG09 Buildings 14 & 17 - External Store, Elevation C
1:25_@_A1

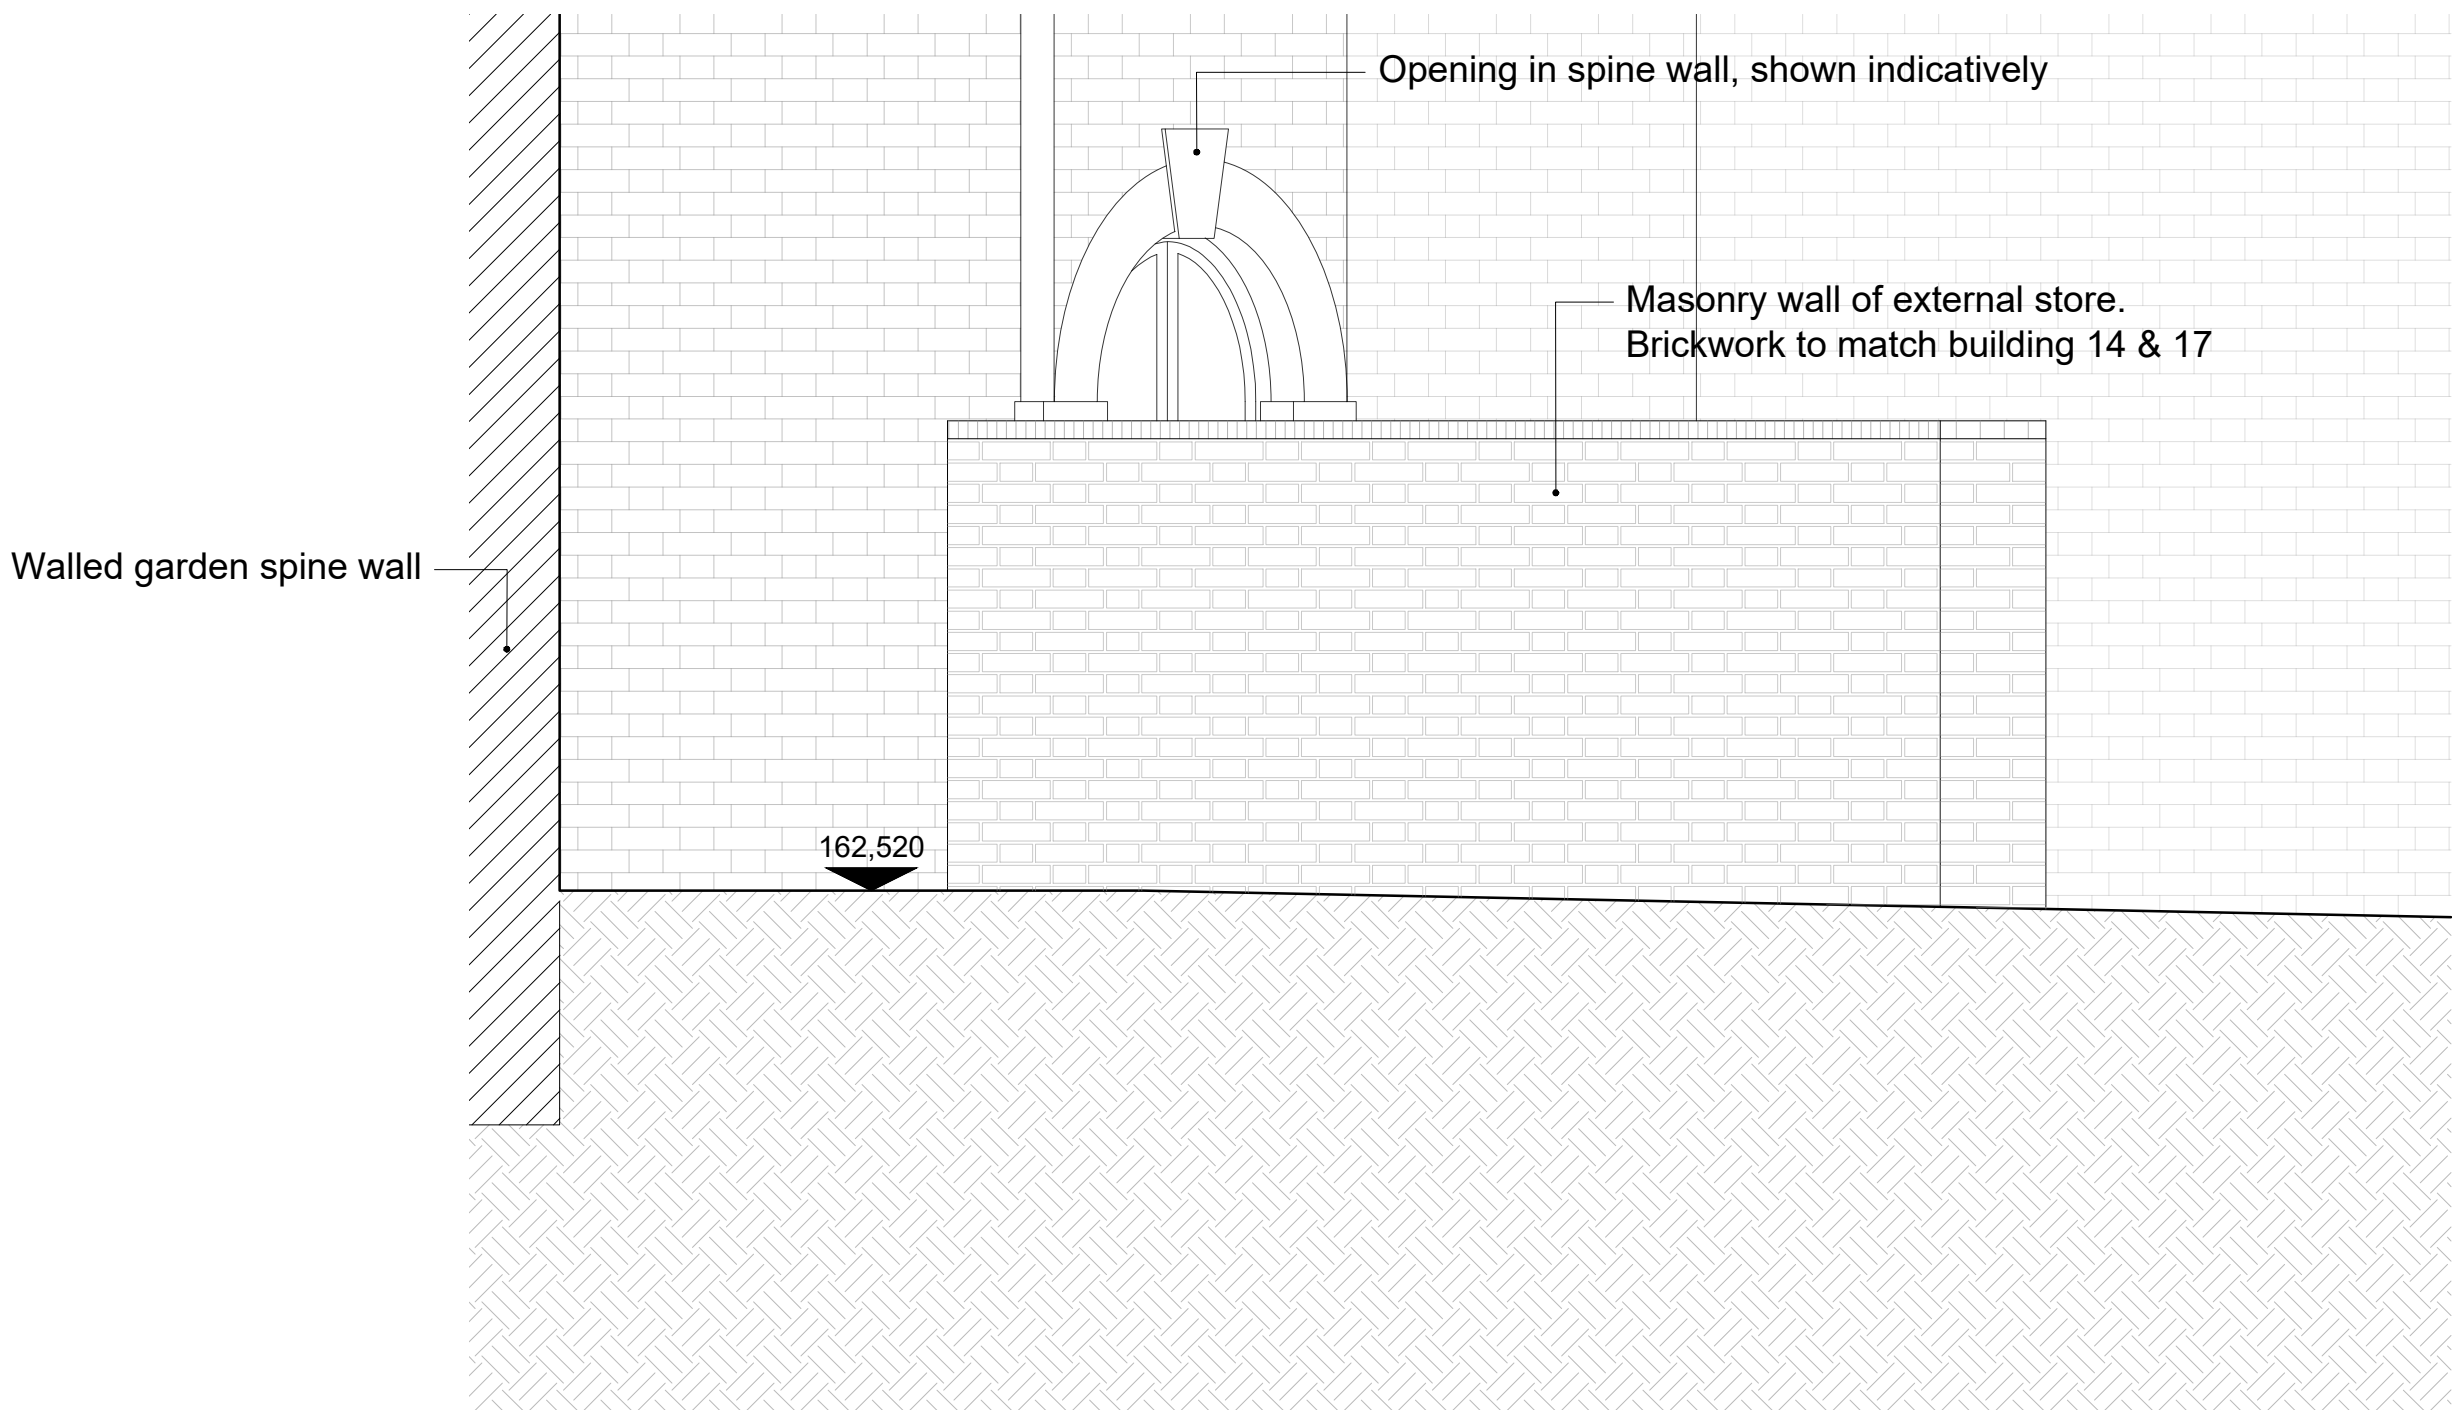

9RG09 Buildings 14 & 17 - External Store, Elevation B
1:25_@_A1

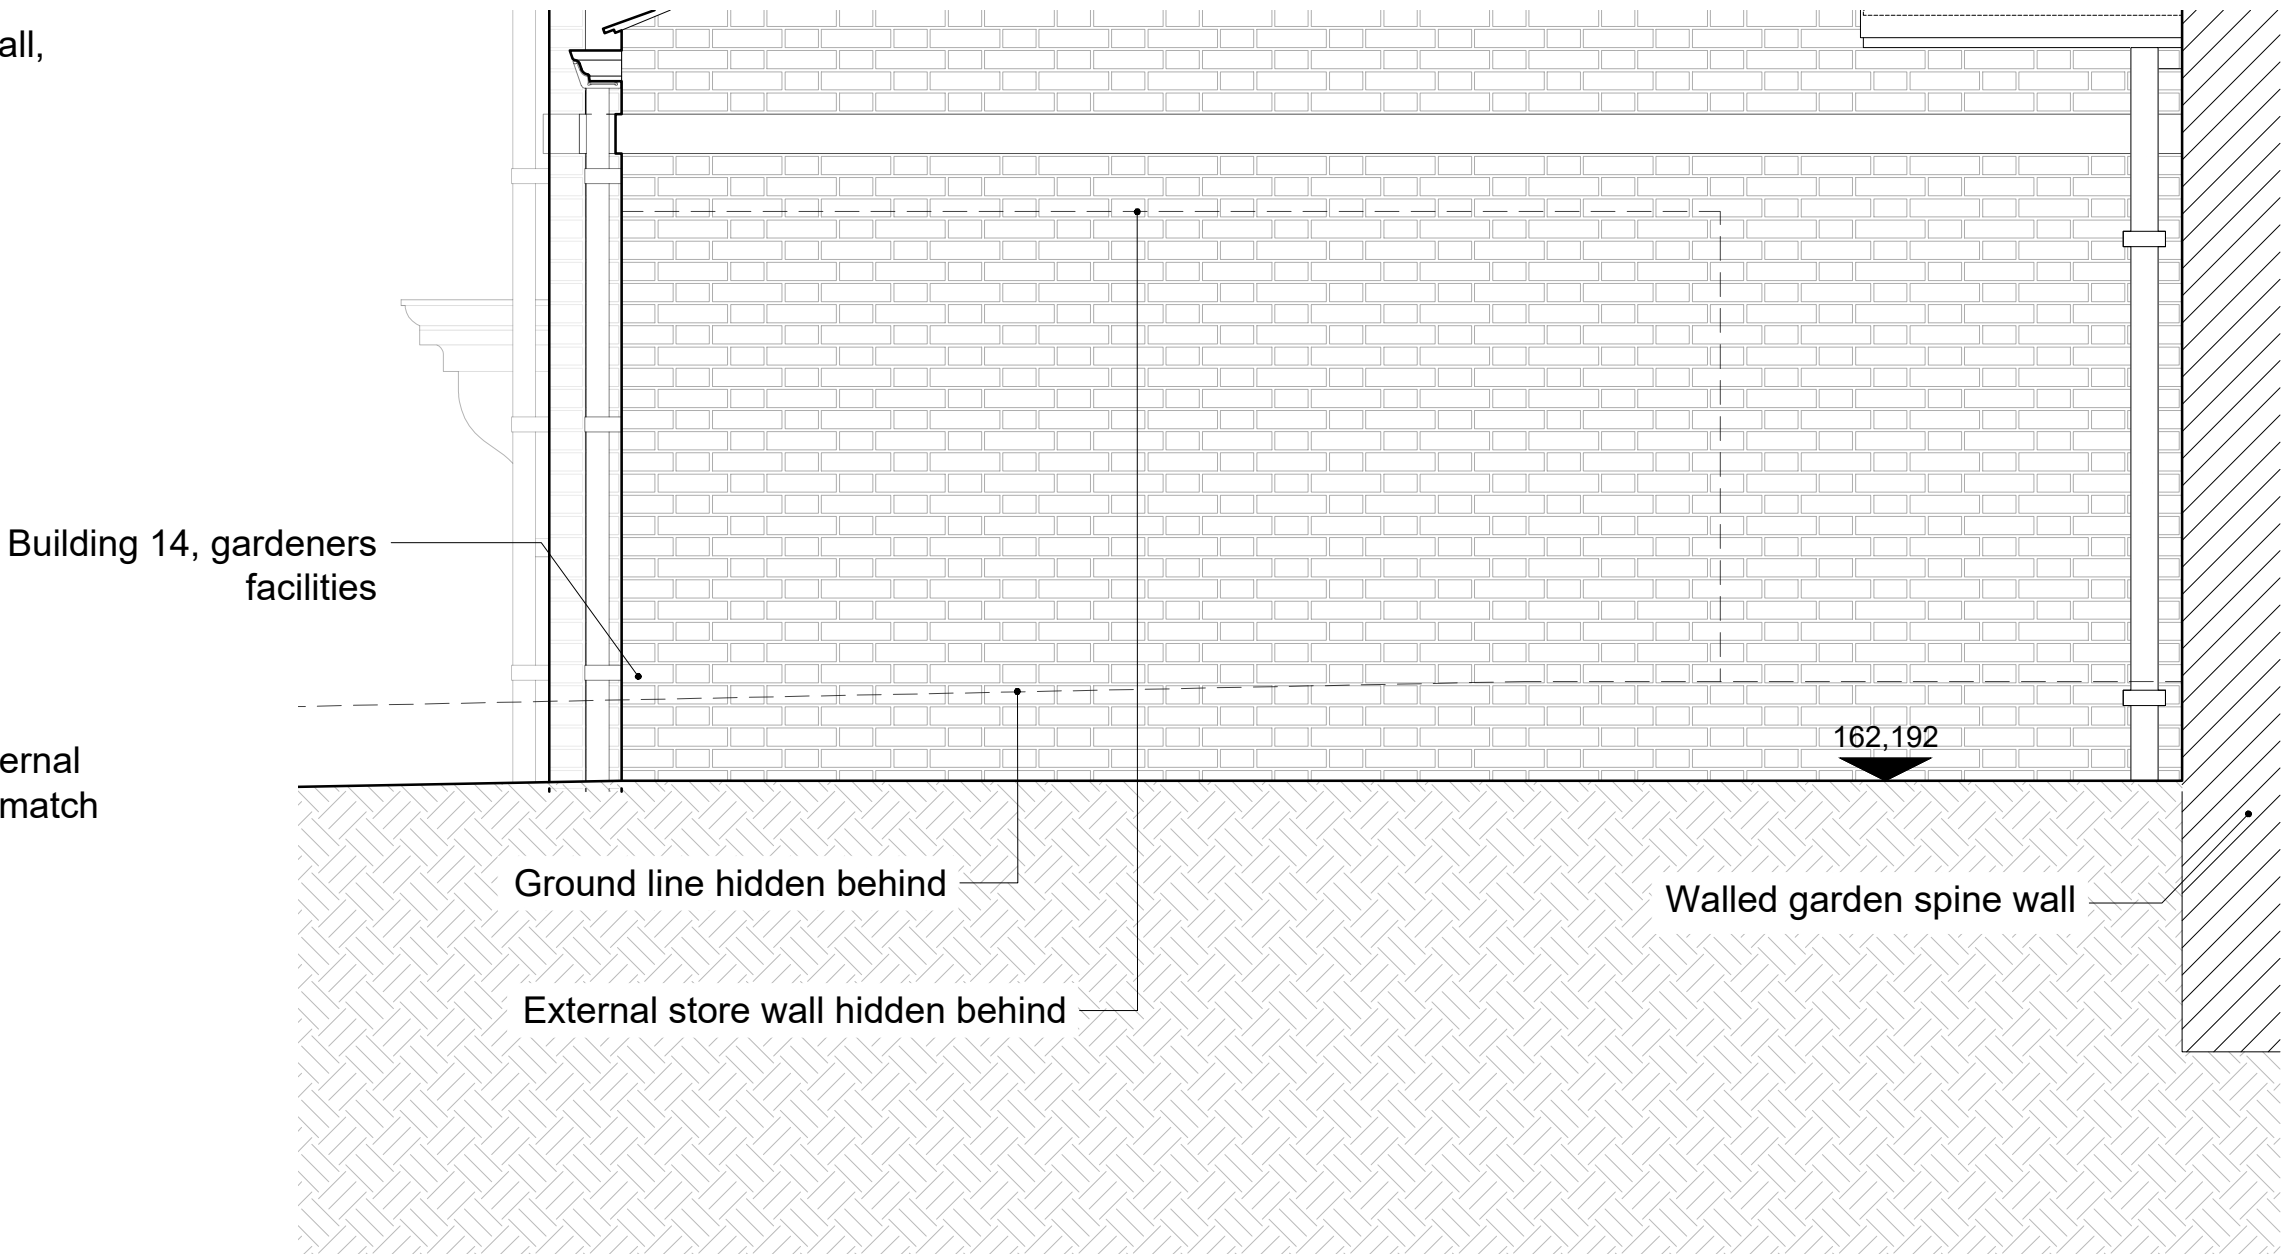

9RG09 Buildings 14 & 17 - External Store, Elevation D
1:25_@_A1

FOR PLANNING

P1 Initial dd/mm/yy
no. revision. date.



RIBA Chartered Practice 211 Design Centre East Chelsea Harbour London, SW10 0XF mail@blda.co.uk www.blda.co.uk t +44 (0) 20 7838 5555 f +44 (0) 20 7838 5556

Job: TH - Walled Garden Buildings

Title: Buildings 14 & 17 - External Store Elevations P2

Type: Building 14 & 17

Status: FOR PLANNING

drawn by JM checked by DY approved by DY
scale 1:25 @ A1 size A1 date 24/03/26
job number drawing number revision

3124 9RG09 P1