



2 HIGH STEPS, HINDON, SP3 6DR

GARAGE/SHED REPLACEMENT & CAR PORT

ELEVATION FROM S.EAST:

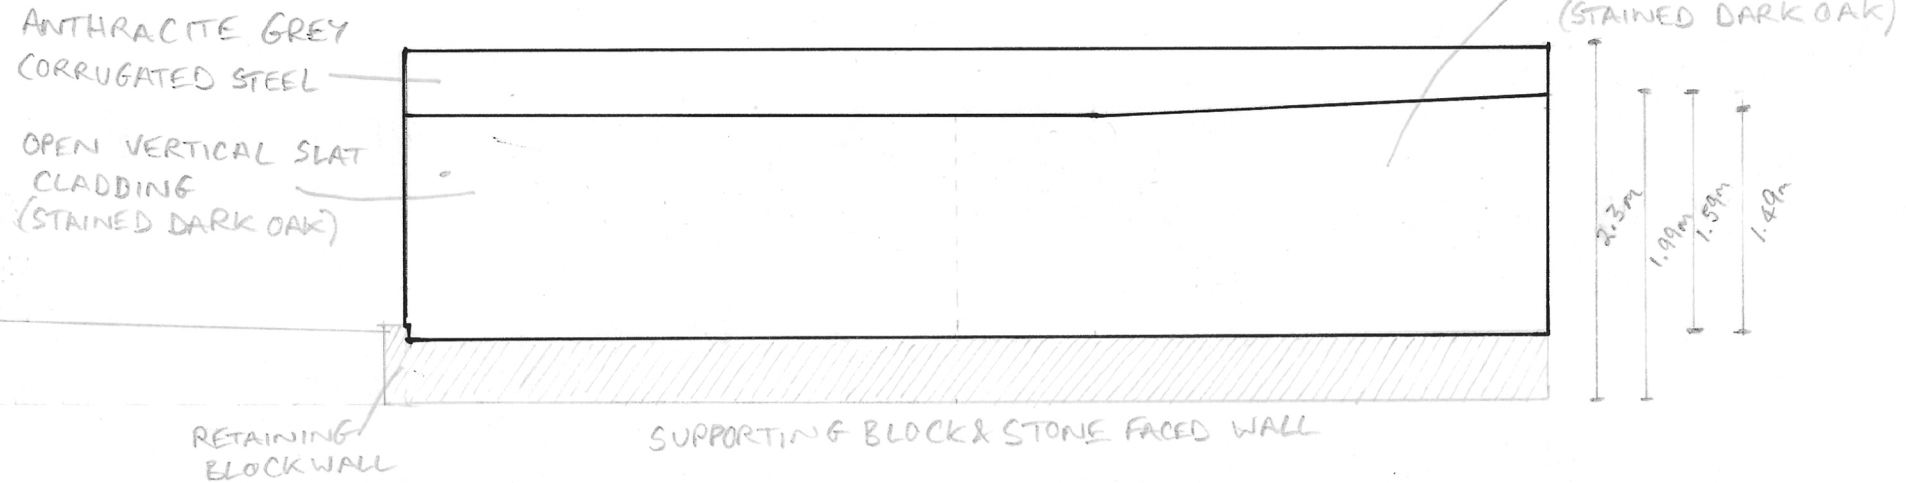

ELEVATION FROM N.WEST:

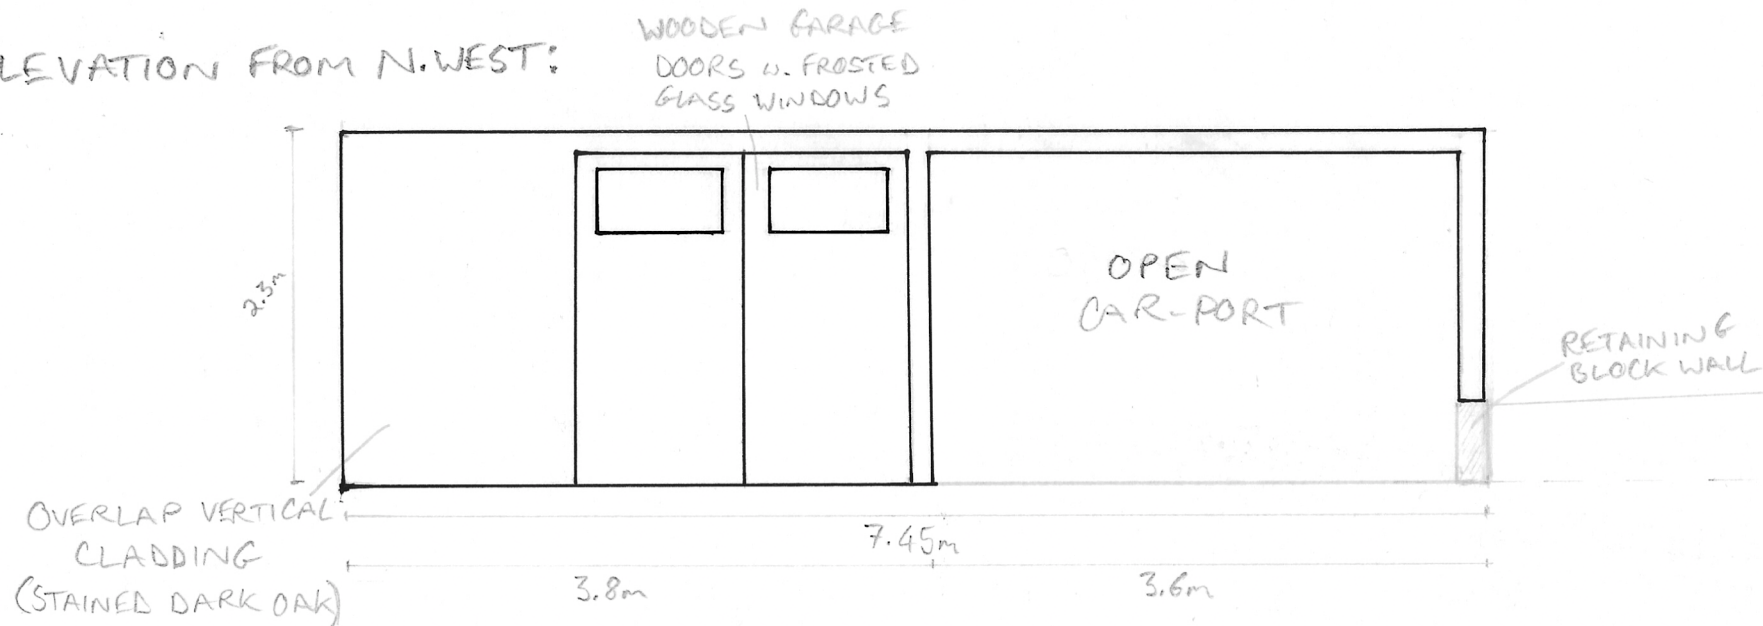

1m

FRONT & REAR ELEVATIONS 1:50 (A4)

12/08/2026