


2 HIGH STEPS, HINDON, SP3 6DR

GARAGE/SHED REPLACEMENT & CAR PORT

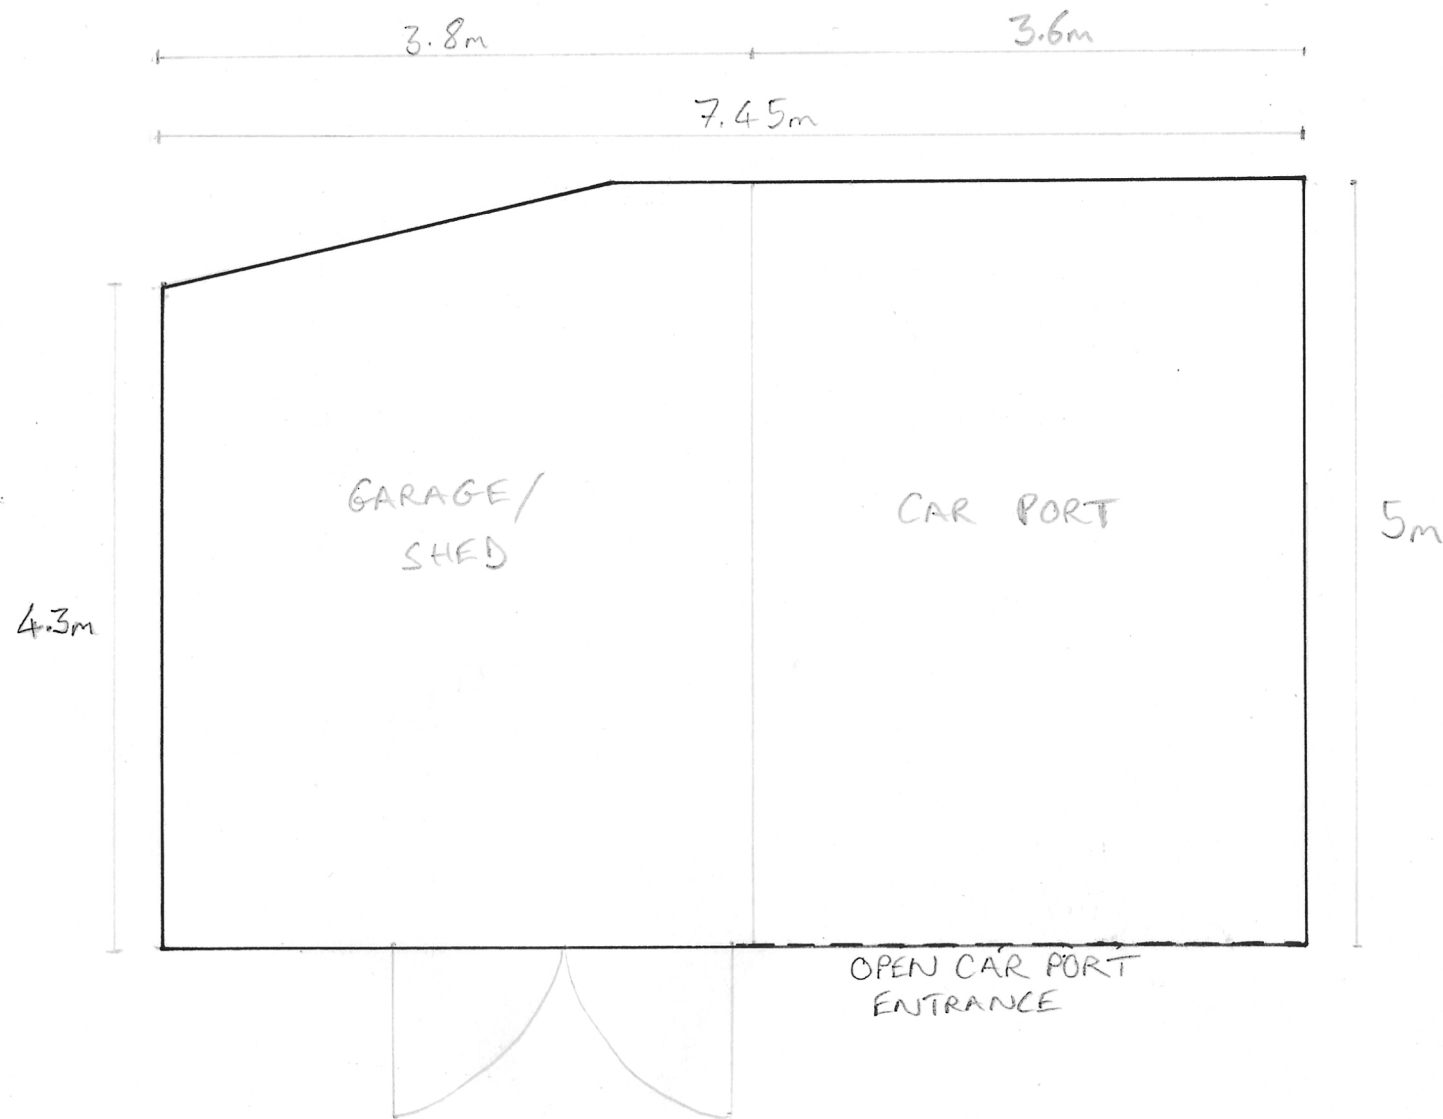

FLOOR PLAN

1:50 (A4)

12/08/2026