



30-4-26

CURRENT WALL

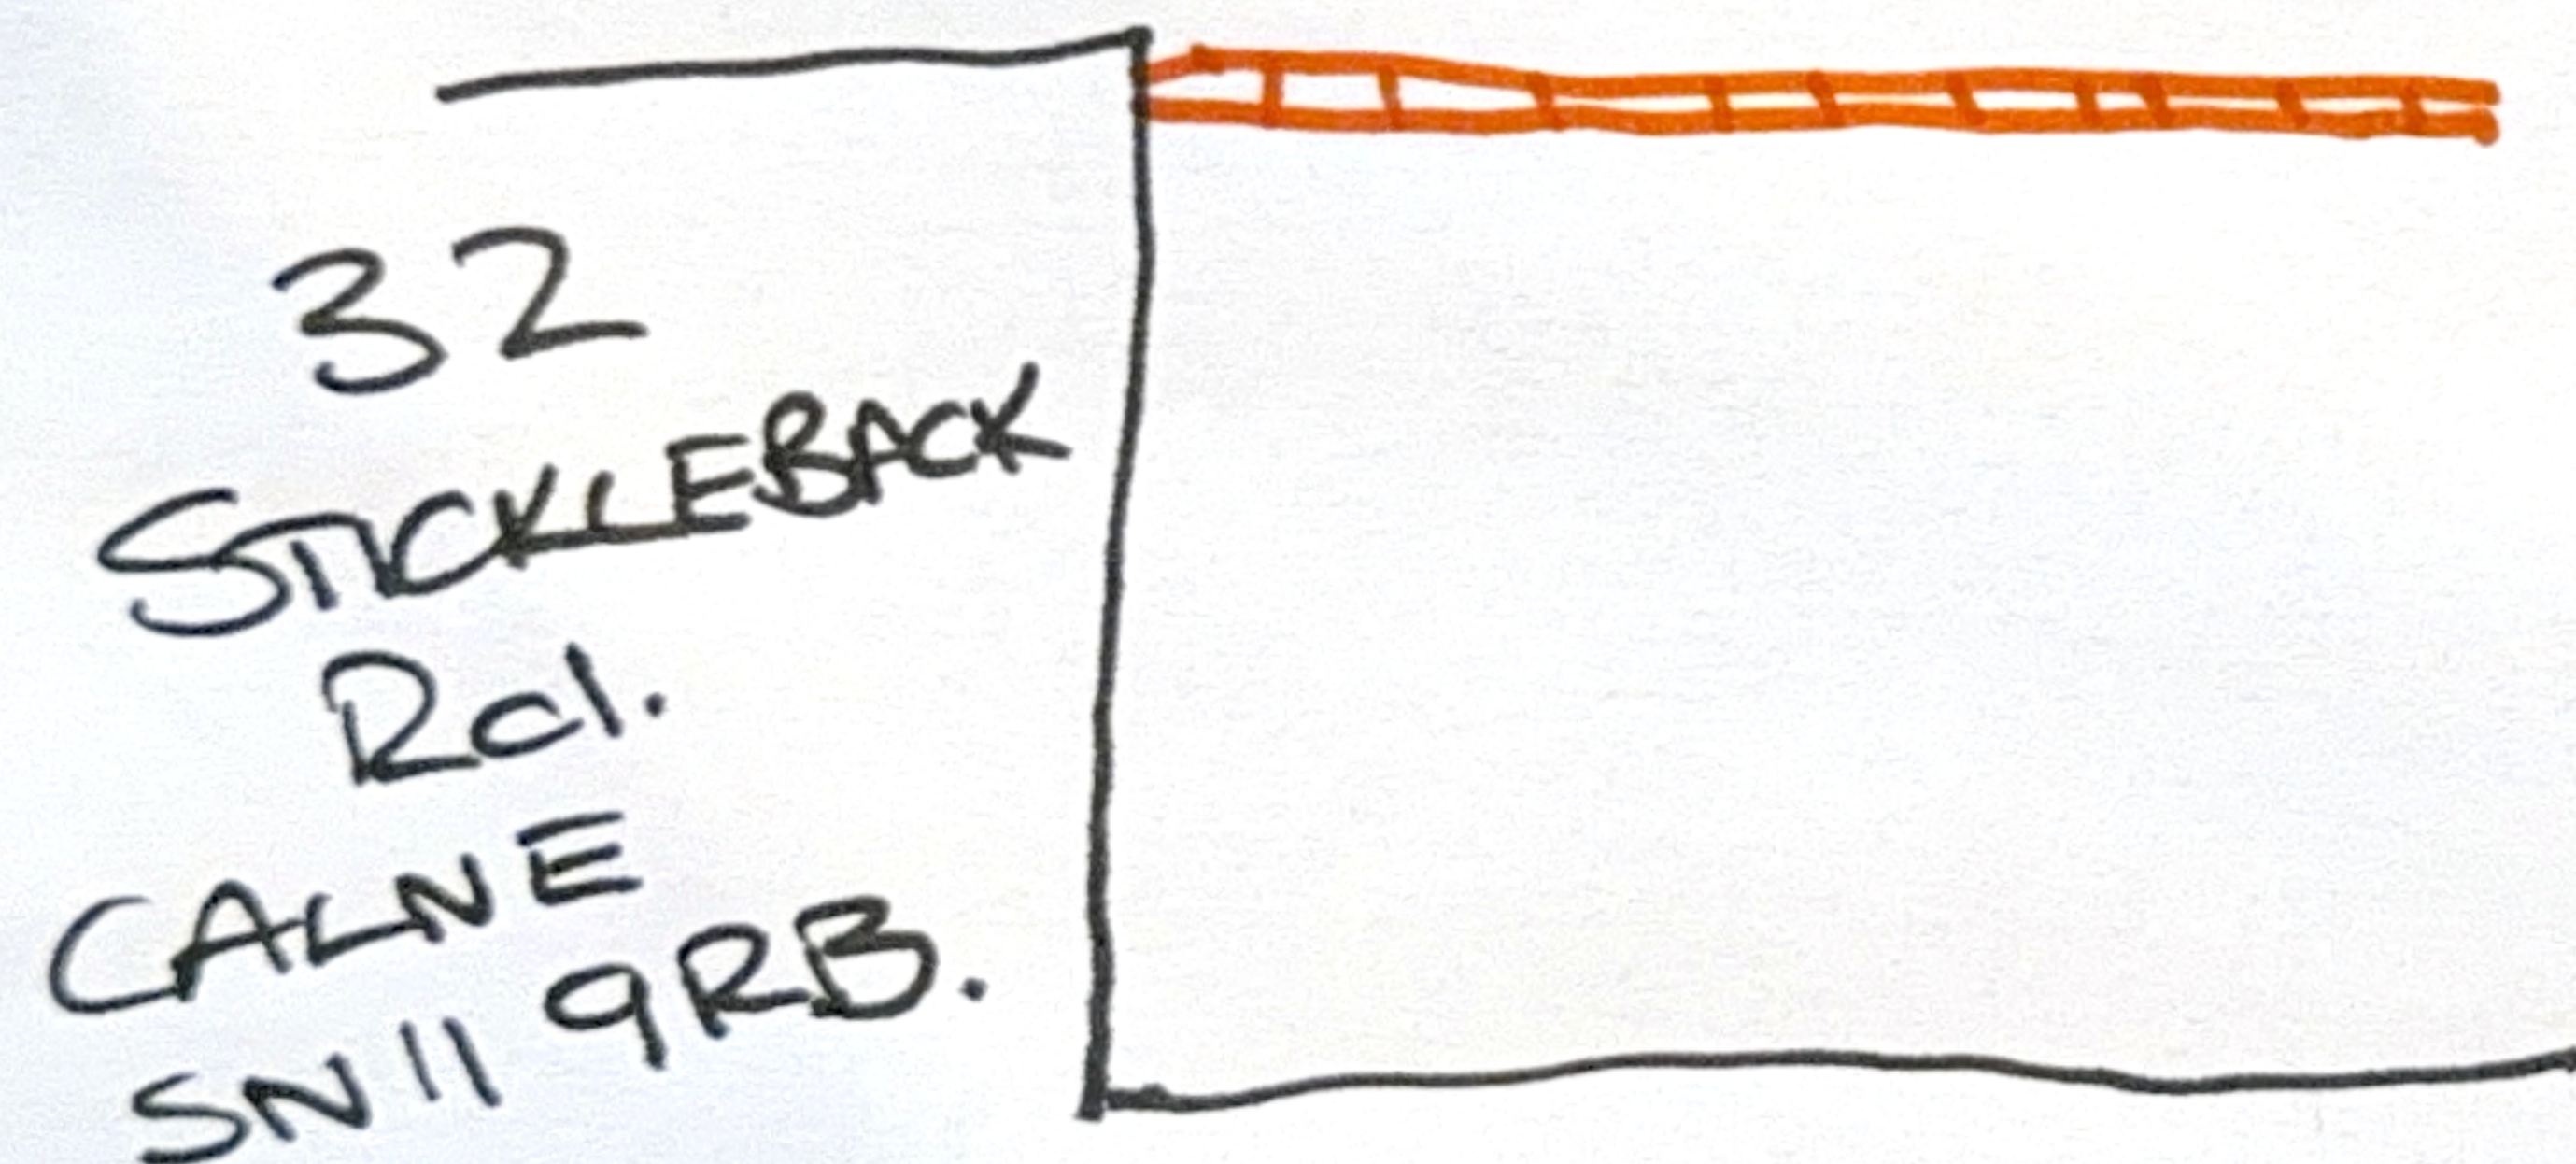

6-7-26

PROPOSED WALL

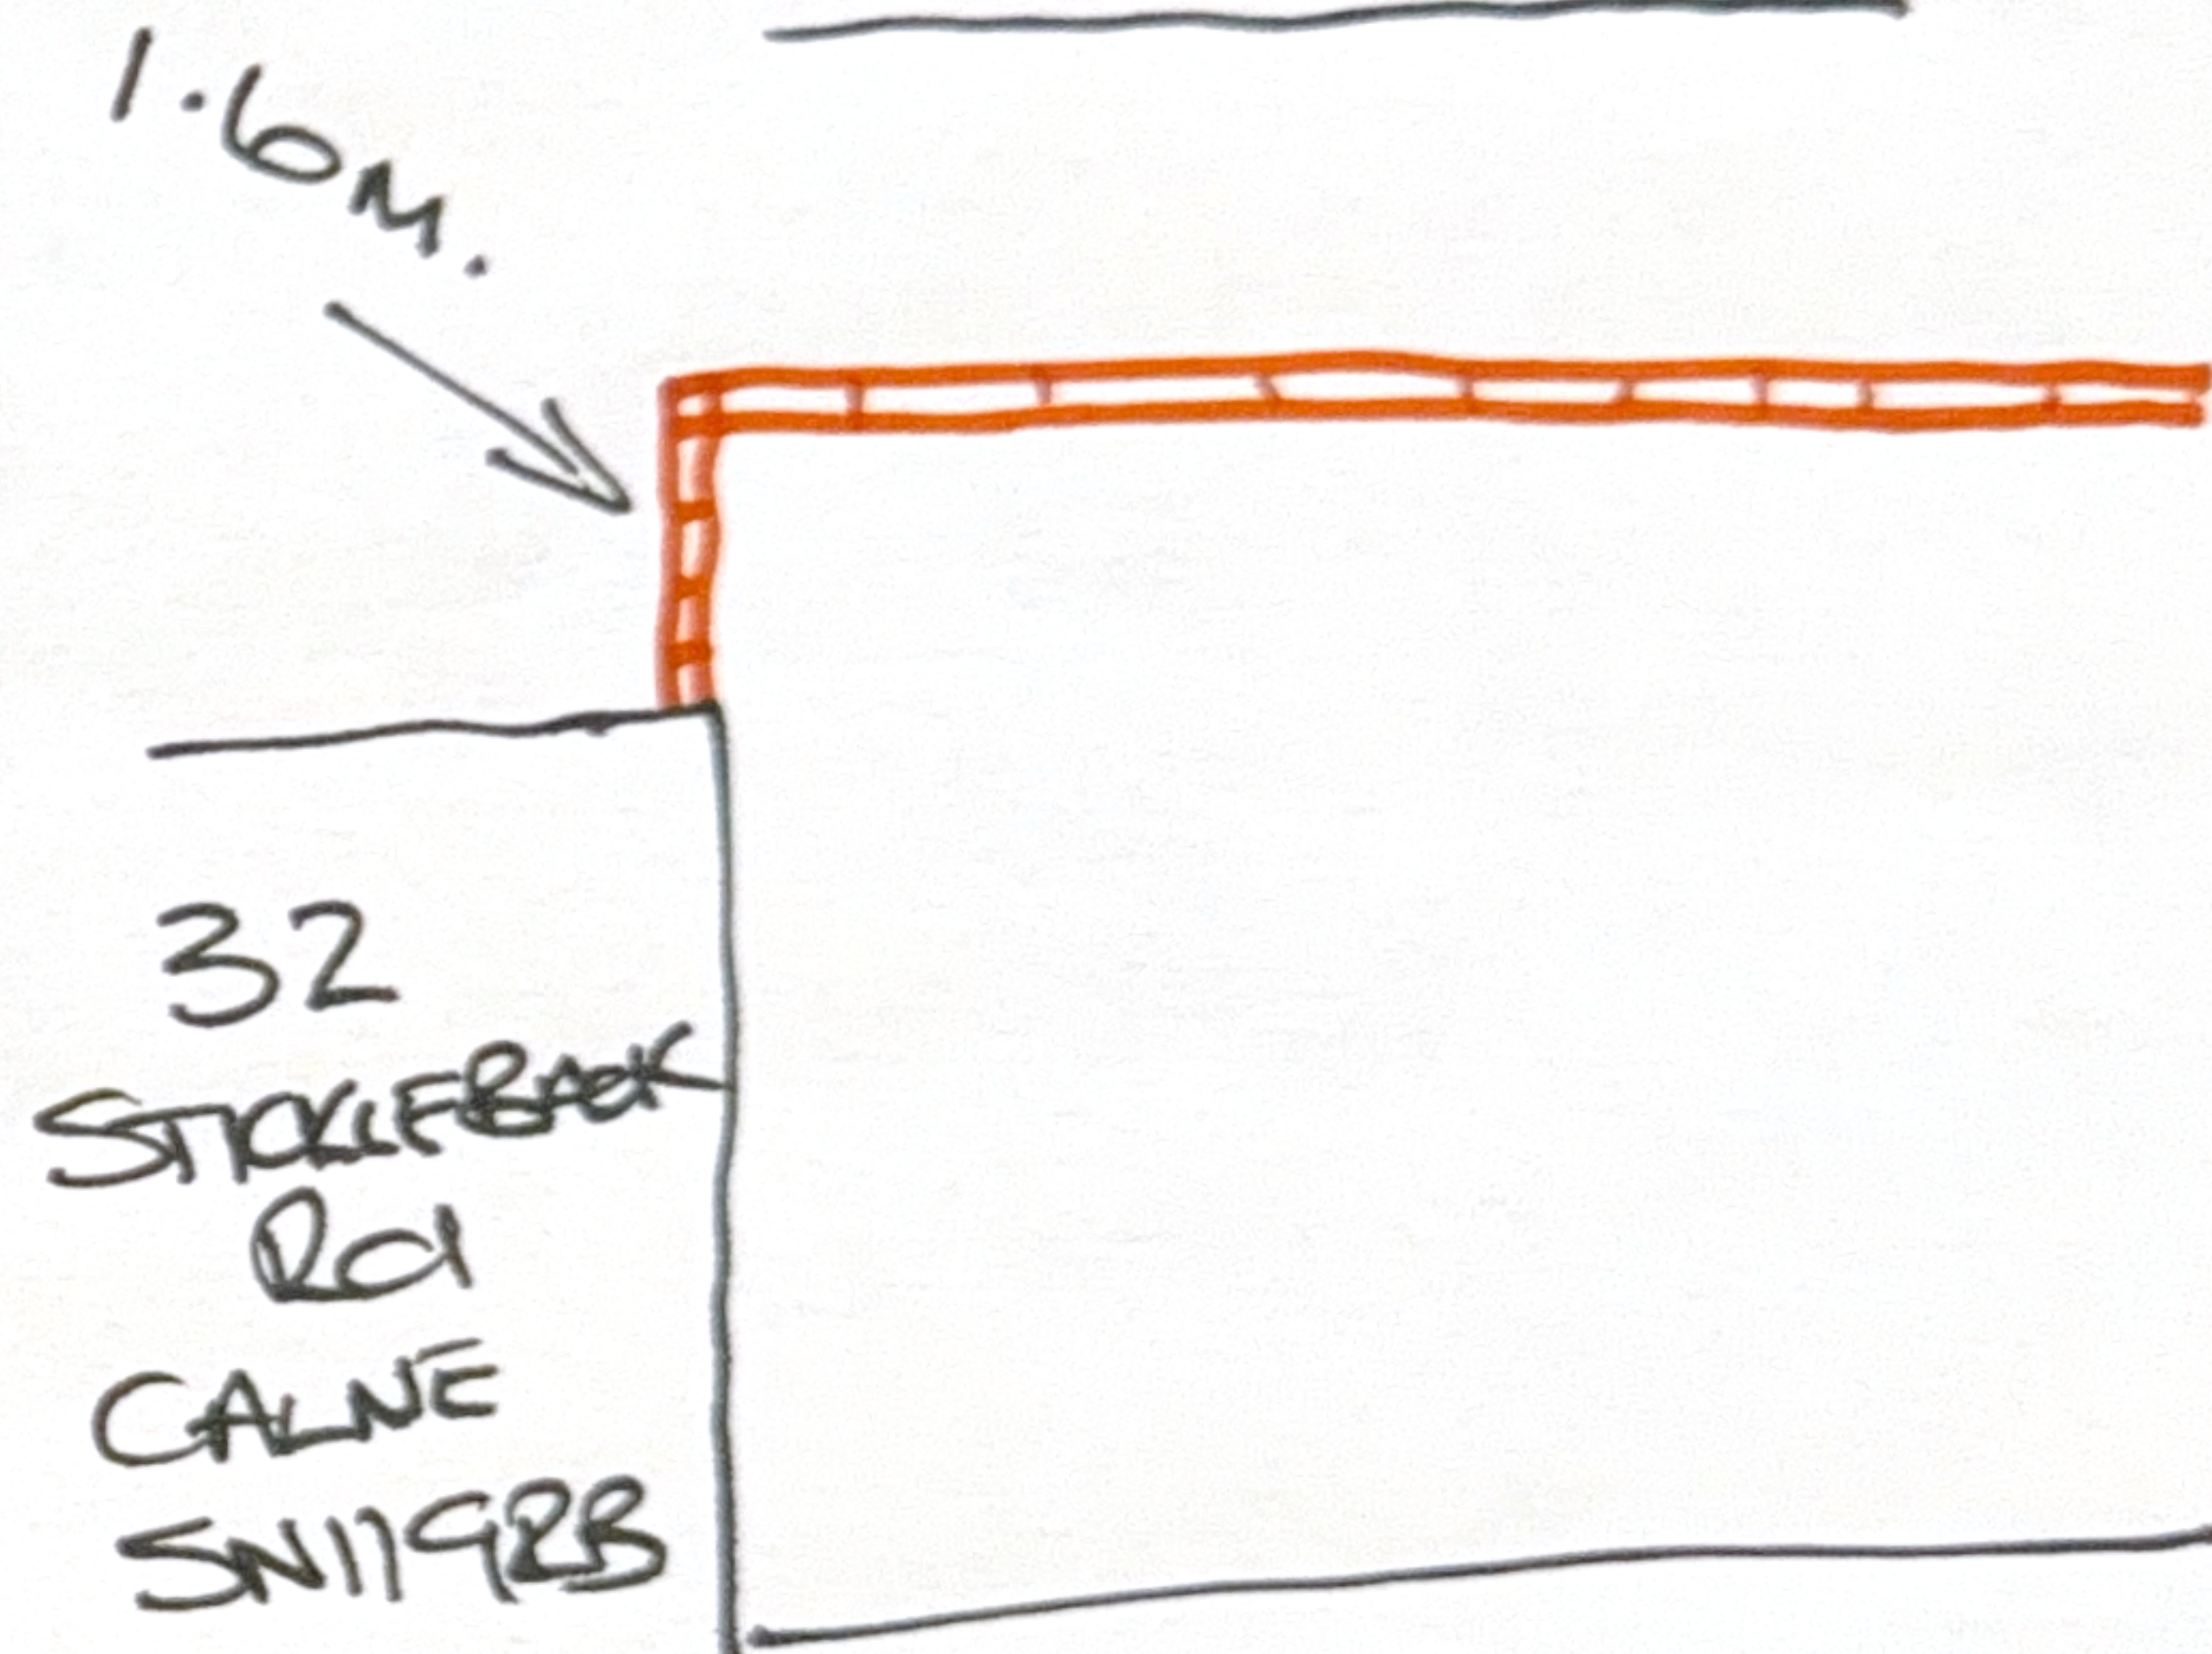

This is hand drawn and not to scale
Proposed to be 1.6m as per official Title.