



# VALE COTTAGE - STERT

## REPLACEMENT SHED PLANS & ELEVATIONS

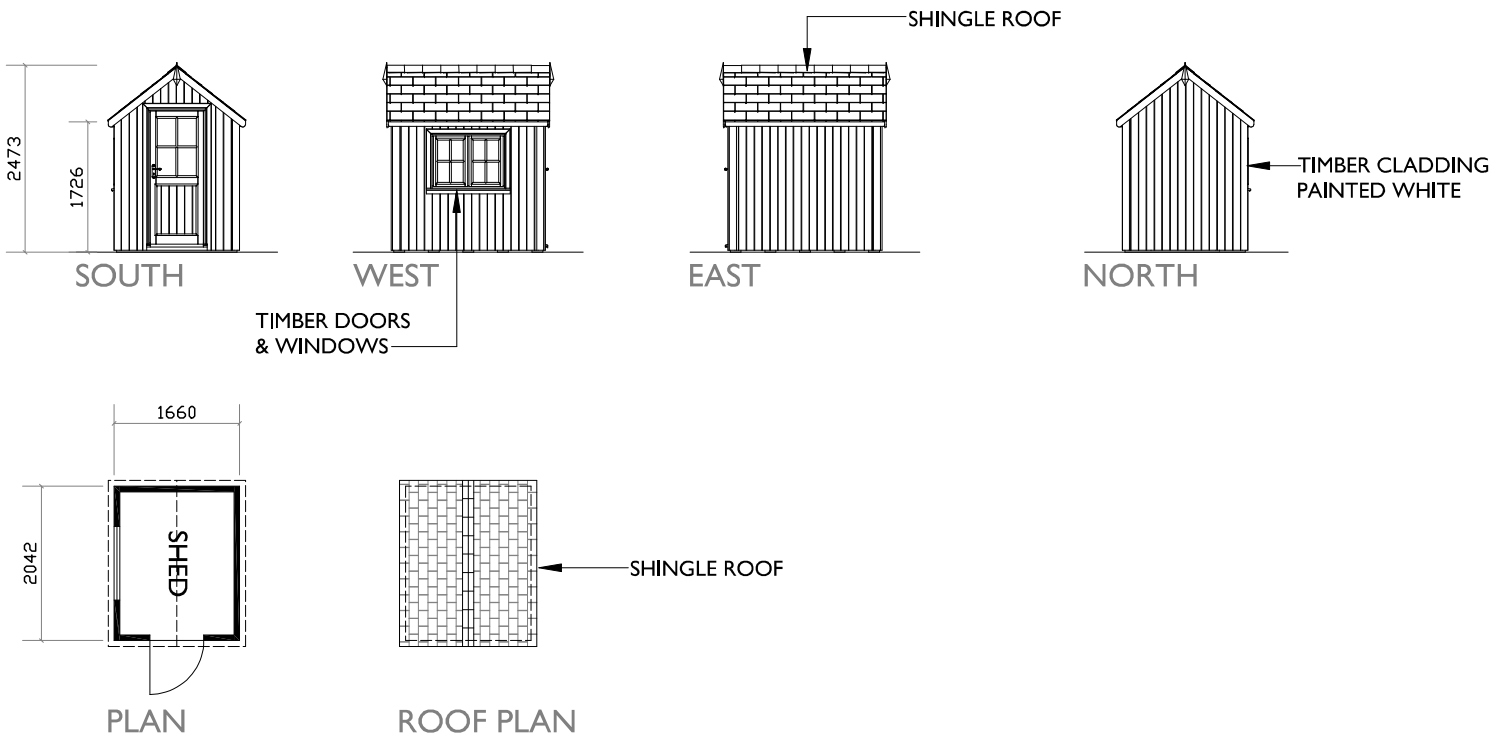


## REPLACEMENT GREENHOUSE PLANS & ELEVATIONS

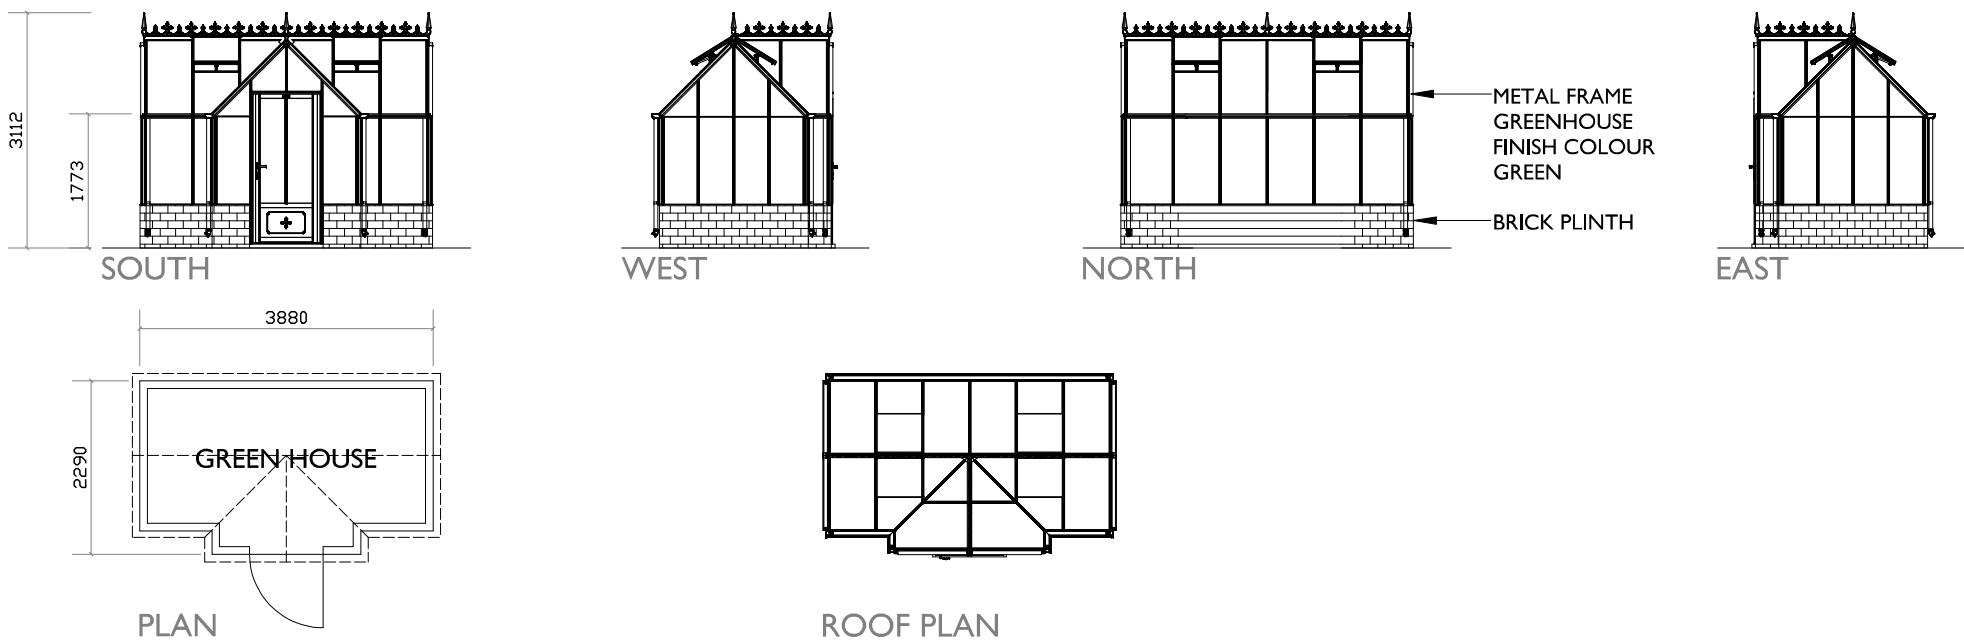

Notes:

A3

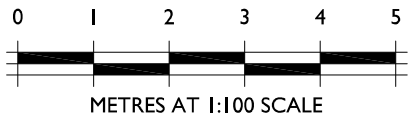

THIS DRAWING IS THE COPYRIGHT OF FAVONIUS ARCHITECTS IT MAY NOT BE COPIED, ALTERED OR REPRODUCED IN ANY WAY WITHOUT THEIR WRITTEN AUTHORITY. DIMENSIONS MUST BE CHECKED ON SITE AND NOT SCALED FROM THIS DRAWING.

VALE COTTAGE  
STERT  
AMENDMENT APPLICATION

AMENDED GREENHOUSE  
DESIGN &  
REPLACEMENT SHED

DWG No: 1183-20-303

DATE: AUGUST 2026 SCALE: 1:100

**FAVONIUS**  
ARCHITECTS

Tel: 01722 412 391 www.favonius.co.uk  
Wyndham House, 65 The Close, Salisbury, Wiltshire SP1 2EN

PLANNING APPLICATION