



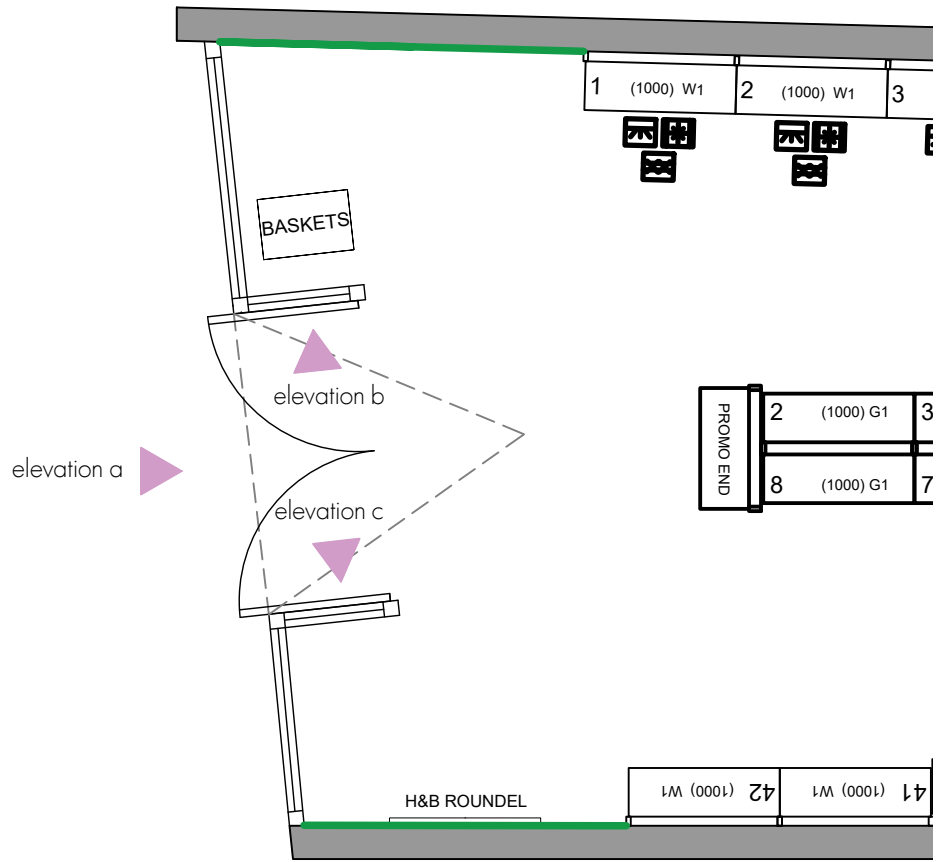

Old George Mall Shopfront Plan

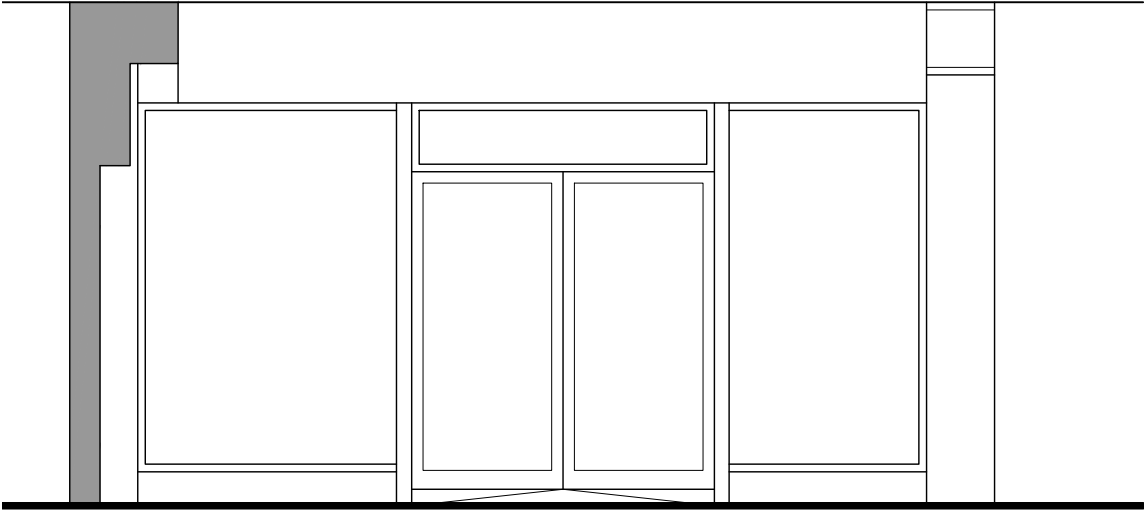

Elevation A - Existing




Elevation A - Proposed




DISCLAIMER NOTES
DRAWING SUBJECT TO FOLLOWING CONDITIONS:
SITE LEVEL SURVEY
CONFIRMATION OF LEGAL BOUNDARY & EASEMENTS
GROUND INVESTIGATION BY OTHERS
STATUTORY AUTHORITY SERVICES INVESTIGATION
PLANNING AUTHORITY COMMENTS/APPROVAL
HIGHWAY AUTHORITY COMMENTS/APPROVAL
CONSERVATION OFFICER COMMENTS/APPROVAL
BUILDING CONTROL OFFICER COMMENTS/APPROVAL
FLOOD RISK ASSESSMENT
PARTY WALL ACT 1996

RM James
Architectural Design and Technology


0116 286 6370
enquiries@rmjames.co.uk
www.rmjames.co.uk

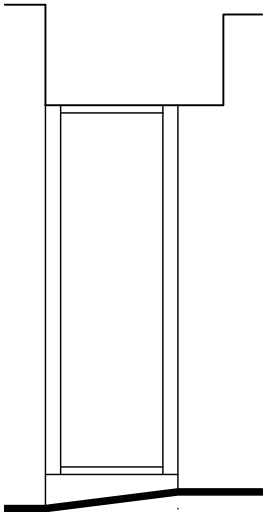


Elevation B - Existing

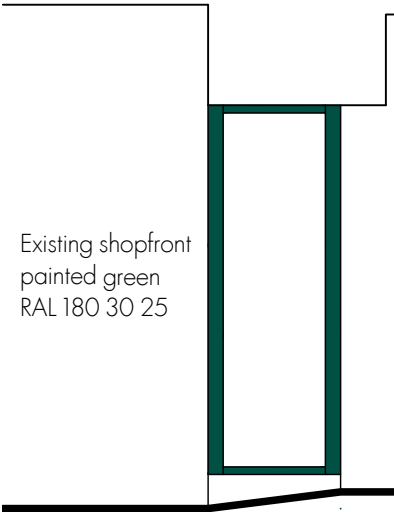

Elevation B - Proposed

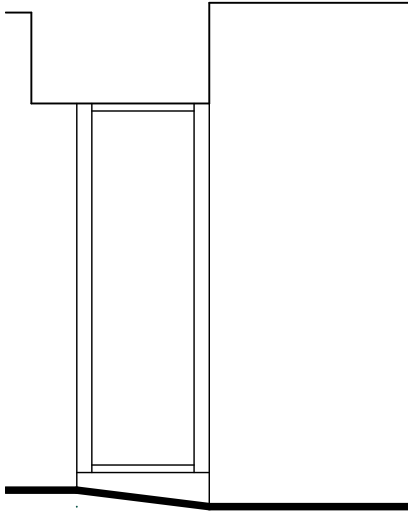

Elevation C - Existing

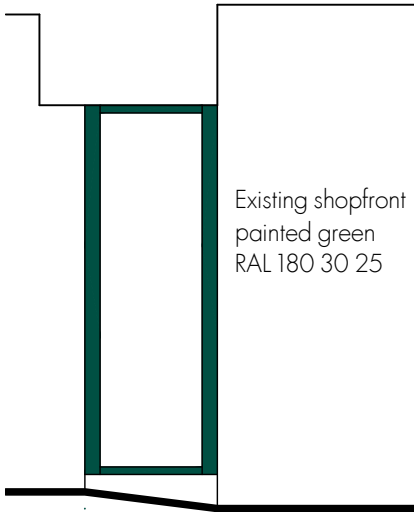

Elevation C - Proposed

CLIENT Holland & Barrett		
PROJECT 53 New Canal/17 Old George Mall, Salisbury		
DRAWING Existing and Proposed Shopfront Plans and Elevations - Old George Mall Shopfront		
SCALE 1:50	@ A3	DATE August 2026
STATUS PLANNING		
PROJECT No 24/423	DRAWING No 24/423 S01	REVISION A