




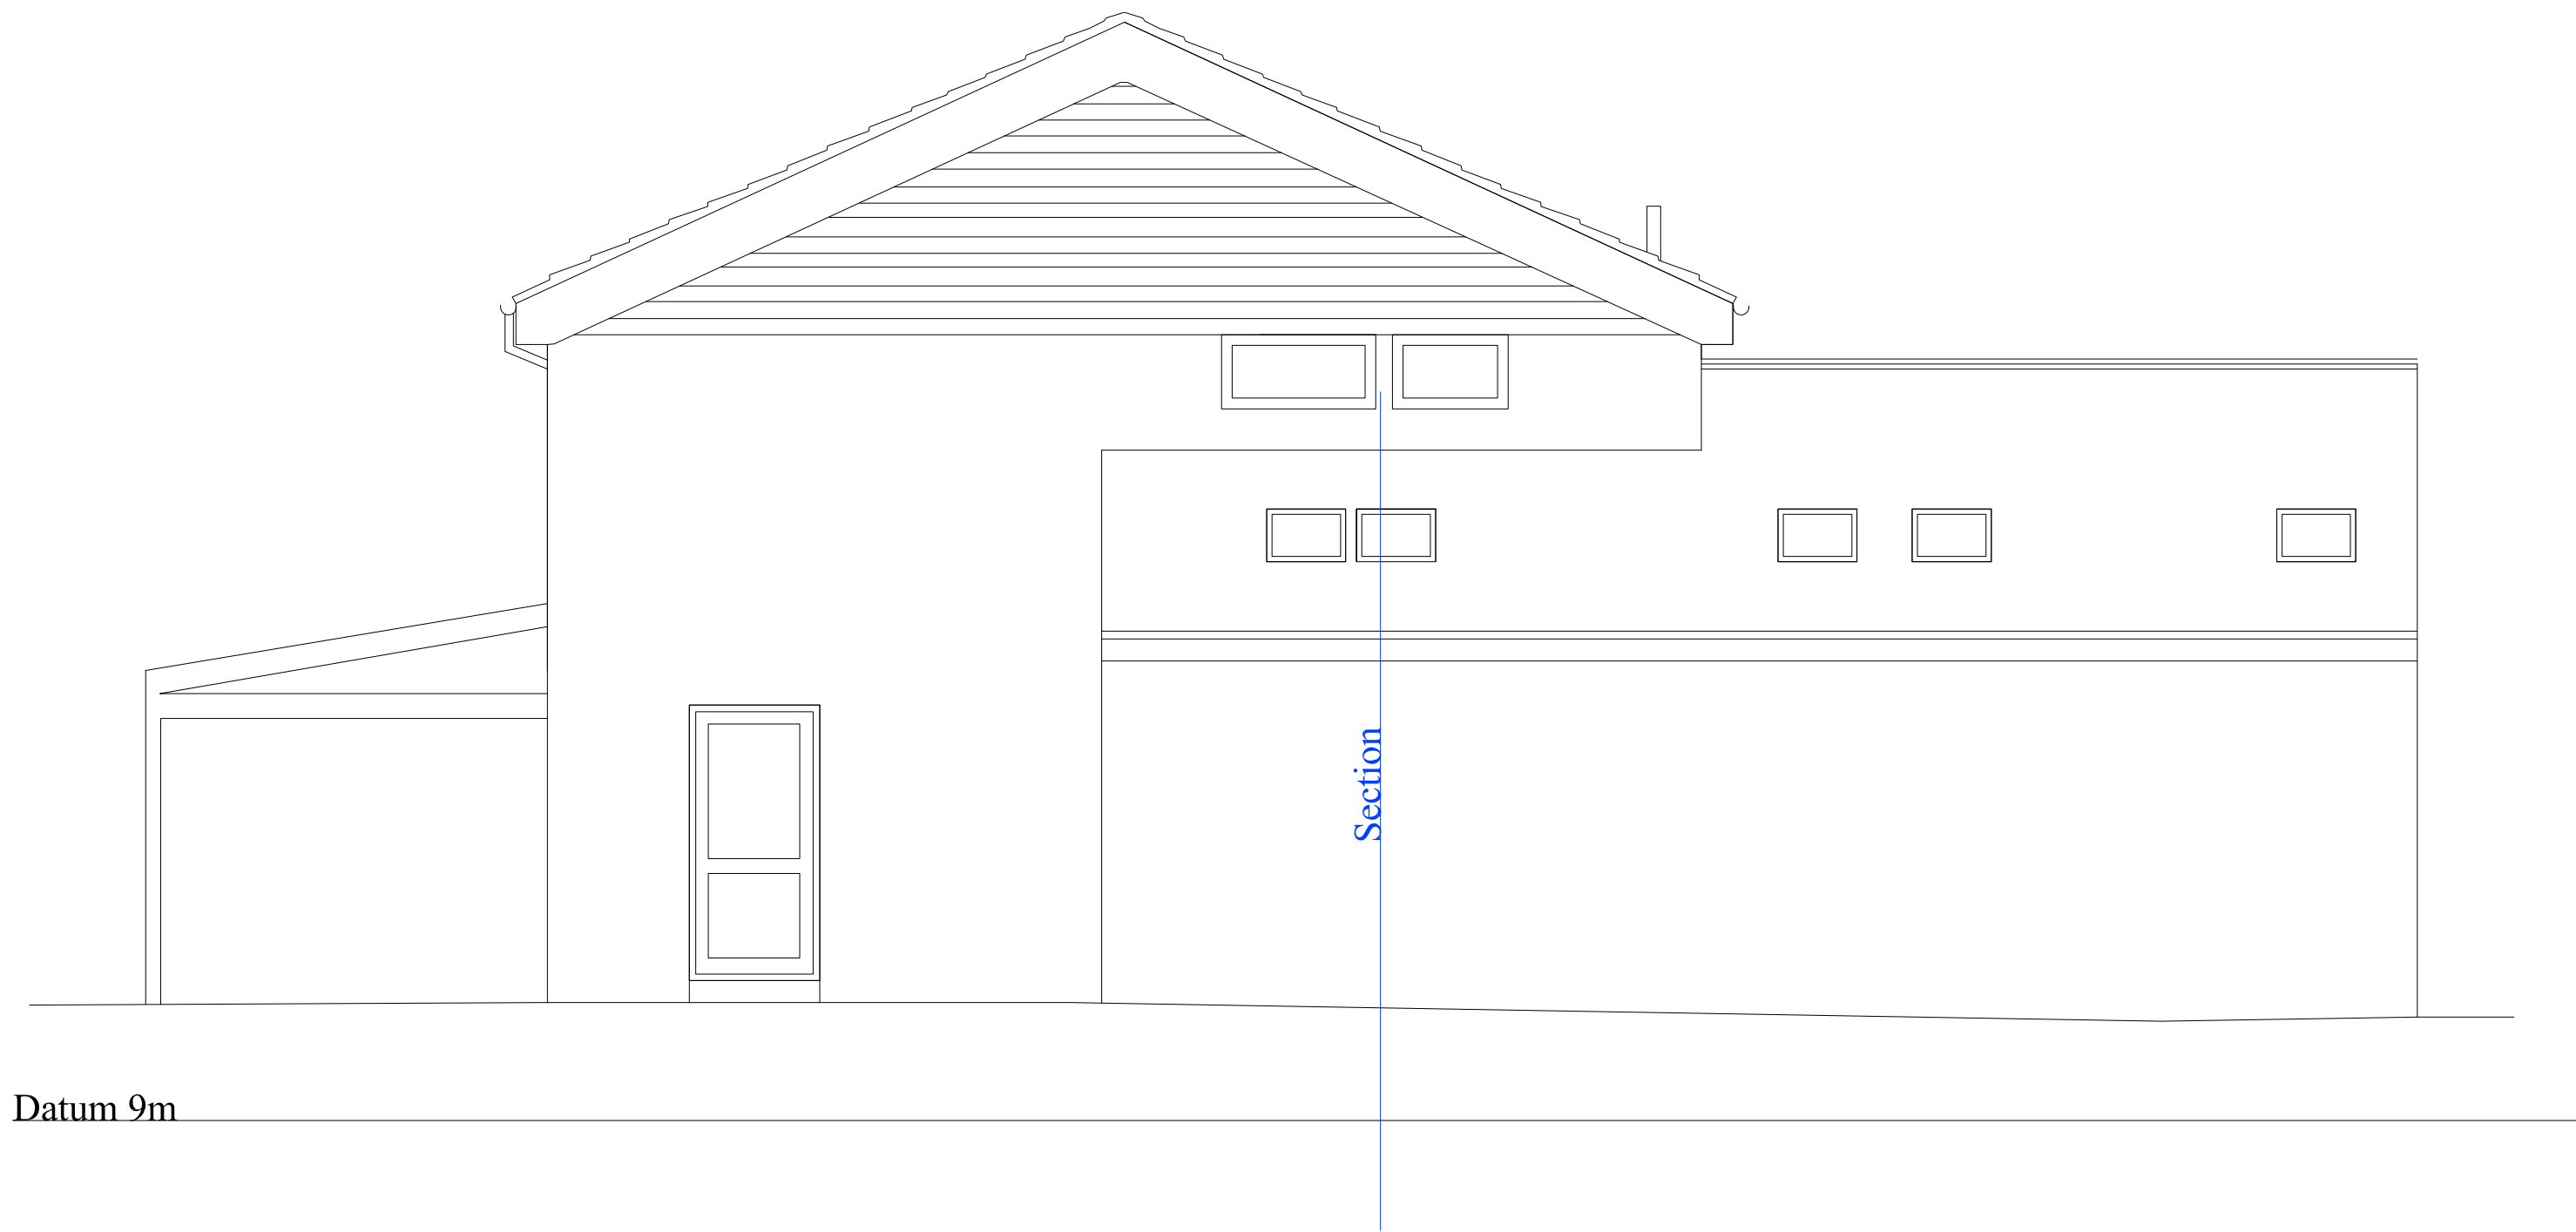


Elevation 1

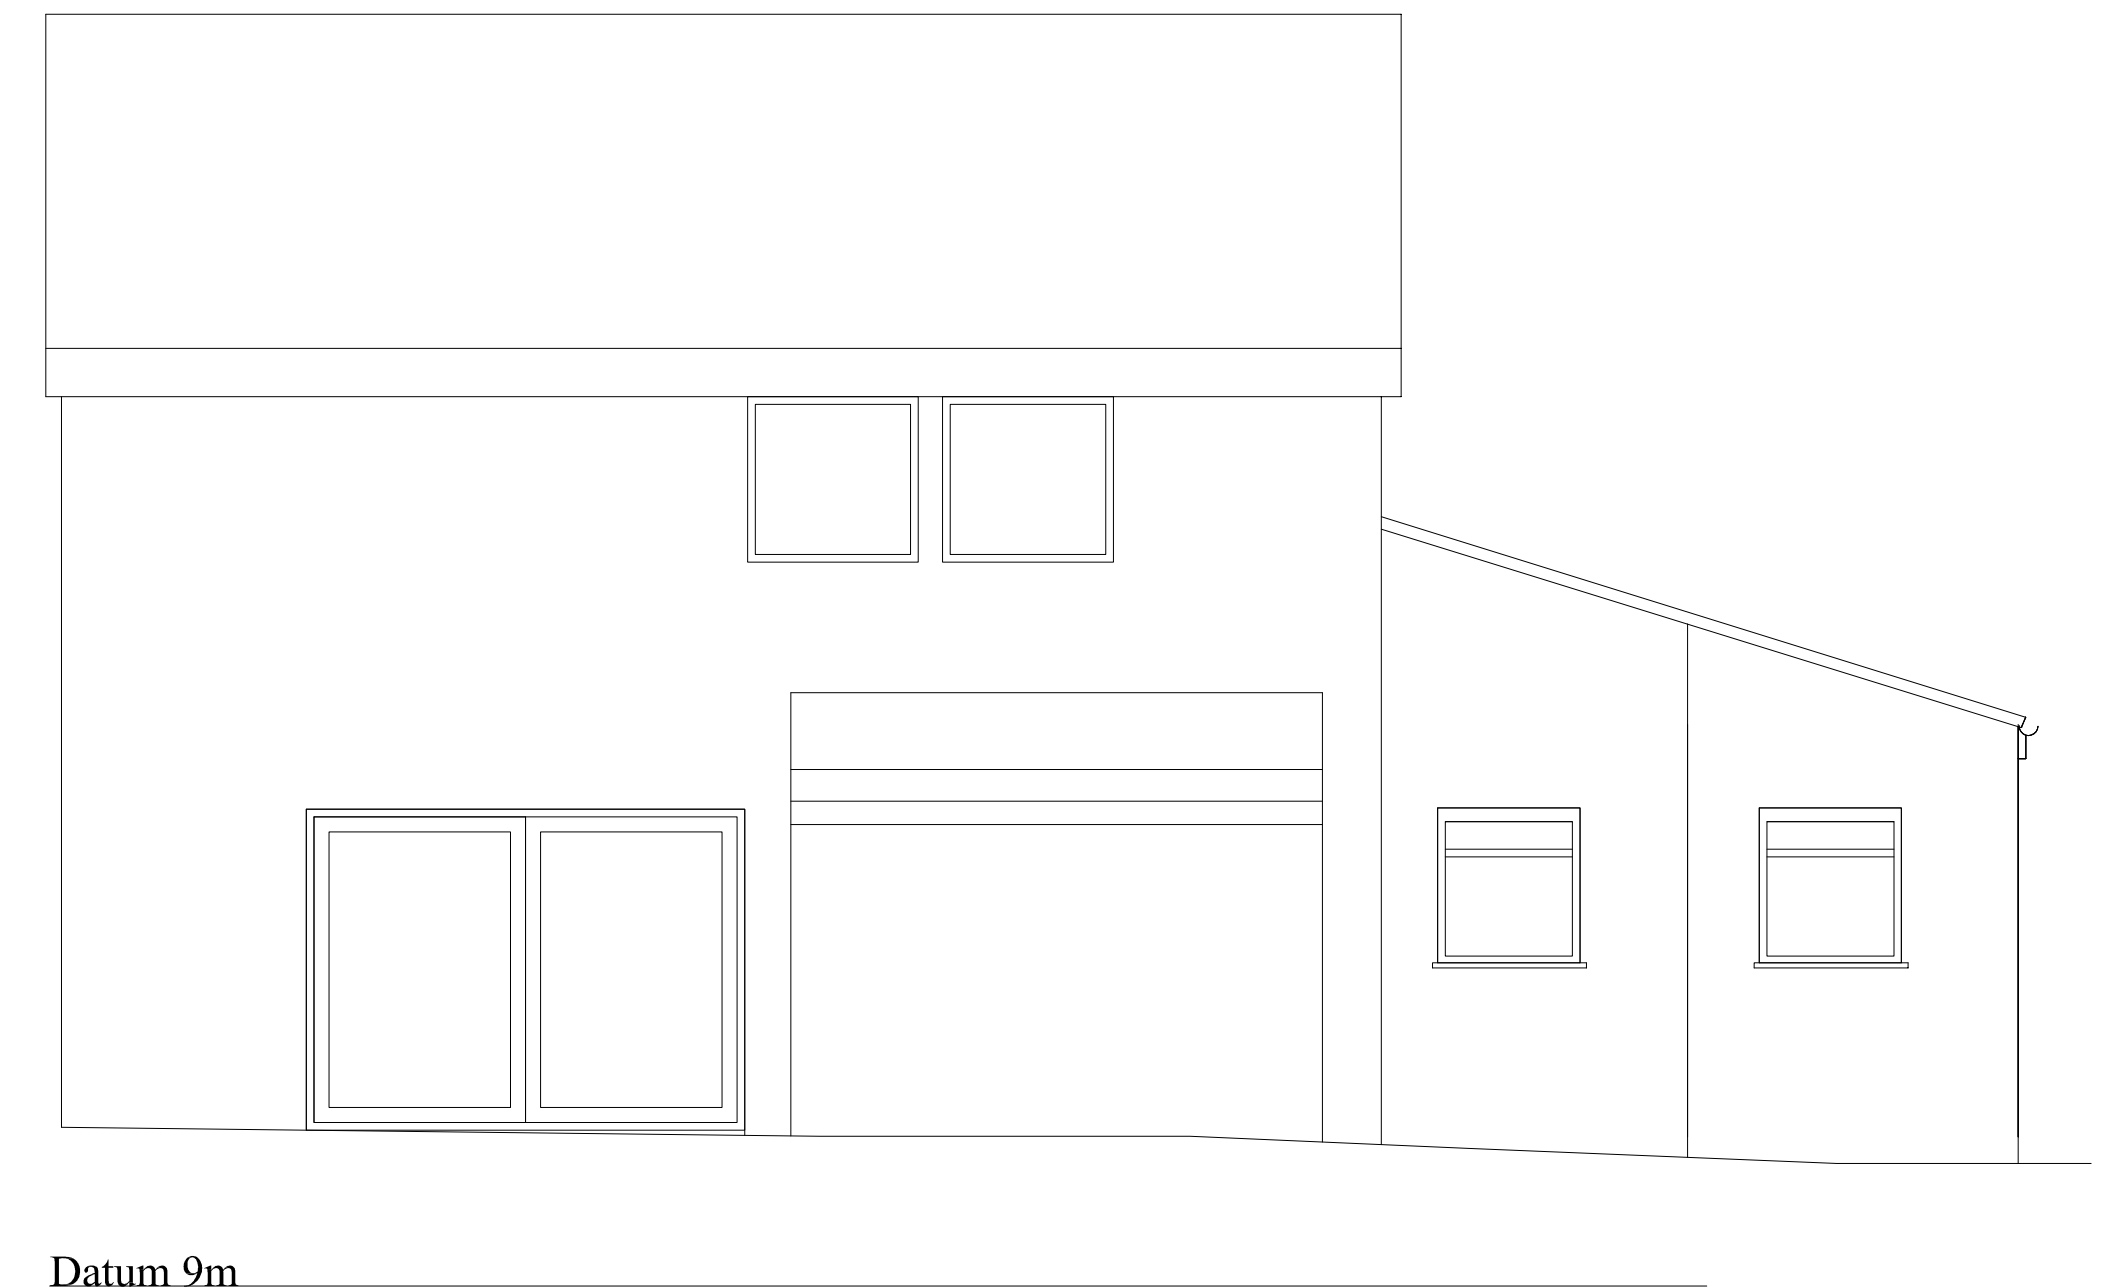


Elevation 2

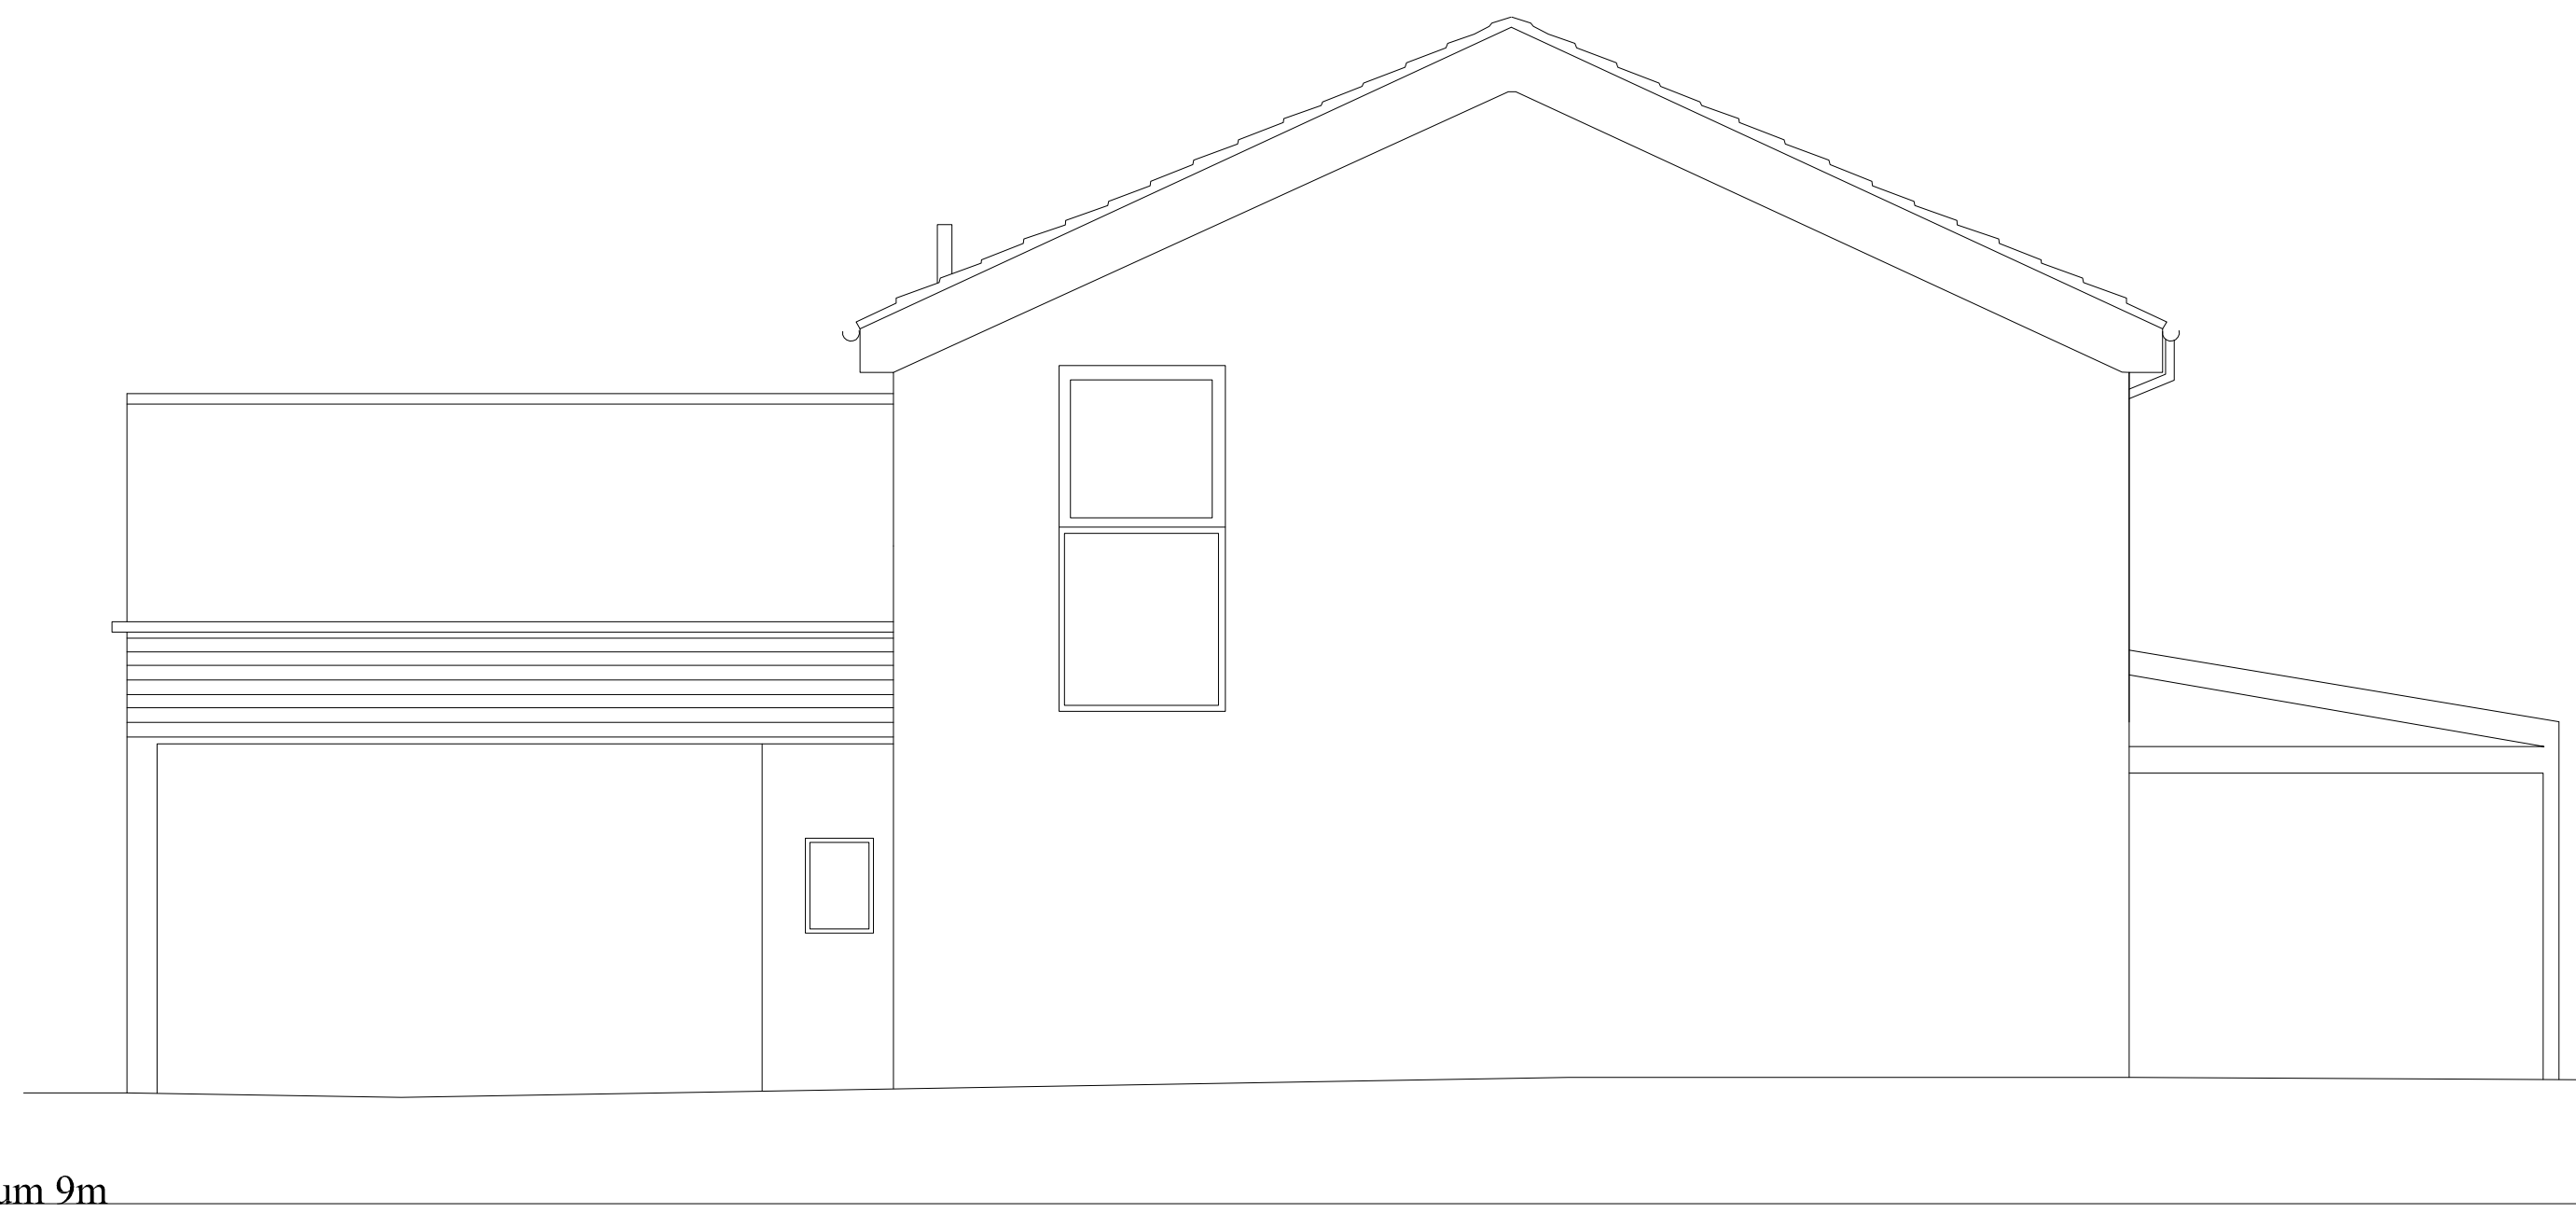

Elevation 3

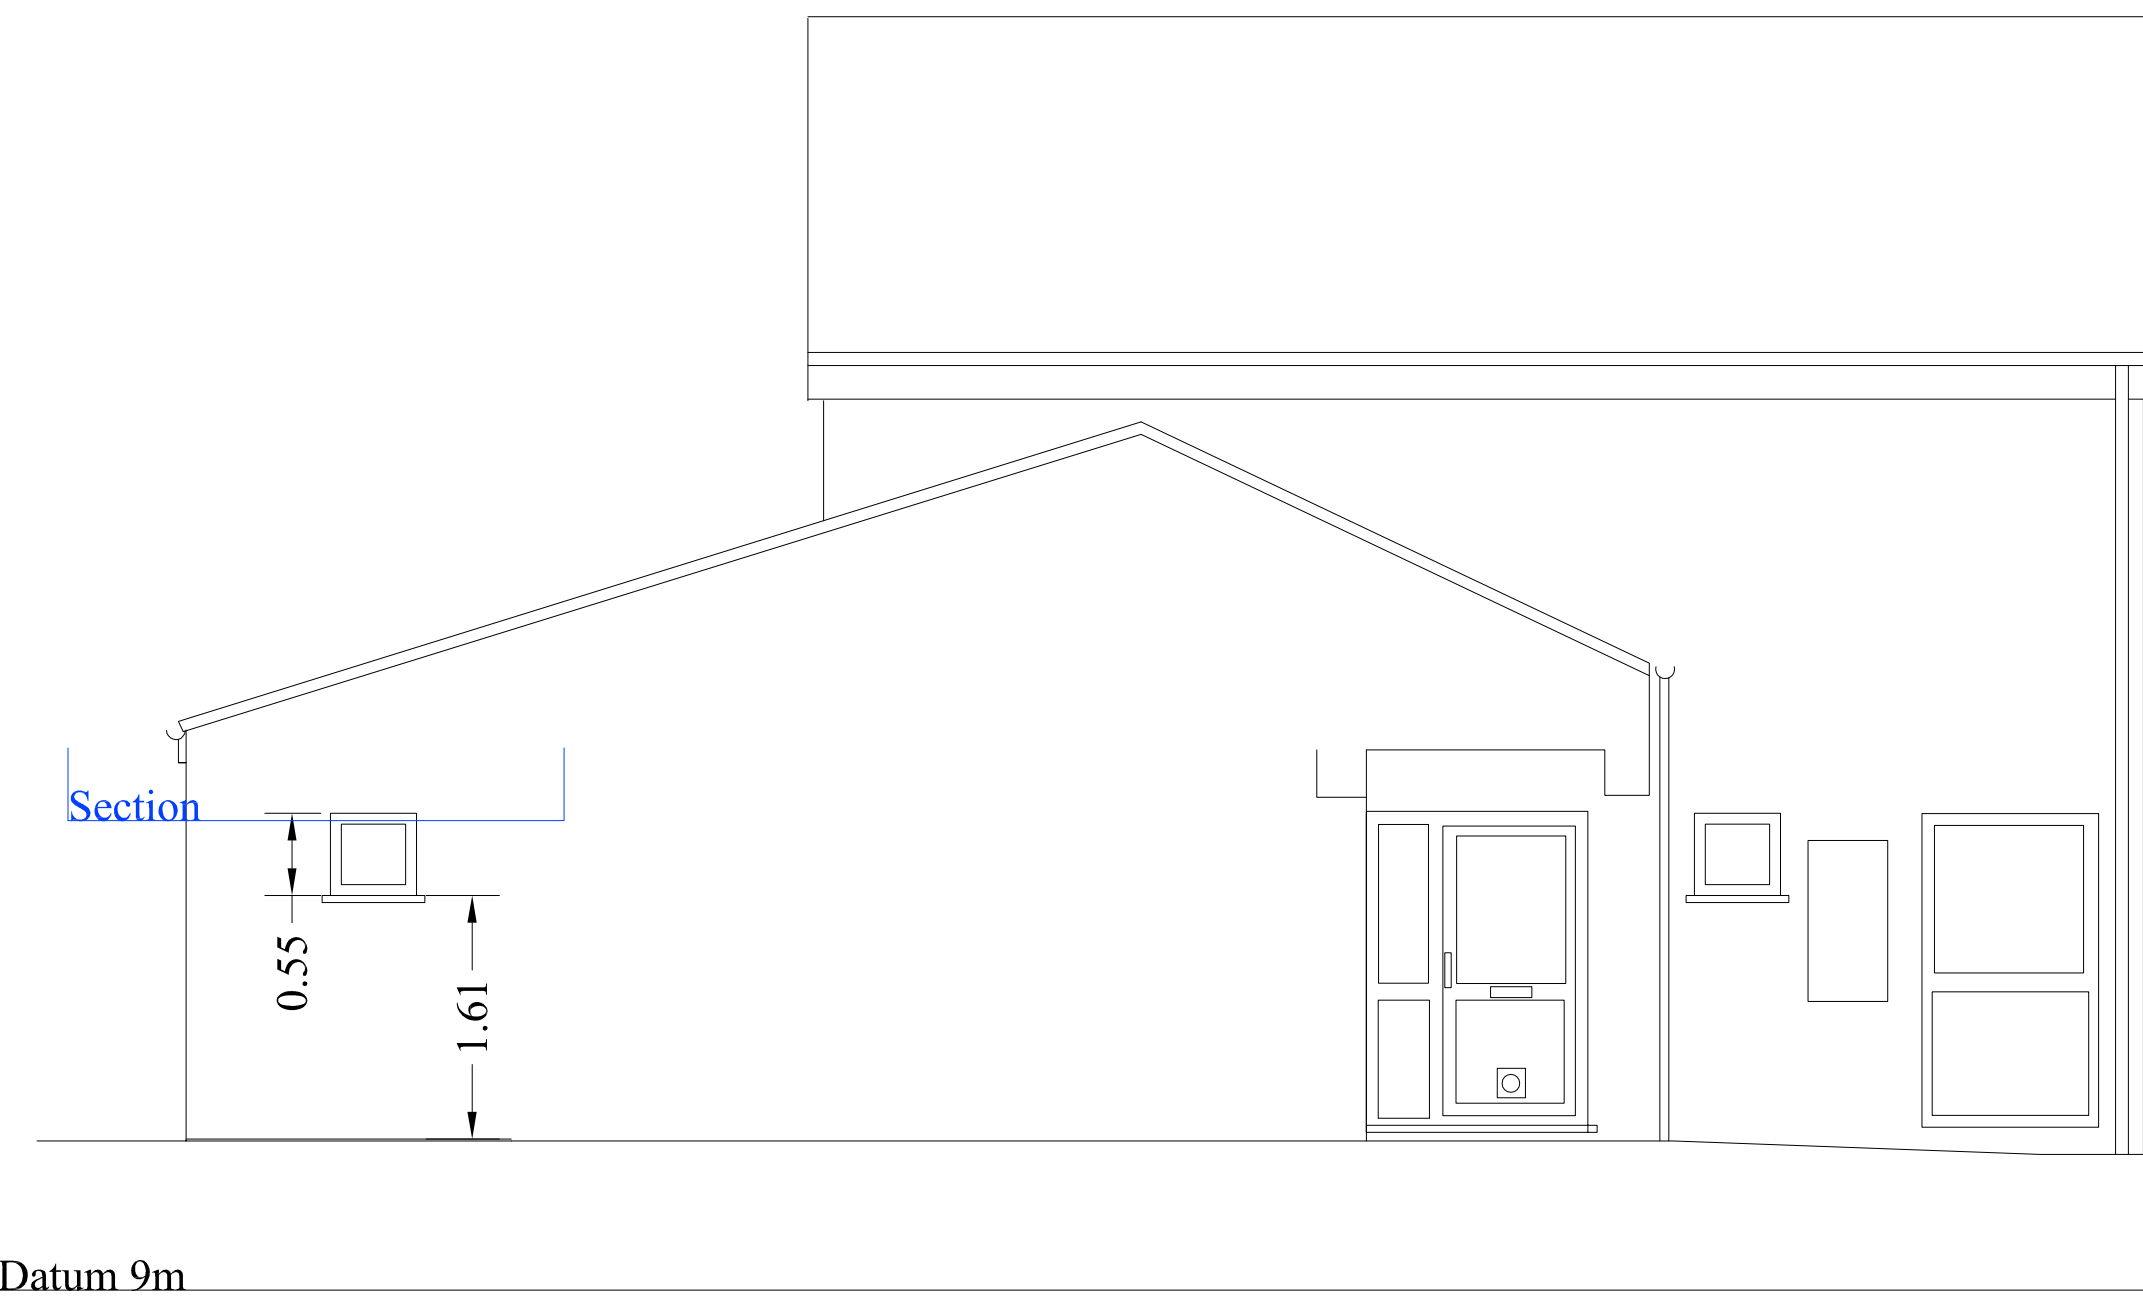

Elevation 4

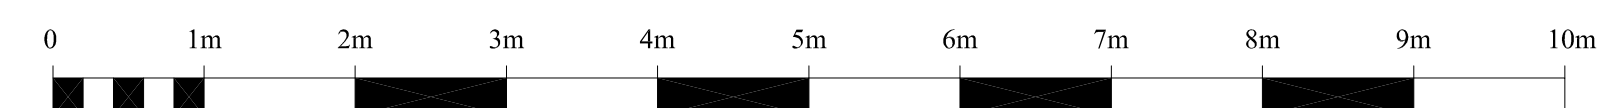

32^{Years}
BDS

Celebrating 31 Years 1993-2025



Building Design Surveys

(Building Design Surveys Ltd) www.bdscale.com

Building Plans Drawn For Planning & Building Regulation Approval

NEW-BUILD , EXTENSIONS , REFURBISHMENT

C.A.D Design/Drafting	Architectural Services
Conveyance Plans	Building Surveys
Planning Consultants	Large format Printing & Scanning
3d Visualisation Plans	Photo Montage
Land & Building Surveying	3d Laser Scanning

The Studio - Milestone Cottage - 61 London Road - Calne
Wiltshire, SN11 0AA. Tel/Fax (01249) 816026
Email bds@pobox.com Mobile

Project Name:
9 Downsmead
Baydon SN8 2LQ

Drawing Title:
Elevations
Regulations

Client:
Mr & Mrs Buckingham

Date:	Scale:
May 2026	1:50@ A1

Drawn	Checked	Dwg No	Rev
P.J-S		BDS-05-26-03	

Notes:
Survey Grid based on OS
Levels based on OSGM-15
© copyright to this drawing remains with BDS Ltd

