




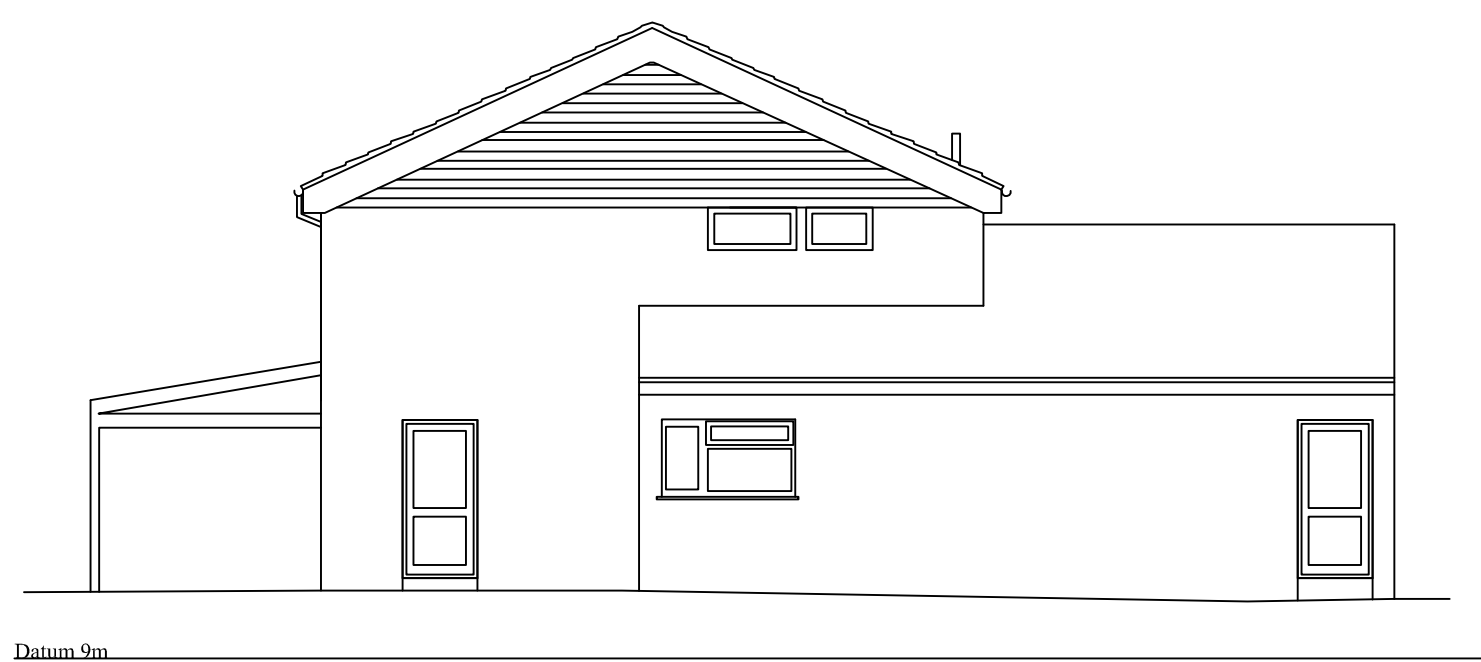


Elevation 1

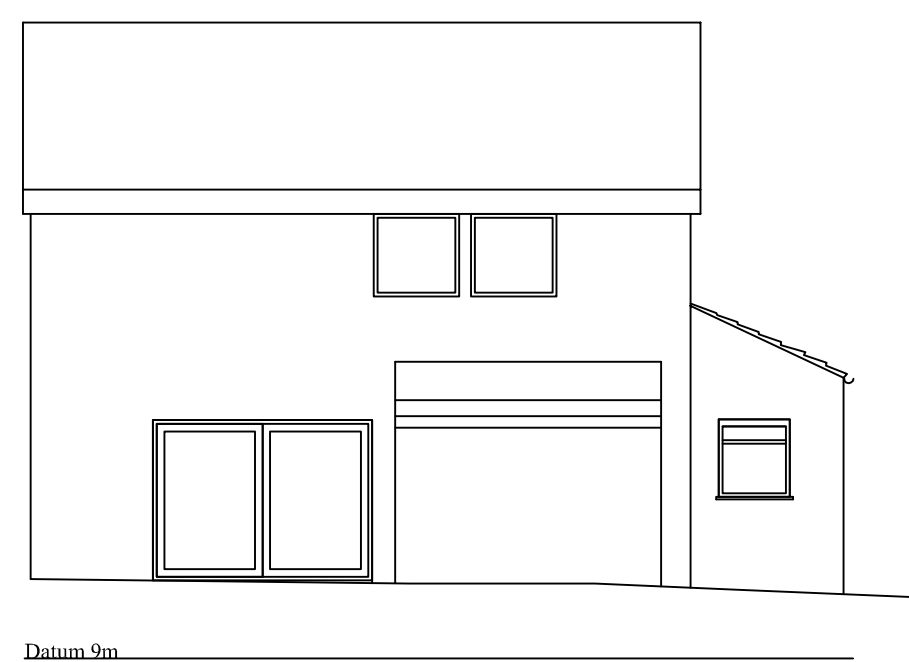



Elevation 2

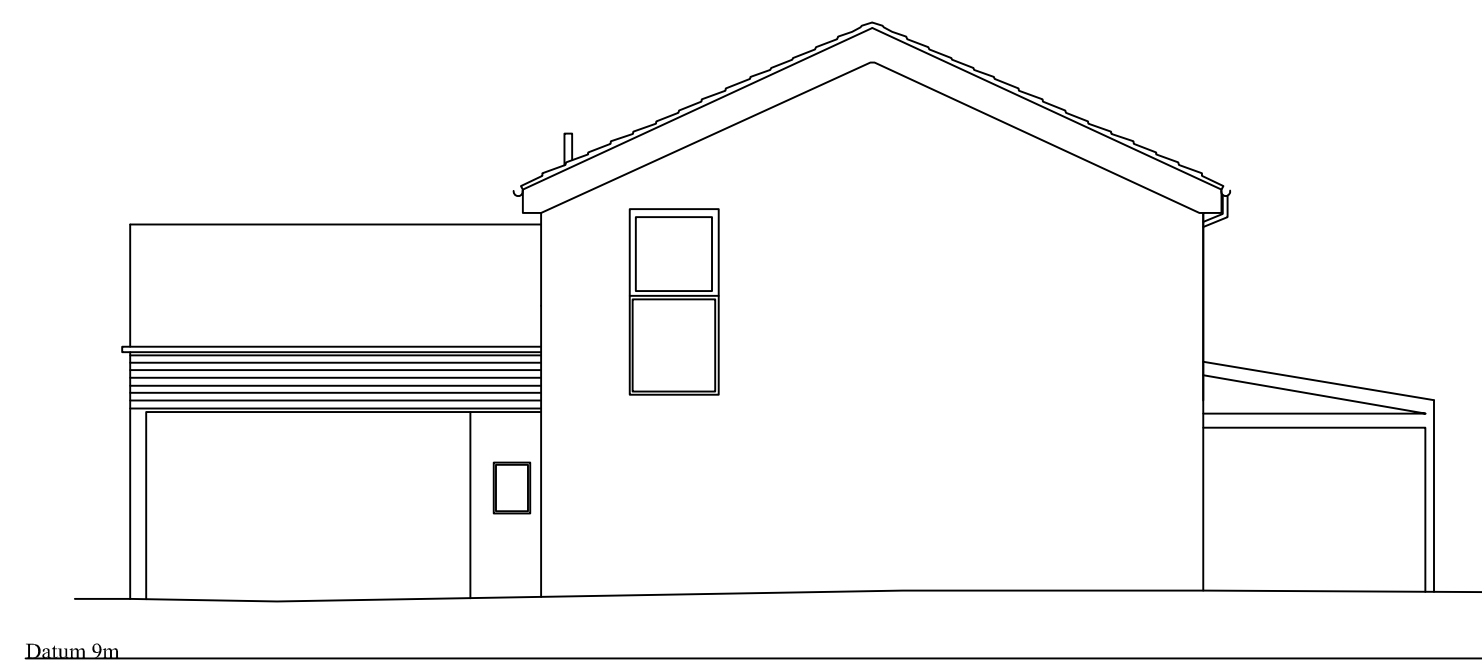

Elevation 3

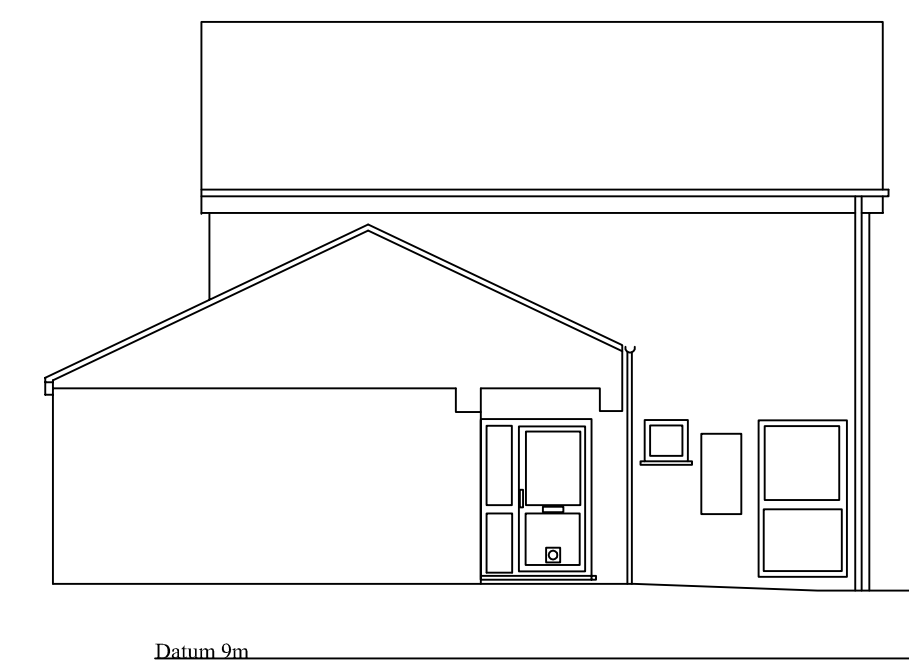

Elevation 4

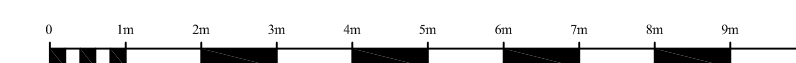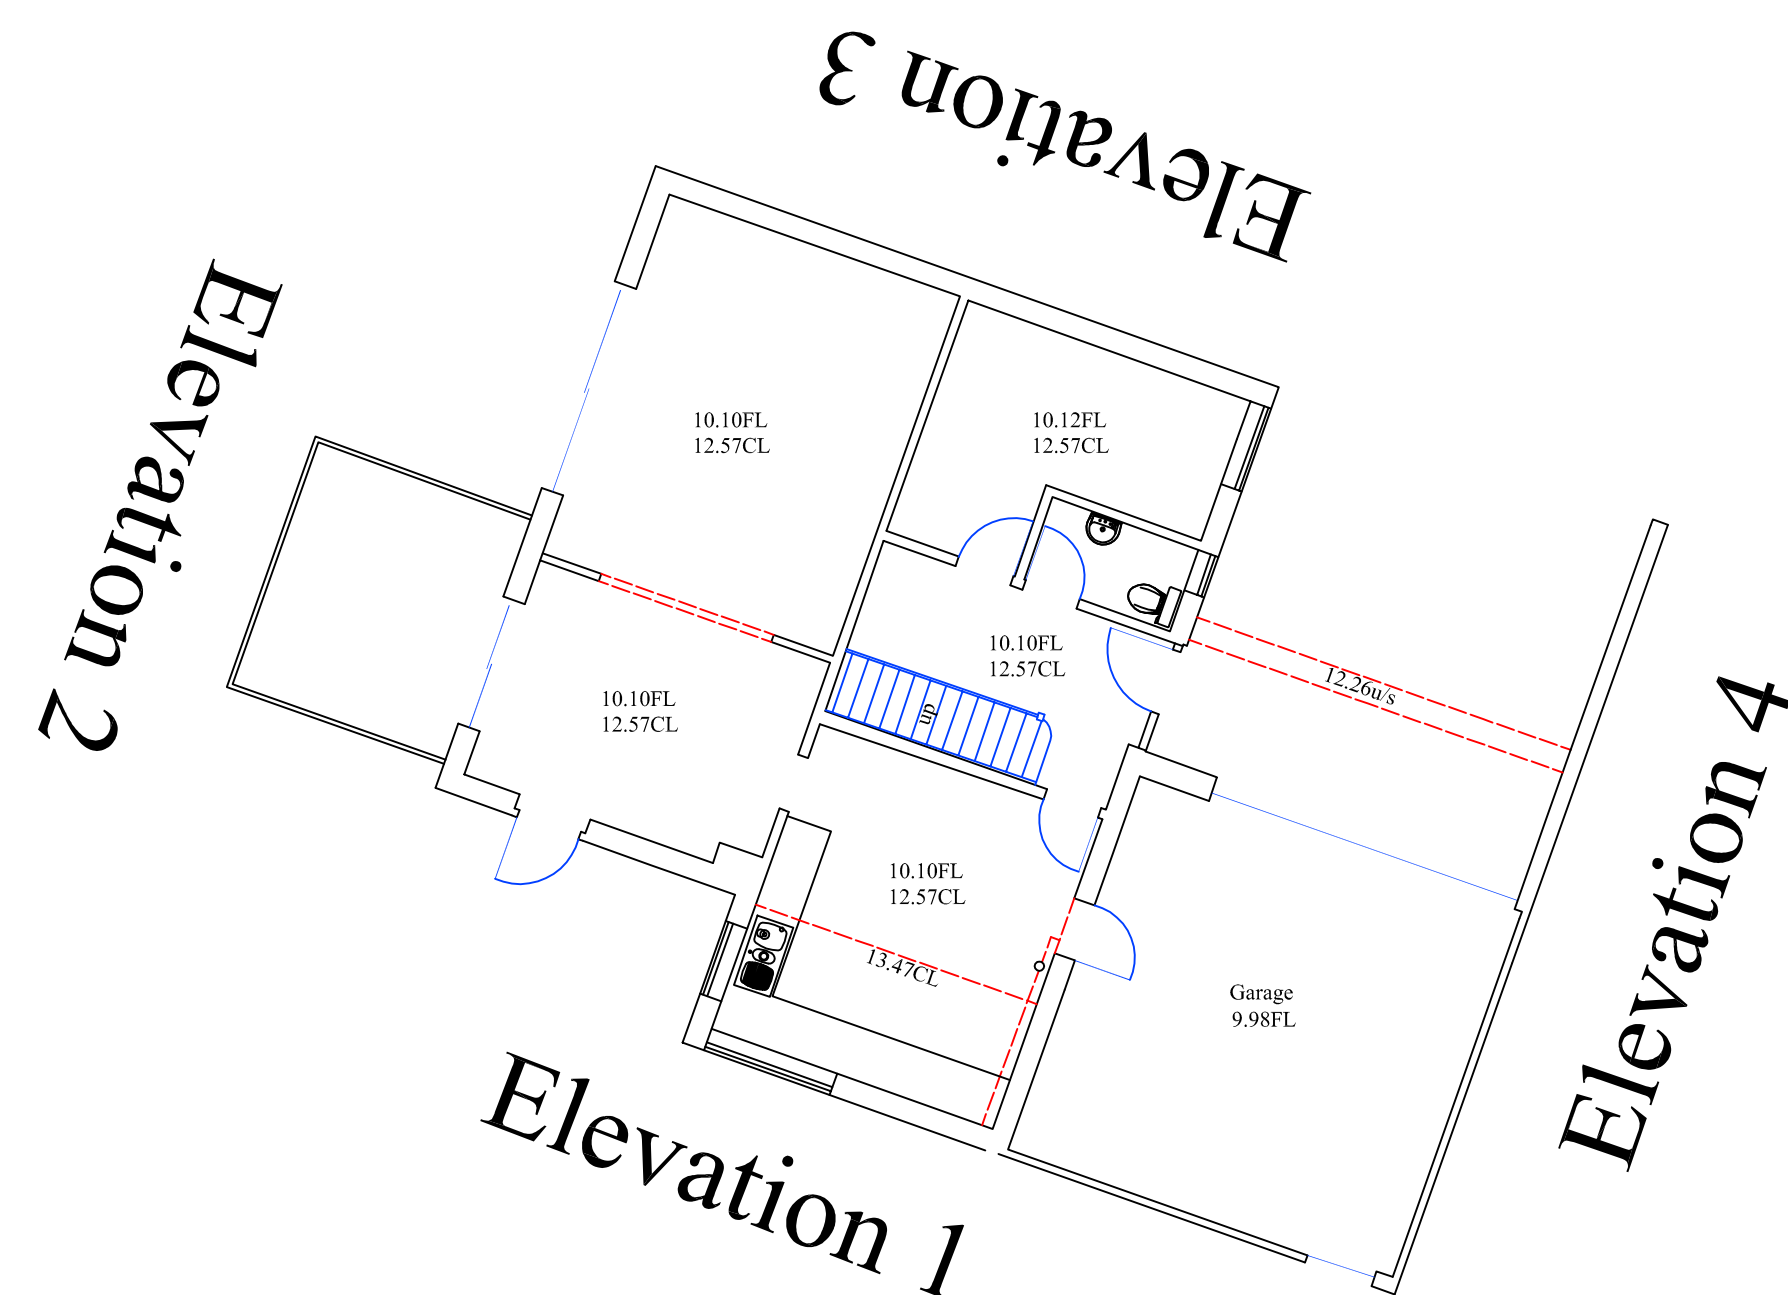

Scale 1 : 100



32 Years
BDS

Celebrating 31 Years 1993-2025

Building Design Surveys
(Building Design Surveys Ltd) www.bdscafe.com

Building Plans Drawn For Planning & Building Regulation Approval

NEW-BUILD . EXTENSIONS . REFURBISHMENT

C.A.D Design/Drafting	Architectural Services
Conveyance Plans	Building Surveys
Planning Consultants	Large format Printing & Scanning
3d Visualisation Plans	Photo Montage
Land & Building Surveying	3d Laser Scanning

The Studio . Milestone Cottage . 61 London Road . Calne
Wiltshire . SN11 0AA. Tel/Fax (01249) 816026
Email bds@pbbox.com Mobile

Project Name:
9 Downsmead
Baydon SN8 2LQ

Drawing Title:
Existing Elevations

Client:
Mr & Mrs Buckingham

Date: October 2025	Scale: 1:100@ A1
-----------------------	---------------------

Drawn P.J-S	Checked S.C.B	Dwg No BDS-10-25-02	Rev
----------------	------------------	------------------------	-----

Notes:
Survey Grid based on OS
Levels based on OSGM-15
© copyright to this drawing remains with BDS Ltd

