

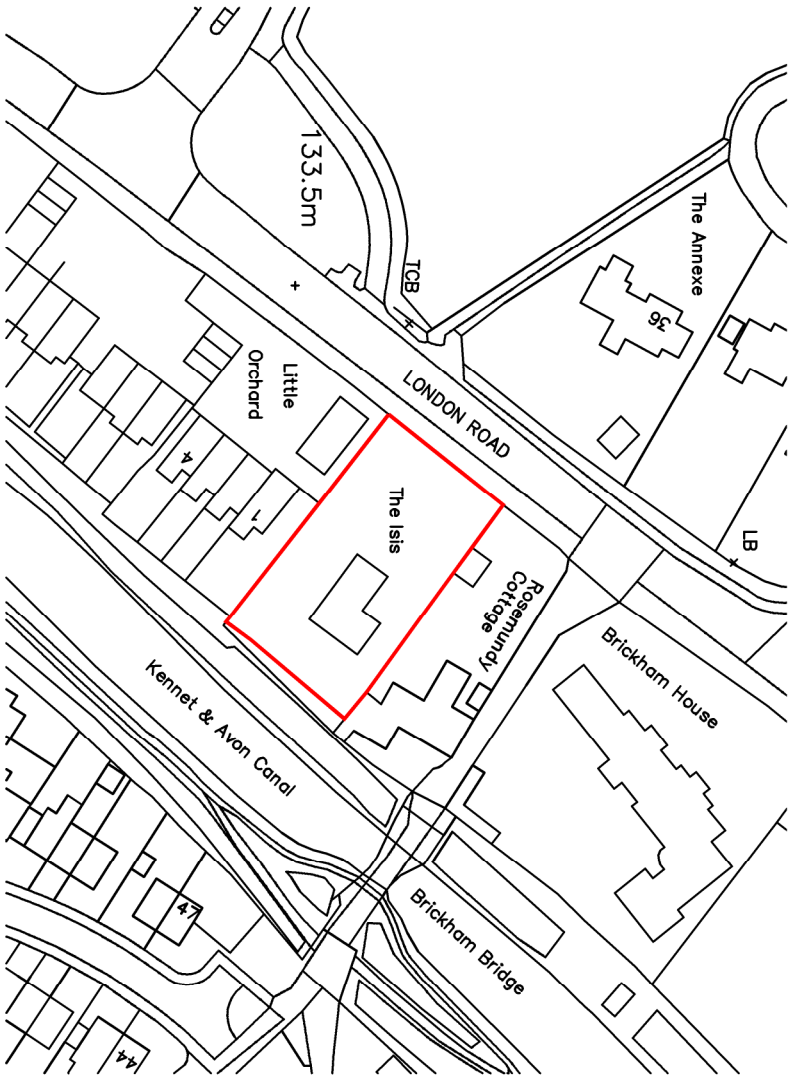



THIS DRAWING IS COPYRIGHT
Check all dimensions on site

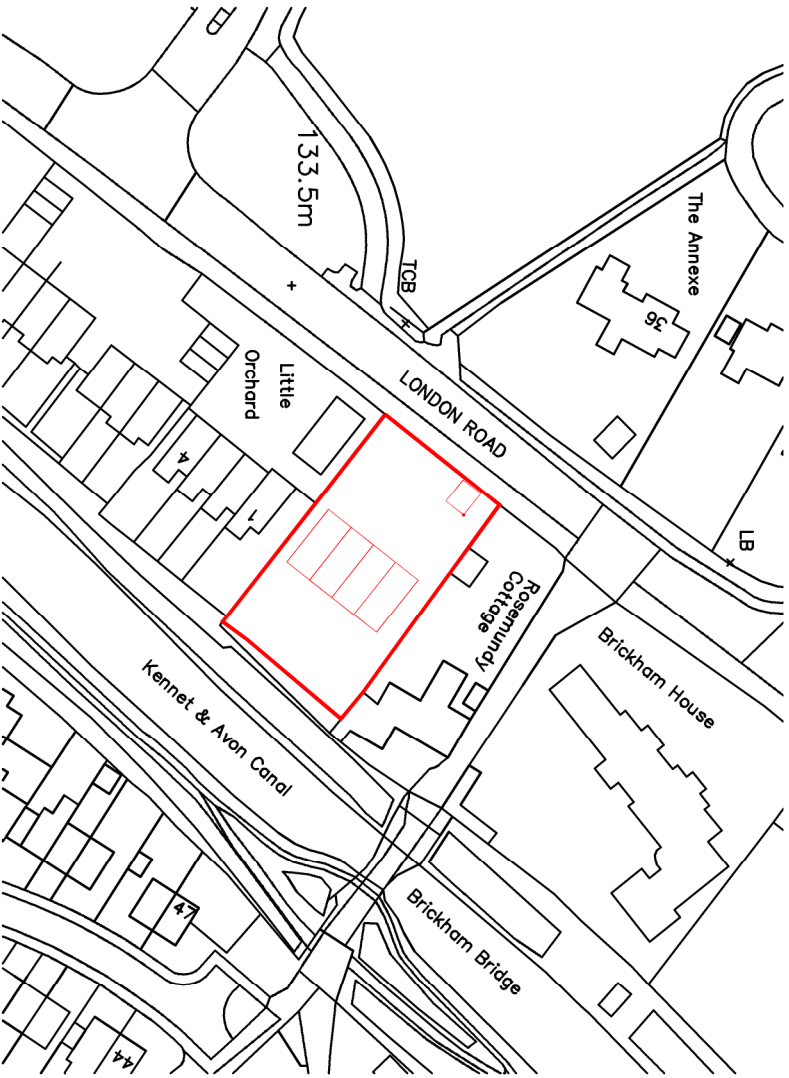


EXISTING SITE LOCATION PLAN (1:1250)

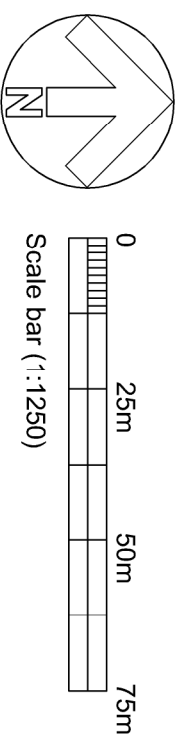

PROPOSED SITE LOCATION PLAN (1:1250)

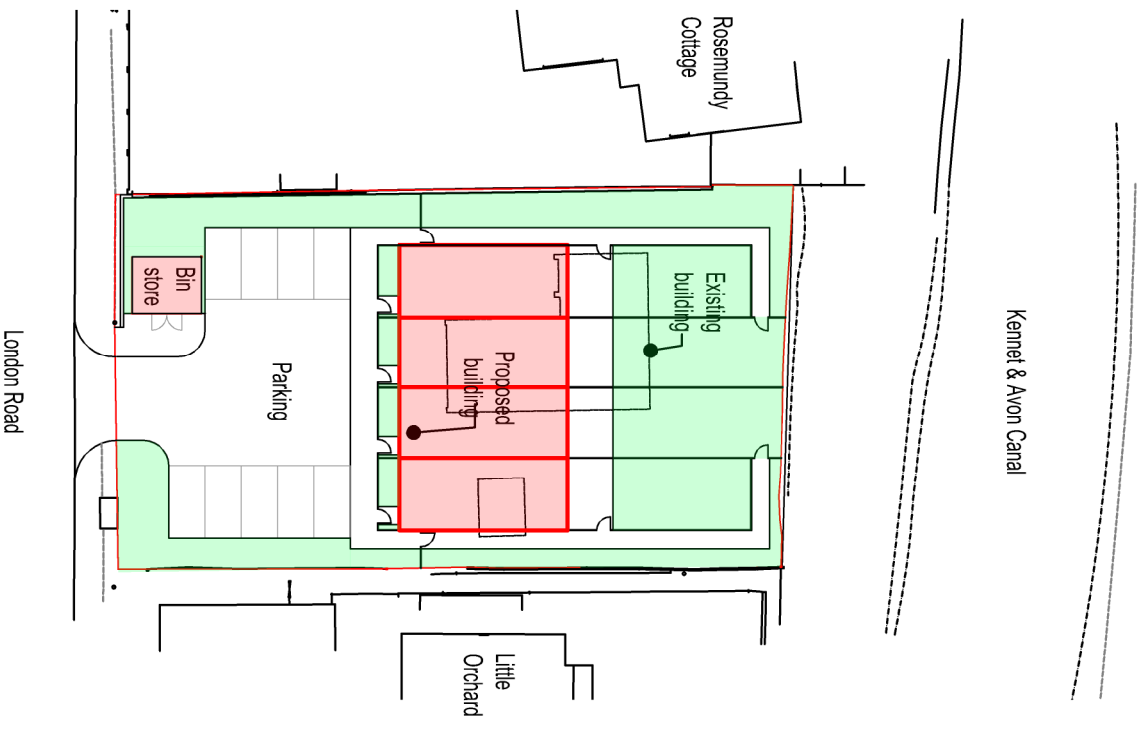

BLOCK PLAN (1:500)

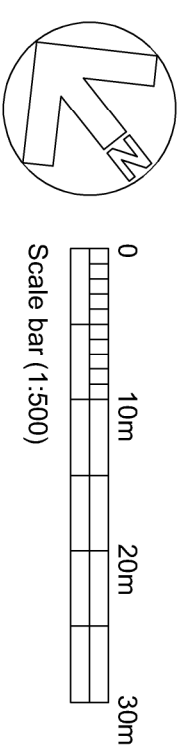

Rev.	Date	Bin store & parking layout adjusted	AH
A	12.05.22		

CLIENT			
SOUTH WEST DEVELOPMENTS			
PROJECT			
PROPOSED DEVELOPMENT AT THE ISIS, LONDON ROAD, DEVIZES SN10 2DS			
DRAWING			
LOCATION & BLOCK PLANS			
DRAWN: AWRH		Date: MAR 2022	
Drawing number: 3491-40		Scale: As shown @ A3	
Sussex House Bath Road Devizes Wiltshire SN10 2AF		Tel: 01380 729456 Web: www.dolmansurveyors.co.uk Email: info@dolmansurveyors.co.uk	