


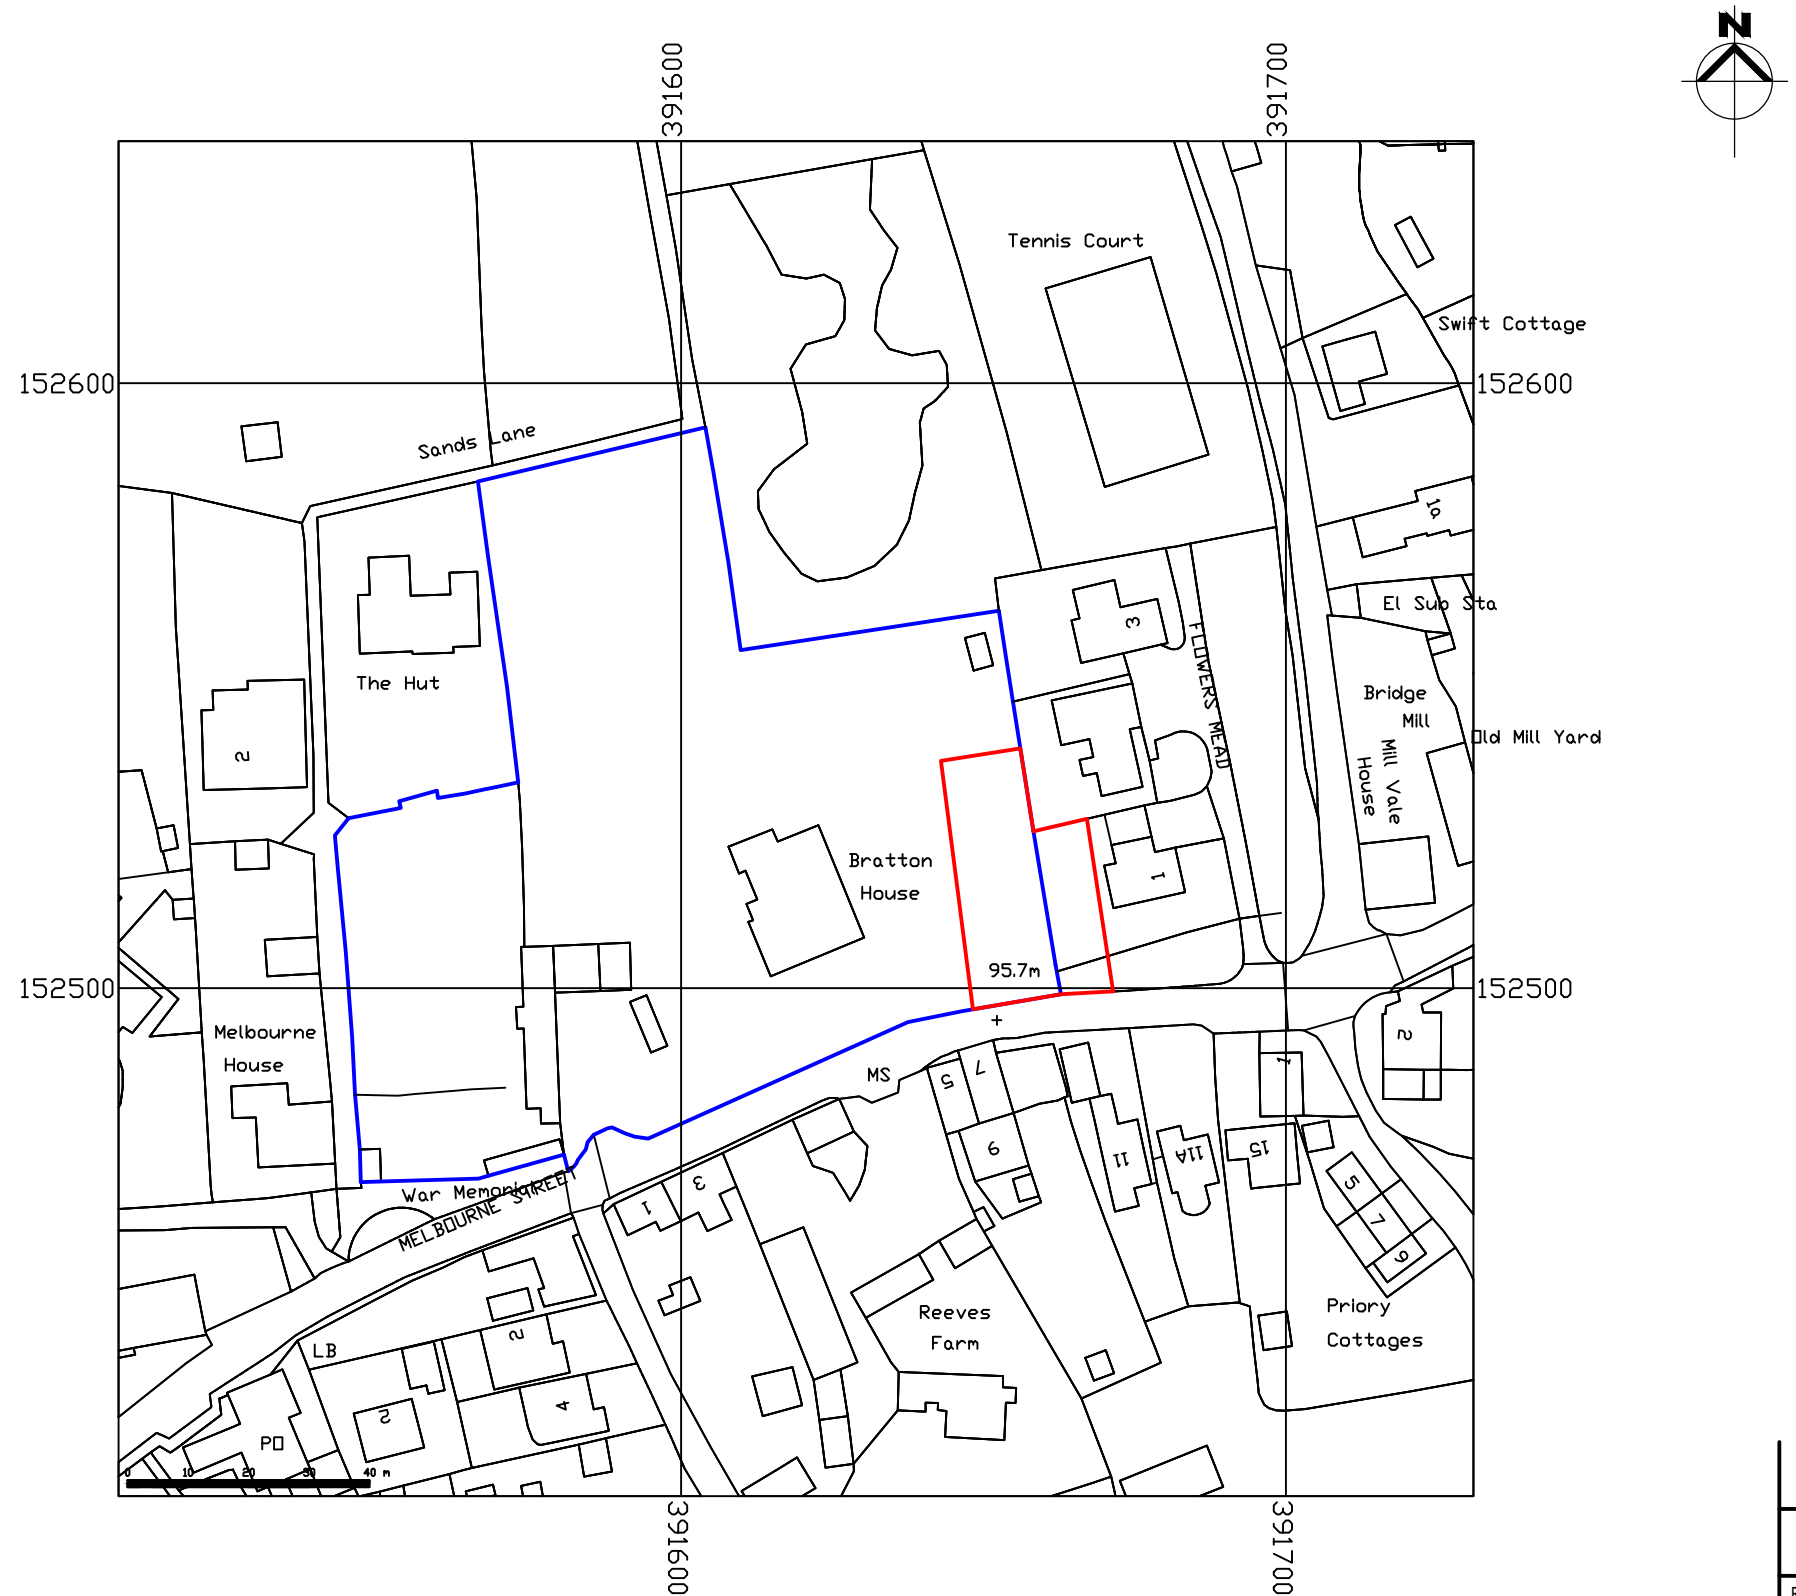

A			PMJ	PMJ	PMJ
Rev.	Date	Description	Drawn	Checked	Approved
Client: MRS N. STOURTON			PMJ PLANNING SERVICES PLANNING PERMISSION DRAWING SPECIALIST		
Project Title: BRATTON HOUSE MELBOURNE STREET, BRATTON, WESTBURY, BA13 4RN.			Scale at A3: 1:1250 Drawn: PMJ Date: AUG 2026	Status: PLANNING Checked: PMJ Date: AUG 2026	CAD File Name: 00468/001 Approved: PMJ Date: AUG 2026
Drawing Title: LOCATION PLAN			Drawing No.: 00468/001		Revision: -