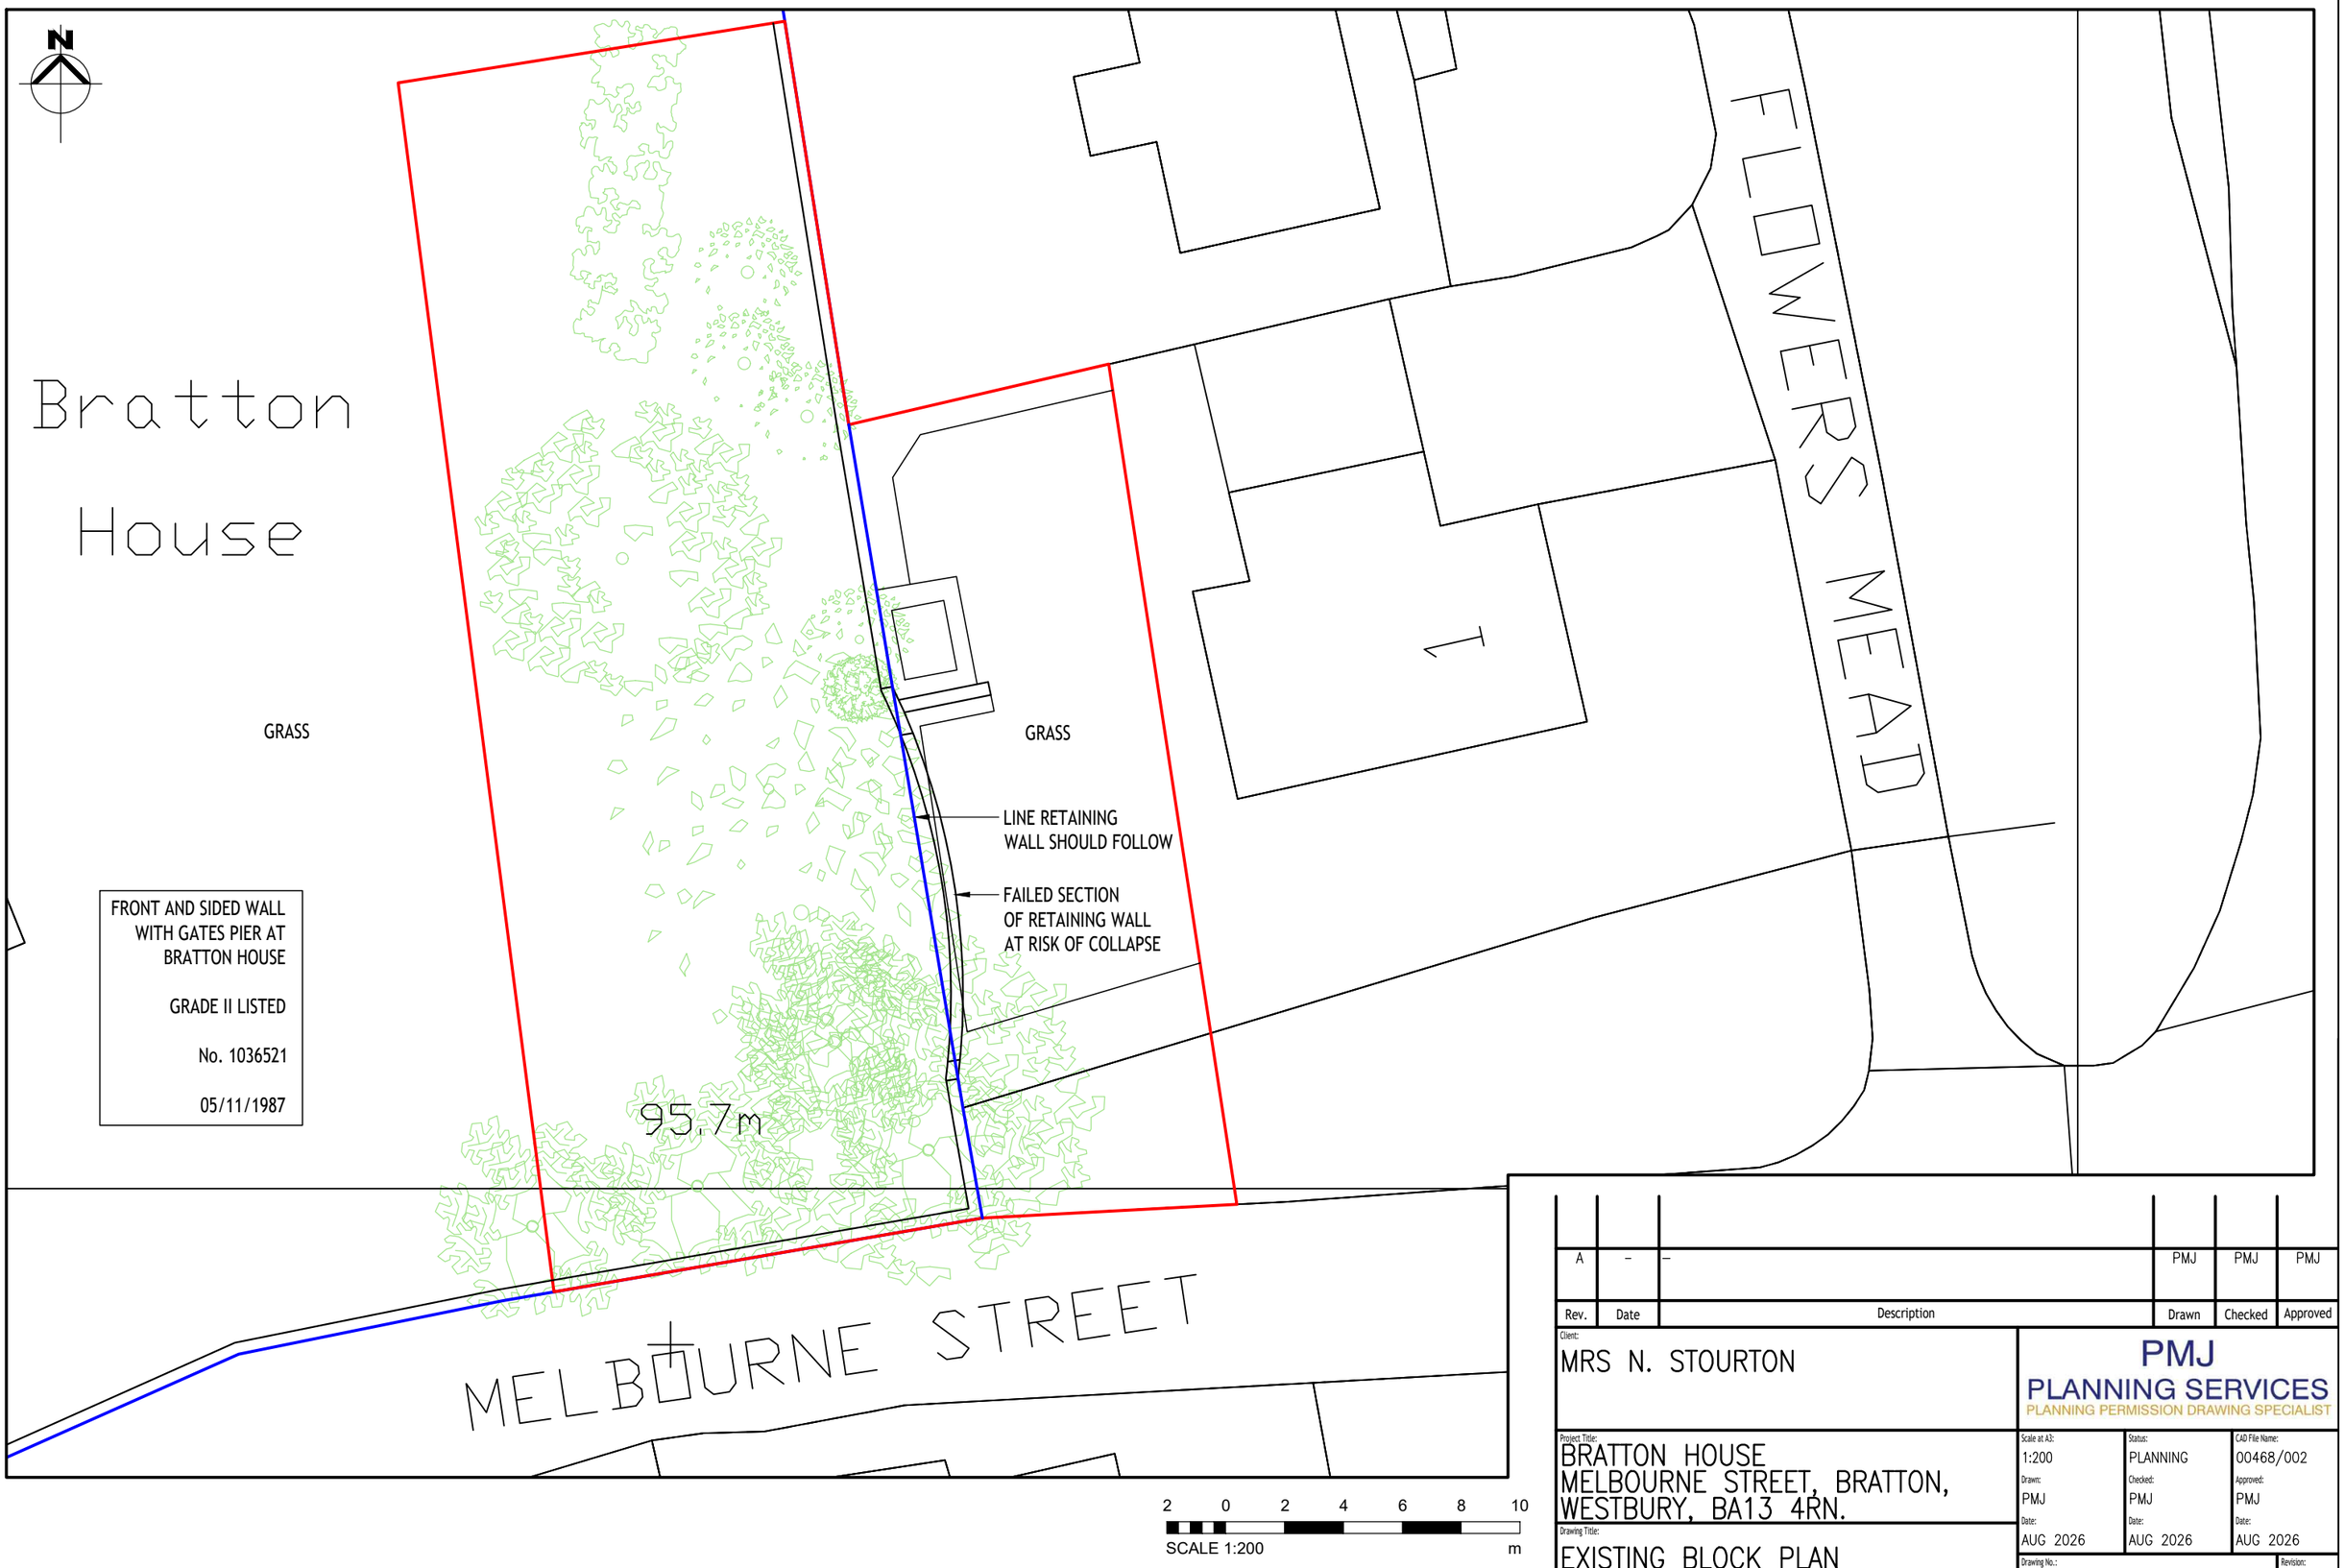

Rev.	Date	Description	Drawn	Checked	Approved
A	–	–	PMJ	PMJ	PMJ

Client:
MRS N. STOURTON

PMJ PLANNING SERVICES
PLANNING PERMISSION DRAWING SPECIALIST

Project Title:
BRATTON HOUSE
MELBOURNE STREET, BRATTON,
WESTBURY, BA13 4RN.

Drawing Title:
EXISTING BLOCK PLAN

Scale at A3:	Status:	CAD File Name:
1:200	PLANNING	00468/002
Drawn: PMJ	Checked: PMJ	Approved: PMJ
Date: AUG 2026	Date: AUG 2026	Date: AUG 2026

Drawing No.: 00468/002
Revision: –

THIS DRAWING IS COPYRIGHT AND SHALL NOT BE REPRODUCED WITHOUT CONSENT FROM PMJ PLANNING SERVICES. THIS DRAWING MAY BE SCALED FOR PLANNING PURPOSES ONLY.